



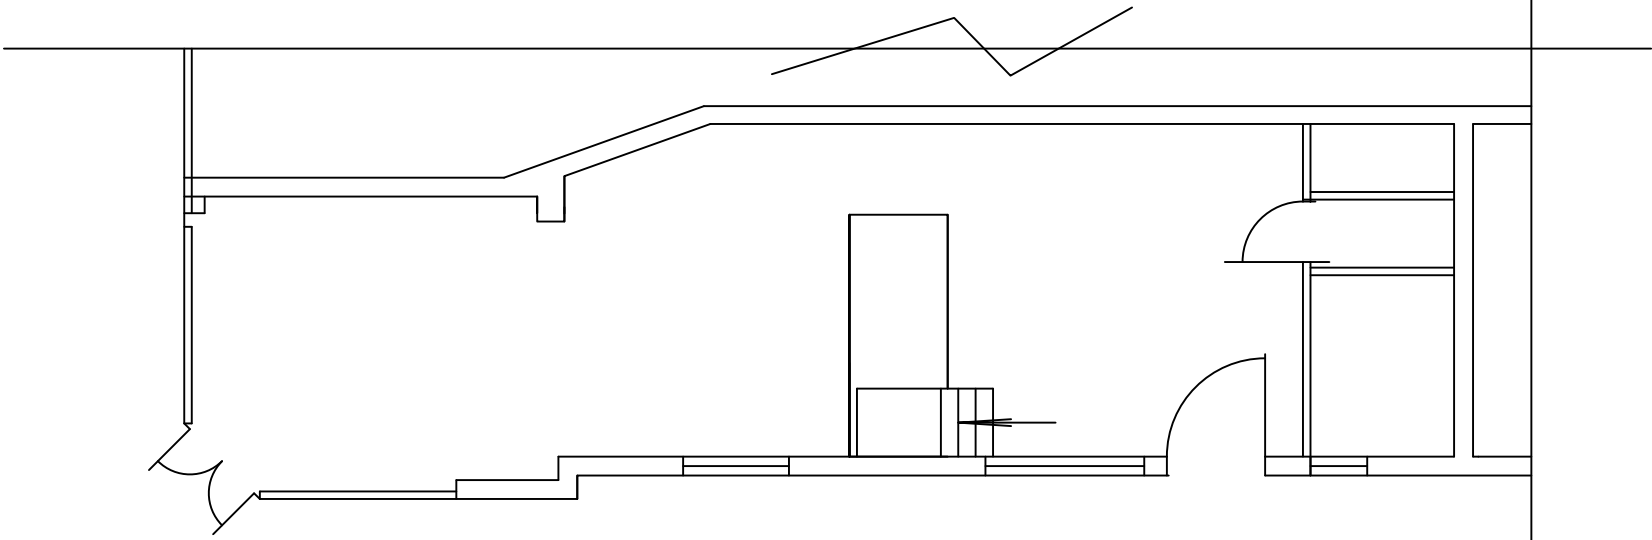

Existing Ground Floor Plan

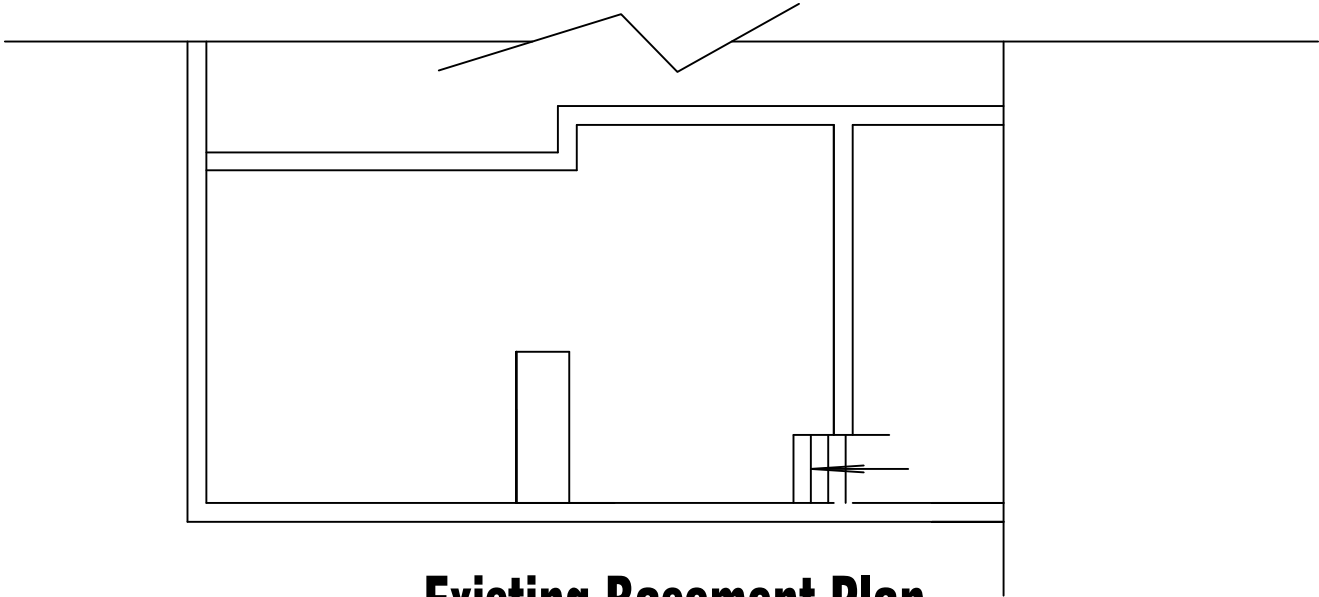

Existing Basement Plan

		REVISION		initial
no.	date	description		
<div><div>H S H</div><div>Engineering Design Services Ltd 428 Cheetham Hill Road Cheetham Manchester M8 9LE. UK 01617956385,07940197 333</div></div>				
project title	Proposed change of use of the ground floor from a shop to Restaurant Class E including the installation of an external flue pipe.			
client	LPR Ch Ltd			
dwg. title	Ground and Basement Plan			
dwg. no.	sheet no.	scale.	job no.	
02		1:100 ● A3		
595 Cheetham Hill Road M8 5EJ				
drawn by.	checked by.	approved by.	date	
TZ		-	Dec 24	