

NOTE:


FOR ALL ILLUMINATED SIGNAGE
AN INDEPENDANT 5A / 230V / 60
Hz SINGLE-PHASE SUPPLY
SHALL BE TAKEN THROUGH A
DUCT TO THE SIGNAGE AND
CONNECTED.

THE PYLON / FLAGPOLE SIGN IS
SUPPLIED FREE ISSUE BY LIDL.
THE BOLT CAGE / ANCHOR
BASKET IS TO BE PROVIDED IN
ADVANCE (BY LIDL) SO THAT
THE FOUNDATION CAN BE
INSTALLED IN ADVANCE OF THE
SIGN ARRIVING ON SITE. THE
LIDL SENIOR CONSULTANT
CONSTRUCTION (SCC) WILL
ORDER THE EXTERNAL
SIGNAGE TO ACCEPT DELIVERY
AND STORE THE SIGNAGE
SAFELY UNTIL IT IS INSTALLED.
THE LOCATION OF THE PYLON
AND BUILDING SIGNS MUST BE
AGREED IN WRITING WITH LIDL
SENIOR CONSULTANT
CONSTRUCTION (SCC)

INSTALLATION METHODOLOGY
OF THE SIGNAGE INCLUDING
ELECTRICAL CONNECTION TO
SAME MUST BE AS PER THE
STANDARD LIDL DETAIL
DRAWINGS. ALL CABLING FOR
GABLE SIGNS MUST BE HIDDEN
IN MULLIONS / TRANSOMS OF
THE SHOP FRONT. ONCE
INSTALLED, SIGNAGE MUST BE
PROTECTED AS NECESSARY
UNTIL IT IS HANDED OVER AT
PRACTICAL COMPLETION.


THE DIRECTION ARROWS ARE
TO BE POSITIONED AS PER
ADVICE FROM THE LIDL SENIOR
CONSULTANT CONSTRUCTION
(SCC), AND TO BE SET IN
CONCRETE TO A HEIGHT OF
1200mm (UPPER EDGE PIPE)
ABOVE GROUND LEVEL.
SPECIAL ATTENTION IS TO BE
GIVEN TO THE FACT THAT ALL
SIGNAGE DOES NOT POSE A
LINE-OF-SIGHT OBSTRUCTION
WHEN EXITING THE PARKING
AREA.

FOUNDATIONS AND POWER
SUPPLY FOR THE NON - FOOD
POSTER DISPLAY UNIT (PDU),
AND TWO FOUNDATIONS FOR
THE TUBE FRAMES FOR LIDL
ENTRANCE ARROW ARE ALSO
TO BE INCLUDED IN THE MC'S
SCOPE OF WORK.

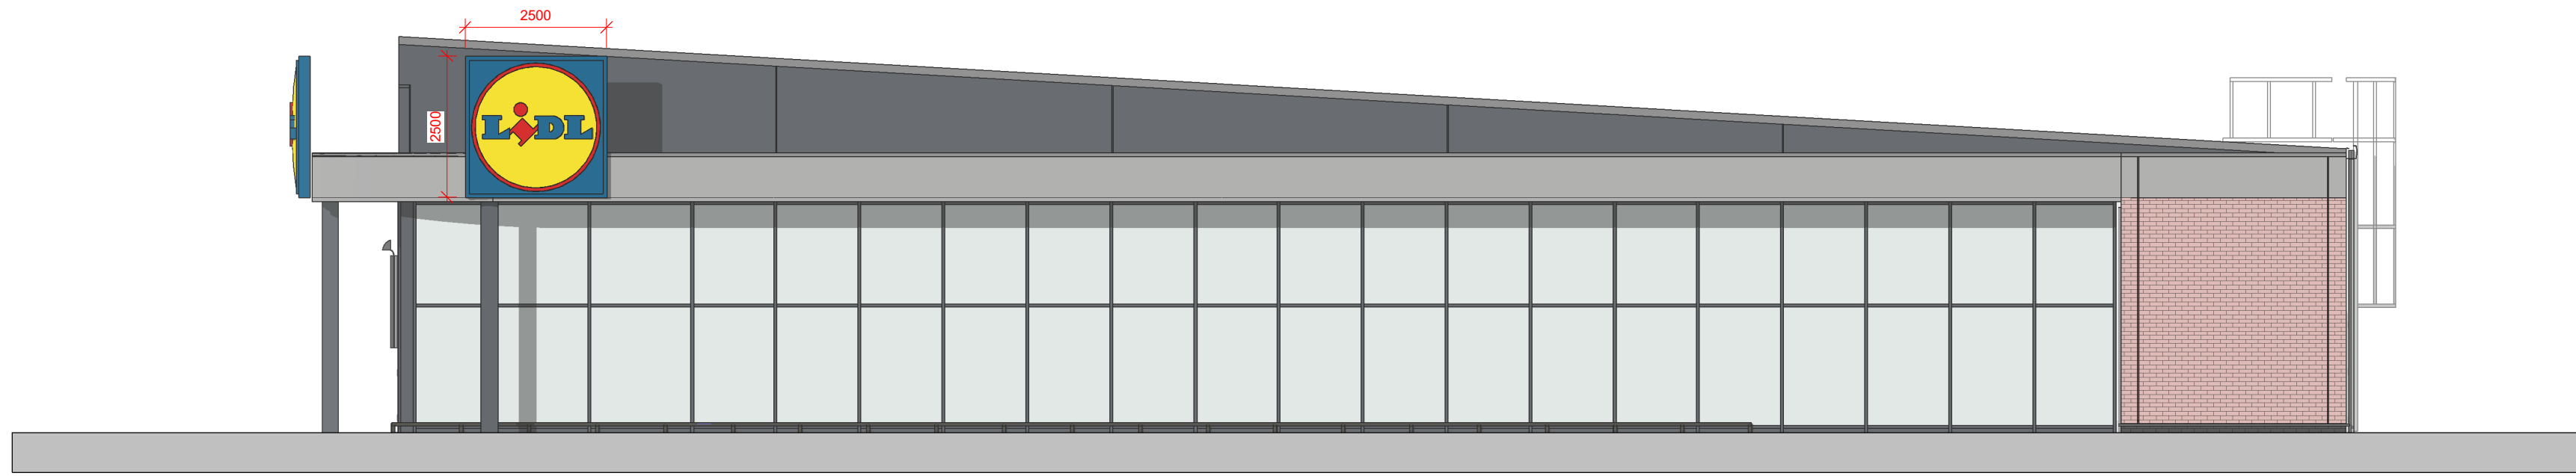



E01 GLAZED ELEVATION

1 : 100

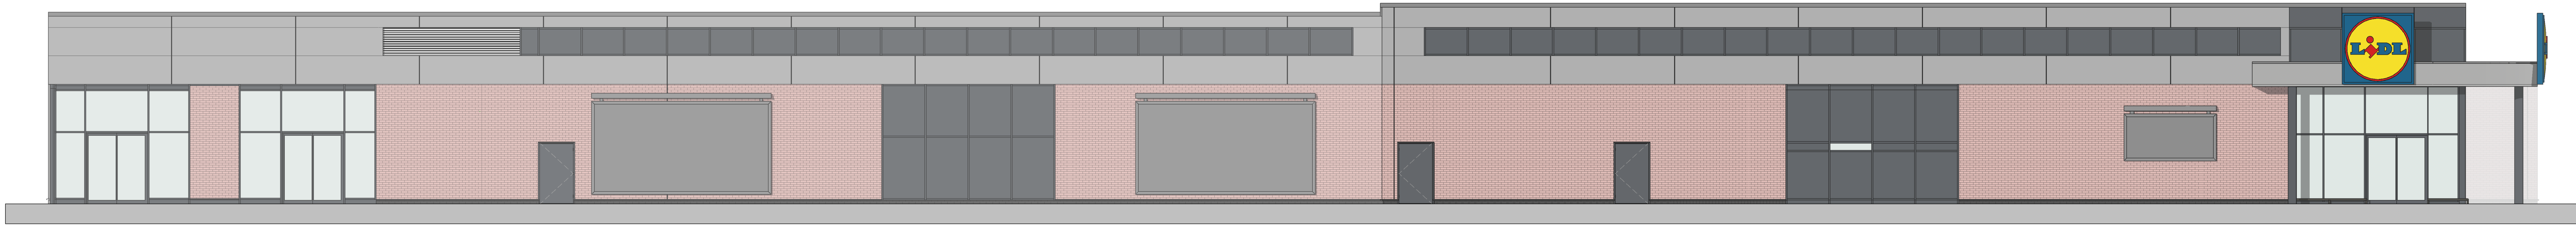


E02 FRONT ELEVATION

1 : 100

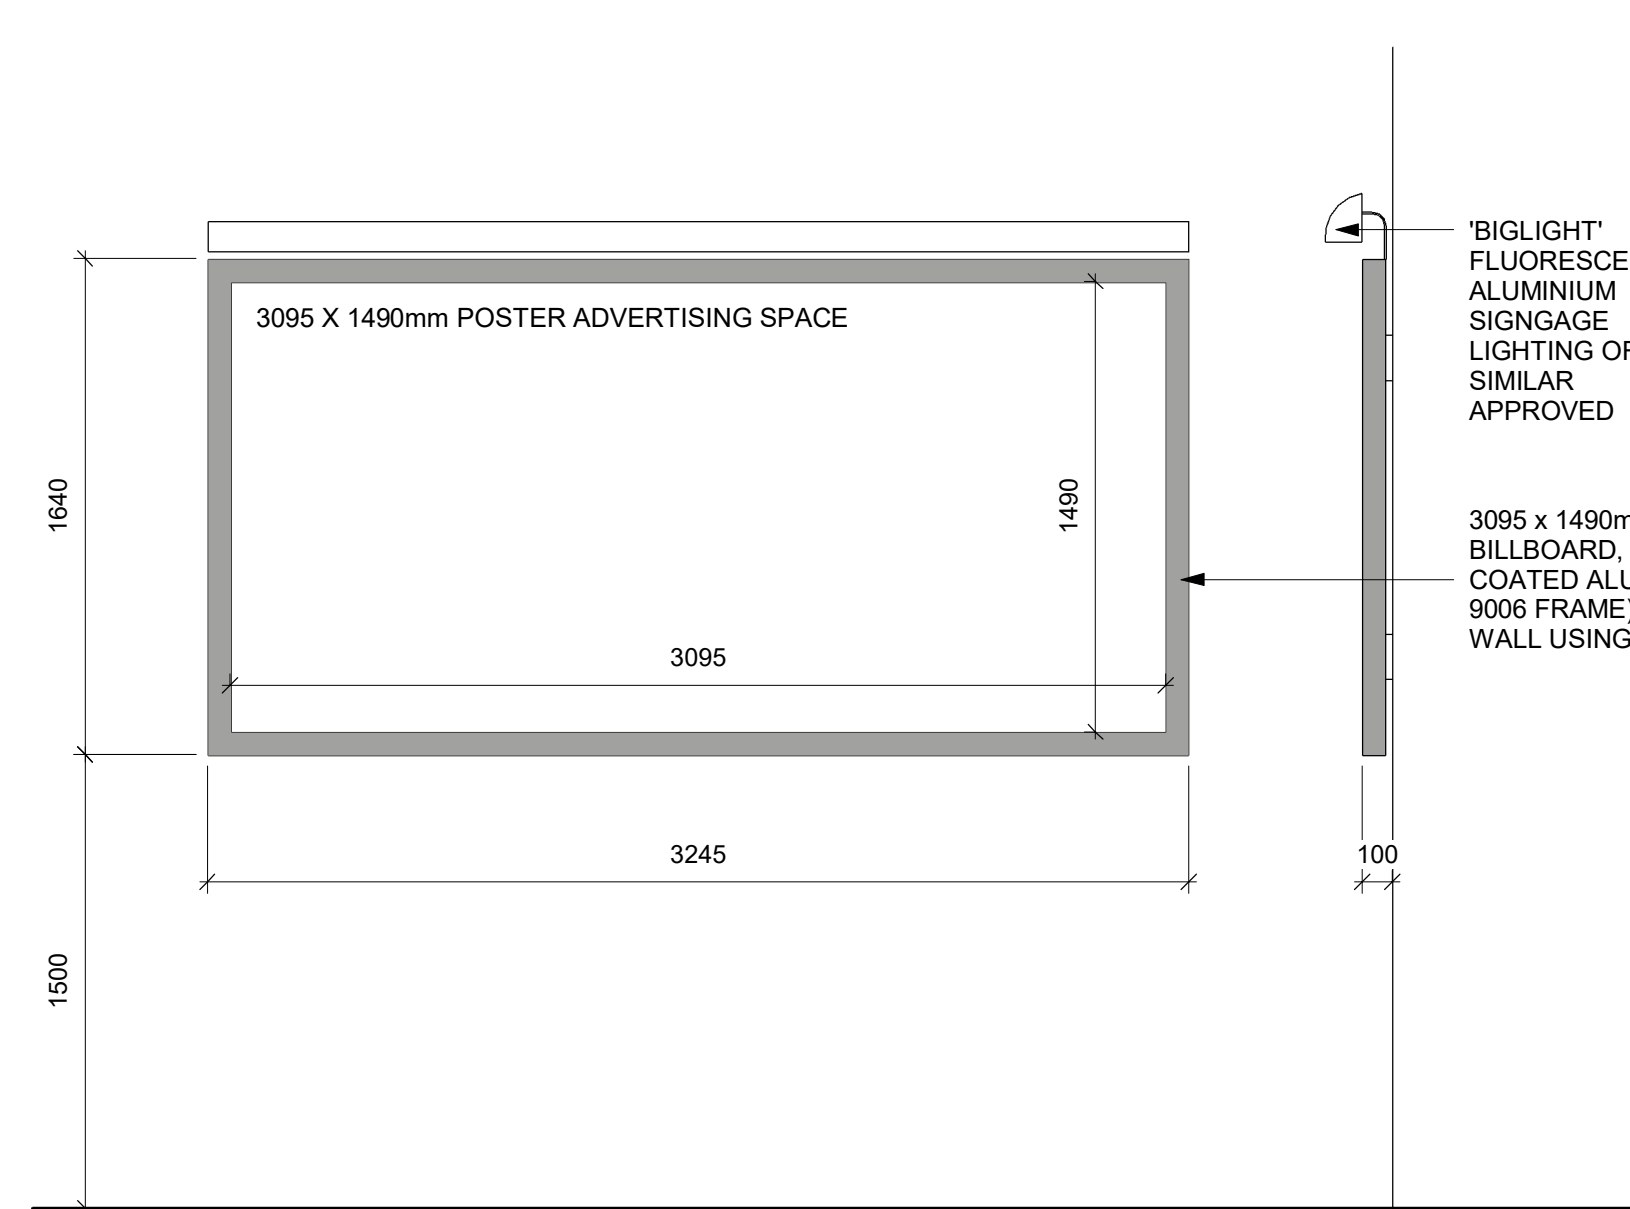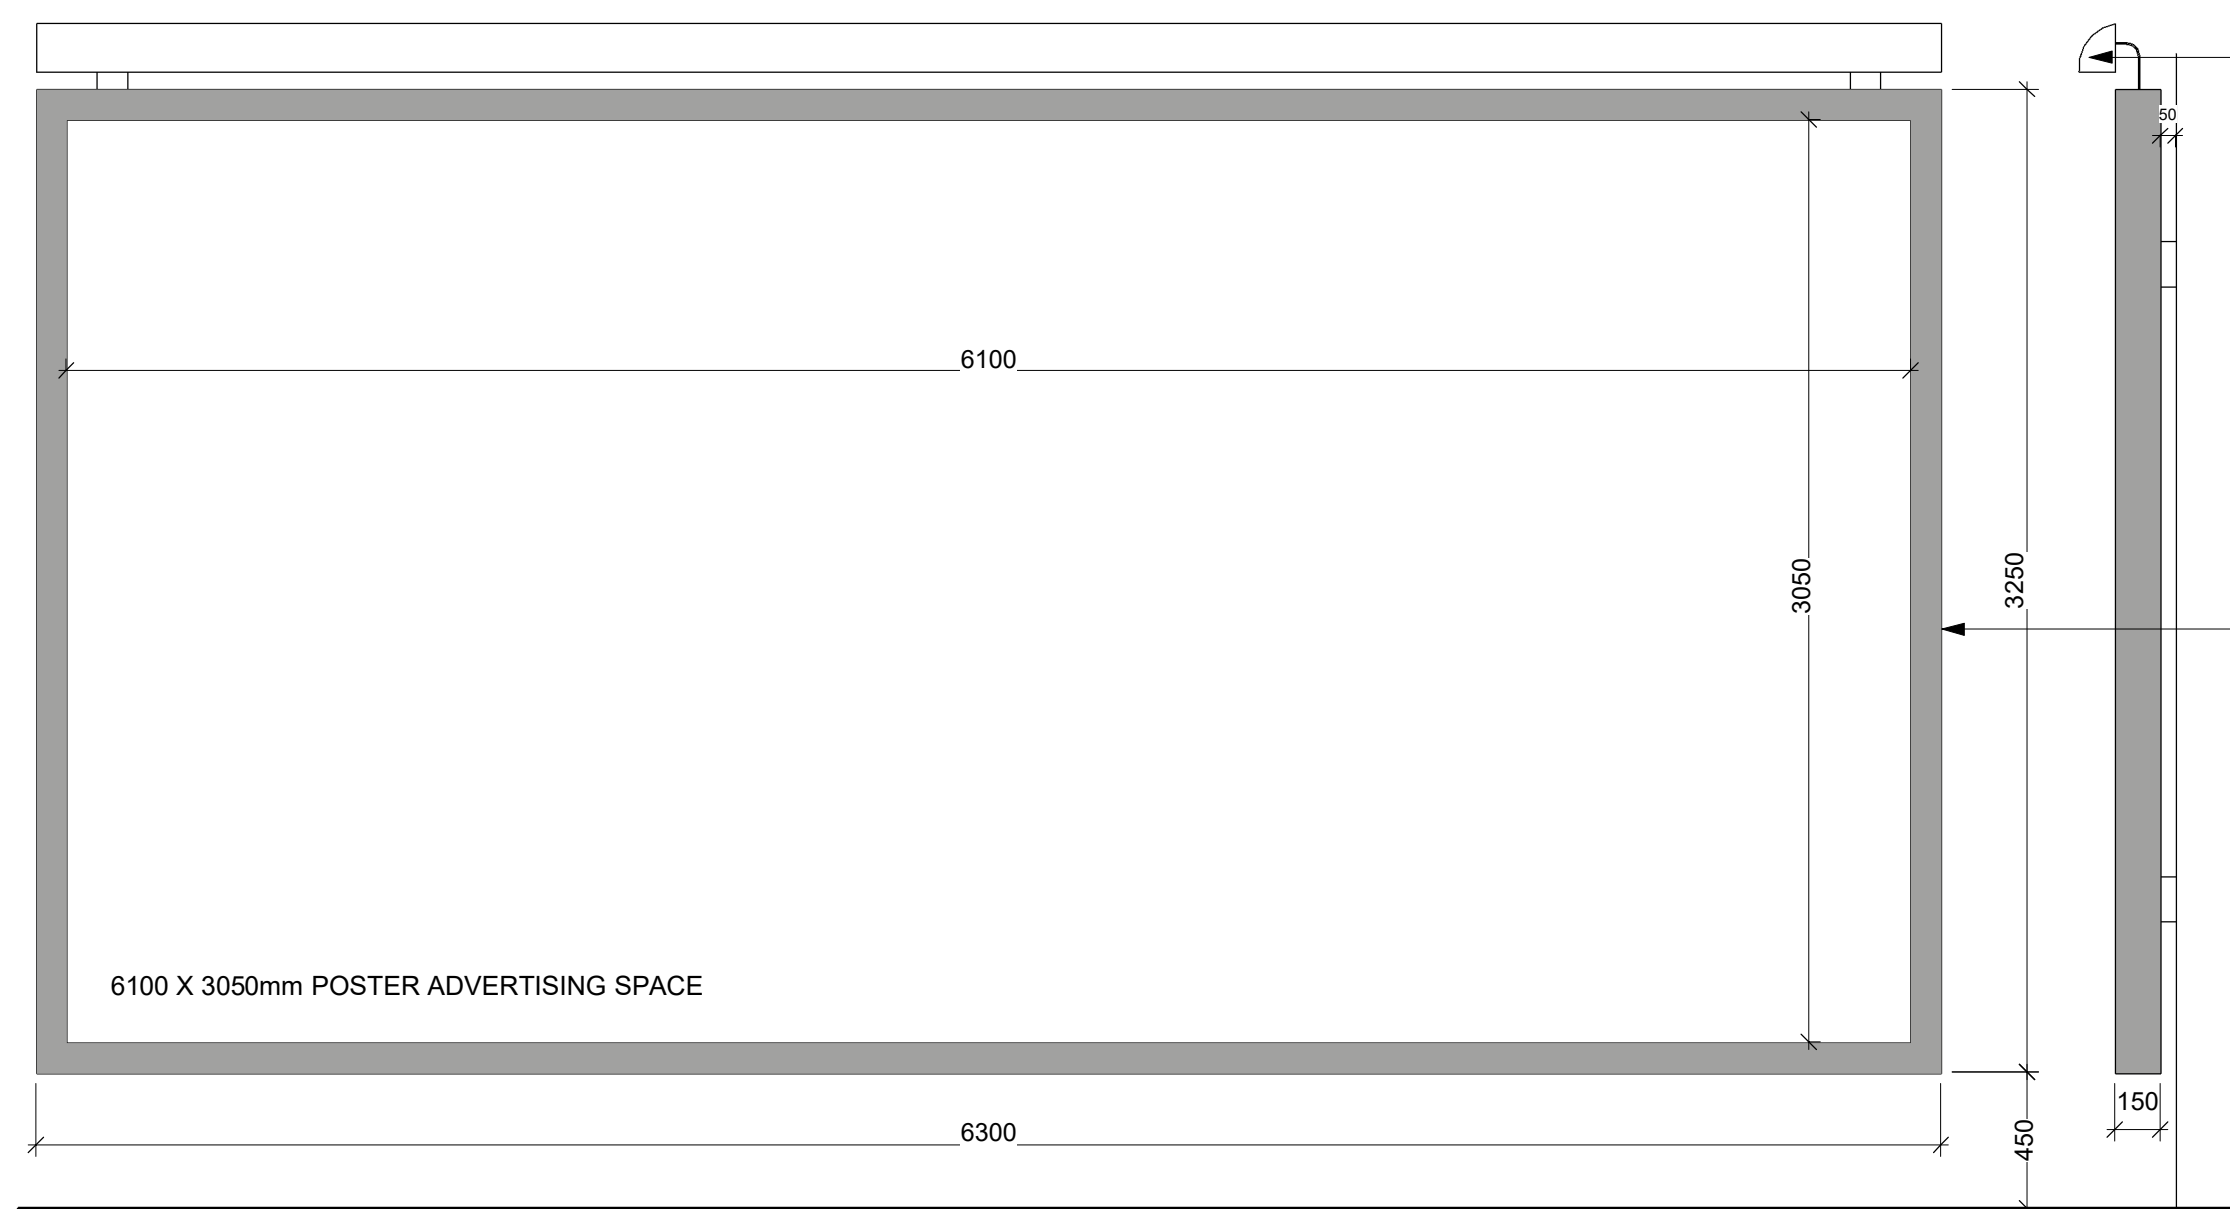

1 LARGE WALL MOUNTED BILLBOARD WITH REBATE (2 No TOTAL) 1:25

NOTE: BILLBOARD TO BE FIXED TO EXISTING STEEL COLUMNS

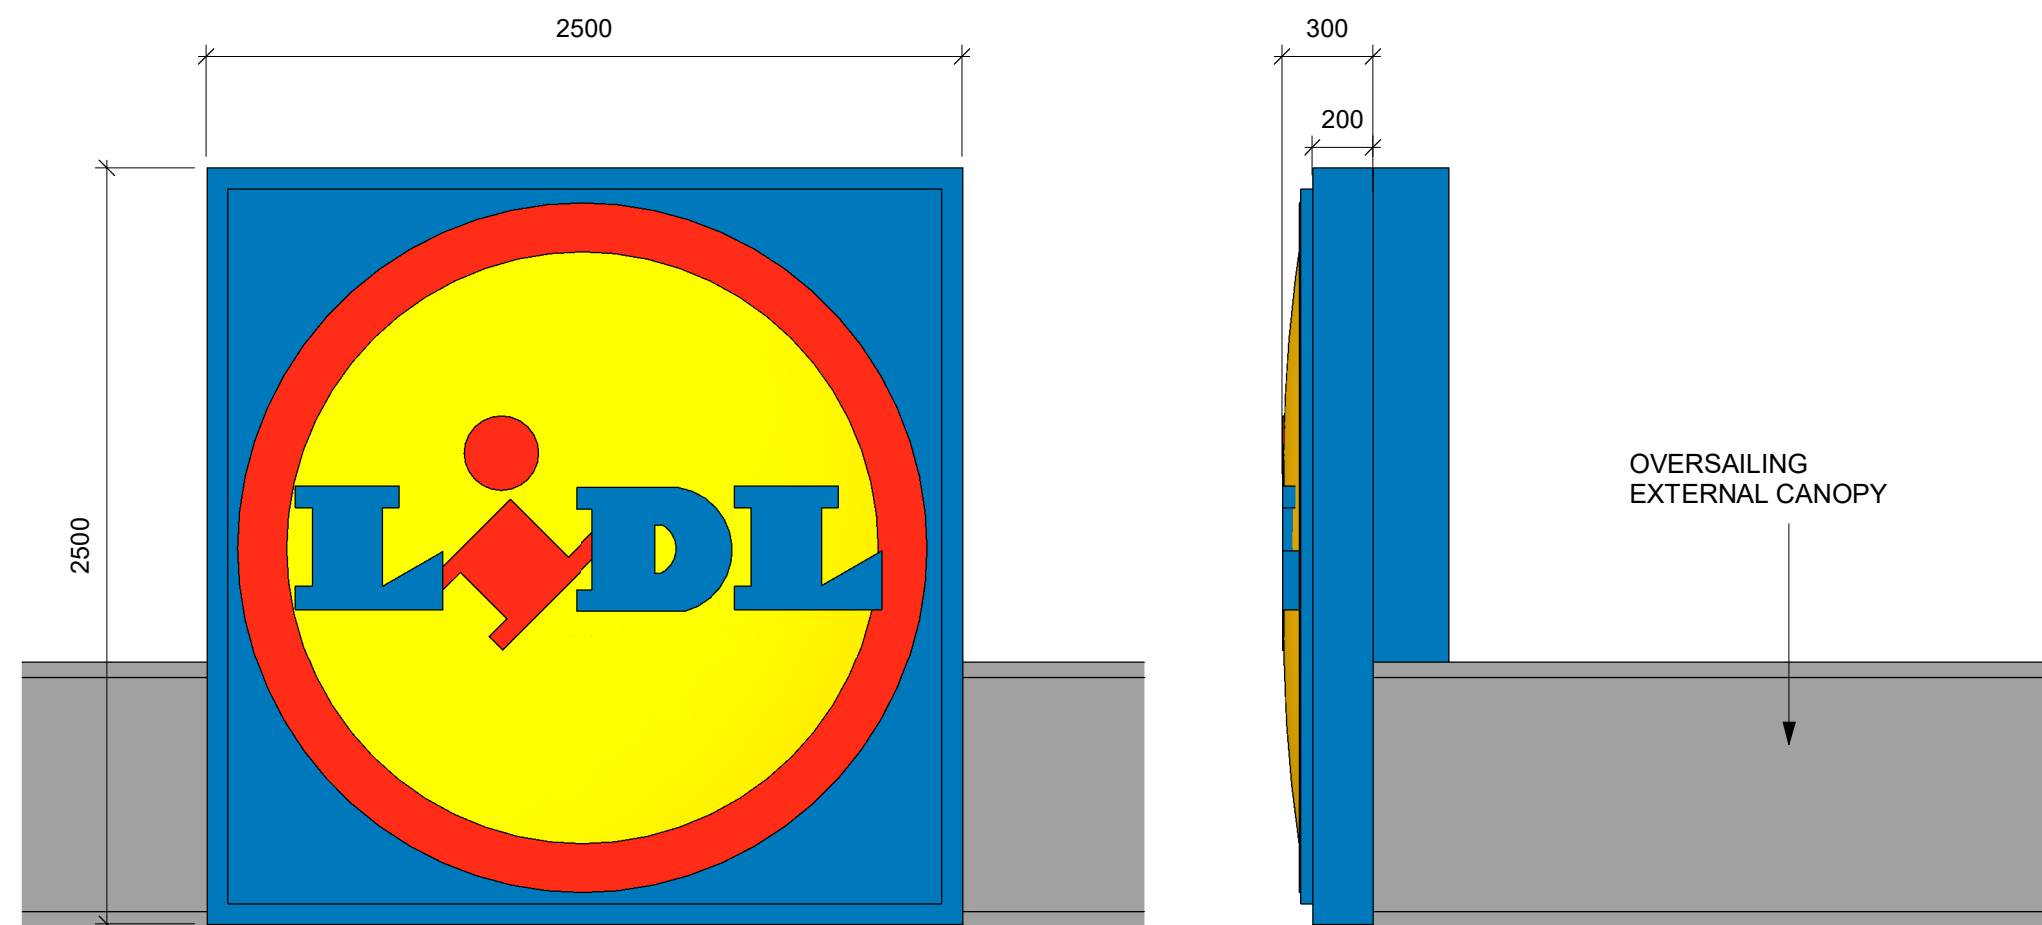

CANOPY SIGN

2500mm SQUARE, ALUMINIUM SINGLE SIDED
LIGHTBOX, ALUMINIUM DUAL CASE TYPE
EXTRUSION, COMPRISING 4 MITRED SECTIONS
WITH WELDED INNER STEEL FRAME.

FACING
FACE PANEL - 5mm OPAL ACRYLIC 40% LIGHT
TRANSMISSION DECORATED WITH LIDL LOGO
GRAPHIC.

COLOURS:
BLUE RAL 5010
RED RAL 3020
YELLOW RAL 1021

SPEC:

ALUMINIUM PANELS LACQUERED IN
RAL9006 WHITE ALUMINIUM.
BASE LACQUERED IN RAL7024 GRAPHITE
GREY.

LIDL LOGO AS LIGHTING BOX WITH
THERMOFORMED, CURVED AND
EXTENSIVE PRINTED ACRYLIC LOGO
SHELL.

GALVANISED STEEL FRAME
CONSTRUCTION
ANCHORING CAGE TO STRUCTURAL
ENGINEER REQUIREMENTS.


ILLUMINATION WITH SAPS-LEDS:

FUSE 16A, FI 30mA
UNDERGROUND CABLE NYY-J, WIRE CROSS
SECTION FOR CABLE LENGTH MAX. 90 m3 x
2.5mm²

POWER CONSUMPTION: 1020W, POWER
INPUT: 4.96A, COS phi x 0.89

LUMINANCE YELLOW UNDIMMED: APPROX
580cd/m²
UPTO 6 ILLUMINATED ACRYLIC BANNERS

2 SMALL WALL MOUNTED BILLBOARD (1 No TOTAL) 1:25

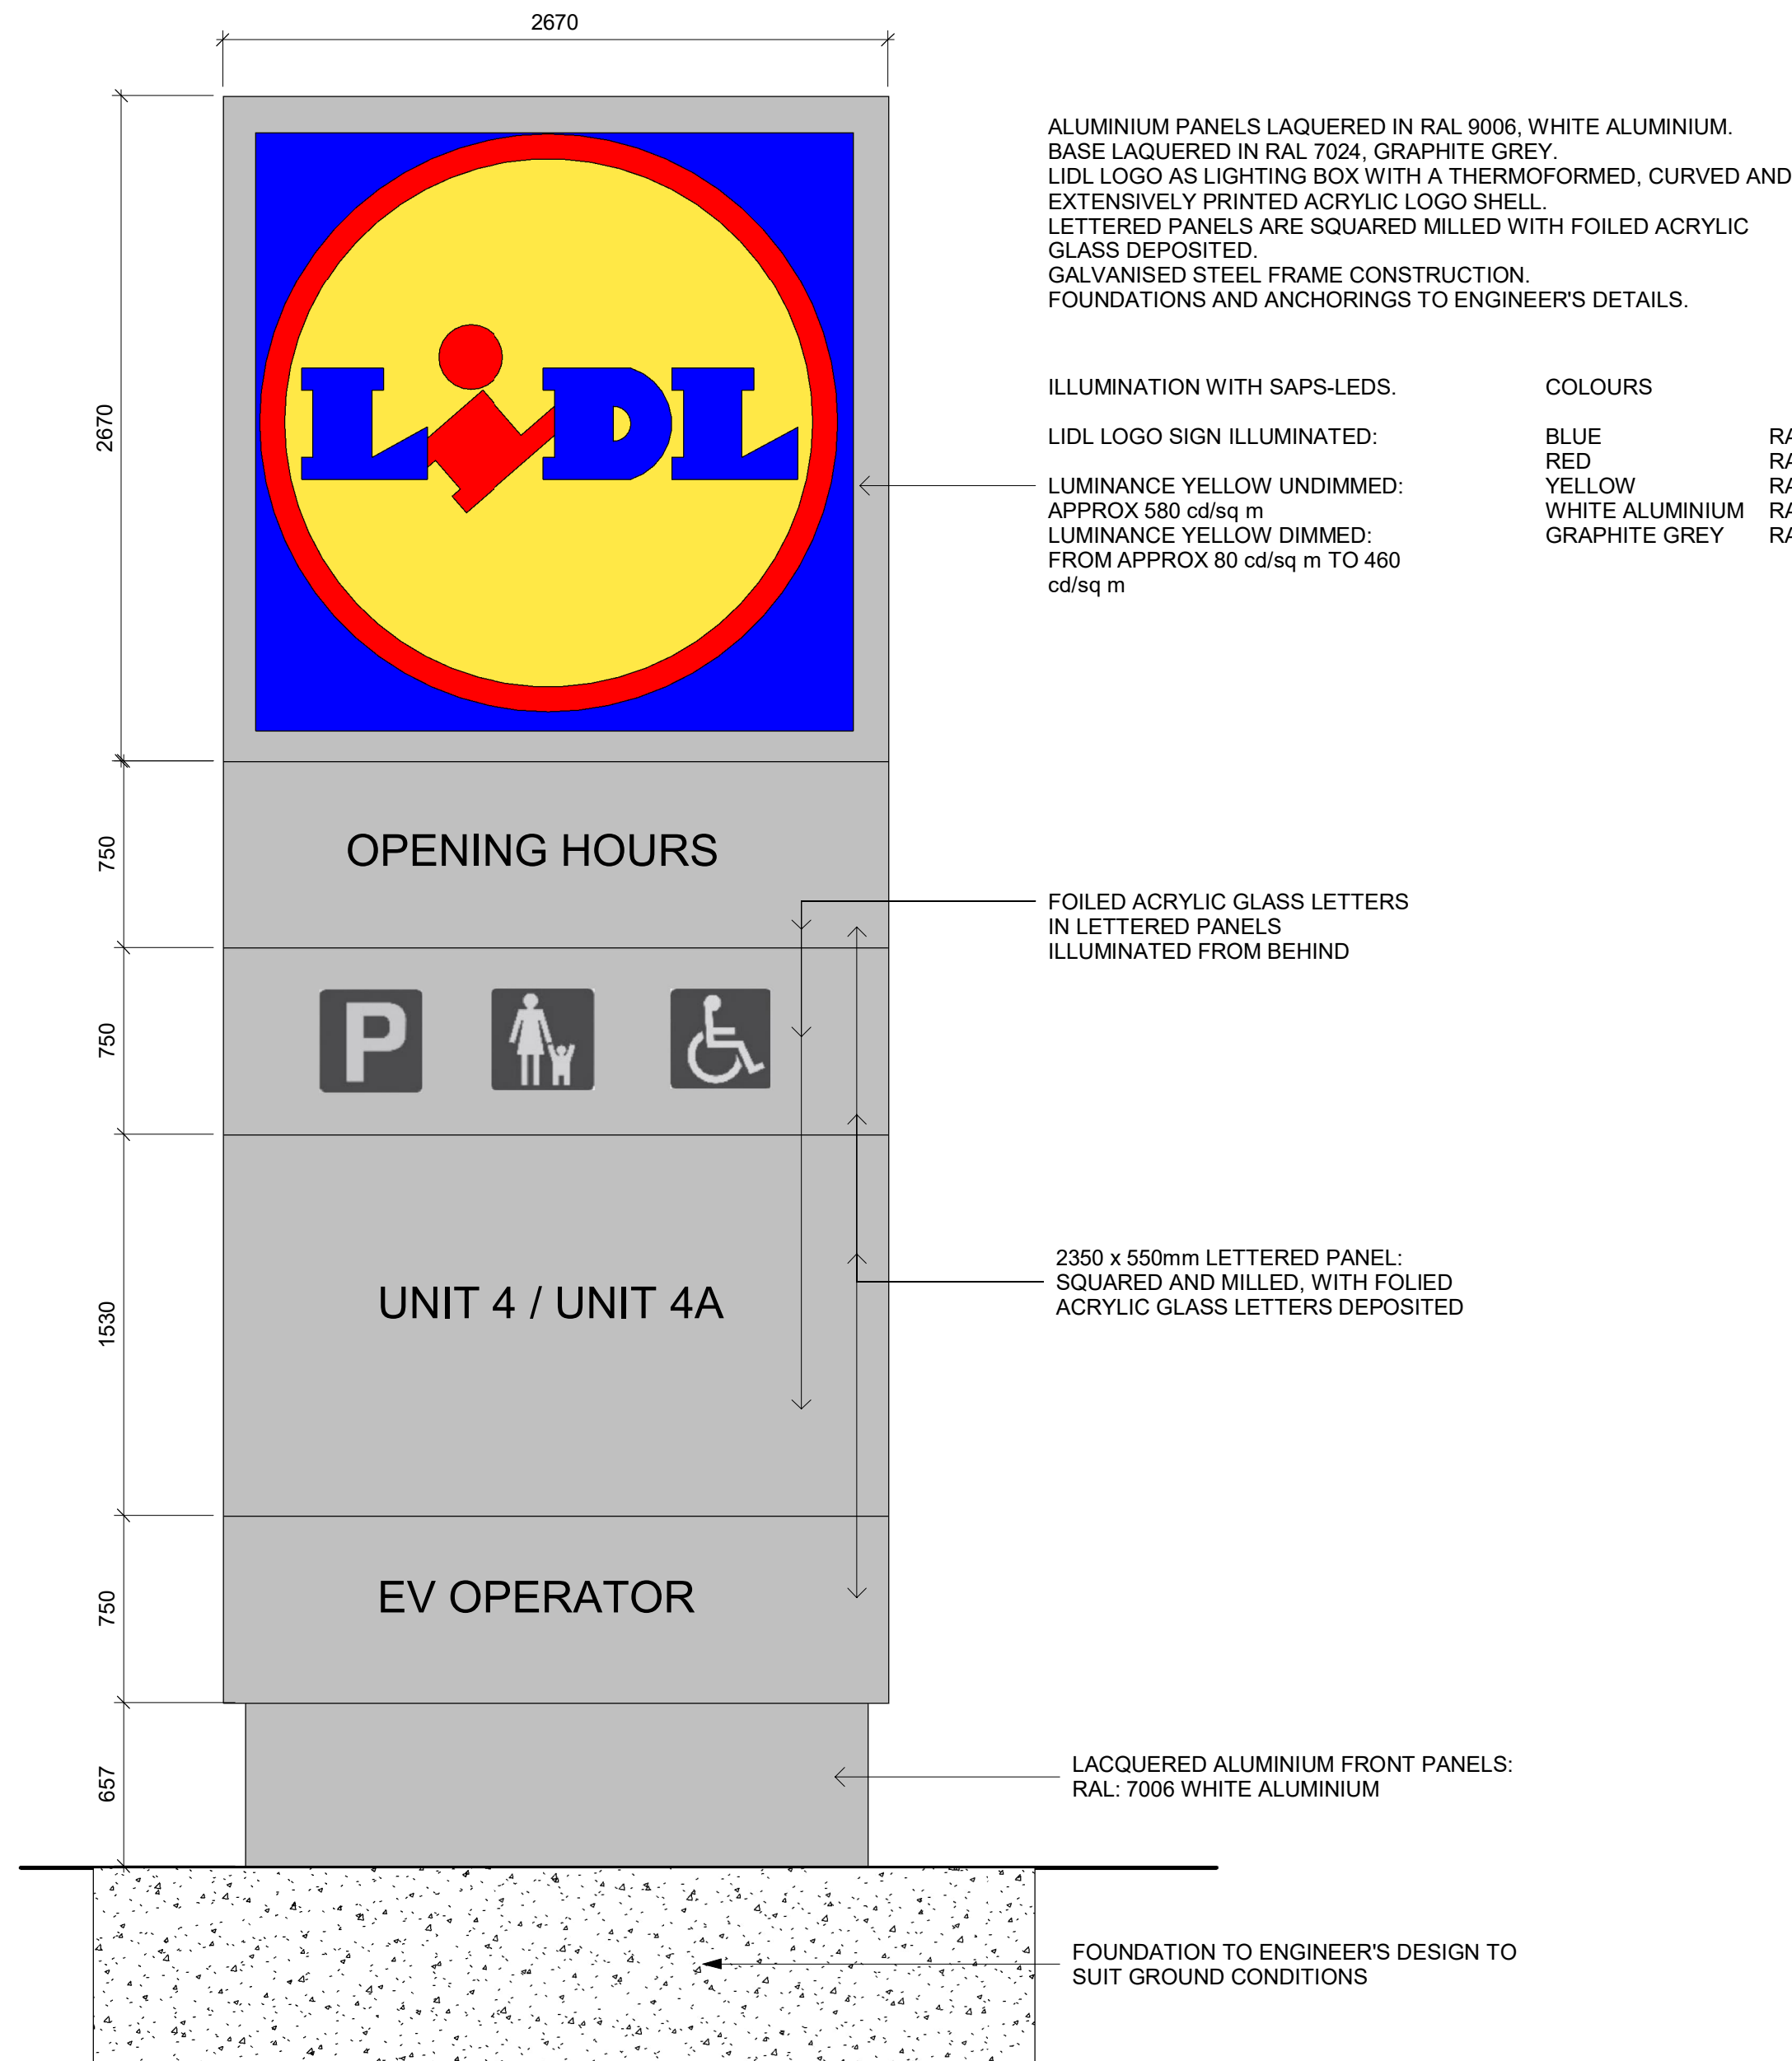

ALUMINIUM PANELS LACQUERED IN RAL 9006, WHITE ALUMINIUM.
BASE LACQUERED IN RAL 7024, GRAPHITE GREY.
LIDL LOGO AS LIGHTING BOX WITH A THERMOFORMED, CURVED AND
EXTENSIVELY PRINTED ACRYLIC LOGO SHELL.
LETTERED PANELS ARE SQUARED MILLED WITH FOILED ACRYLIC
GLASS DEPOSITED.
GALVANISED STEEL FRAME CONSTRUCTION.
FOUNDATIONS AND ANCHORINGS TO ENGINEER'S DETAILS.

ILLUMINATION WITH SAPS-LEDS.

LIDL LOGO SIGN ILLUMINATED:

LUMINANCE YELLOW UNDIMMED:

APPROX 580 cd/sq m

LUMINANCE YELLOW DIMMED:

FROM APPROX 80 cd/sq m TO 460

cd/sq m

COLOURS

BLUE

RED

YELLOW

WHITE ALUMINIUM

GRAPHITE GREY

RAL 5010

RAL 3020

RAL 1021

RAL 9006

RAL 7024


FOILED ACRYLIC GLASS LETTERS
IN LETTERED PANELS
ILLUMINATED FROM BEHIND

2350 x 550mm LETTERED PANEL:
SQUARED AND MILLED, WITH FOILED
ACRYLIC GLASS LETTERS DEPOSITED

LACQUERED ALUMINIUM FRONT PANELS:
RAL 7006 WHITE ALUMINIUM

FOUNDATION TO ENGINEER'S DESIGN TO
SUIT GROUND CONDITIONS

4 TOTEM SIGN (1 No TOTAL) 1:25

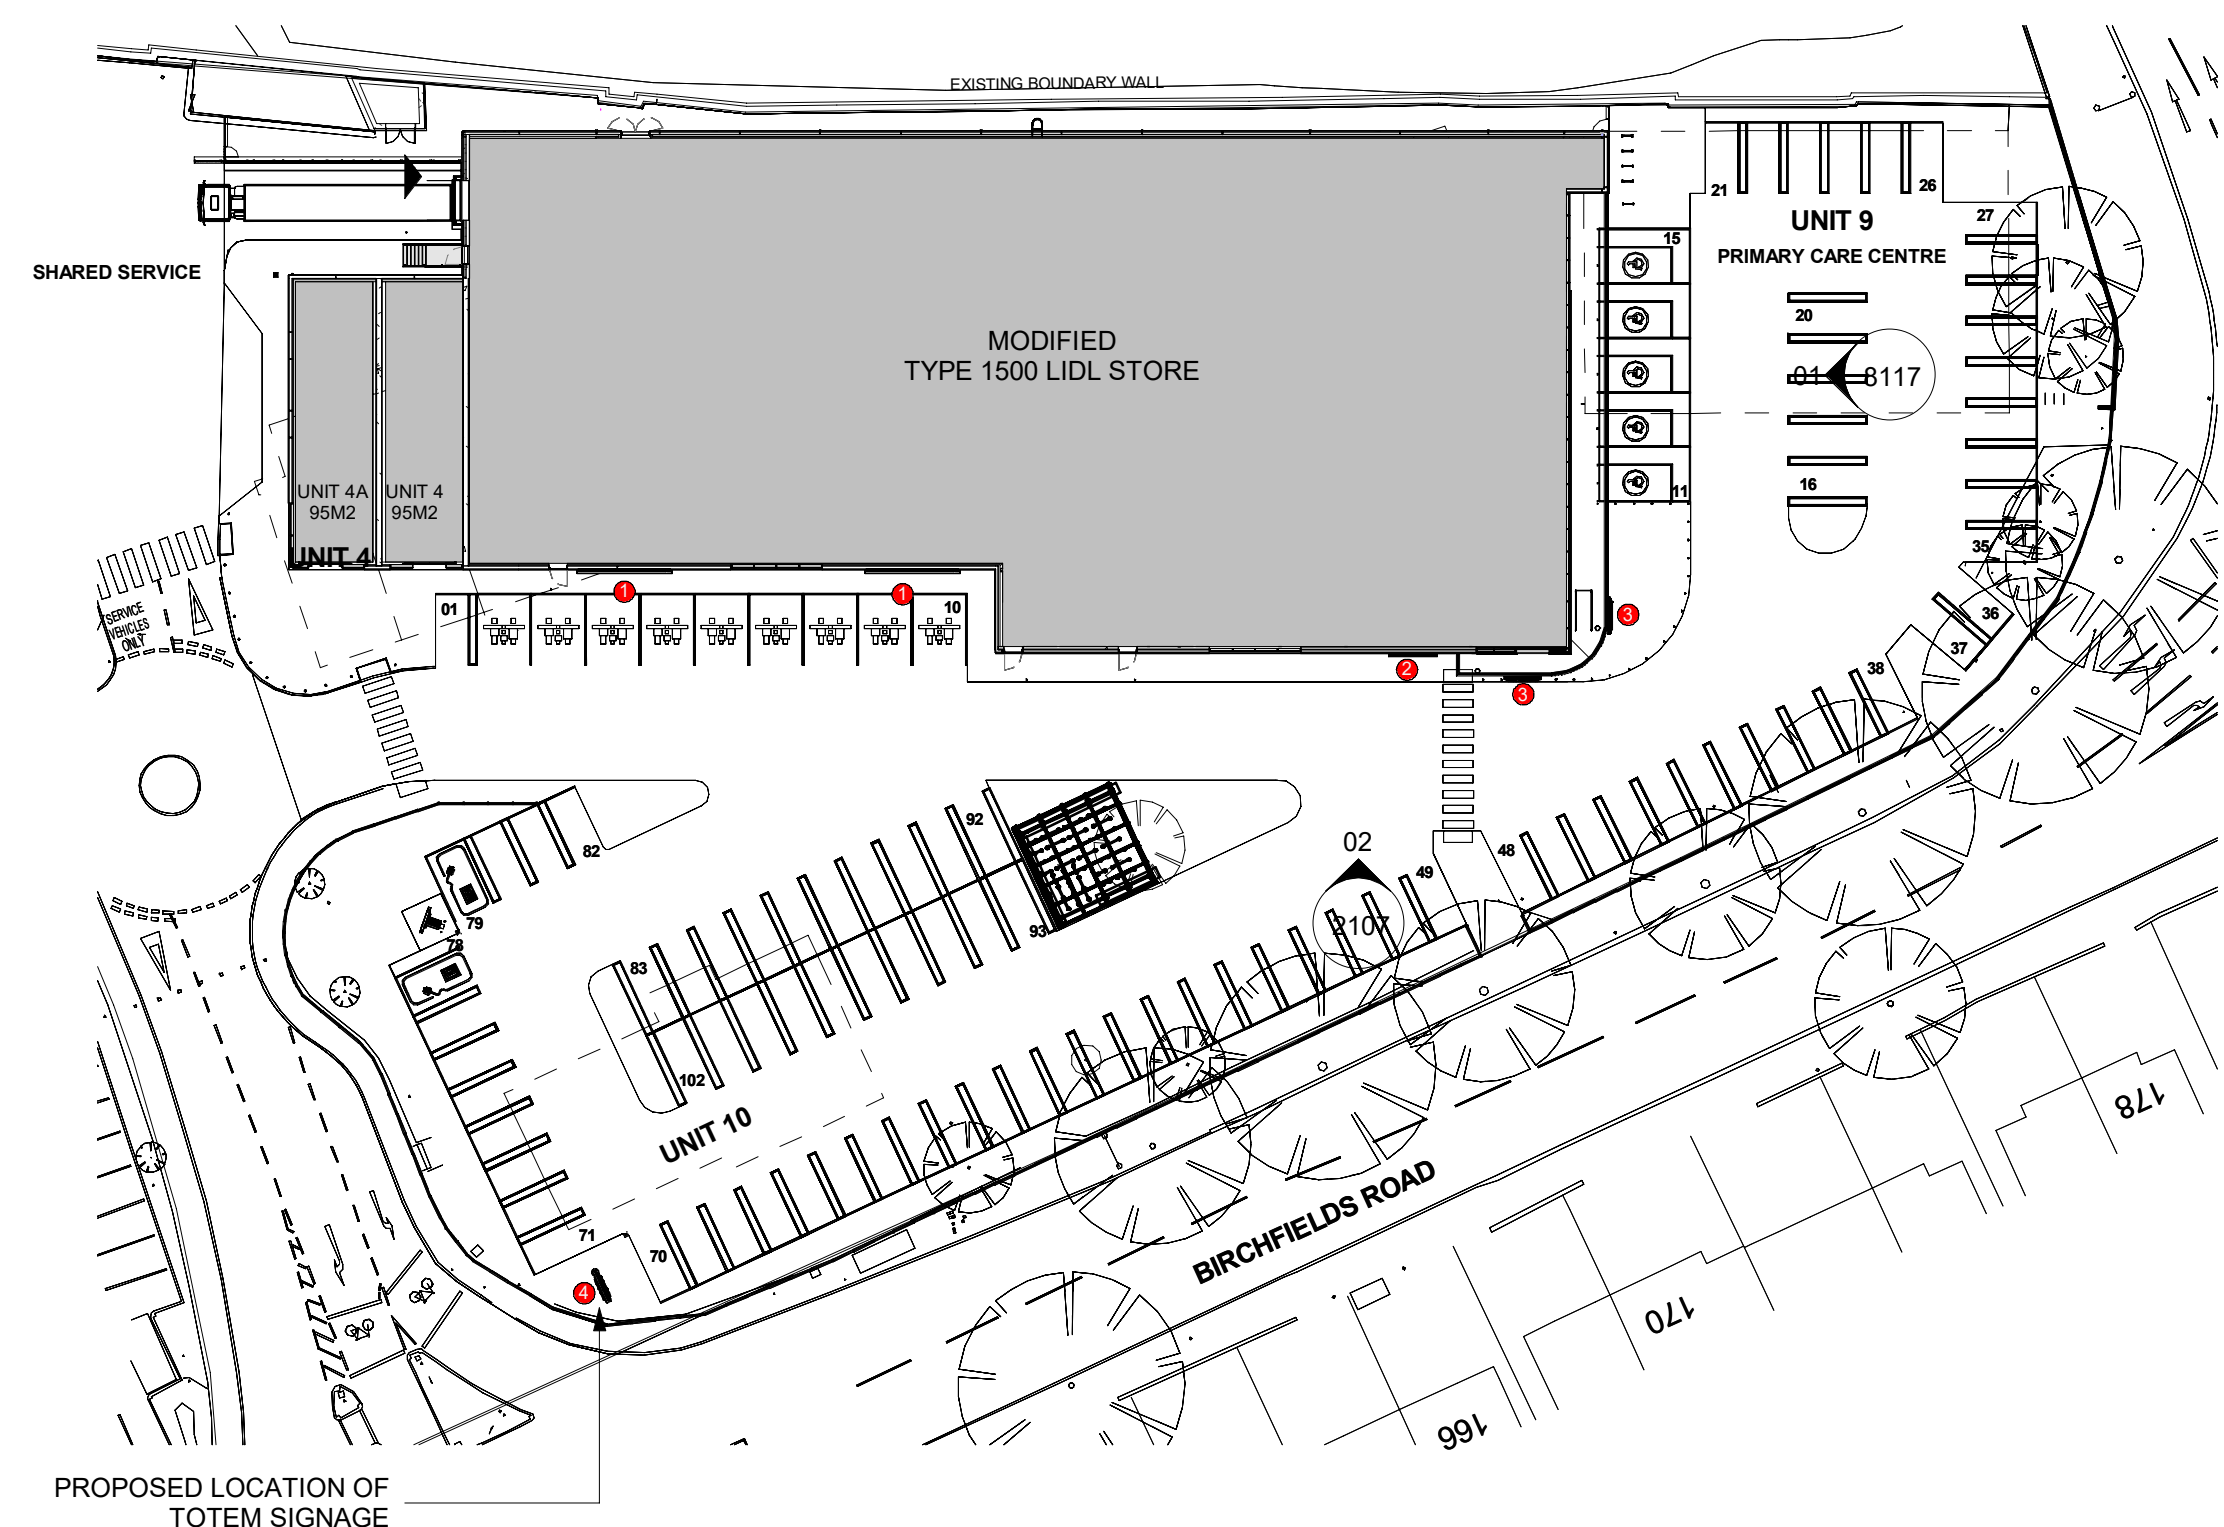

KEY PLAN

1 : 500

P7	SIGNAGE DESCRIPTION UPDATED	13.02.25	MK	NP
P8	NEW REVIT MODEL LINKED	23.02.24	HL	NP
P9	SIGNAGE UPDATED AS PER			
P4	CLIENT EMAIL 23.02.24			
P5	SIGNAGE ZONE UPDATED	10.09.24	HL	NP
P4	DRAWING UPDATED TO REFLECT	01.03.22	MN	JM
P3	THE LATEST DESIGN			
P3	SIGNAGE PLAN UPDATED	06.10.21	MN	JM
P2	Minor updates to the drawing	10.06.21	MN	JM
P1	FIRST ISSUE	30.03.21	MN	JM
Rev	Description	Date	Drawn	Checked

Status

PLANNING

SMR
SMALLEY MARSEY RISPIN

ARCHITECTS

Floor 2, The Exchange, Station Parade, Harrogate, HG1 1TS

01423 707 757 admin@smrarchitects.co.uk

Project

Fallowfield Retail Park, Birchfield Rd

Client

LIDL

Drawing Title

PROPOSED SIGNAGE PLAN

Proj Ref Origin Zone Level Type Role Num Status Rev

--- 7397 - SMR - 00 - ZZ - DR - A - 2107 - S3 - P7

SMR Job Ref Sheet Scale As indicated Drawn

7397-00-2107 A0 As indicated MN