



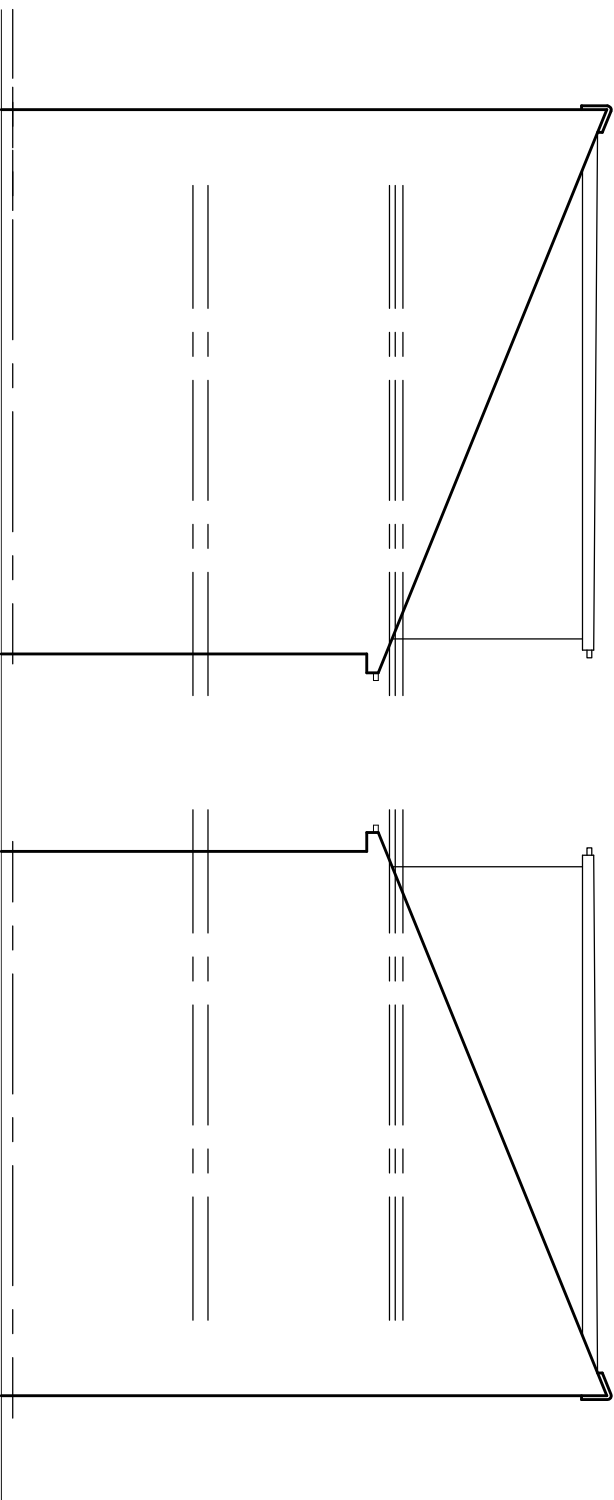


EXISTING SIDE ELEVATION

EXISTING SIDE ELEVATION

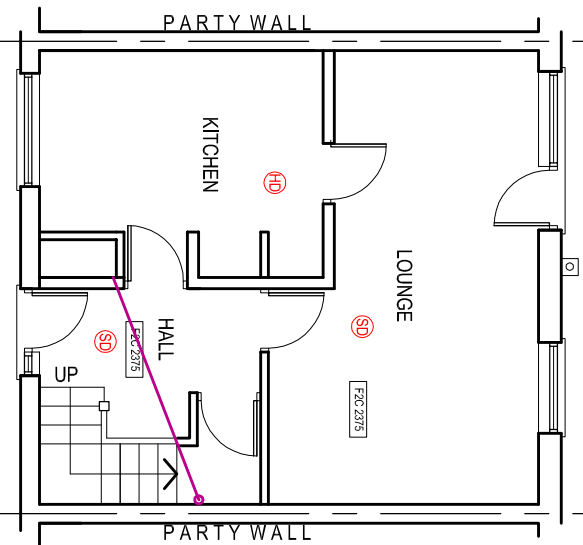

EXISTING GROUND FLOOR PLAN

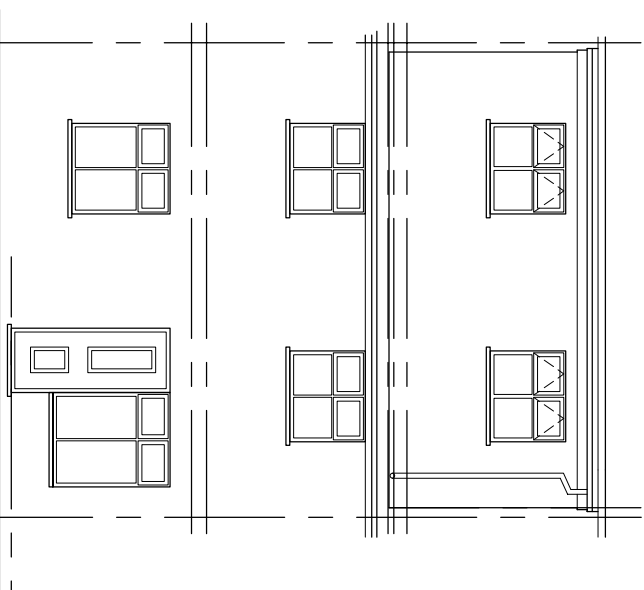

EXISTING REAR ELEVATION

PROJECT

46, Bold Street, Moss
Side M16 7AB

CLIENT

Mr. M. Sabir

DRAWING TITLE

Existing Plan

JOB No

-

DRAWING No

NA-P01

SCALE

1:100@A3

DATE

Feb. 2025

REVISION

-

t: 0782 895 3405

e: niamat@hotmail.co.uk