



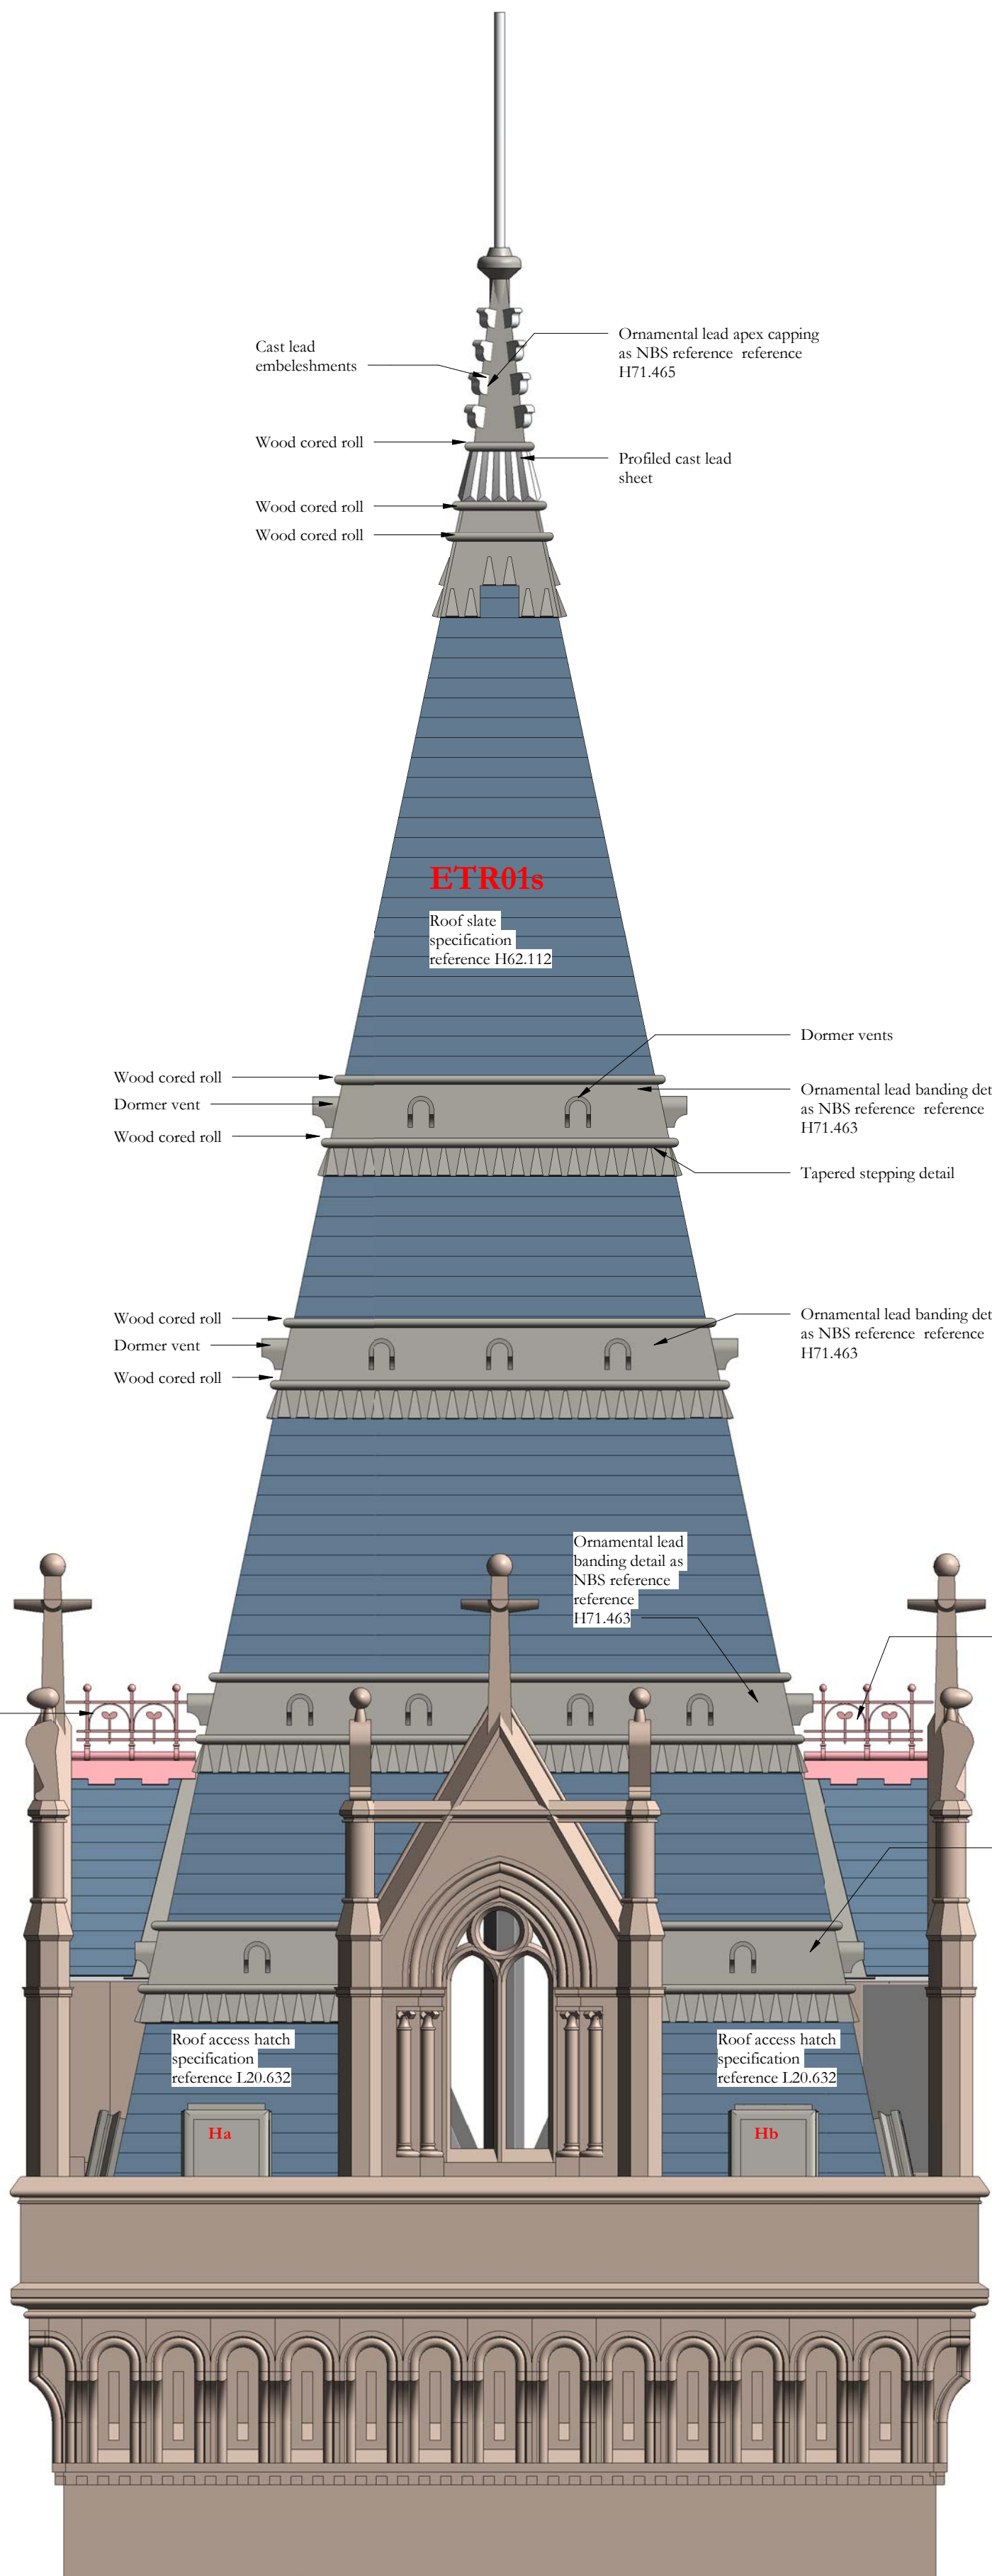

Cooper Street Tower South Elevation
1 : 50

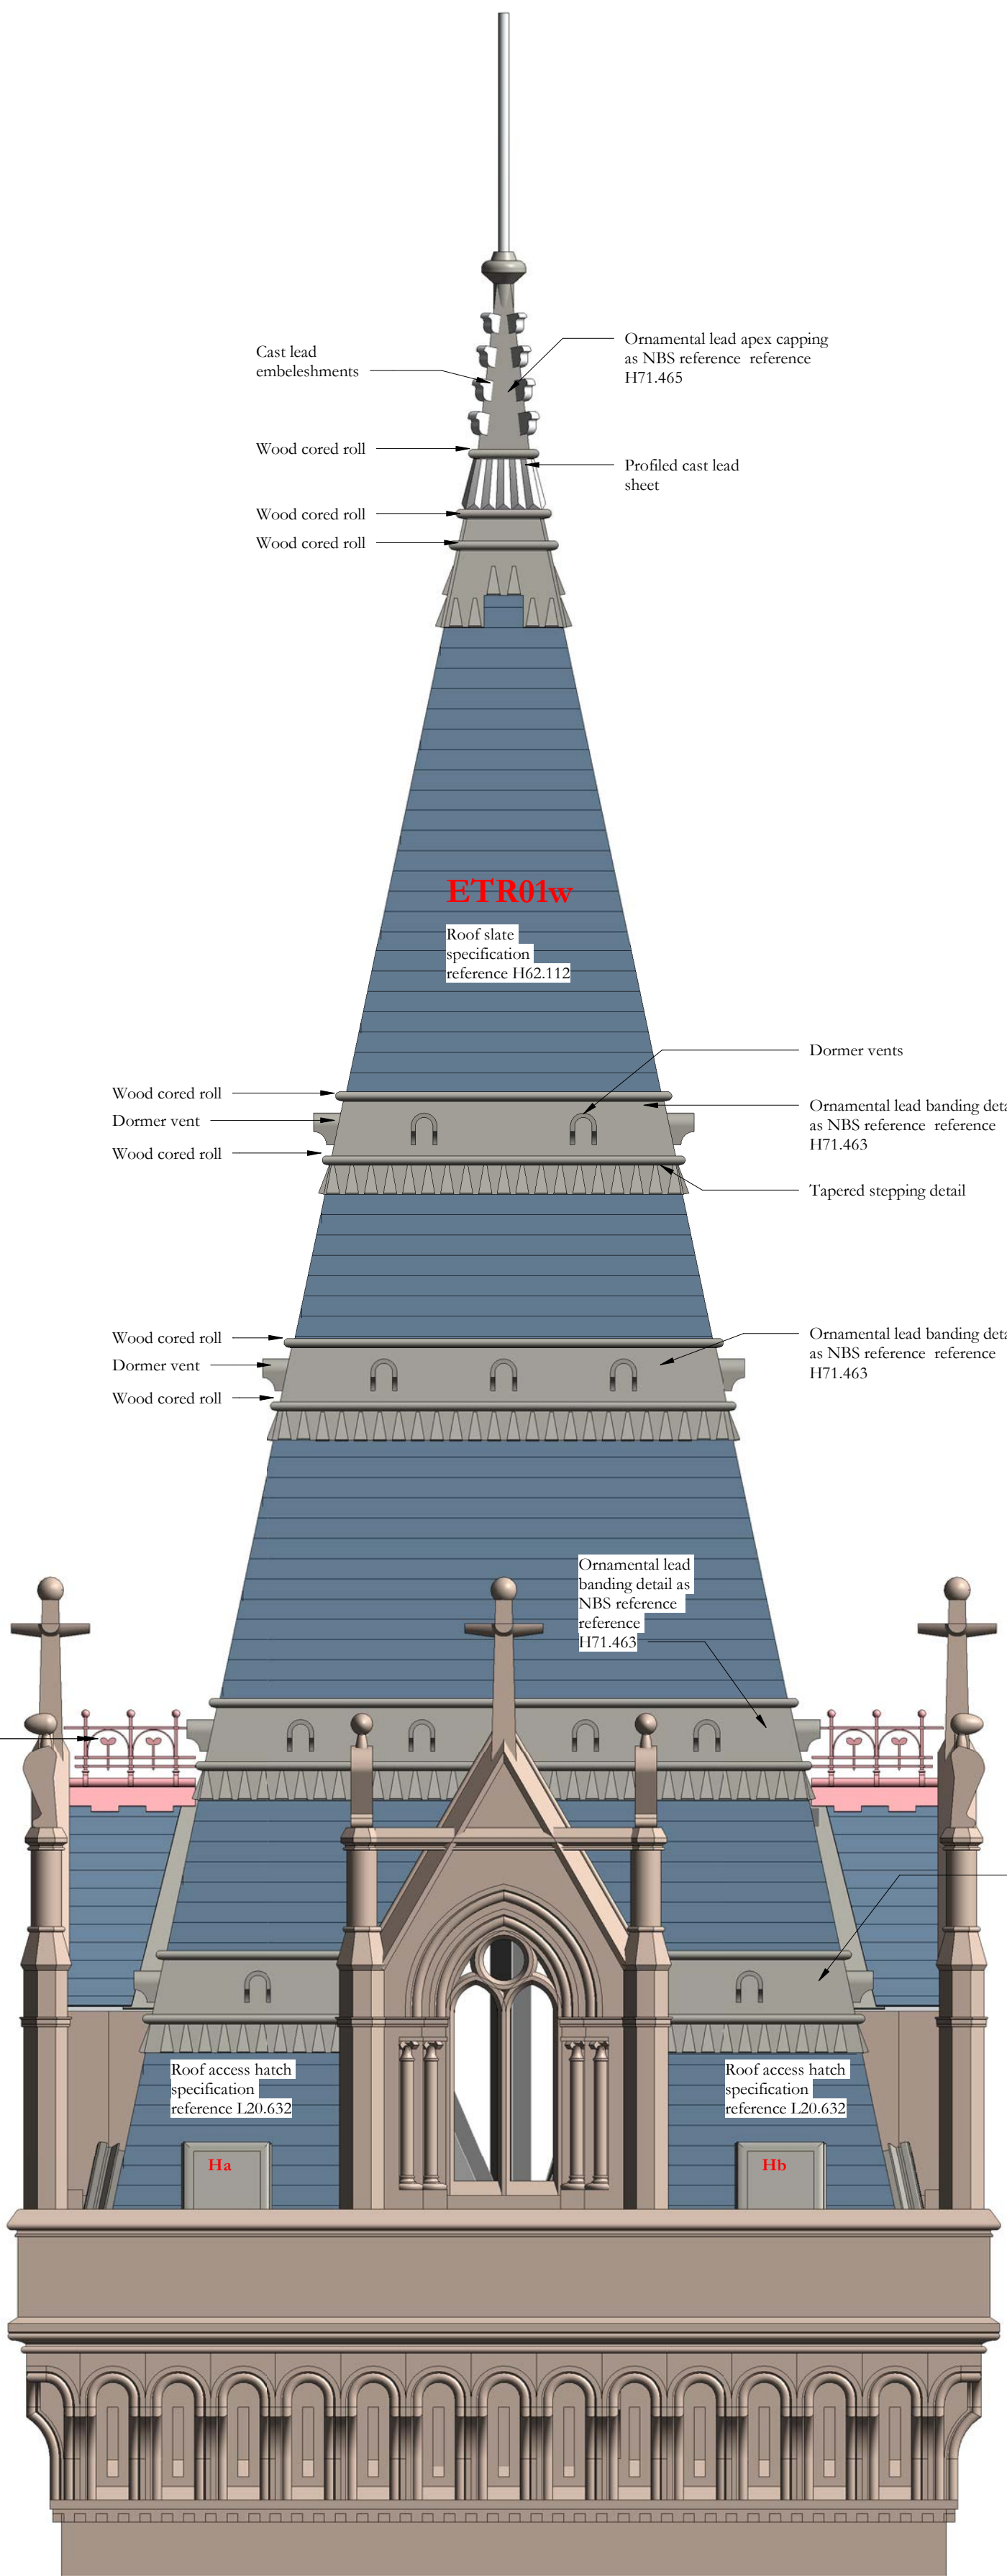

Cooper Street Tower West elevation
1 : 50

Scale Bars to be used as guidance only - refer to sheet size below									
1:100	mm	1000	2000	3000	4000	5000	6000	7000	8000
1:200	mm	1000	2000	3000	4000	5000	6000	7000	8000
1:500	m	15	30	45	60	75	90	105	120
1:1250	m	10	20	30	40	50	60	70	80

Notes:
Drawings are based on survey data and may not accurately represent what is physically present.
Do not scale from this drawing. All dimensions are to be verified on site before proceeding with the work.
All dimensions are in millimeters unless noted otherwise.
Purcell shall be notified in writing of any discrepancies.


Key Plan

Revision 02 - Reissued for construction no change

ISSUE	DATE	APPROVED	DRAWN	DESCRIPTION
02	07/05/2020	GR	TK	Reissued for construction, see note in cloud
01	11/06/2019	JC	GR	Key and new annotation added
-	29/04/2019	GR	GR	First Issue



OUR
TOWN
HALL
PROJECT

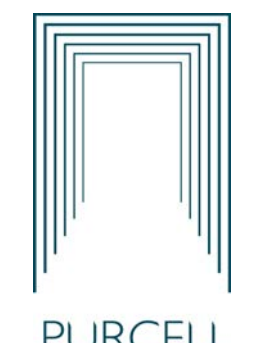

PURCELL

Project Office, Town Hall, MANCHESTER M60 2L1
+44 (0) 7970 097 432
www.purcelluk.com

PROJECT STATUS	Riba Stage 4
CLIENT	Manchester City Council
PROJECT	Our Town Hall
DRAWING TITLE	Cooper Street Tower South and West Roof Elevations
SIZE & SCALE	A1: 1 : 50
DRAWING STATUS	S4 - Construction
JOB NUMBER	236959
DRAWING NO.	OTH-PUR-TH-RF-DWG-A-4327 02
REV	