


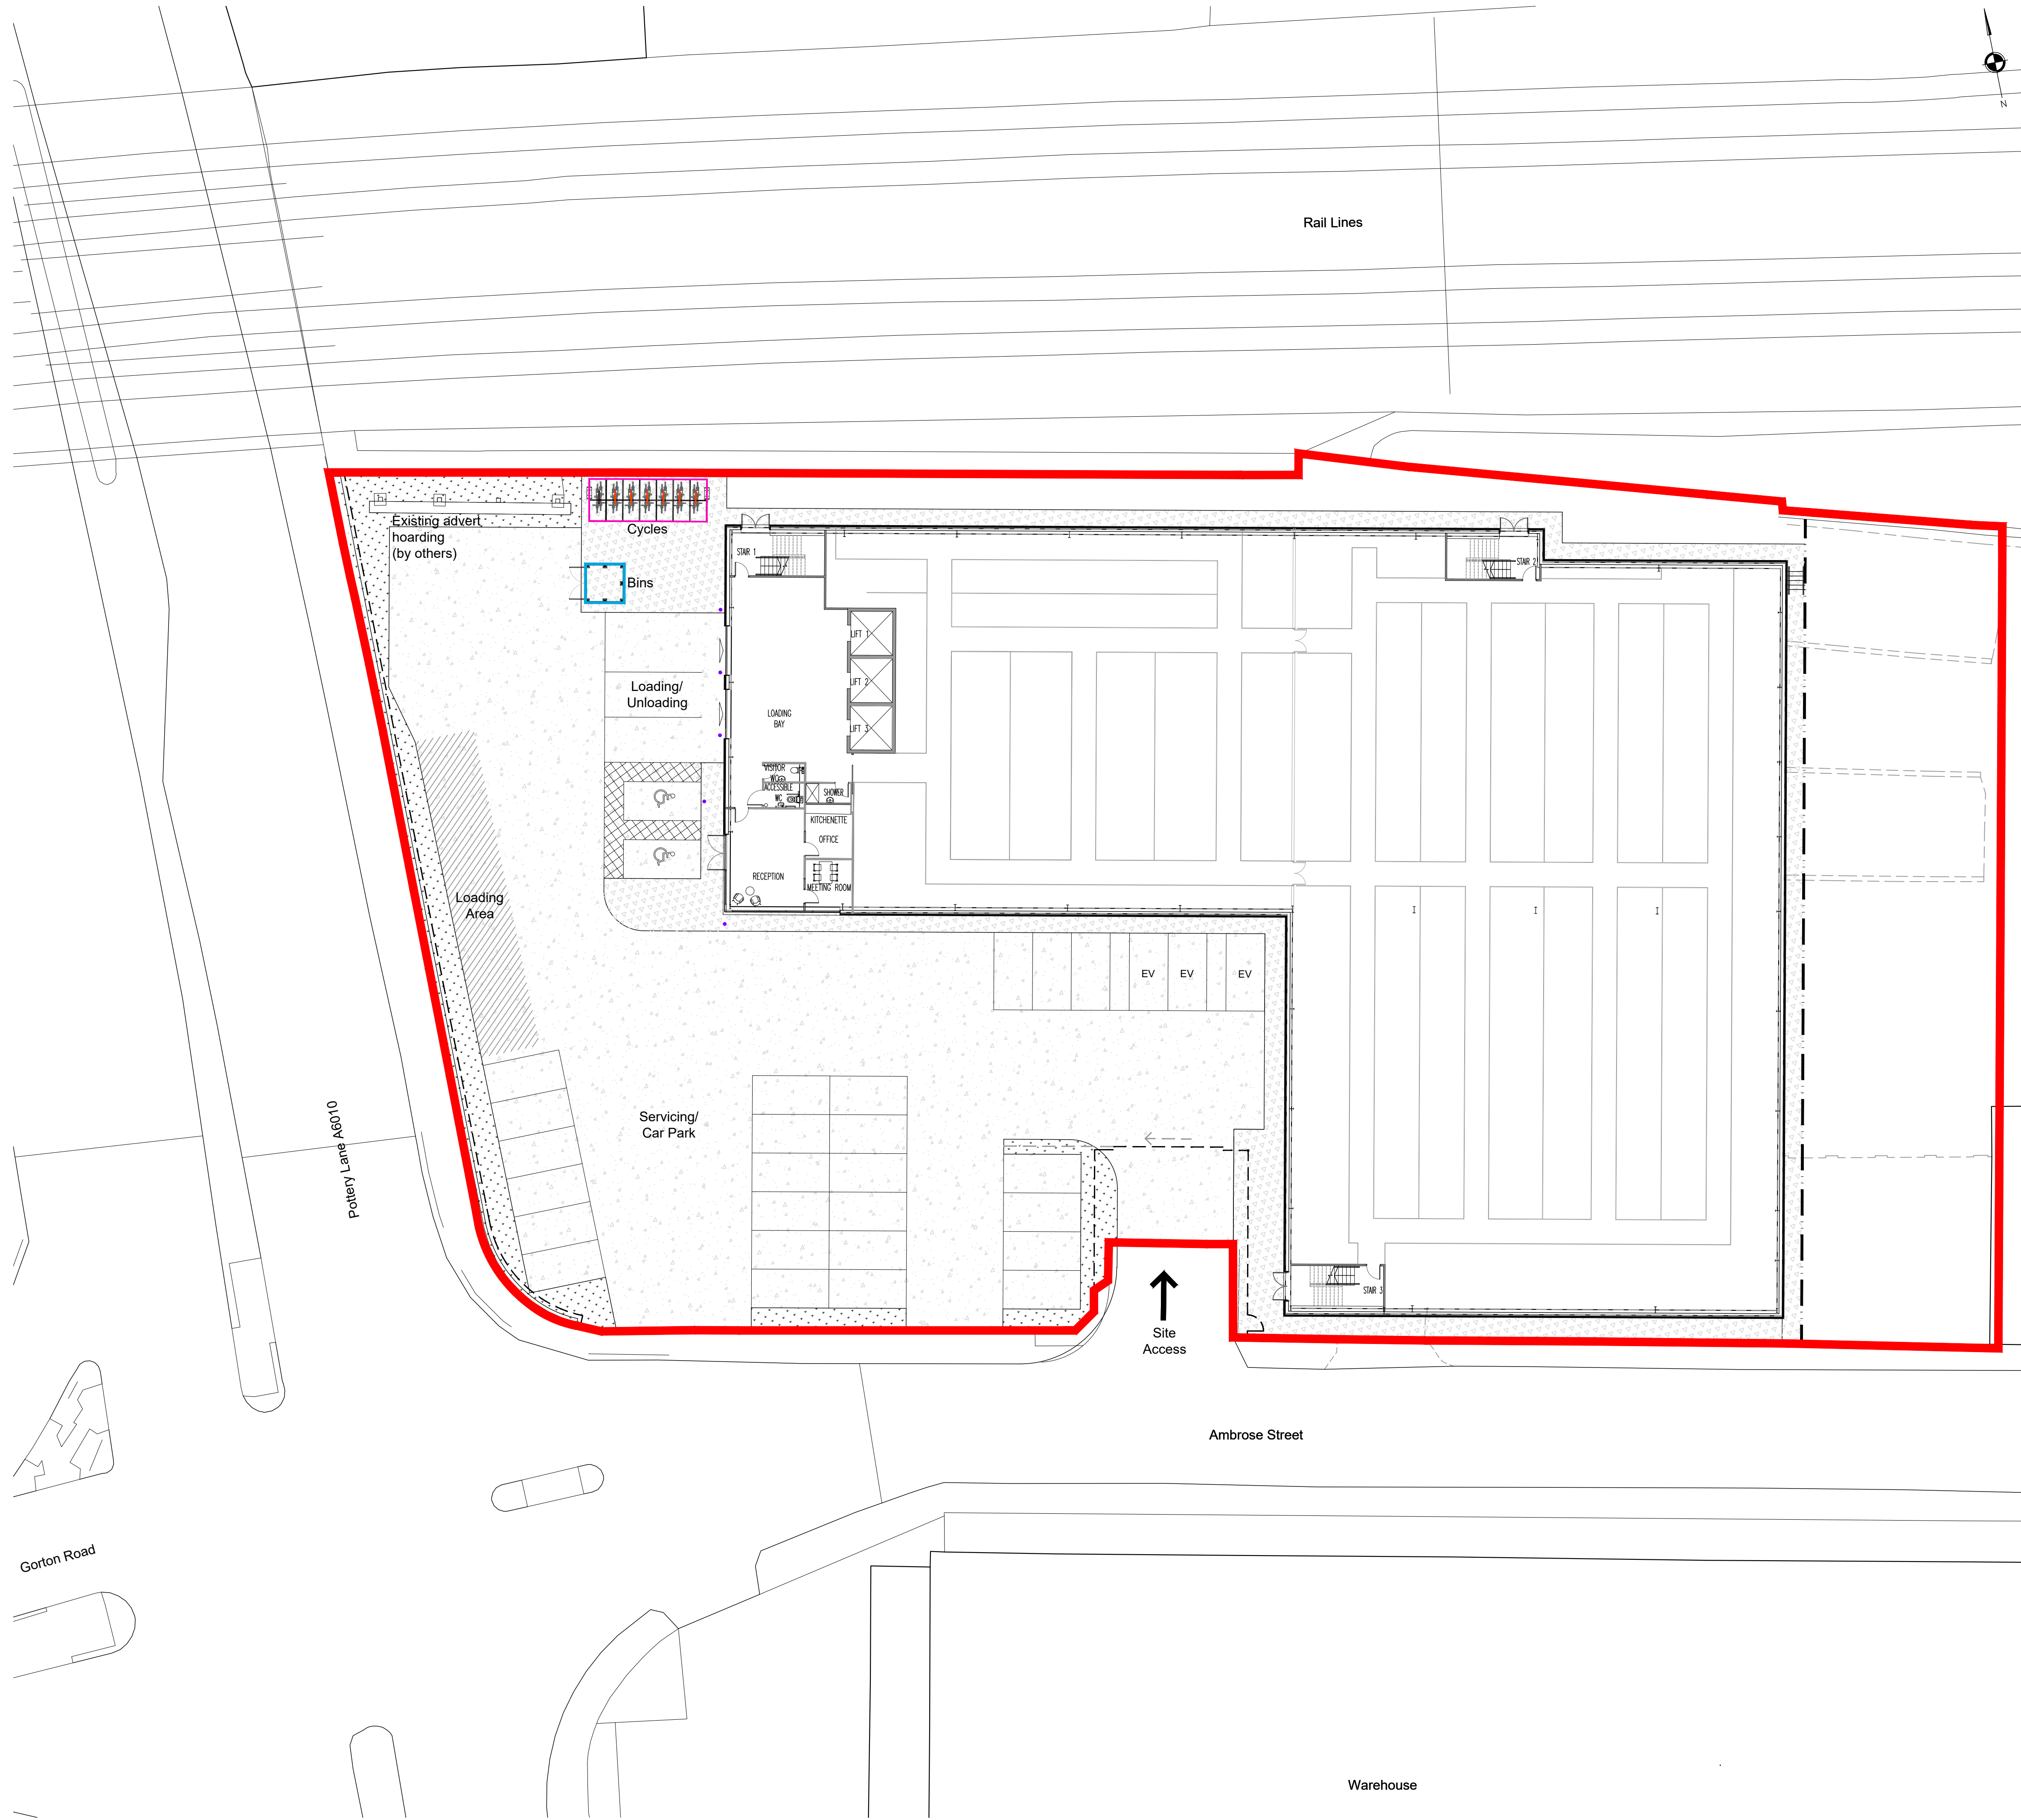
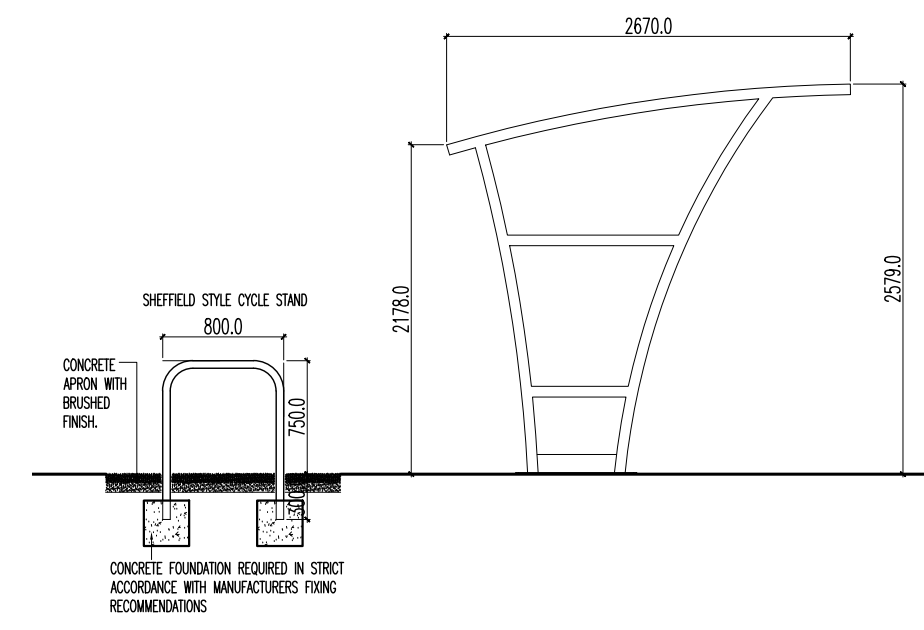


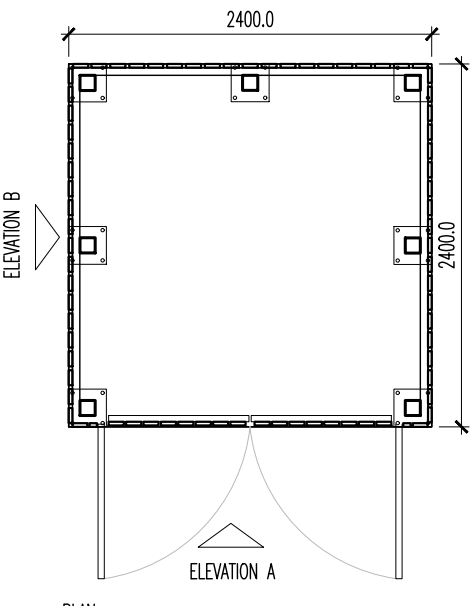

- SPECIFICATION:
- PROPOSED HARD LANDSCAPE:**
- CONCRETE
 - 600X600MM TEXTURED CONCRETE PAVING
 - MARSHALLS SAXON NATURAL
- PROPOSED SOFT LANDSCAPE:**
- PLANTING
- REFER TO LANDSCAPE DRAWING FOR DETAILS.
- BOUNDARY TREATMENTS:**
- 2400MM HIGH PALADIN FENCING AND GATES
 - 2400MM PALADIN FENCE ON RETAINING WALL
- PALADIN FENCE COLOUR RAL 9005 BLACK
- PROPOSED STREET FURNITURE:**
- BIN STORE
 - SHEFFIELD BIKE STAND
 - CYCLE POD, JUNIOR BRIGHTON CYCLE SHELTER
 - GALVANISED STEEL CRASH PROTECTION BOLLARDS
- NB. MATERIALS SUBJECT TO SIMILAR APPROVED BY CLIENT.

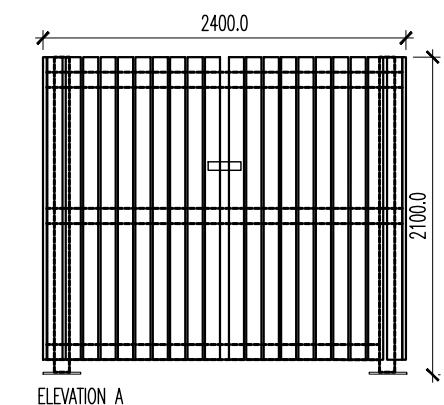

02 Cycle Stand & Shelter Elevation
Scale 1:50 @ A1

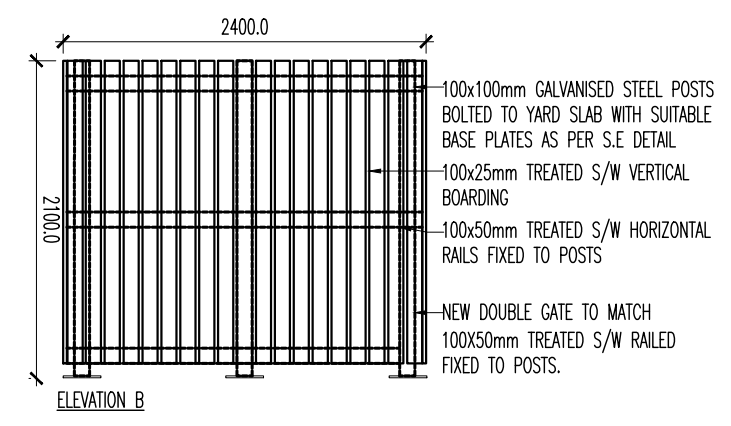

03 Bin Store Plan & Elevations
Scale 1:200 @ A1

D	UPDATED NORTH ELEVATION OF PLAN AND PATHS	06.03.24	LT	GB
C	UPDATED NORTH EAST CORNER	06.09.23	LT	GB
B	RECEPTION/OFFICE/MEETING ROOM/AMENITIES UPDATED. STORE NOW SHOWER	15.05.23	PS	GB
A	PATH BY EV SPACES, PAVEMENT FILLED	21.04.23	PS	GB
Rev	Description	Date	By	CHK

Status: ☒ Planning ☐ Tender ☐ Construction ☐ As Built

Purpose for Issue: ☐ PLANNING

Client: STORAGE WORLD

Contract: PROPOSED WORKS
STORAGE WORLD, AMBROSE STREET, MANCHESTER

Drawing: PROPOSED EXTERNAL WORKS

bateandtaylor
architects

macintosh house
4a cambridge street
manchester m1 5gg
tel: 0161 236 0999
fax: 0161 236 0404
mail@bate-taylor.co.uk
www.bate-taylor.co.uk

Drawing No. MH1314-11
Scales 1:200@A1
Drawn PS

Revision D
Date SEPT '22
Checked GB

This drawing is the copyright of the Architect and may not be reproduced without licence.
DO NOT scale from this drawing.