


Drawings are based on survey data and may not accurately represent what is physically present.
Do not scale from this drawing. All dimensions are to be verified on site before proceeding with the work.
All dimensions are in millimeters unless noted otherwise.
Purcell shall be notified in writing of any discrepancies.


KEY

- New stone components
- Existing terracotta brick
- New terracotta brick
- Existing common brick
- New common brick

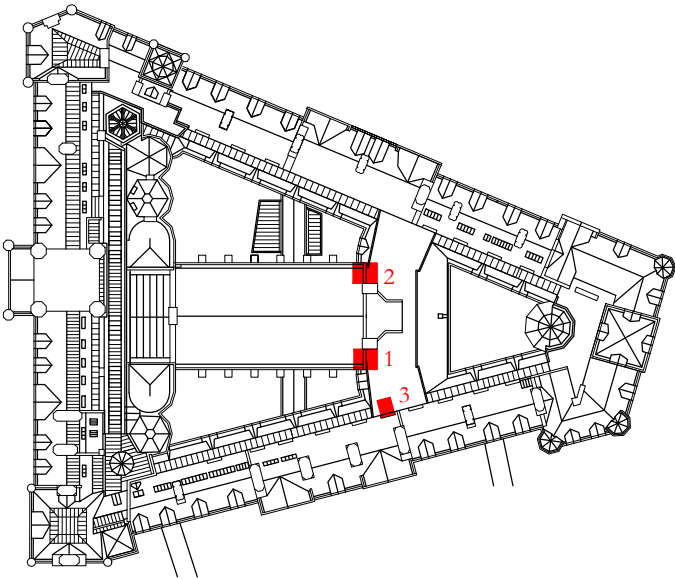

New sections of wall are to be built in flemish bond using Hathern terracotta buff bricks to the west side including headers. New bricks on the east (plant deck) side of the walls are to be matching size solid clay common bricks. Setting out dimensions are based on nominal 6mm perp joints matching the joint size of existing areas of brickwork with a vertical gauge of 80mm with nominal 6 to 7mm bed joints. Stone components are to be sandstone as NBS reference C41.241


Refer to drawing **OTH-PUR-TH-RF-DWG-A-7401** for sizes of new stone components

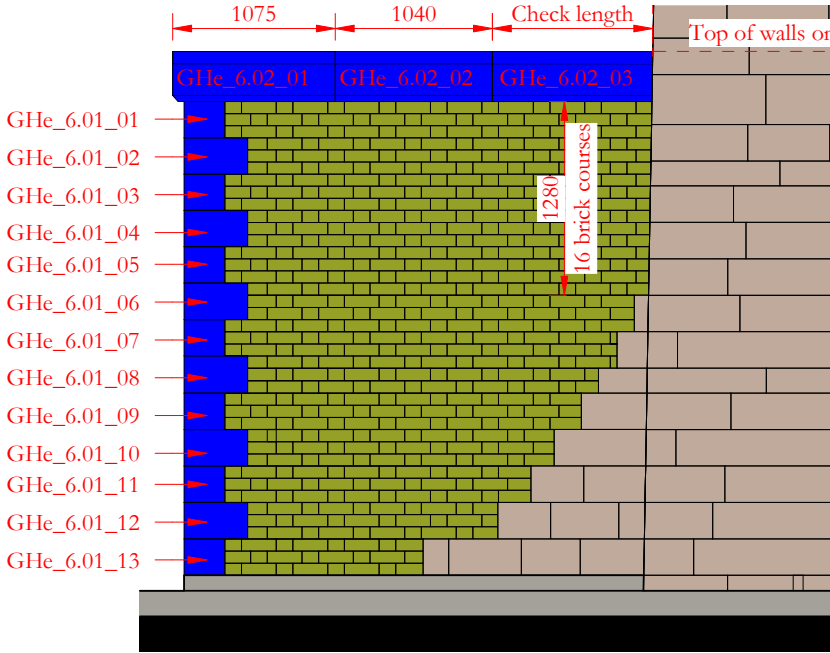

1 - Great Hall east gable GHW01
east elevation south end


Refer to drawing **OTH-PUR-TH-RF-DWG-A-4355** for west elevation

Check length 1180 1075

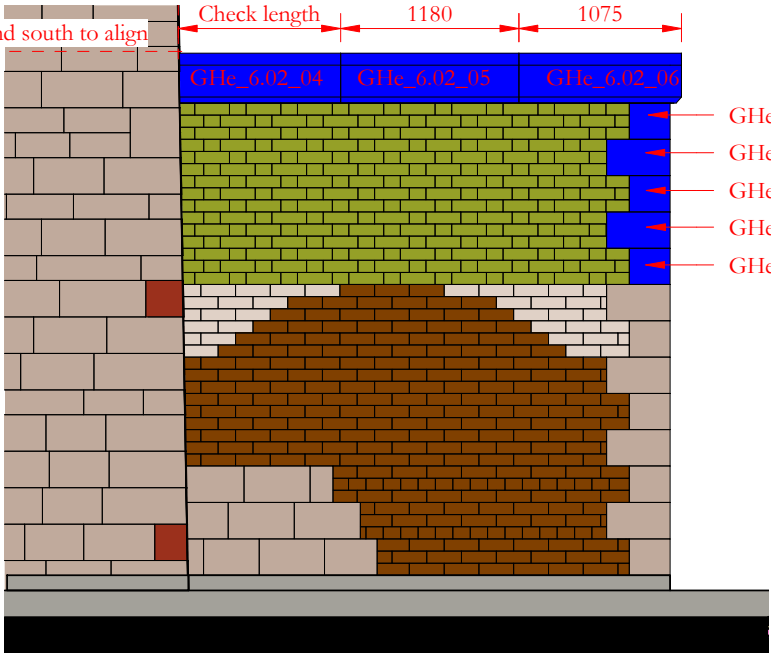


2 - Great Hall east gable GHW01
east elevation north end

Refer to drawing **OTH-PUR-TH-RF-DWG-A-4355** for west elevation

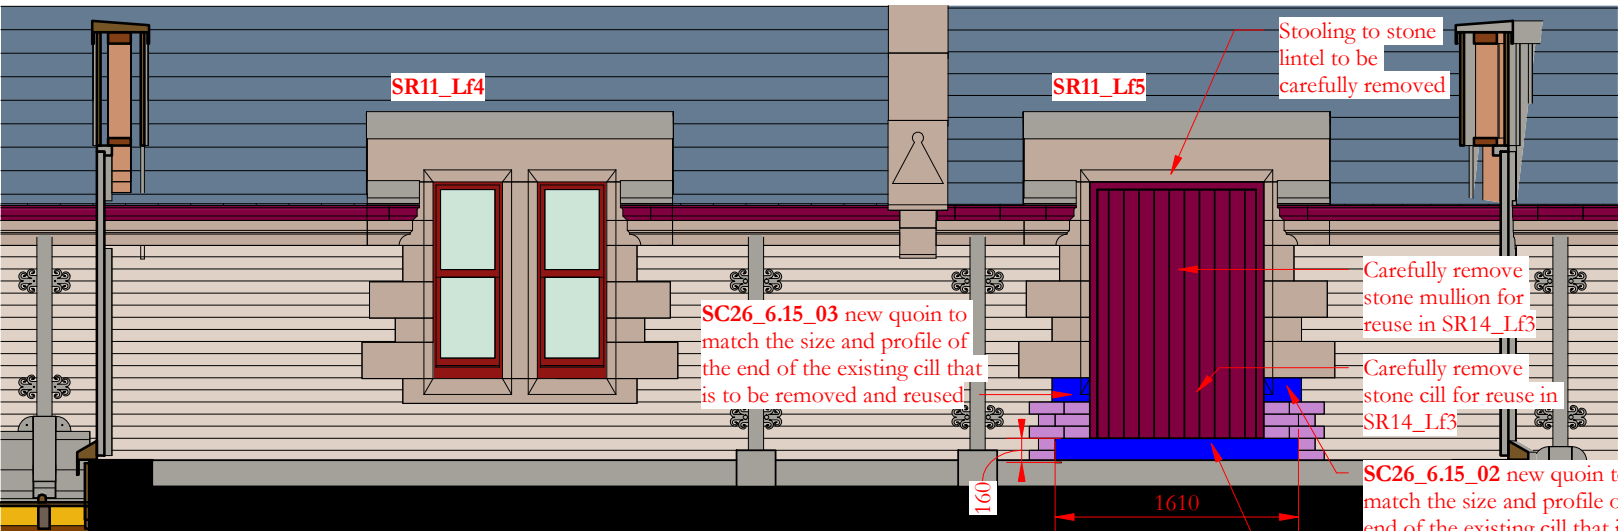

3 - Alterations to SR11_Lf5 - SC26

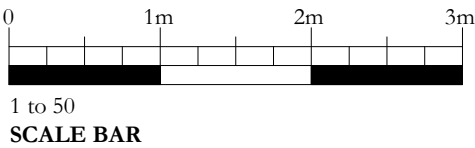

-	06/09/2023	GR	JRC	First issue
ISSUE	DATE	APPROVED	DRAWN	DESCRIPTION

Project Office, Room 308, Town Hall, MANCHESTER M60 2L1
+44 (0) 7970 097 432
www.purcelluk.com

PROJECT STATUS	RIBA Stage 5		
CLIENT	Manchester City Council		
PROJECT	Our Town Hall		
DRAWING TITLE	Alterations to walls at north and south ends of Great Hall east gable and SR11_Lf5		
SIZE & SCALE	[A3] As indicated		
DRAWING STATUS	For Construction		
JOB NUMBER	236959		
DRAWING NO.	OTH-PUR-TH-RF-DWG-A-4445		
REV	-		