
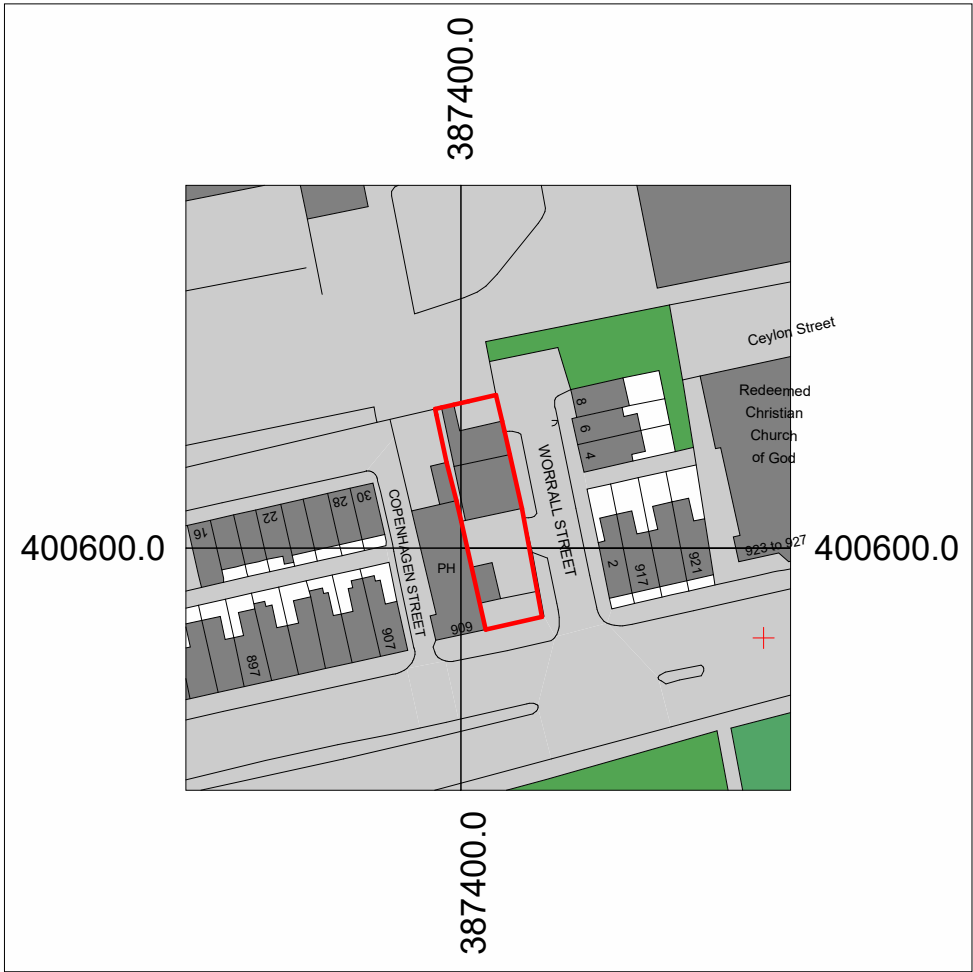


Location Plan
1 : 1250

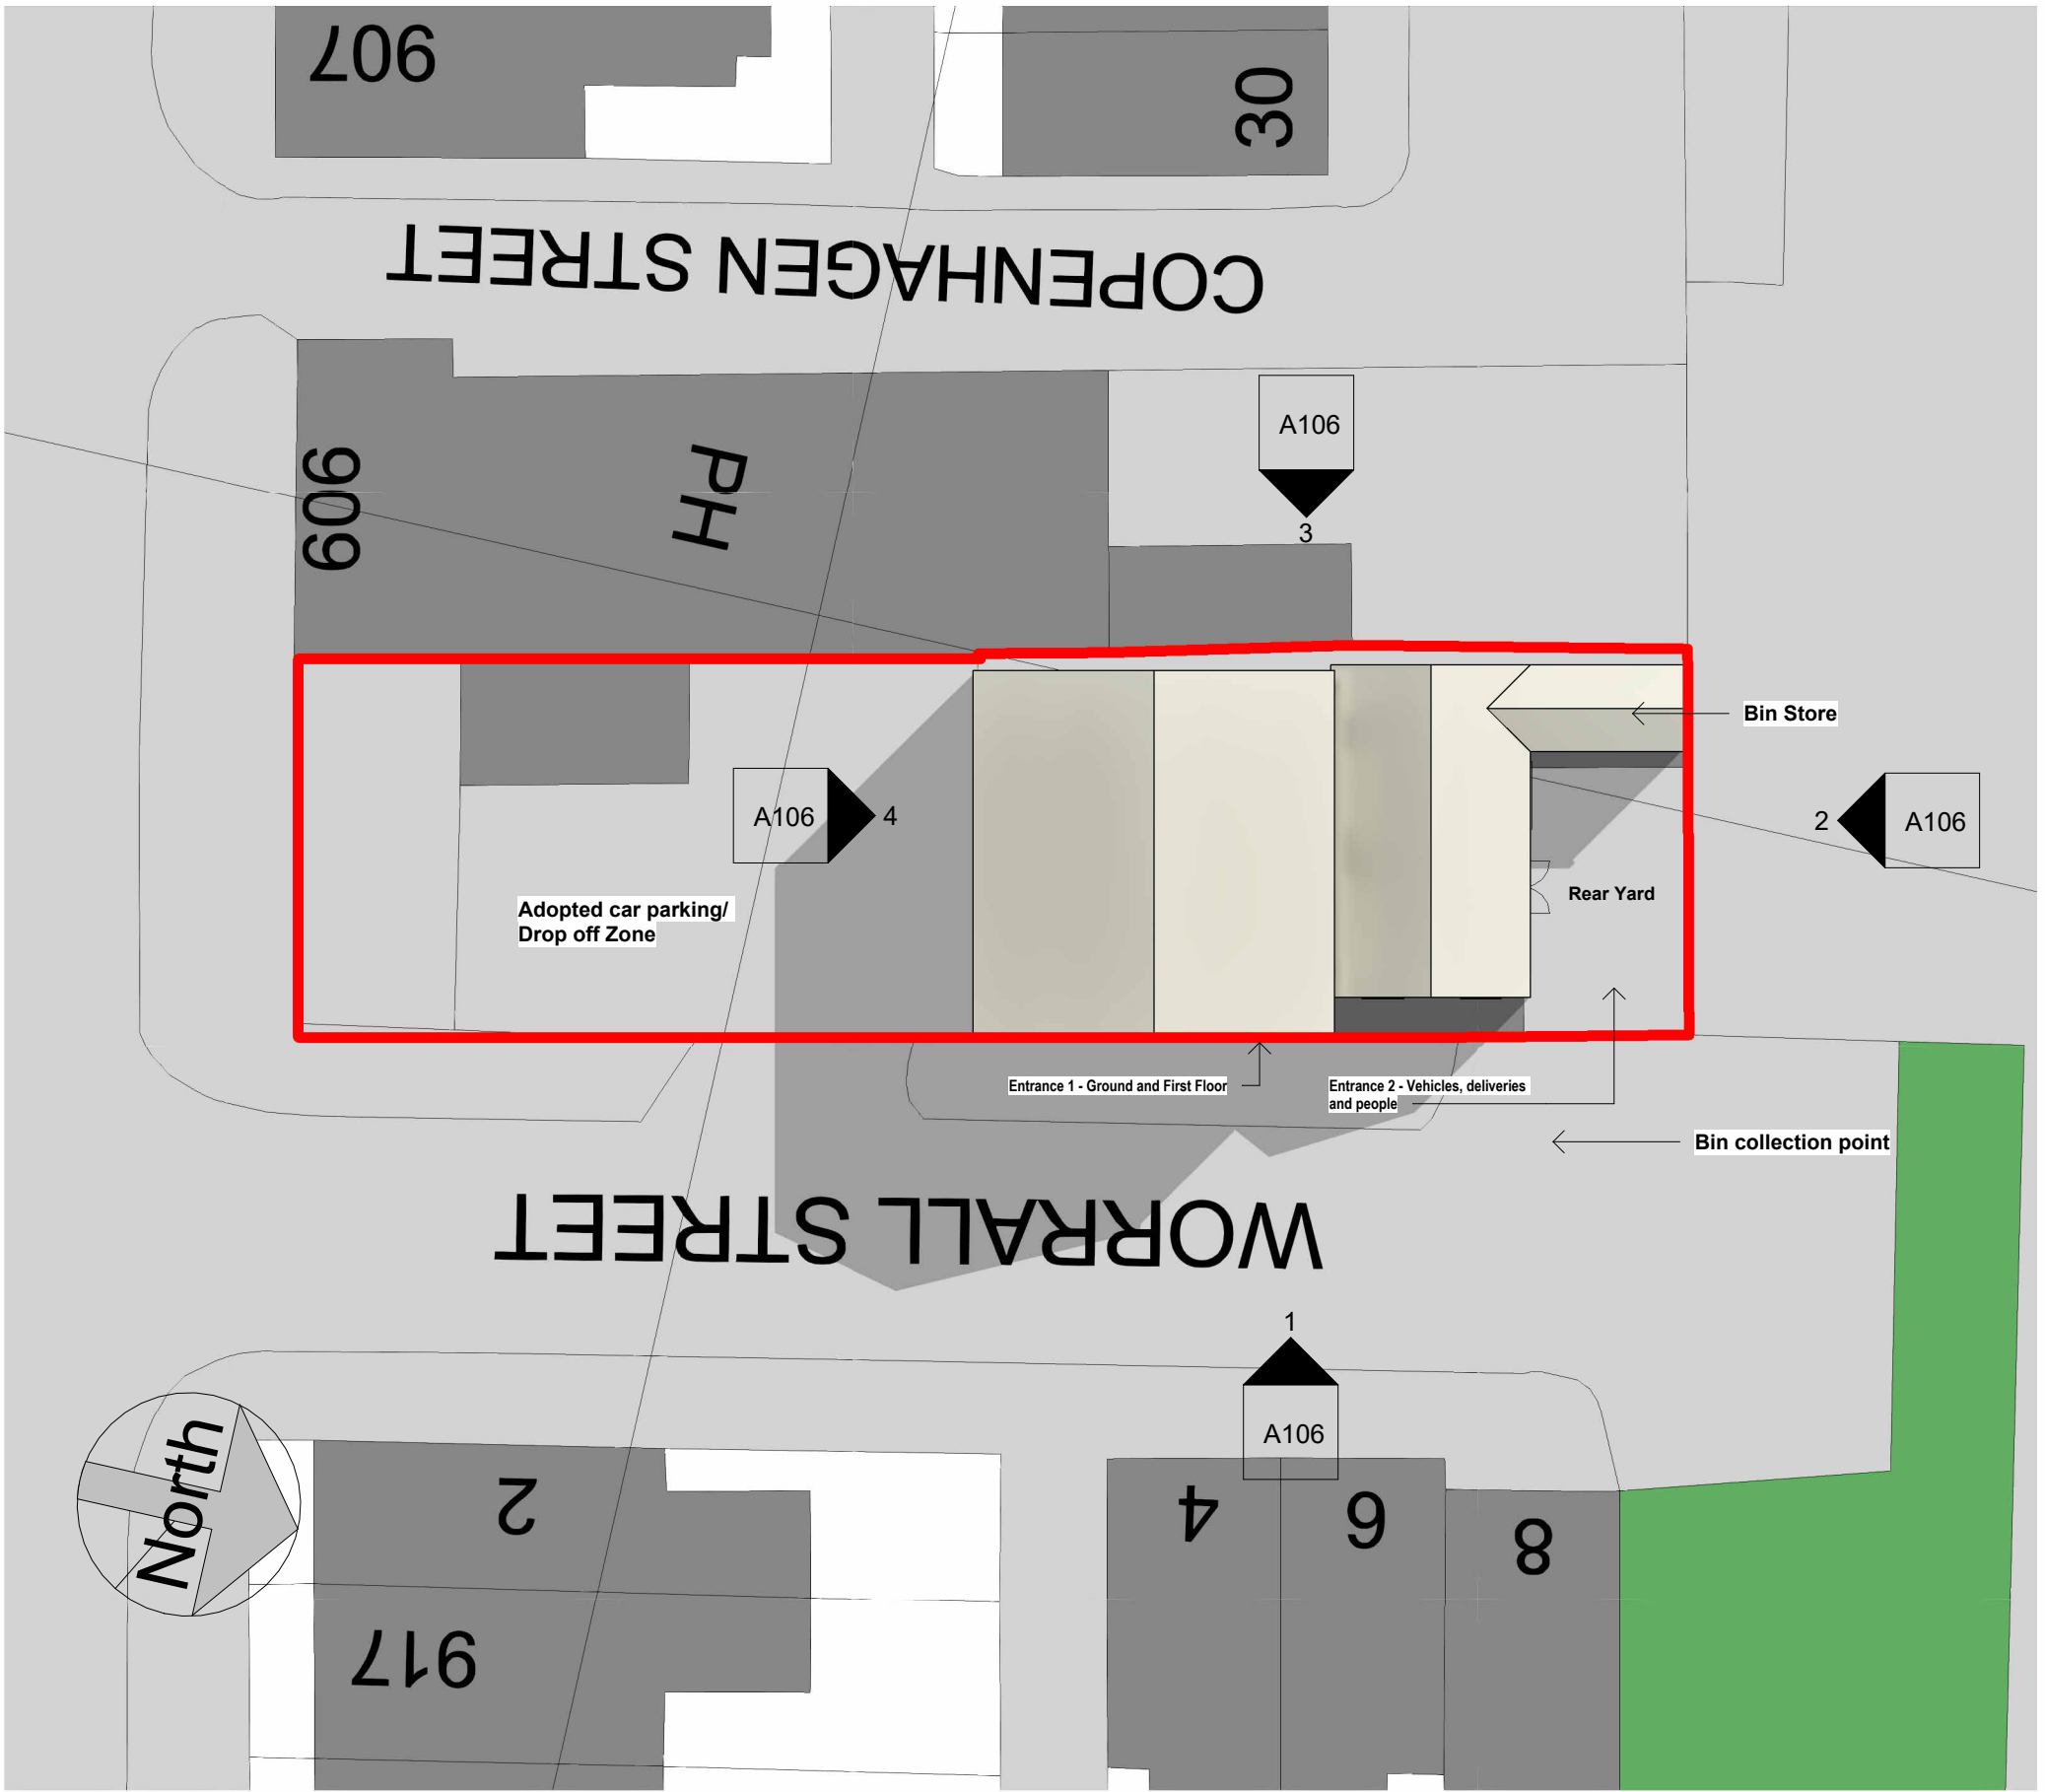

Site Plan
1 : 200

COPYRIGHT © ALL RIGHTS RESERVED BY VIKAS ALYAS LTD. DO NOT SCALE FROM DRAWING. DRAWING INDICATES DESIGN INTENT ONLY. REPORT ANY DISCREPANCIES TO CLIENT / VA LTD. NOT TO BE USED FOR CONSTRUCTION UNLESS STATED SO. TO BE READ IN CONJUNCTION WITH OTHER DRAWINGS OR SPECIFICATION WHERE PROVIDED.

ARCHITEK

BUILDING DESIGN CONSULTANCY

AB

No.	Description	Date
P1	Issue to Planning	01.05.2025

PROJECT		ADDRESS		CLIENT		
Change of Use - Class E to F1		1 Worrall St, Manchester M40 2ED		Dorcas Olowoyo		
Manchester City Council	PURPOSE OF ISSUE PLANNING	SHEET	Location and Site Plan	Date 15.04.2025	Project number	Scale (@ A3) As indicated
				Drawn by NA	DRAWING NUMBER	REV
				Checked by VA	A100	P1