


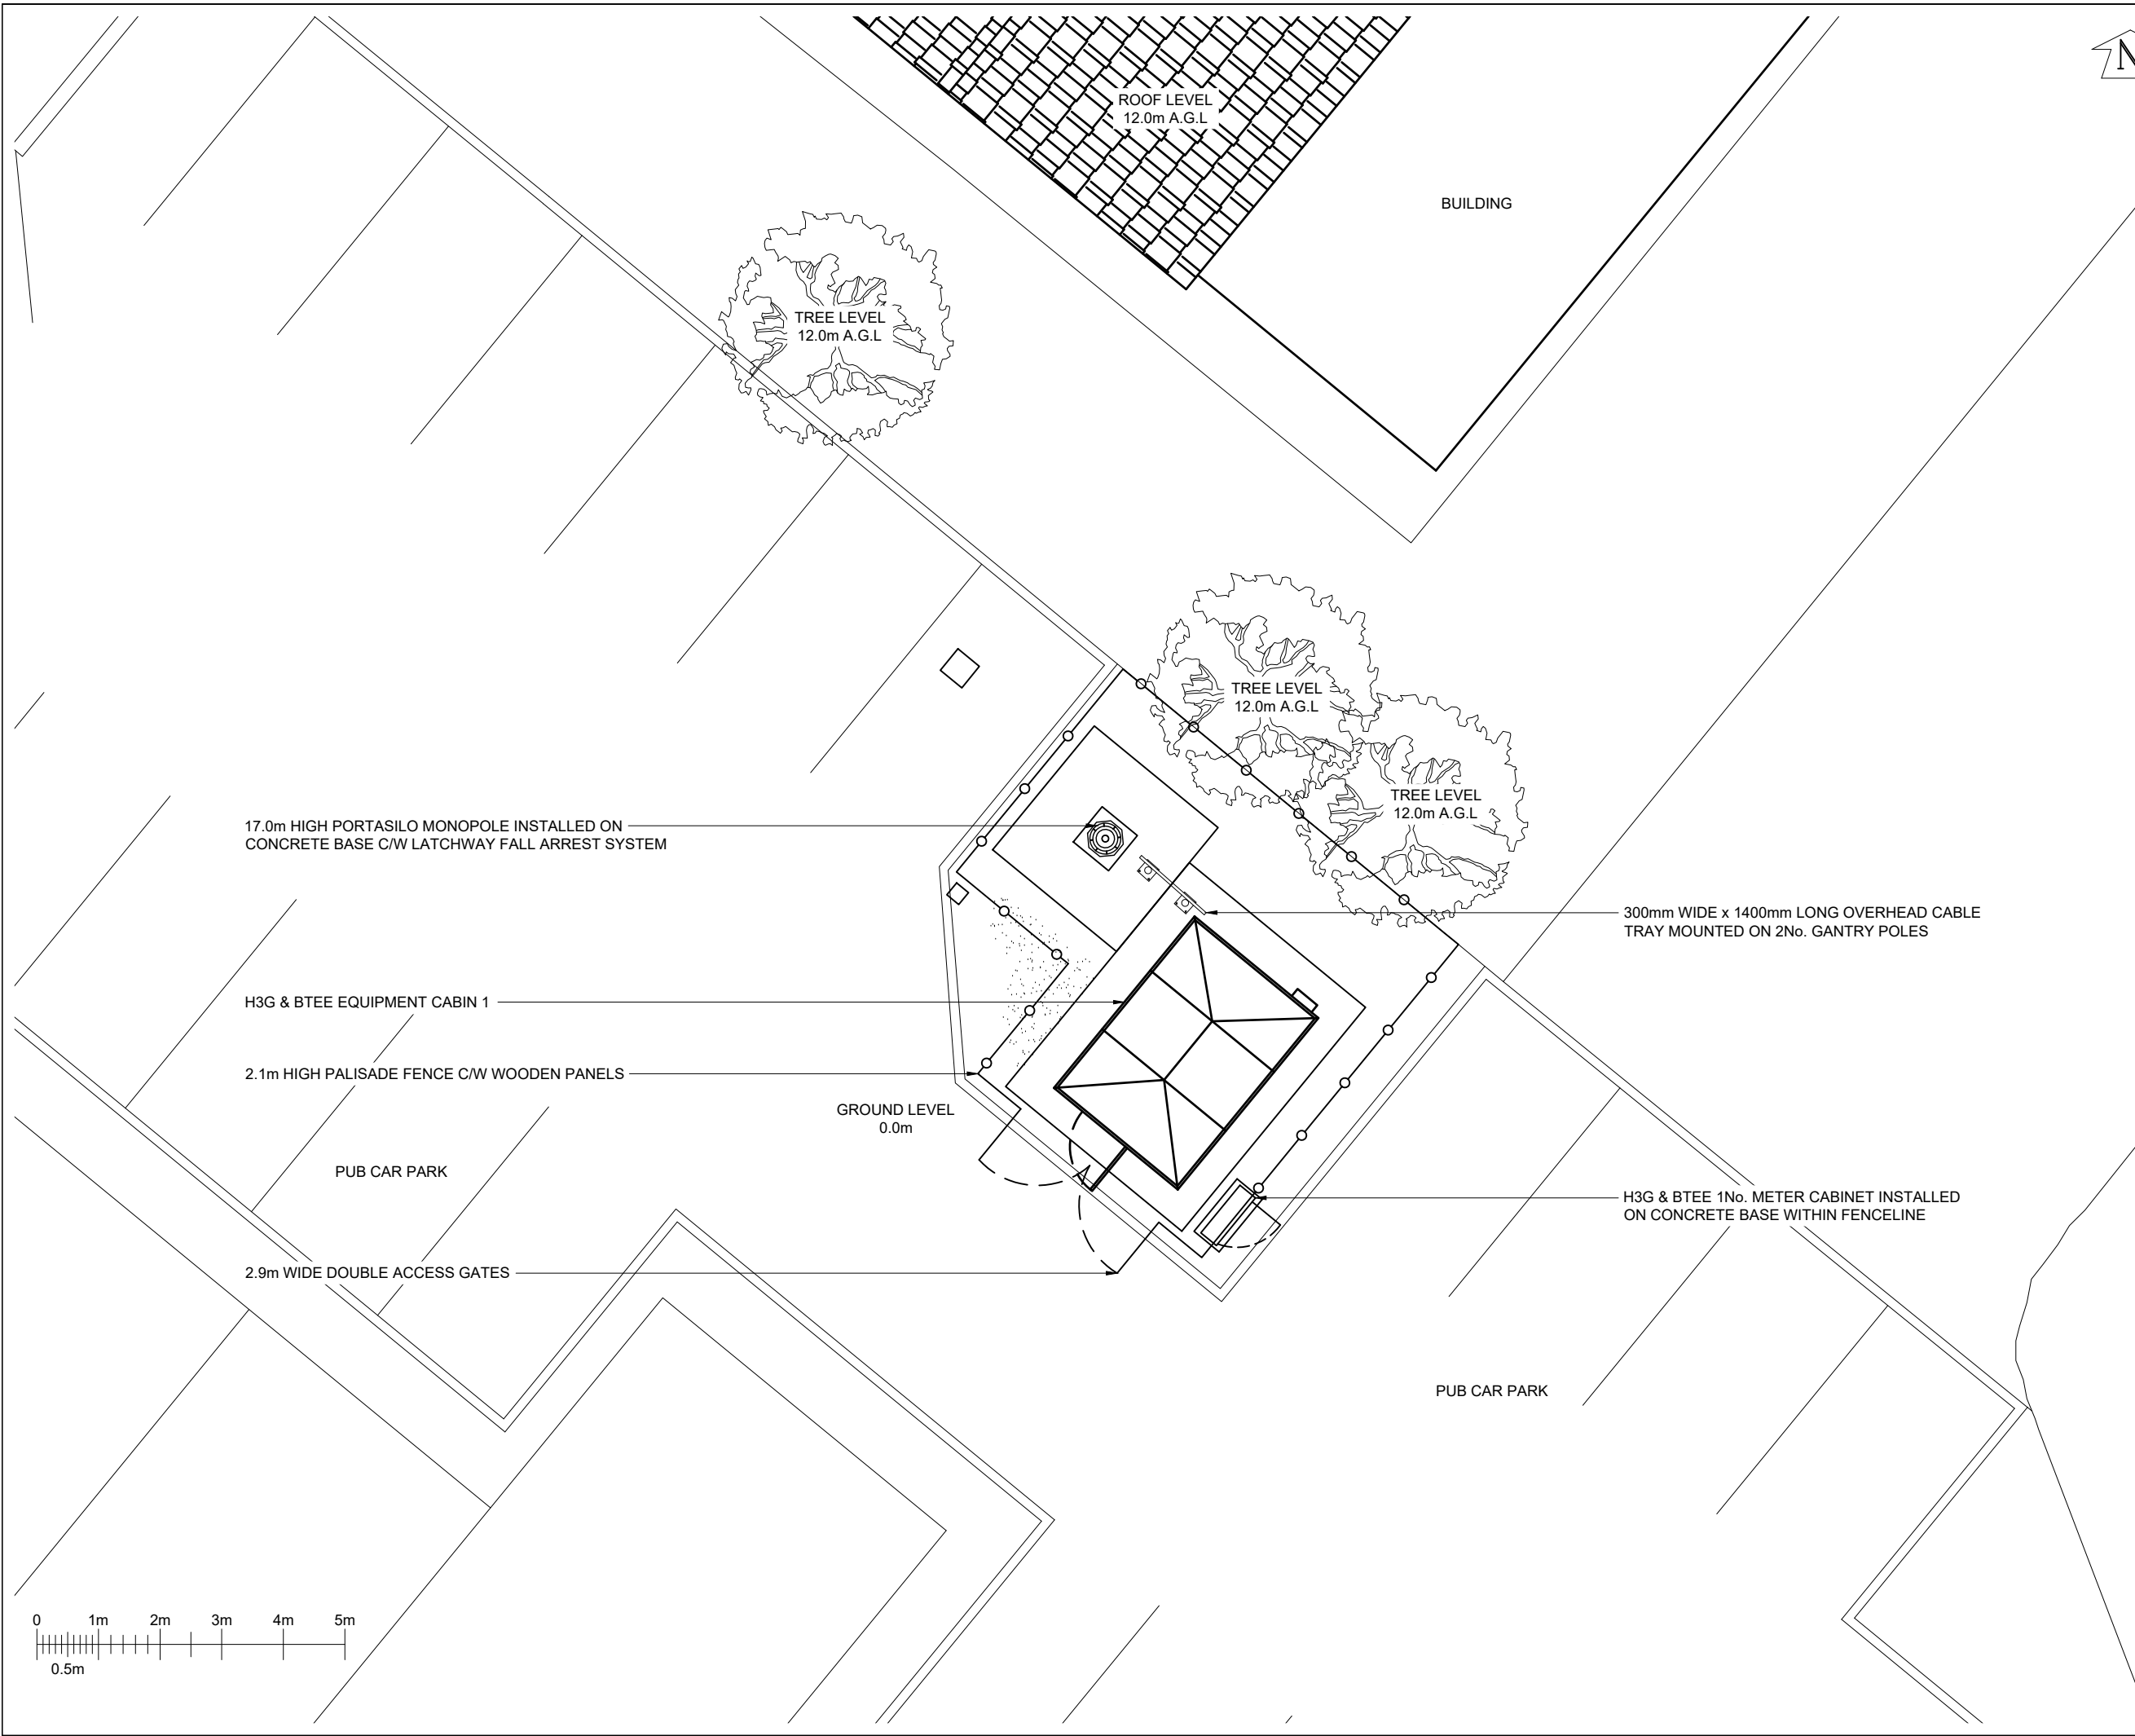

©2020 Cellnex
All rights reserved. No part of this publication may be reproduced, stored in a retrieval system or transmitted in any form or by any means (Electronic, Mechanical, Photocopying, Recording or otherwise), without the prior written consent of the Company.

NOTES
UNDERGROUND SERVICES
UNDERGROUND SERVICES ARE INDICATIVE ONLY.
POSITIONS SHOULD BE CONFIRMED ON SITE PRIOR TO ANY DEVELOPMENT

DRAINAGE	---
DUCTS	----
FEEDERS	-.-.-.-
FENCE PLAN	—●—●—●—●—
GAS	-.-.-.-
LIGHTNING PROTECTION - EARTHING	----
POWER	----
SERVICES UNKNOWN	----
TELECOMS	----
WATER	----

ACCESS ARRANGEMENTS		
KEYS:-		
ARQIVA GATE KEY		▲
B KEY		▲
C KEY		▲
LEGGE KEY		▲

SURVEY REQUIRED TO CONFIRM ACCESS KEYS FOR REMAINING ROOMS AND SITE ENTRANCE

4	COL.MOD.UK.0002864 PLANNING AMEND	18/06/25	CIR	CIR
3	COL.MOD.UK.0002864 PLANNING	16/08/24	CIR	CIR
2	231754 PLANNING	13/11/20	WHP	WHP
1	9BRUNEL MD CREATE	18/02/20	KG	MF
ISS	REVISION	DATE	DRN	APP



CELLNEX UK
R+, 4TH FLOOR, 2 BLA GRAVE STREET, READING, RG1 1AZ
Tel. 020 4526 8553

SITE No **97040**
MANCHESTER WENDOVER ROAD
BANKS BREWERY
THE WENDOVER PUB, WENDOVER
MANCHESTER
GREATER MANCHESTER
M23 9ER

NGR **SJ 79870 89760**
OS GRID **379870 389760**

TITLE
SITE PLAN
EXISTING

SCALE **1:100**

DRAWN	KG	12/02/20
APPROVED	CIR	18/06/25

DRG No.	Sheet 1 of 1	Rev
97040-00-000-MD004		4

