




THE BUILDER MUST CHECK THE SITE AND THE APPROVED DRAWINGS BEFORE COMMENCING THE WORKS AND MUST TAKE ANY WORKING MEASUREMENTS AS NECESSARY. ANY DISCREPANCY IN THE DRAWING MUST BE REPORTED TO THE CLIENT .

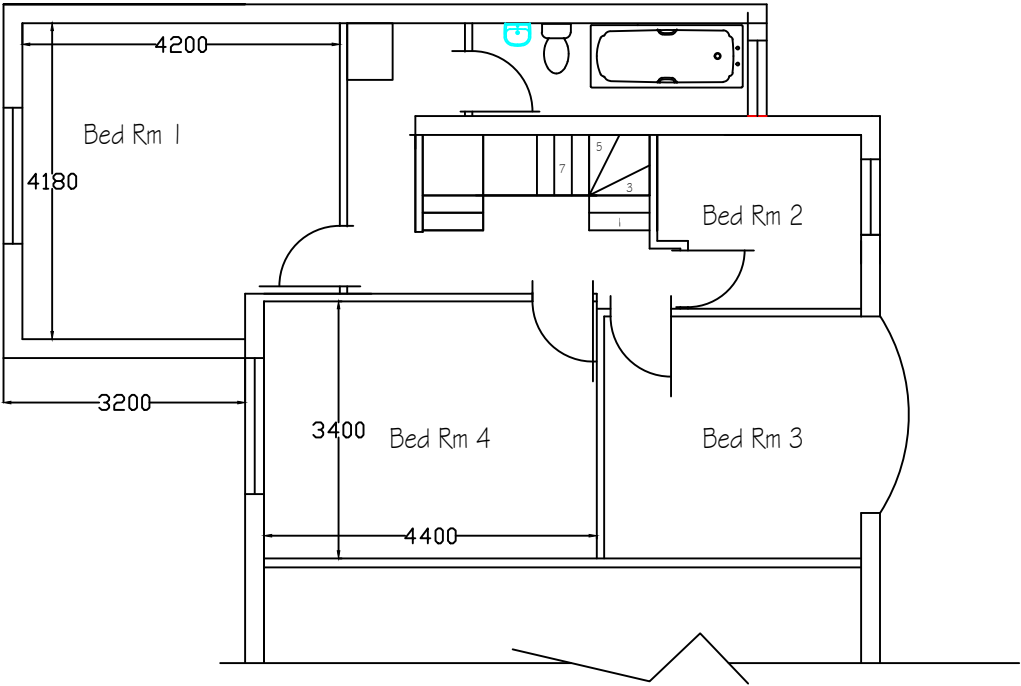

1st Floor Plan

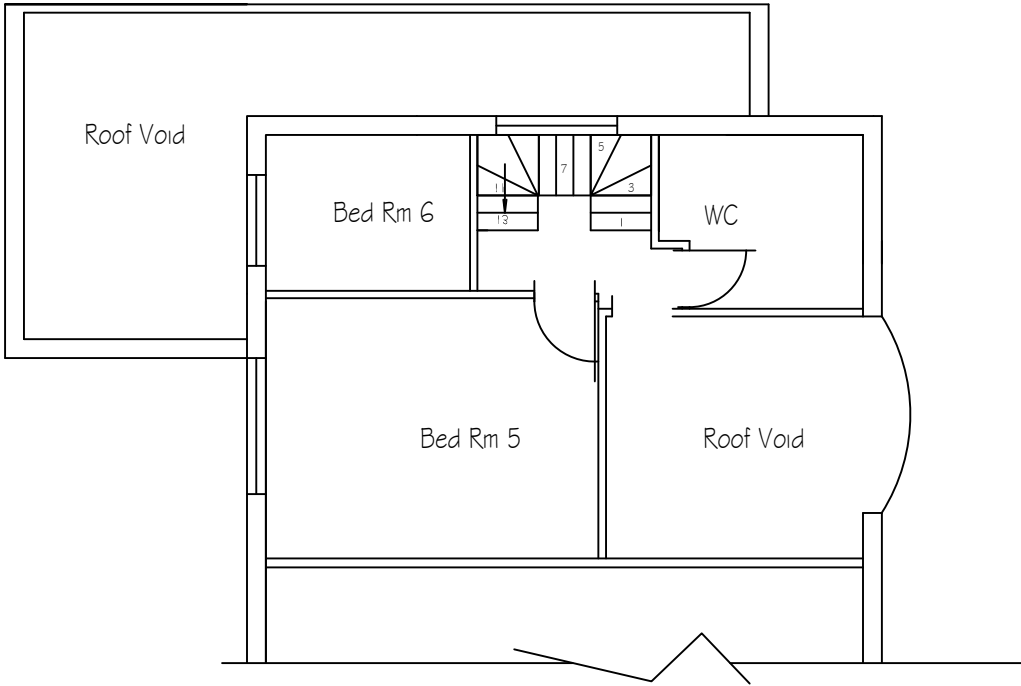

2nd Floor Plan

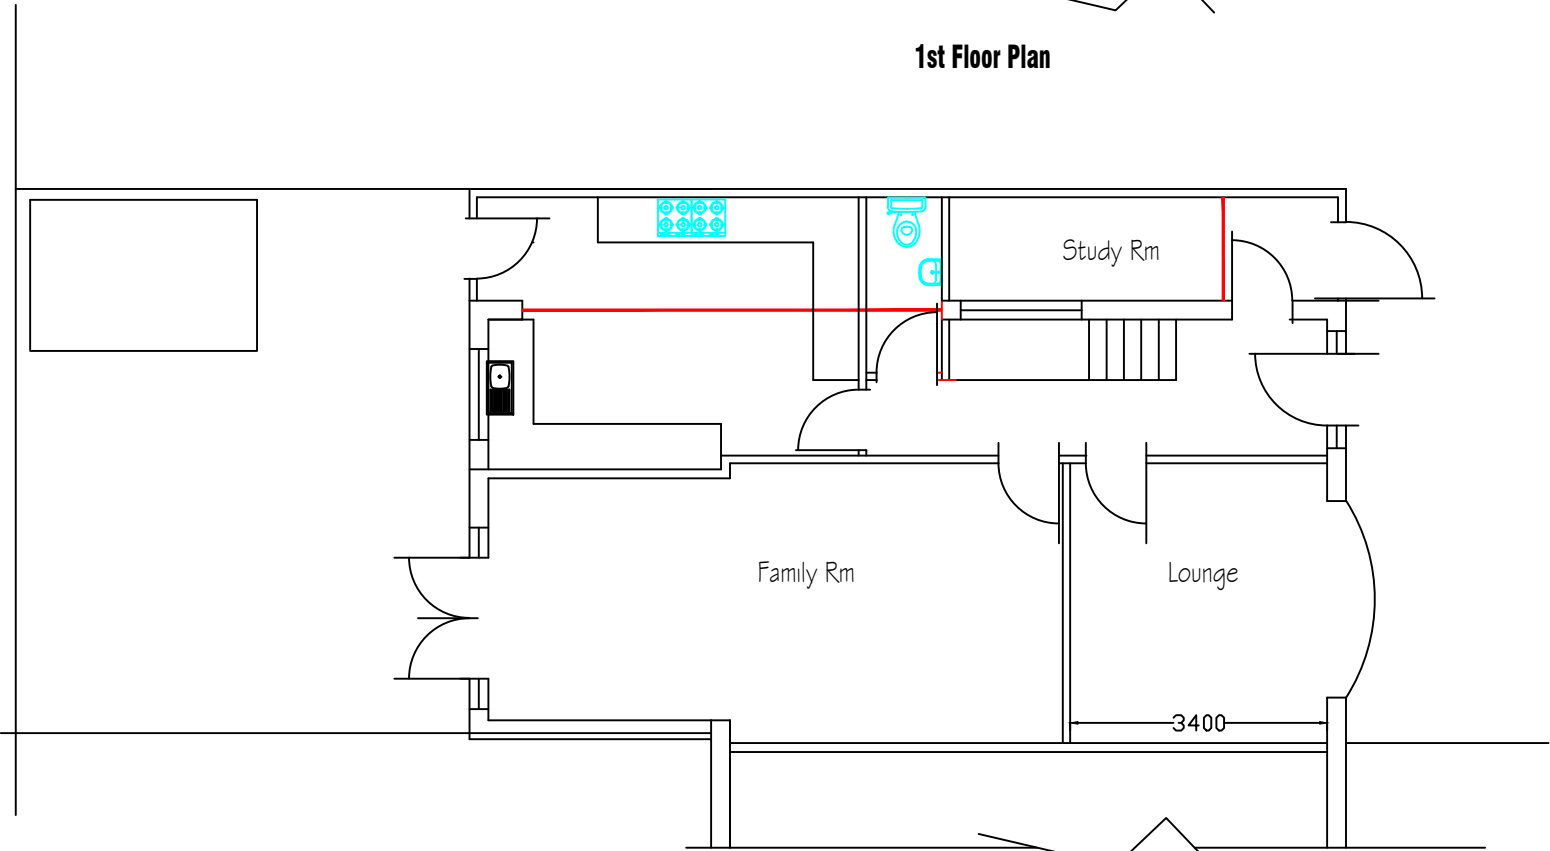

Ground Floor Plan

H S H Engineering Design Services Ltd 428 Cheetham Hill Road Cheetham Manchester M8 9LE. UK 01617956385,07940197 333				
project title	Proposed dormer and double storey rear & side extension at to create an additional living space including an out building at the rear.			
client	Mr Abdul Sattar			
dwg. title	Proposed plans			
dwg.no.	sheet no.	scale.	job no.	
04		1:100 @ A3		
161 Smedley Lane Cheetham M/c M8 0RU				
drawn by.	checked by.	approved by.	date	
TZ		-	May 2022	