

Flaunching as NBS C41.293

Pots

Capping  
13 inch

Top margin  
10 inch

String

Ornamental  
base  
12 inch

01 - 6 1/2 inch

02 - 9 1/2 inch

03 - 6 1/2 inch

04 - 9 1/2 inch

05 - 9 1/2 inch

06 - 6 1/2 inch

07 - 9 1/2 inch

08 - 9 1/2 inch

09 - 6 1/2 inch

10 - 9 1/2 inch


11 - 9 1/2 inch

12 - 6 1/2 inch

St - string

Pt - Plinth  
top

Pb - Plinth  
Bottom

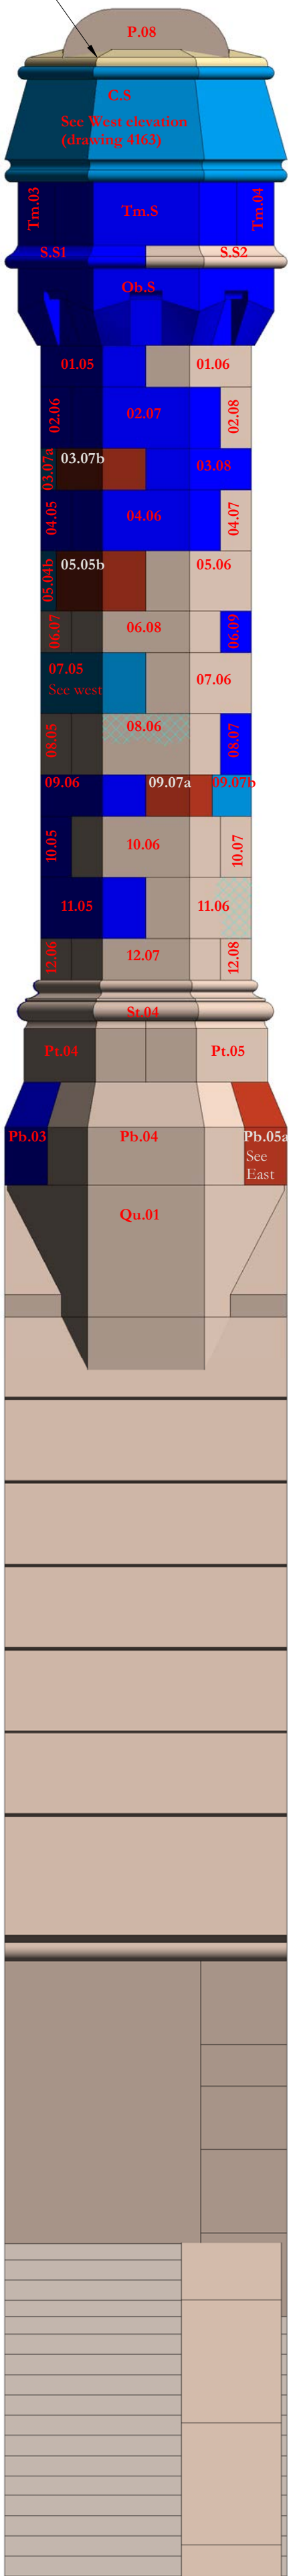

CS03 North

1 : 20


CS03 South

1 : 20

#### Notes:

Drawings are based on survey data and may not accurately represent what is physically present.  
Do not scale from this drawing. All dimensions are to be verified on site before proceeding with the work.  
All dimensions are in millimeters unless noted otherwise.  
Purcell shall be notified in writing of any discrepancies.

#### Key Plan

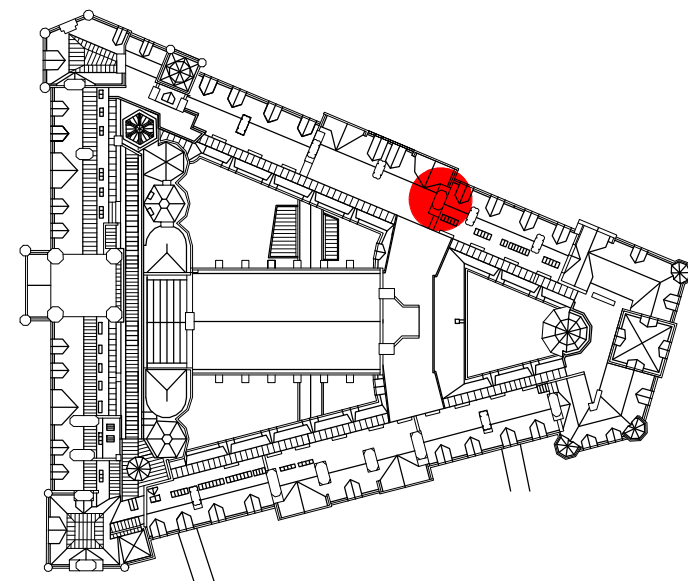

#### KEY

- Existing stone and reference number
- Existing stone to be adjusted and retained.
- Existing eroded or damaged stone to be reused after cutting to new size
- Existing stone cut to new size and used to replace damaged or eroded stone.
- New stone like for like replacement of existing
- New stone new size to suit location following adjustment of existing stones
- Stone number
- Course number (from top down)

- Descal stone as NBS clause C41.456
- Redress stone as NBS clause C41.459
- Proposed extent of dismantling and rebuild
- Remove metal fixing and fill hole as NBS reference C41.411
- Mortar repair as NBS reference C41.518
- Replace eroded terracotta bricks as NBS clause C41.276
- Replacement cramps between stones as NBS reference C41.282
- Replacement cramps between stones as NBS reference C41.285
- Replacement cramps across feathers as NBS reference C41.283
- Replace terracotta pot with new pot to match existing

#### NOTES

Refer to NBS reference C41.321 for rebuilding chimneys.

Sections of chimney that are not rebuilt are to be repointed as NBS reference C41.821 with brick sections repointed as reference C41.822

The whole chimney is to be repointed as NBS reference C41.805

See Purcell Drawing 4163 and 4203 for East and West elevations

09/07/2021 GR TK First issue

ISSUE DATE APPROVED DRAWN DESCRIPTION



OUR  
TOWN  
HALL  
PROJECT



Project Office, Room 308, Town Hall, MANCHESTER M60 2L1  
+44 (0) 7970 097 432  
www.purcelluk.com

PROJECT STATUS Riba Stage 5

CLIENT Manchester City Council

PROJECT Our Town Hall

DRAWING TITLE Chimney Number CS03  
Proposed Repairs North  
and South

SIZE & SCALE A2:

DRAWING STATUS S4 - Construction

JOB NUMBER 236959

DRAWING NO. REV

OTH-PUR-TH-RF-DWG-A-4202 -

© PURCELL 2012. PURCELL IS THE TRADING NAME OF PURCELL MILLER TRITTON LLP