



Hazard Identification		
ref	hazard	date

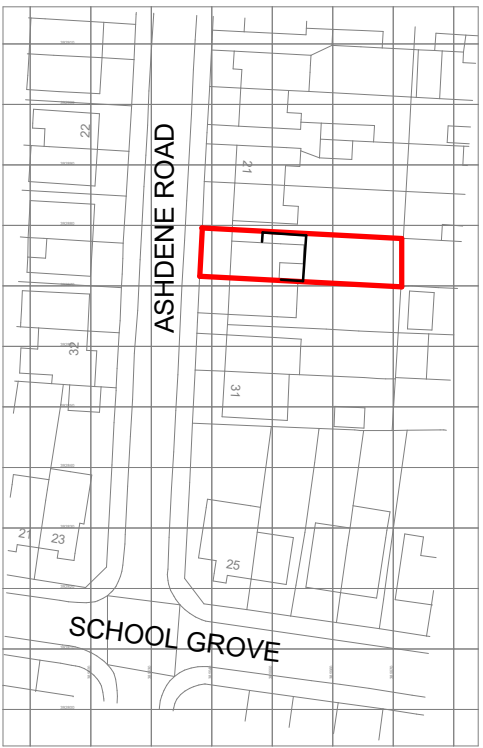


Ordinance Survey. (c) Crown Copyright 2025. All rights reserved. Licence number 100022432

8 PROPOSED LOCATION PLAN
1: 1250

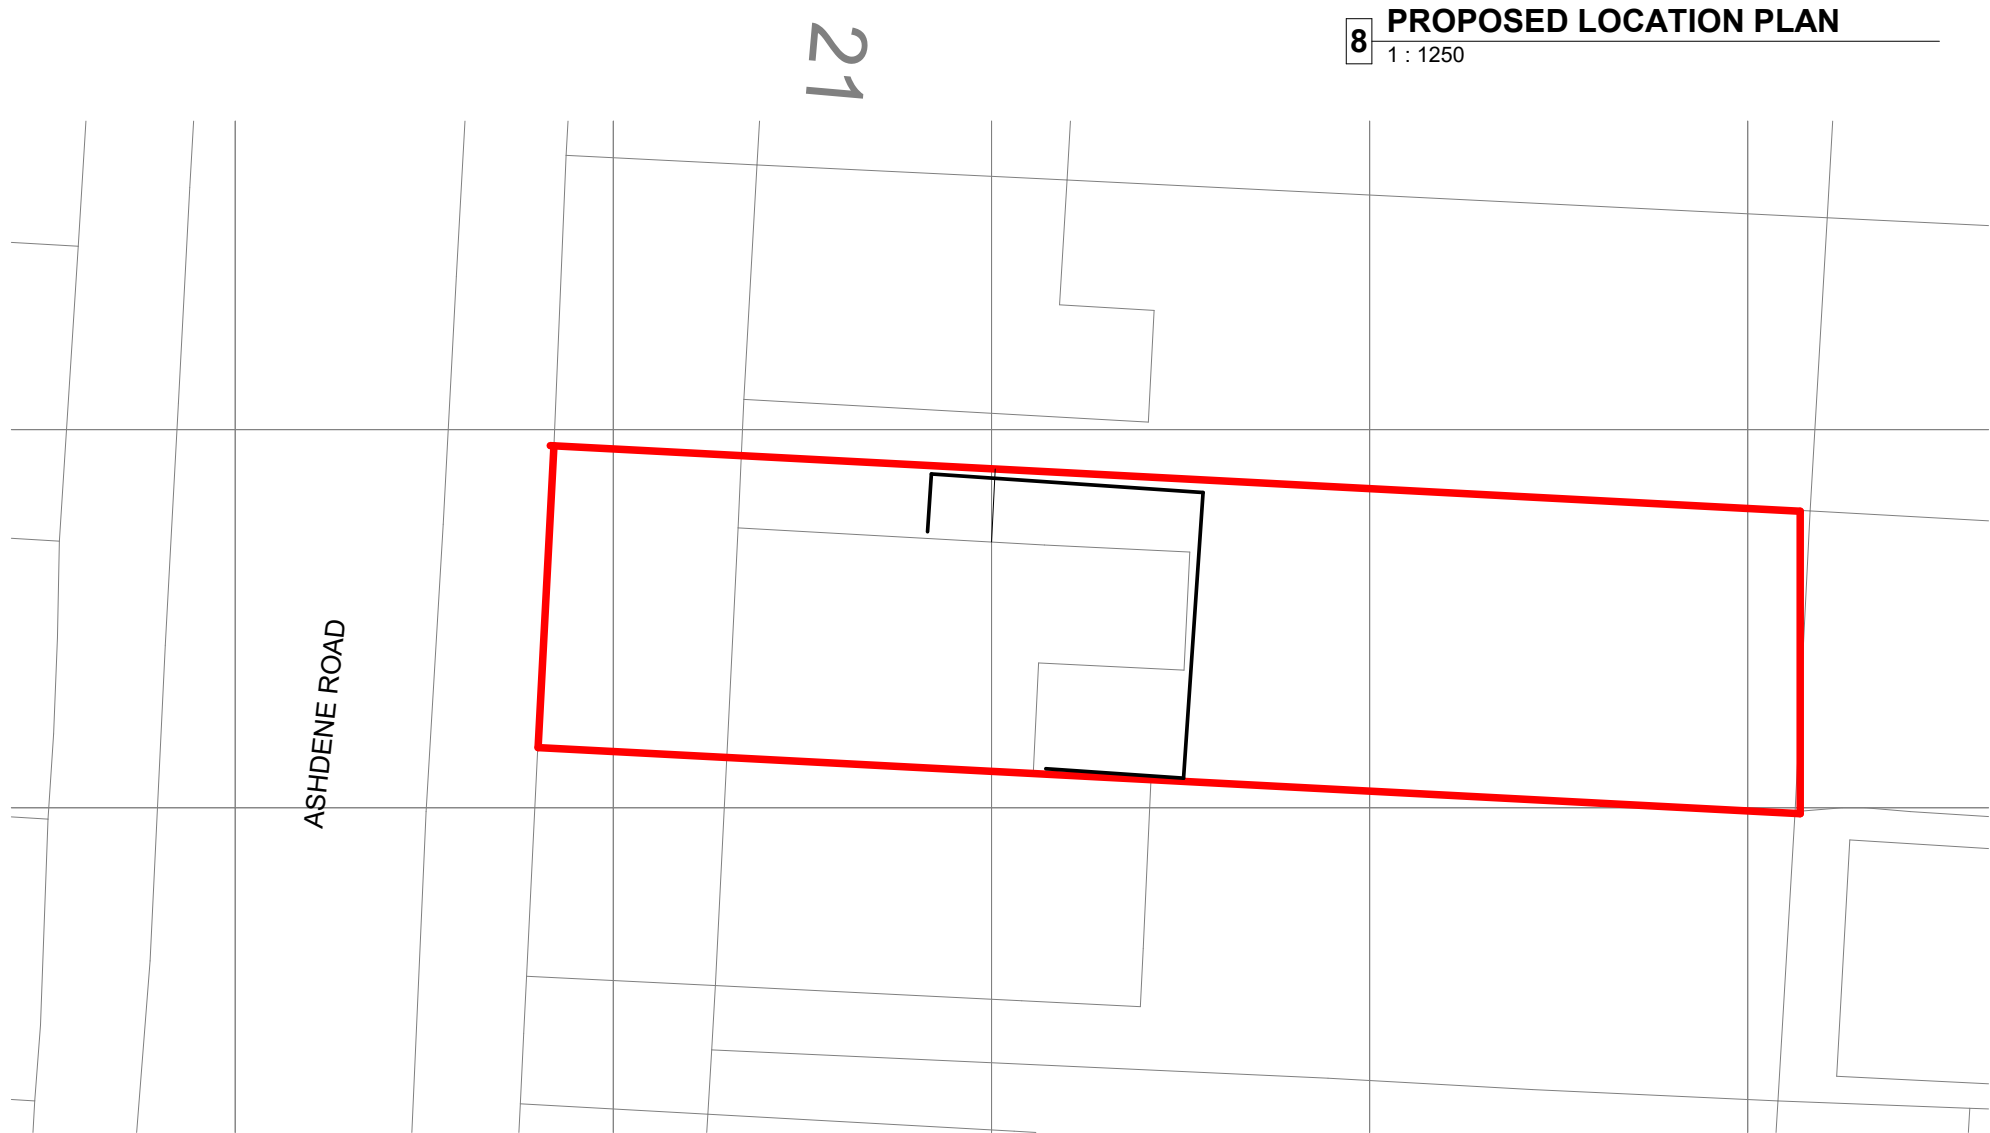

9 PROPOSED SITE PLAN
1: 200

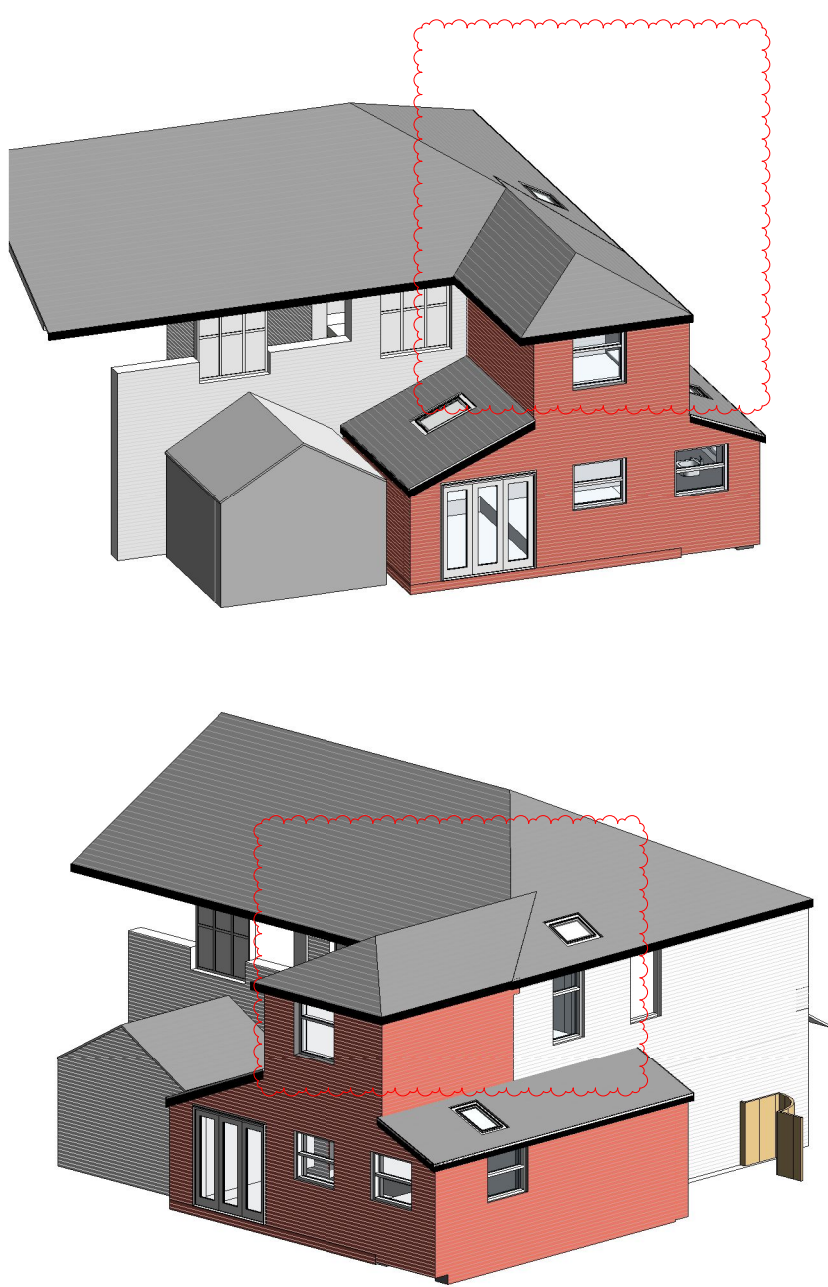

PROPOSED MATERIALS

- WALLS**
RED BRICK, STRETCHER BOND, AS PER EXISTING
- ROOF**
NEW ROOF TILES (MARLEY MENDIP/ MODERN REDS OR SIMILAR) TO MATCH EXISTING.
- FENESTRATION**
WHITE UPVC DOUBLE GLAZED WINDOWS AND DOORS. AS PER EXISTING
- RAIN WATER GOODS**
BLACK UPVC DOWNPIPES AND GUTTERS, AS PER EXISTING
- ROOFLIGHTS**
3 X VELUX

P2	REVISED FOR PLANNING	19.05.25
P1	PLANNING ISSUE	30.04.25
Rev	Revision Details	Date

Project		
Extension		
25 Ashdene Road, Withington, M20 4WX		
Drawing Title		
Proposed Scheme	As indicated	@ A1

Drg no.	Rev
61M20-EGE-DR-2100	P2



This drawing is not to be copied, reproduced or re-distributed either in whole or in part without the prior written permission of the originator.

The originator shall have no responsibility for any liability, loss, cost, damage or expense arising from or relating to any use of this document other than for its intended purpose on this project. The drawing is not classified as 'construction'. Refer to the status bar for drawing purpose.


All dimensions are to be checked on site by the contractor prior to proceeding with any work. This drawing shall not be scaled to ascertain any dimensions, work to figured dimensions only.

When this drawing is issued, it is an uncontrolled version issued for information only, to enable the recipient to prepare their own documents/drawings for which they are solely responsible.

The designer does not accept liability for any loss or degradation of any information held in the drawing resulting from the transition from the original file format to any other file format or from the recipient's reading of it in any other programme.

 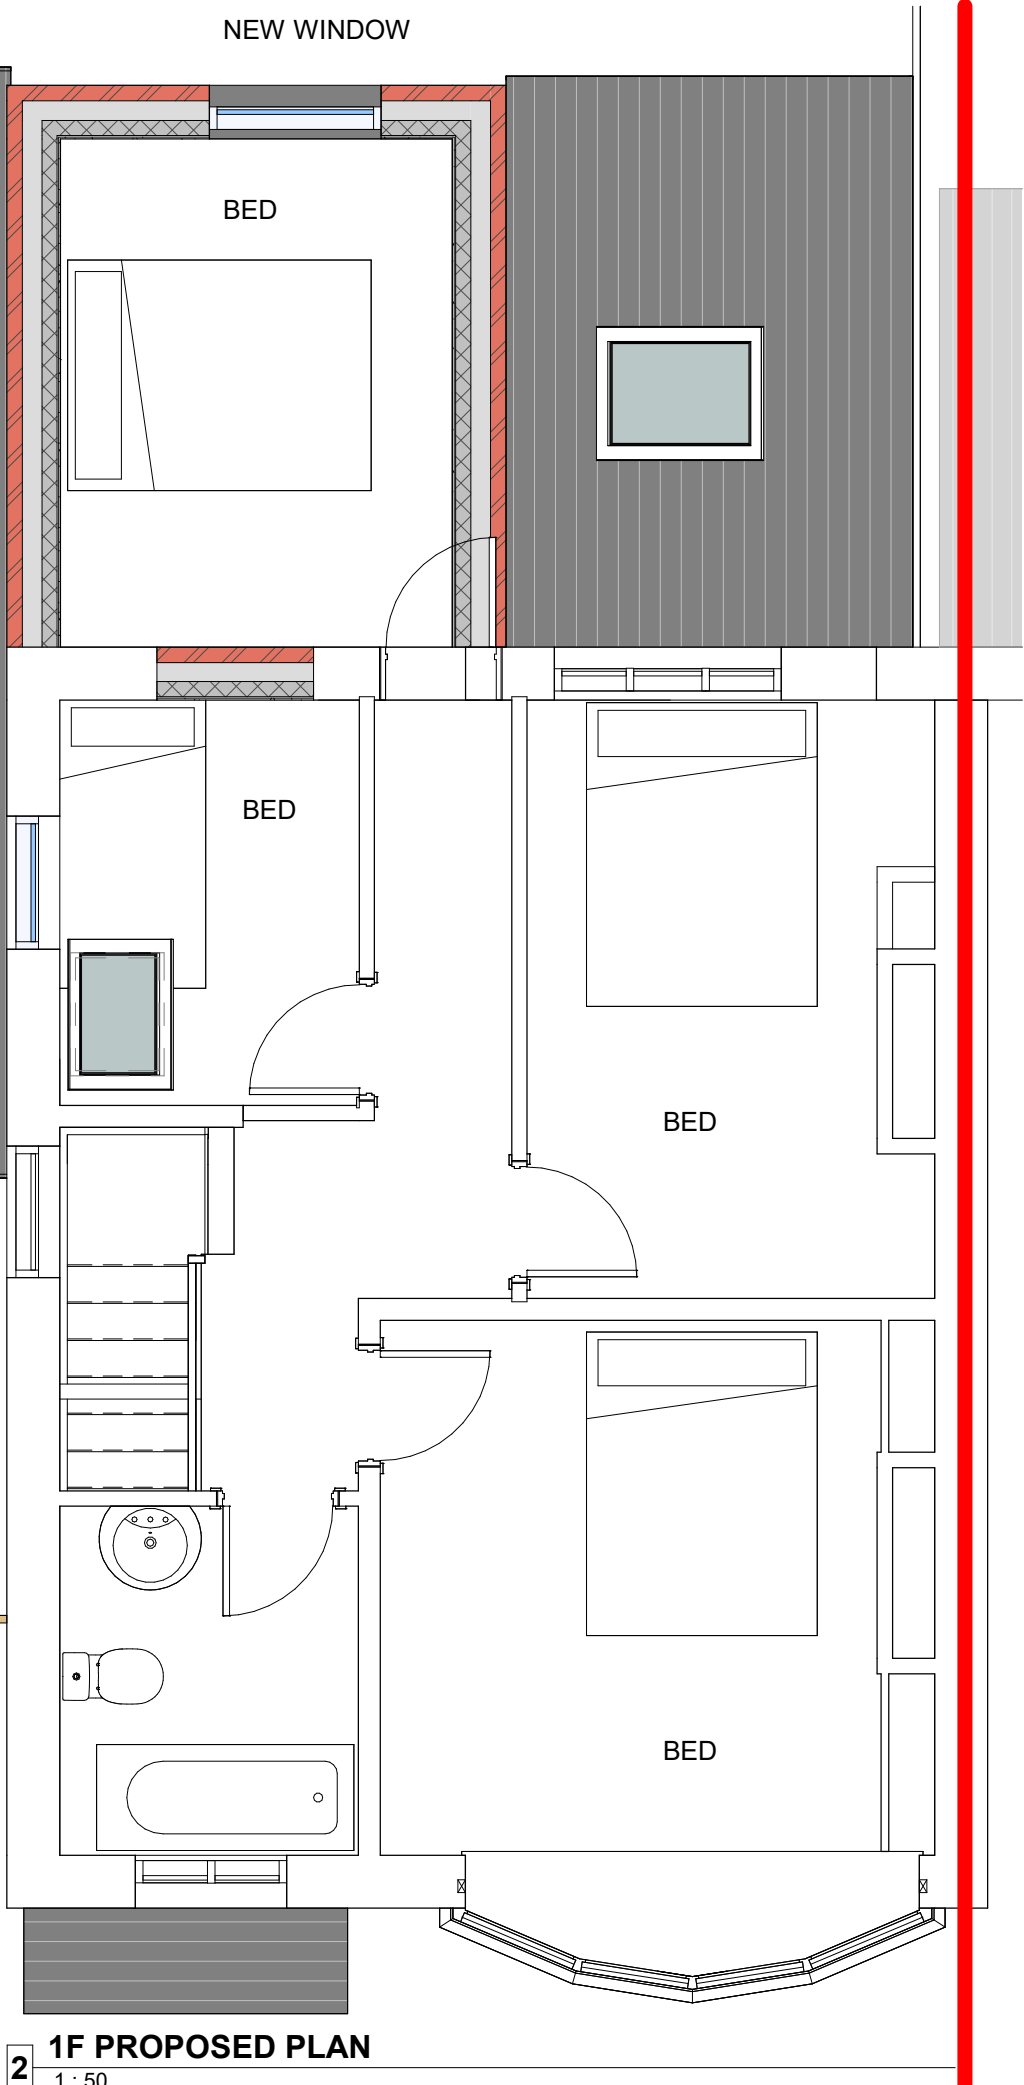

2 1F PROPOSED PLAN
1: 50

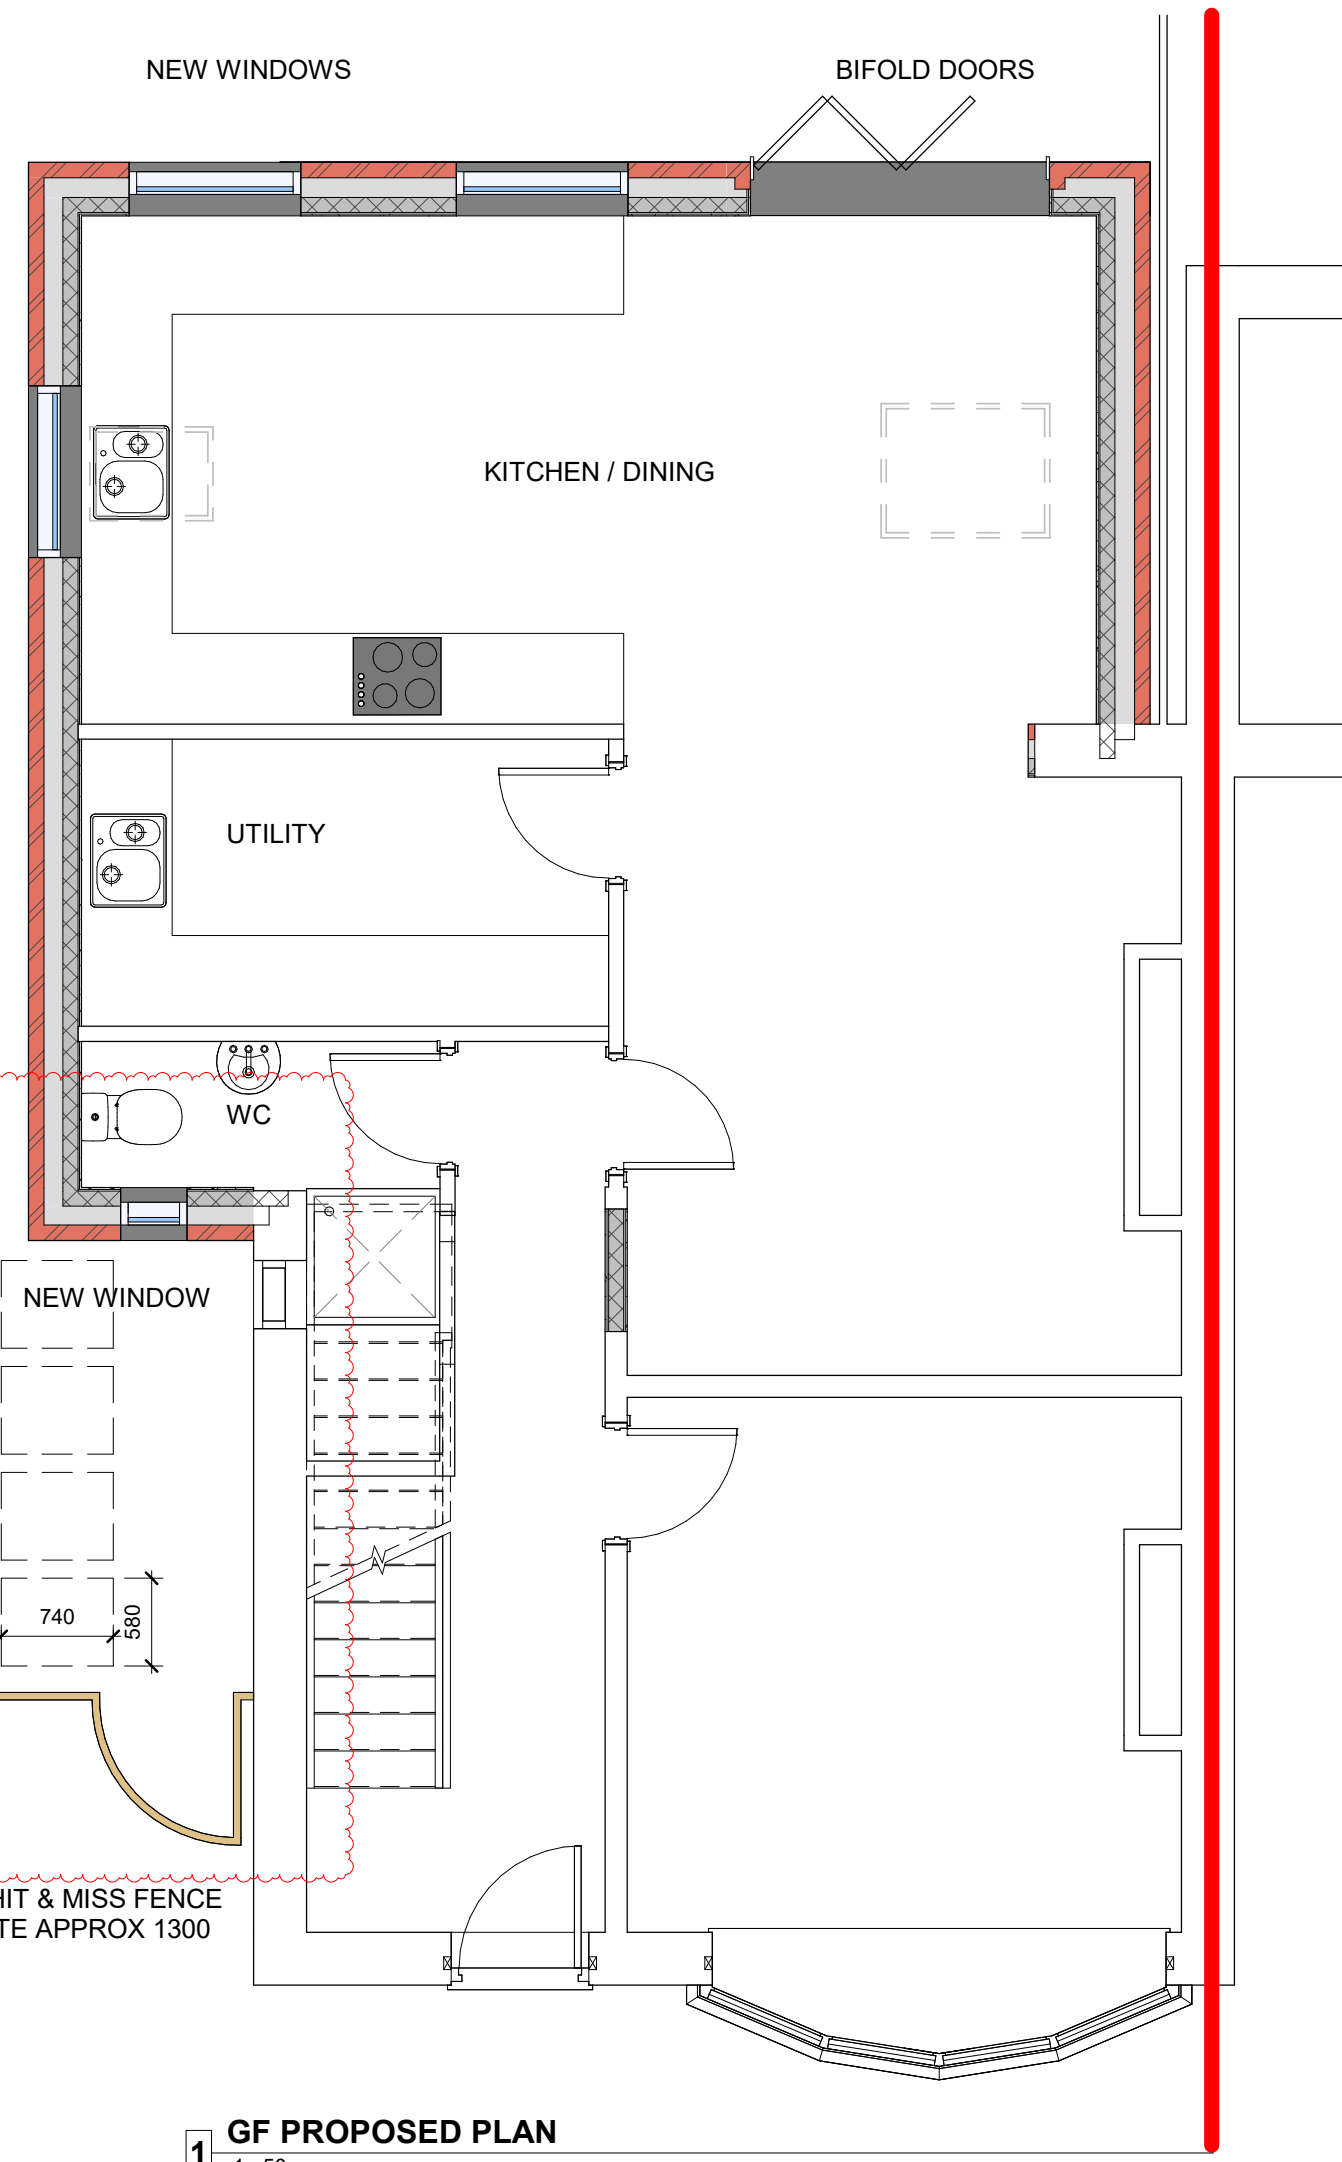


1 GF PROPOSED PLAN
1: 50



6 PROPOSED SIDE ELEVATION
1: 50



7 PROPOSED FRONT ELEVATION
1: 50

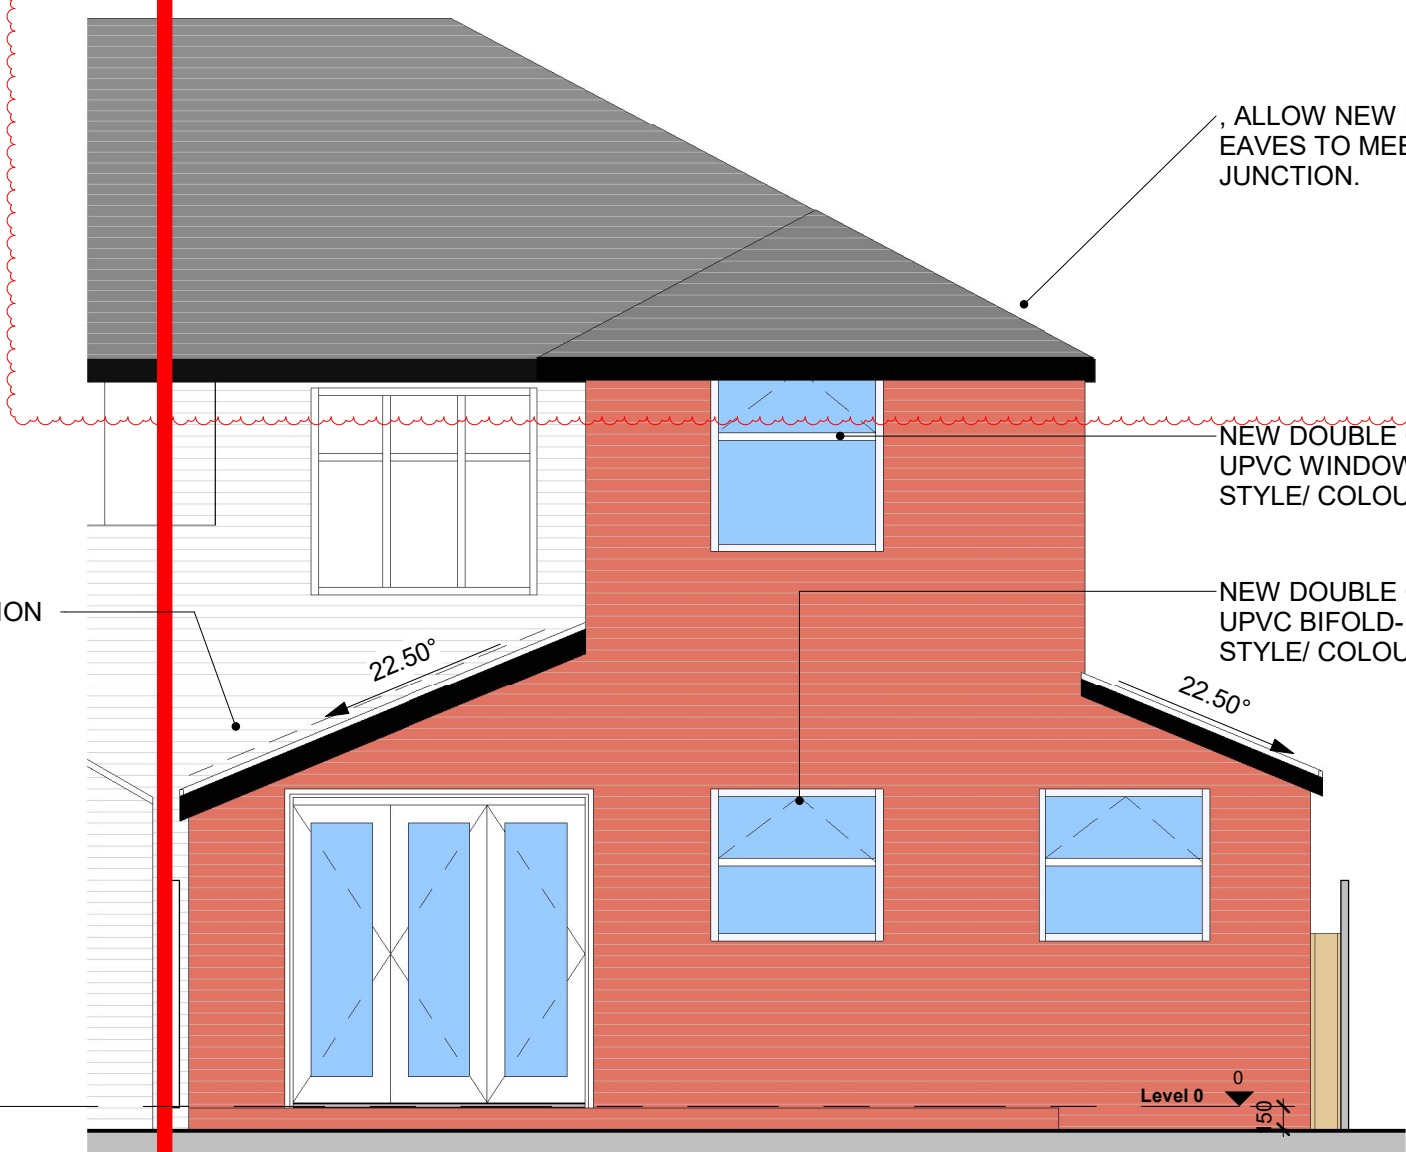

5 PROPOSED REAR ELEVATION
1: 50