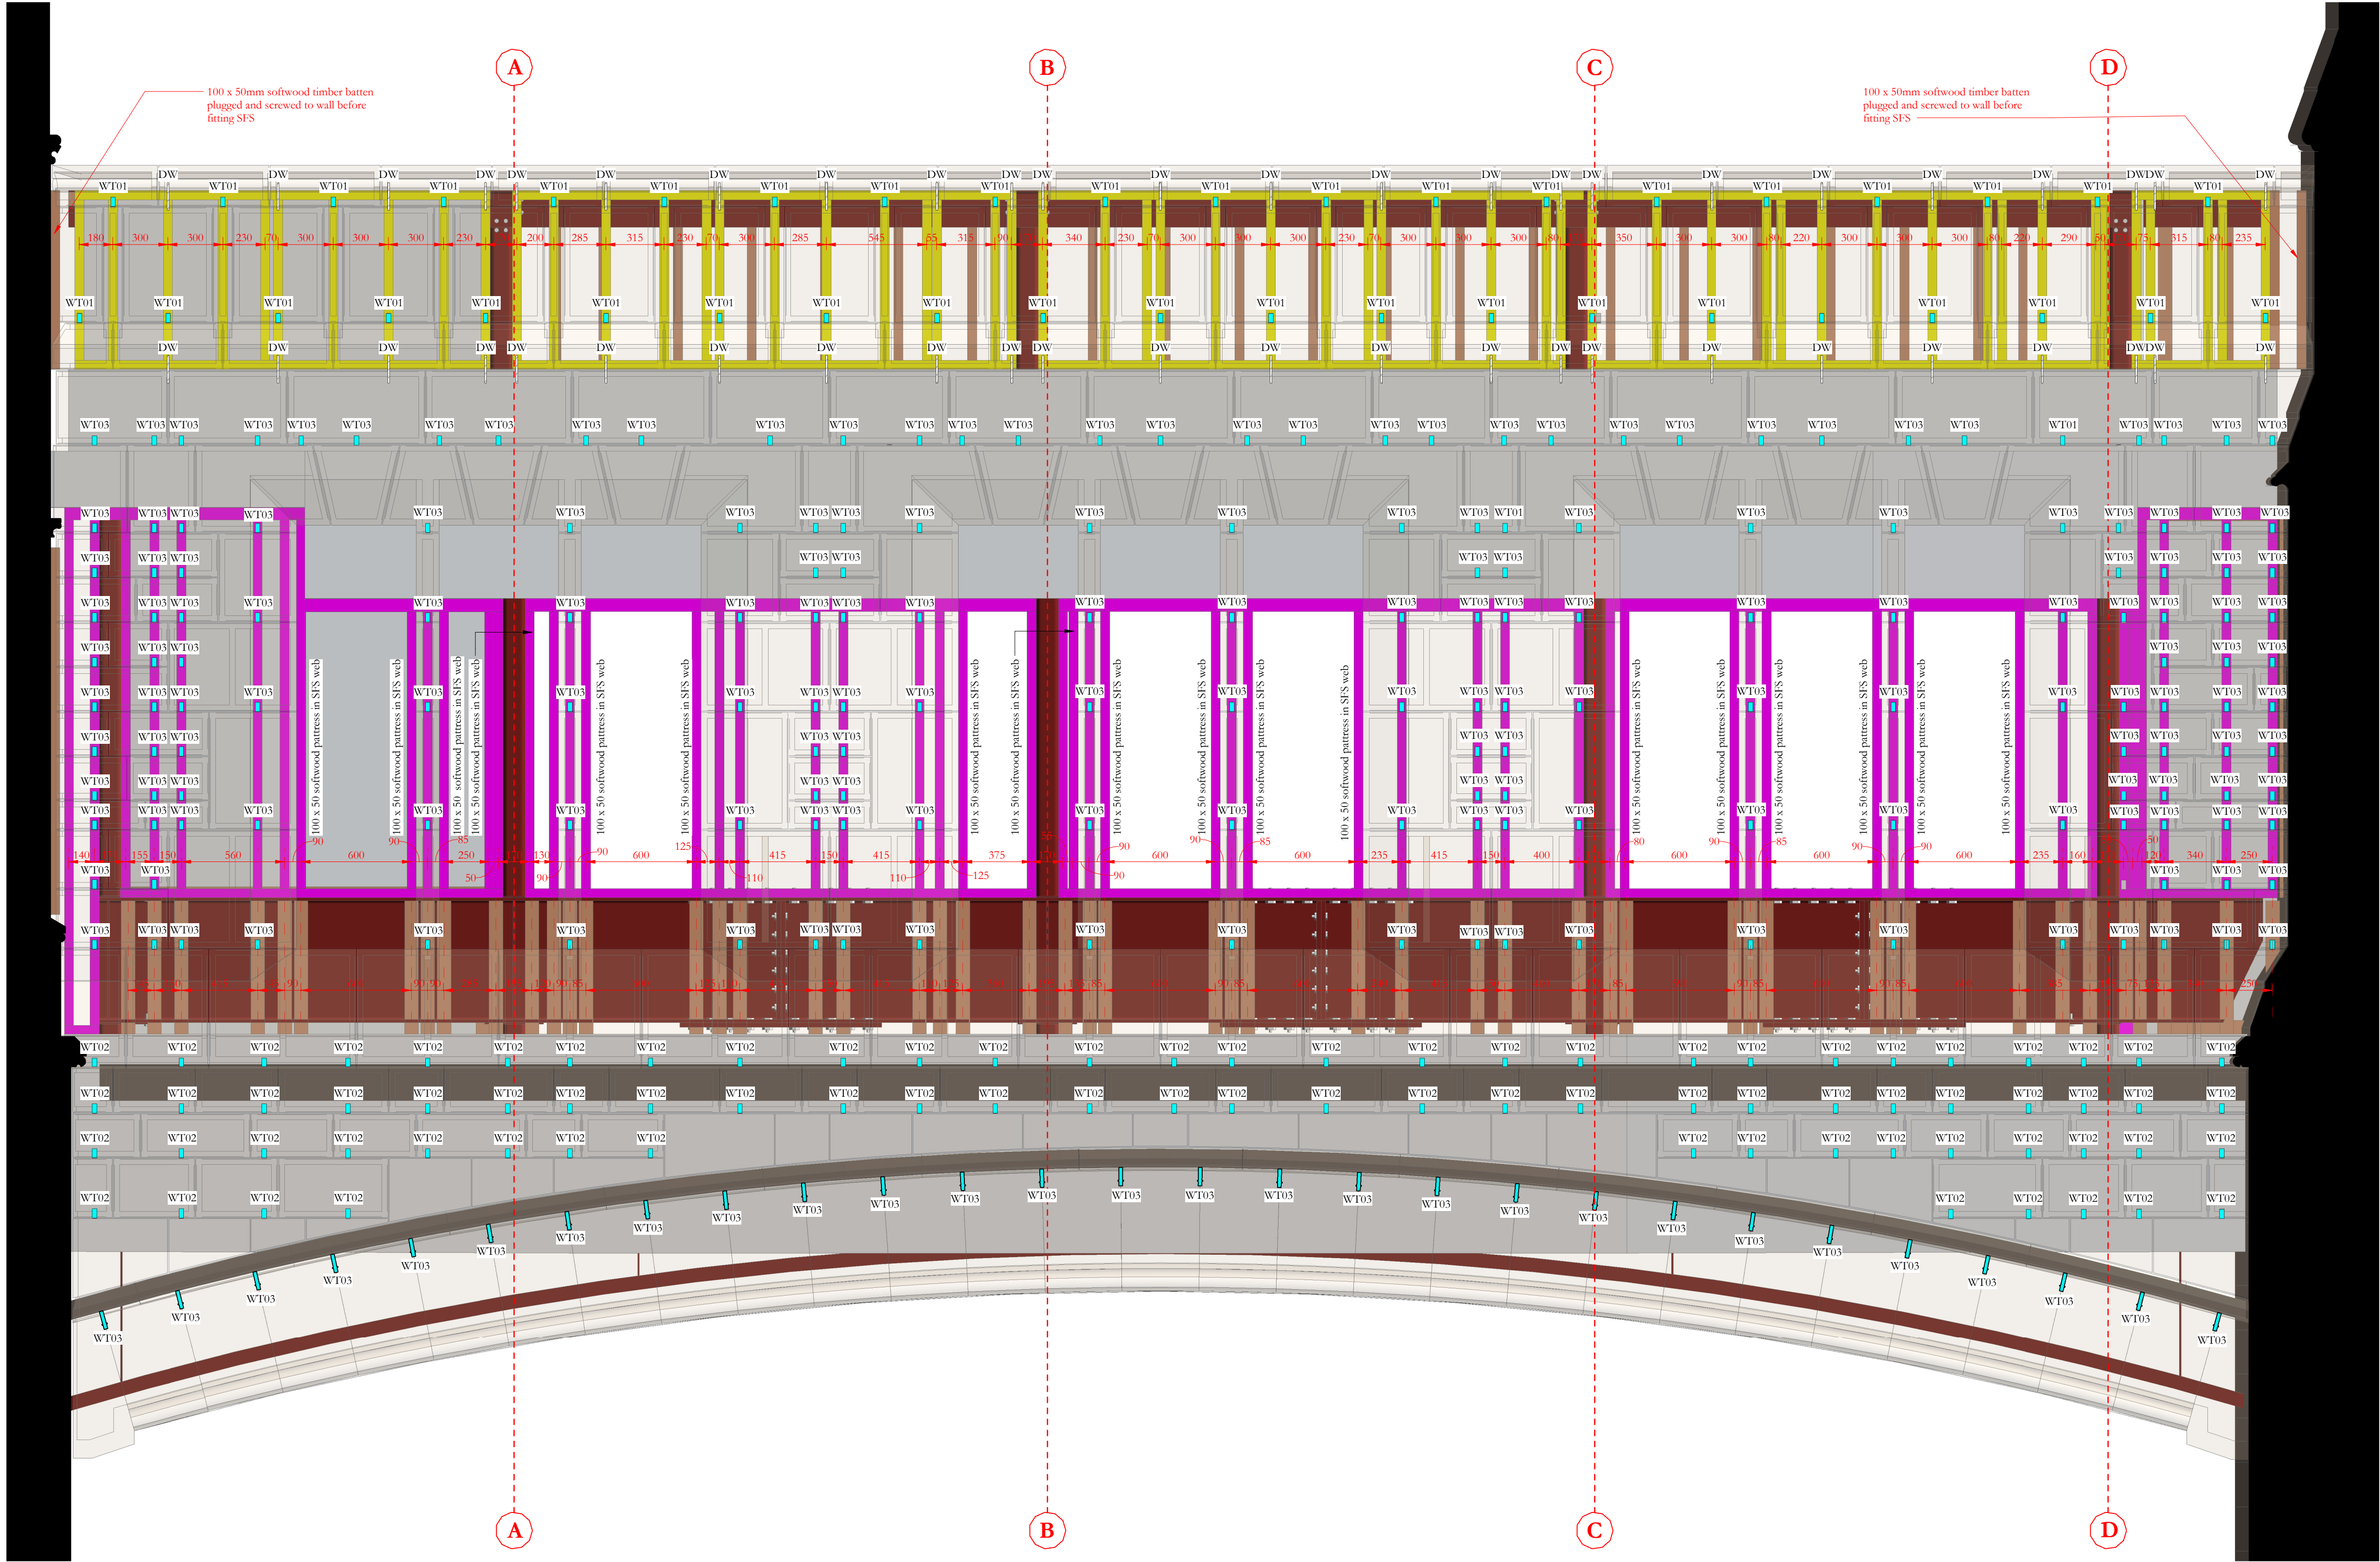


Scale Bars to be used as guidance only - refer to sheet size below

1:100	mm	1000	2000	3000	4000	5000	6000	7000	8000
1:200	mm	500	1000	1500	2000	2500	3000	3500	4000
1:500	m	10	20	30	40	50	60	70	80
1:1250	m	10	20	30	40	50	60	70	80


Notes:

Drawings are based on survey data and may not accurately represent what is physically present.

Do not scale from this drawing. All dimensions are to be verified on site before proceeding with the work.

All dimensions are in millimeters unless noted otherwise.

Purcell shall be notified in writing of any discrepancies.

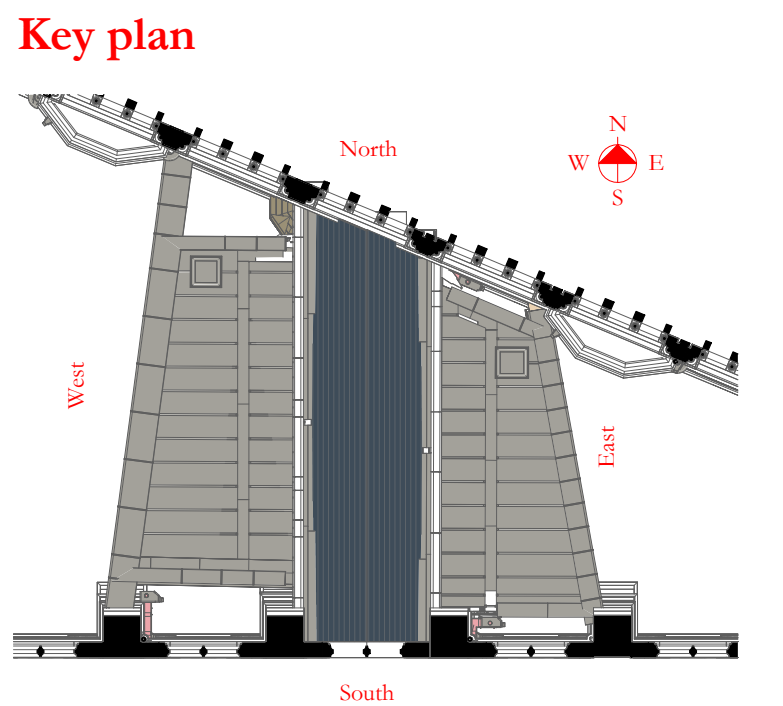

Wall tie and Metsec key

WT01	50mm YPV Ancor wall tie as NBS F30.238.	WT02	75mm YPV Ancor wall tie as NBS F30.238.
WT03	100mm YPV Ancor wall tie as NBS F30.238.	WT04	200mm YPV Ancor wall tie as NBS F30.238.
DW	Stainless steel dowel as NBS clause F30.272		
	150M15 Metsec SFS Stud as NBS clause K11.797		90M15 Metsec SFS Stud as NBS clause K11.797
	100M15 Metsec SFS Stud as NBS clause K11.797		75mm wide timber nogging depth to suit web of beam

Revision 03: Metsec setting out adjusted following further site surveys. Timber nogging added to support sheathing board and wall ties in steel beam zone. Timber battens added for metal grilles. Timber battens shown fixed to walls to support sheathing board. Wall tie references updated to show tie lengths


Revision 02: Drawing changed to construction status. No change to content

Revision 01: Metal grille design updated

03	24/02/2025	GR	JRC	See note in revision cloud
02	15/07/2022	JC	KM	See note in revision cloud
01	25/09/2020	GR	TK	Final tender issue, see note in cloud
-	28/08/2020	GR	TK	First issue
ISSUE	DATE	APPROVED	DRAWN	DESCRIPTION



OUR
TOWN
HALL
PROJECT

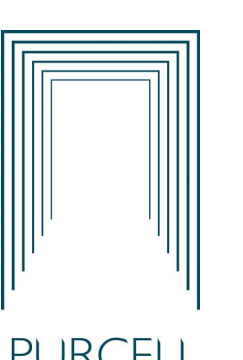

PURCELL

Project Office, Town Hall, MANCHESTER M60 2L1
+44 (0) 7970 097 432
www.purcelluk.com

PROJECT STATUS	RIBA STAGE 5
CLIENT	MANCHESTER CITY COUNCIL
PROJECT	OUR TOWN HALL
DRAWING TITLE	Link bridge extension west elevation metsec and wall tie setting out
SIZE & SCALE	A1:As indicated
DRAWING STATUS	S4 Construction

JOB NUMBER	236959
DRAWING NO.	OTH-PUR-EX-ZZ-DWG-A-7336 03
REV	