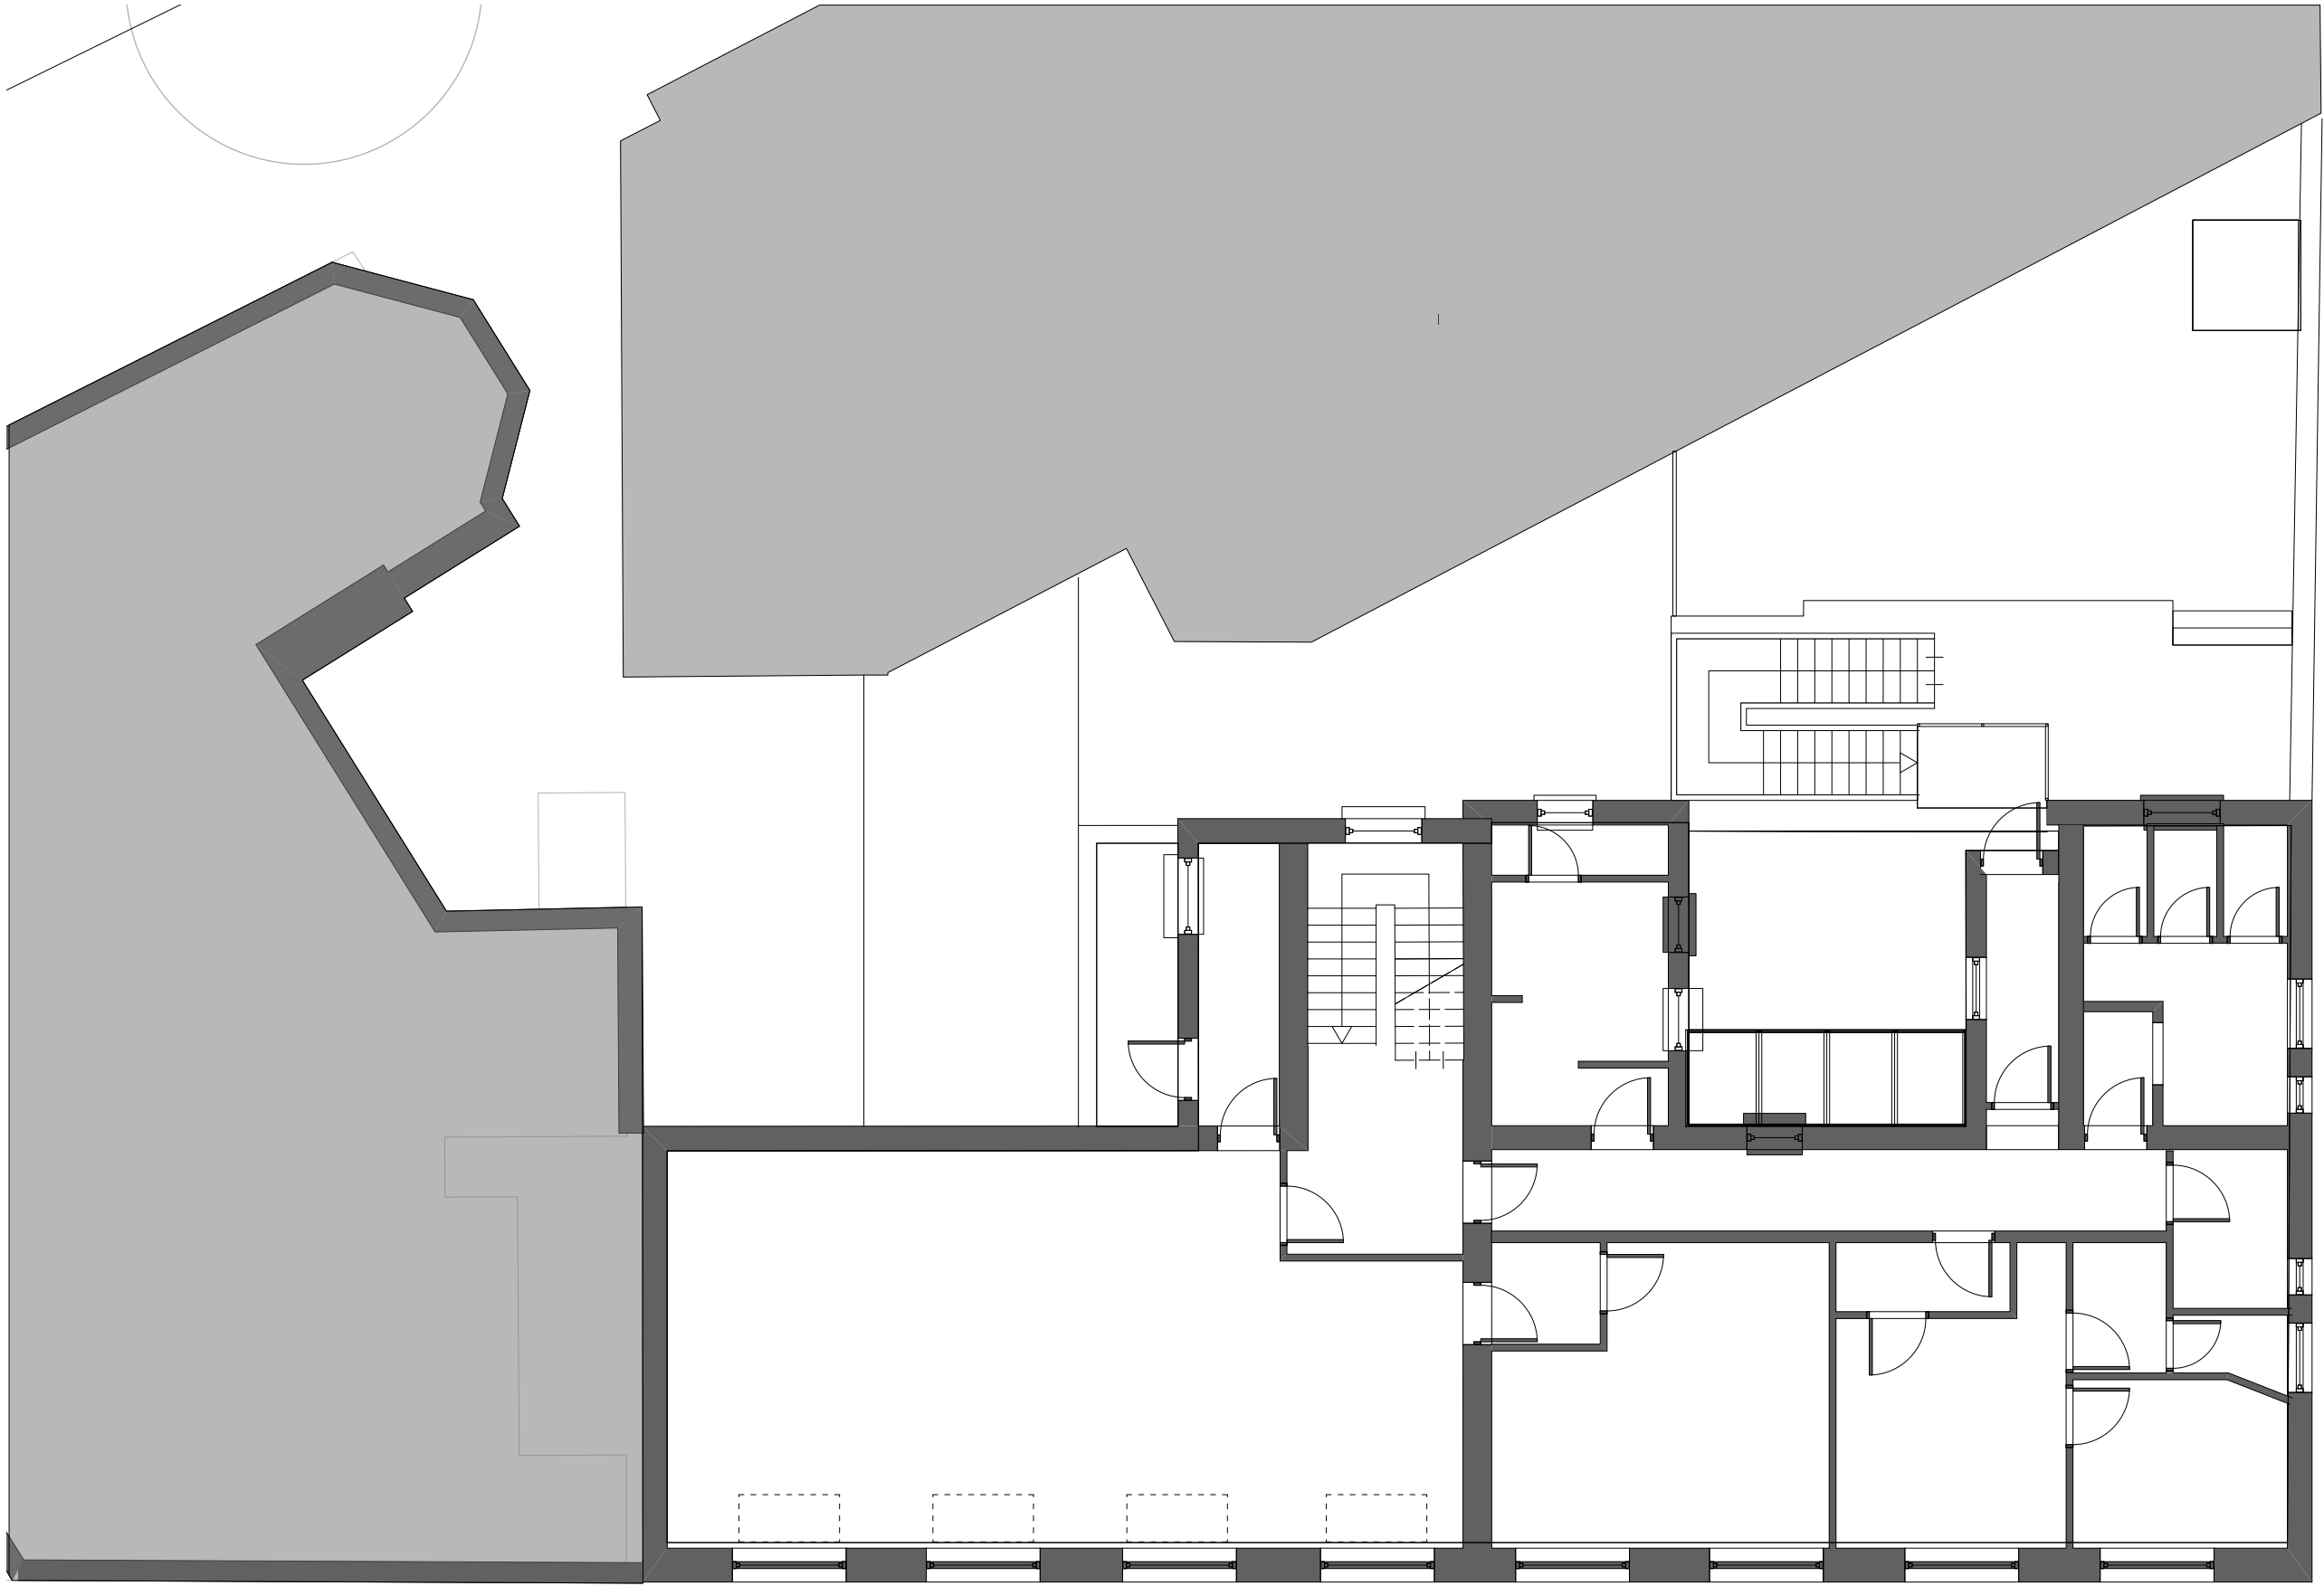


-  Blocked up window
-  Window

A Annotation amended RJD AB
21/11/2024

REV	NOTE	DRN	CHK

95 Lawing Lane

Existing First Floor Plan

PROJECT REF.	2033
DRWG NO.	E(110)
REVISION	A
SCALE	1:100 @ A3
DATE 1st DRAWN	Aug 24 RJD

SK sketch E existing P proposed T tender C construction FI final issue

+44 161 236 0051
ARCHITECT@ATELIERMB.CO.UK

ATELIER.MB

3 Existing First Floor
Scale: 1:100