


Do Not Scale

If in doubt, ask. All discrepancies to be reported to the architect before manufacture, fabrication
Drawings are to be read in conjunction with all relevant specifications and consultant information

This drawing is not to be re produced without express permission of the architect and only used for the purposes shown within the titleblock status bar. This drawing and all associated designs indicated remain the copyright of the architect.

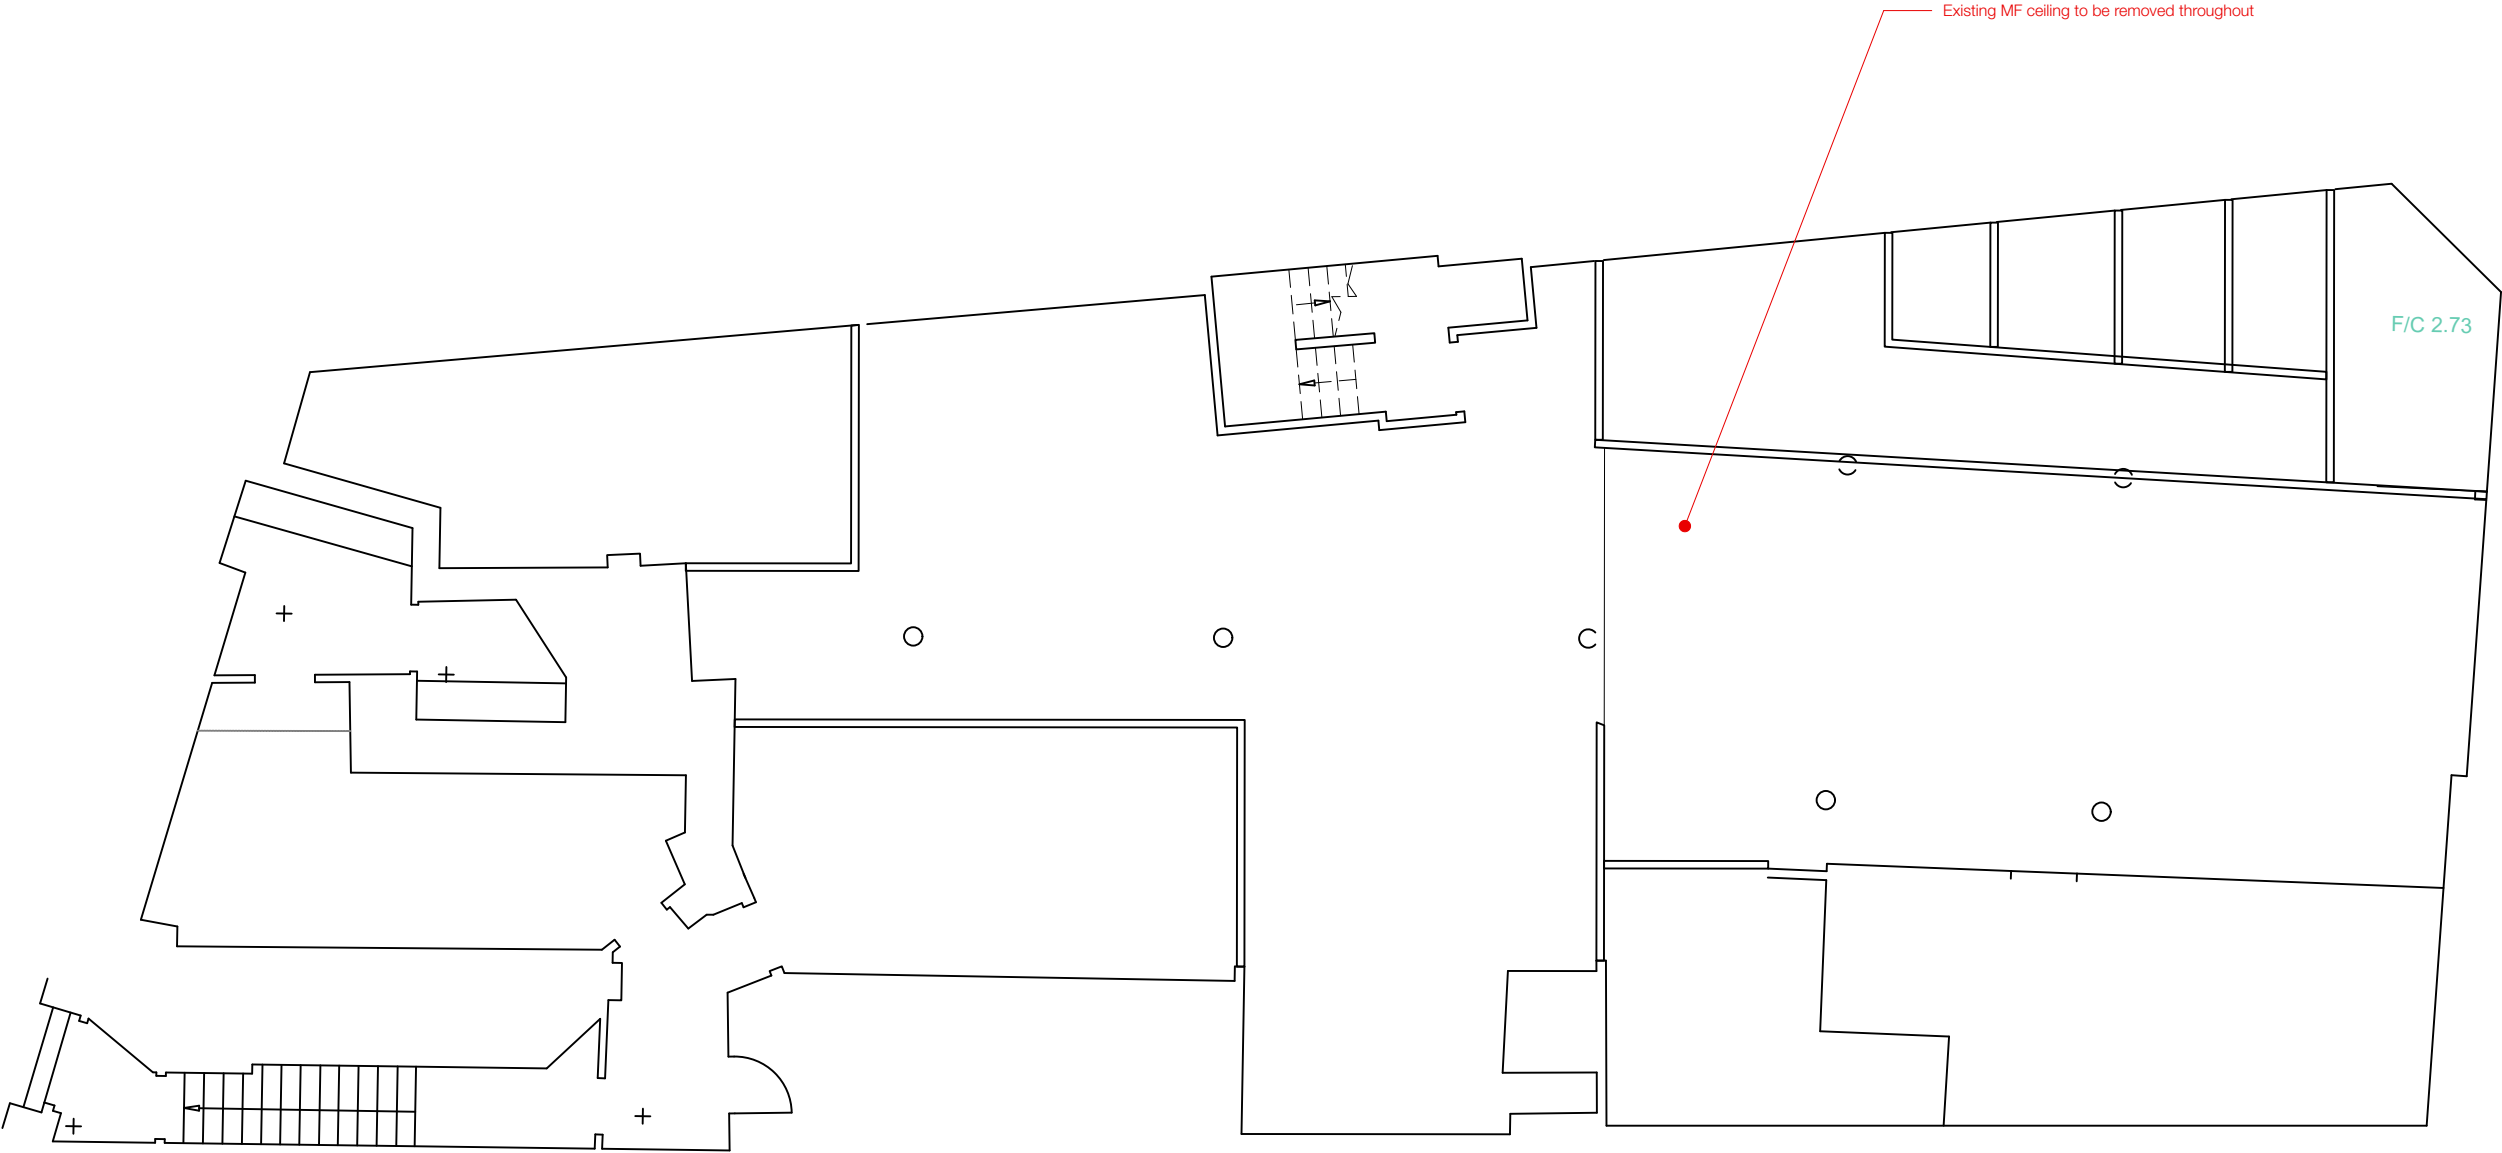

1 Existing Reflected Ceiling Plan
Scale: 1:100

2337-48 Princess Street

Existing Basement Plan - RCP

dwg 2337-006 rev -

scale 1:100 @ A1 /1:200@ A3

issued for information only

date 13/03/2025 drawn MM checked MM

monully architects

RIBA
Chartered Practice

monully architects ltd
Designworks
The Colony Winslow
Abraham Road
SK9 4LY

info@monullyarchitects.com
01625 468 991