


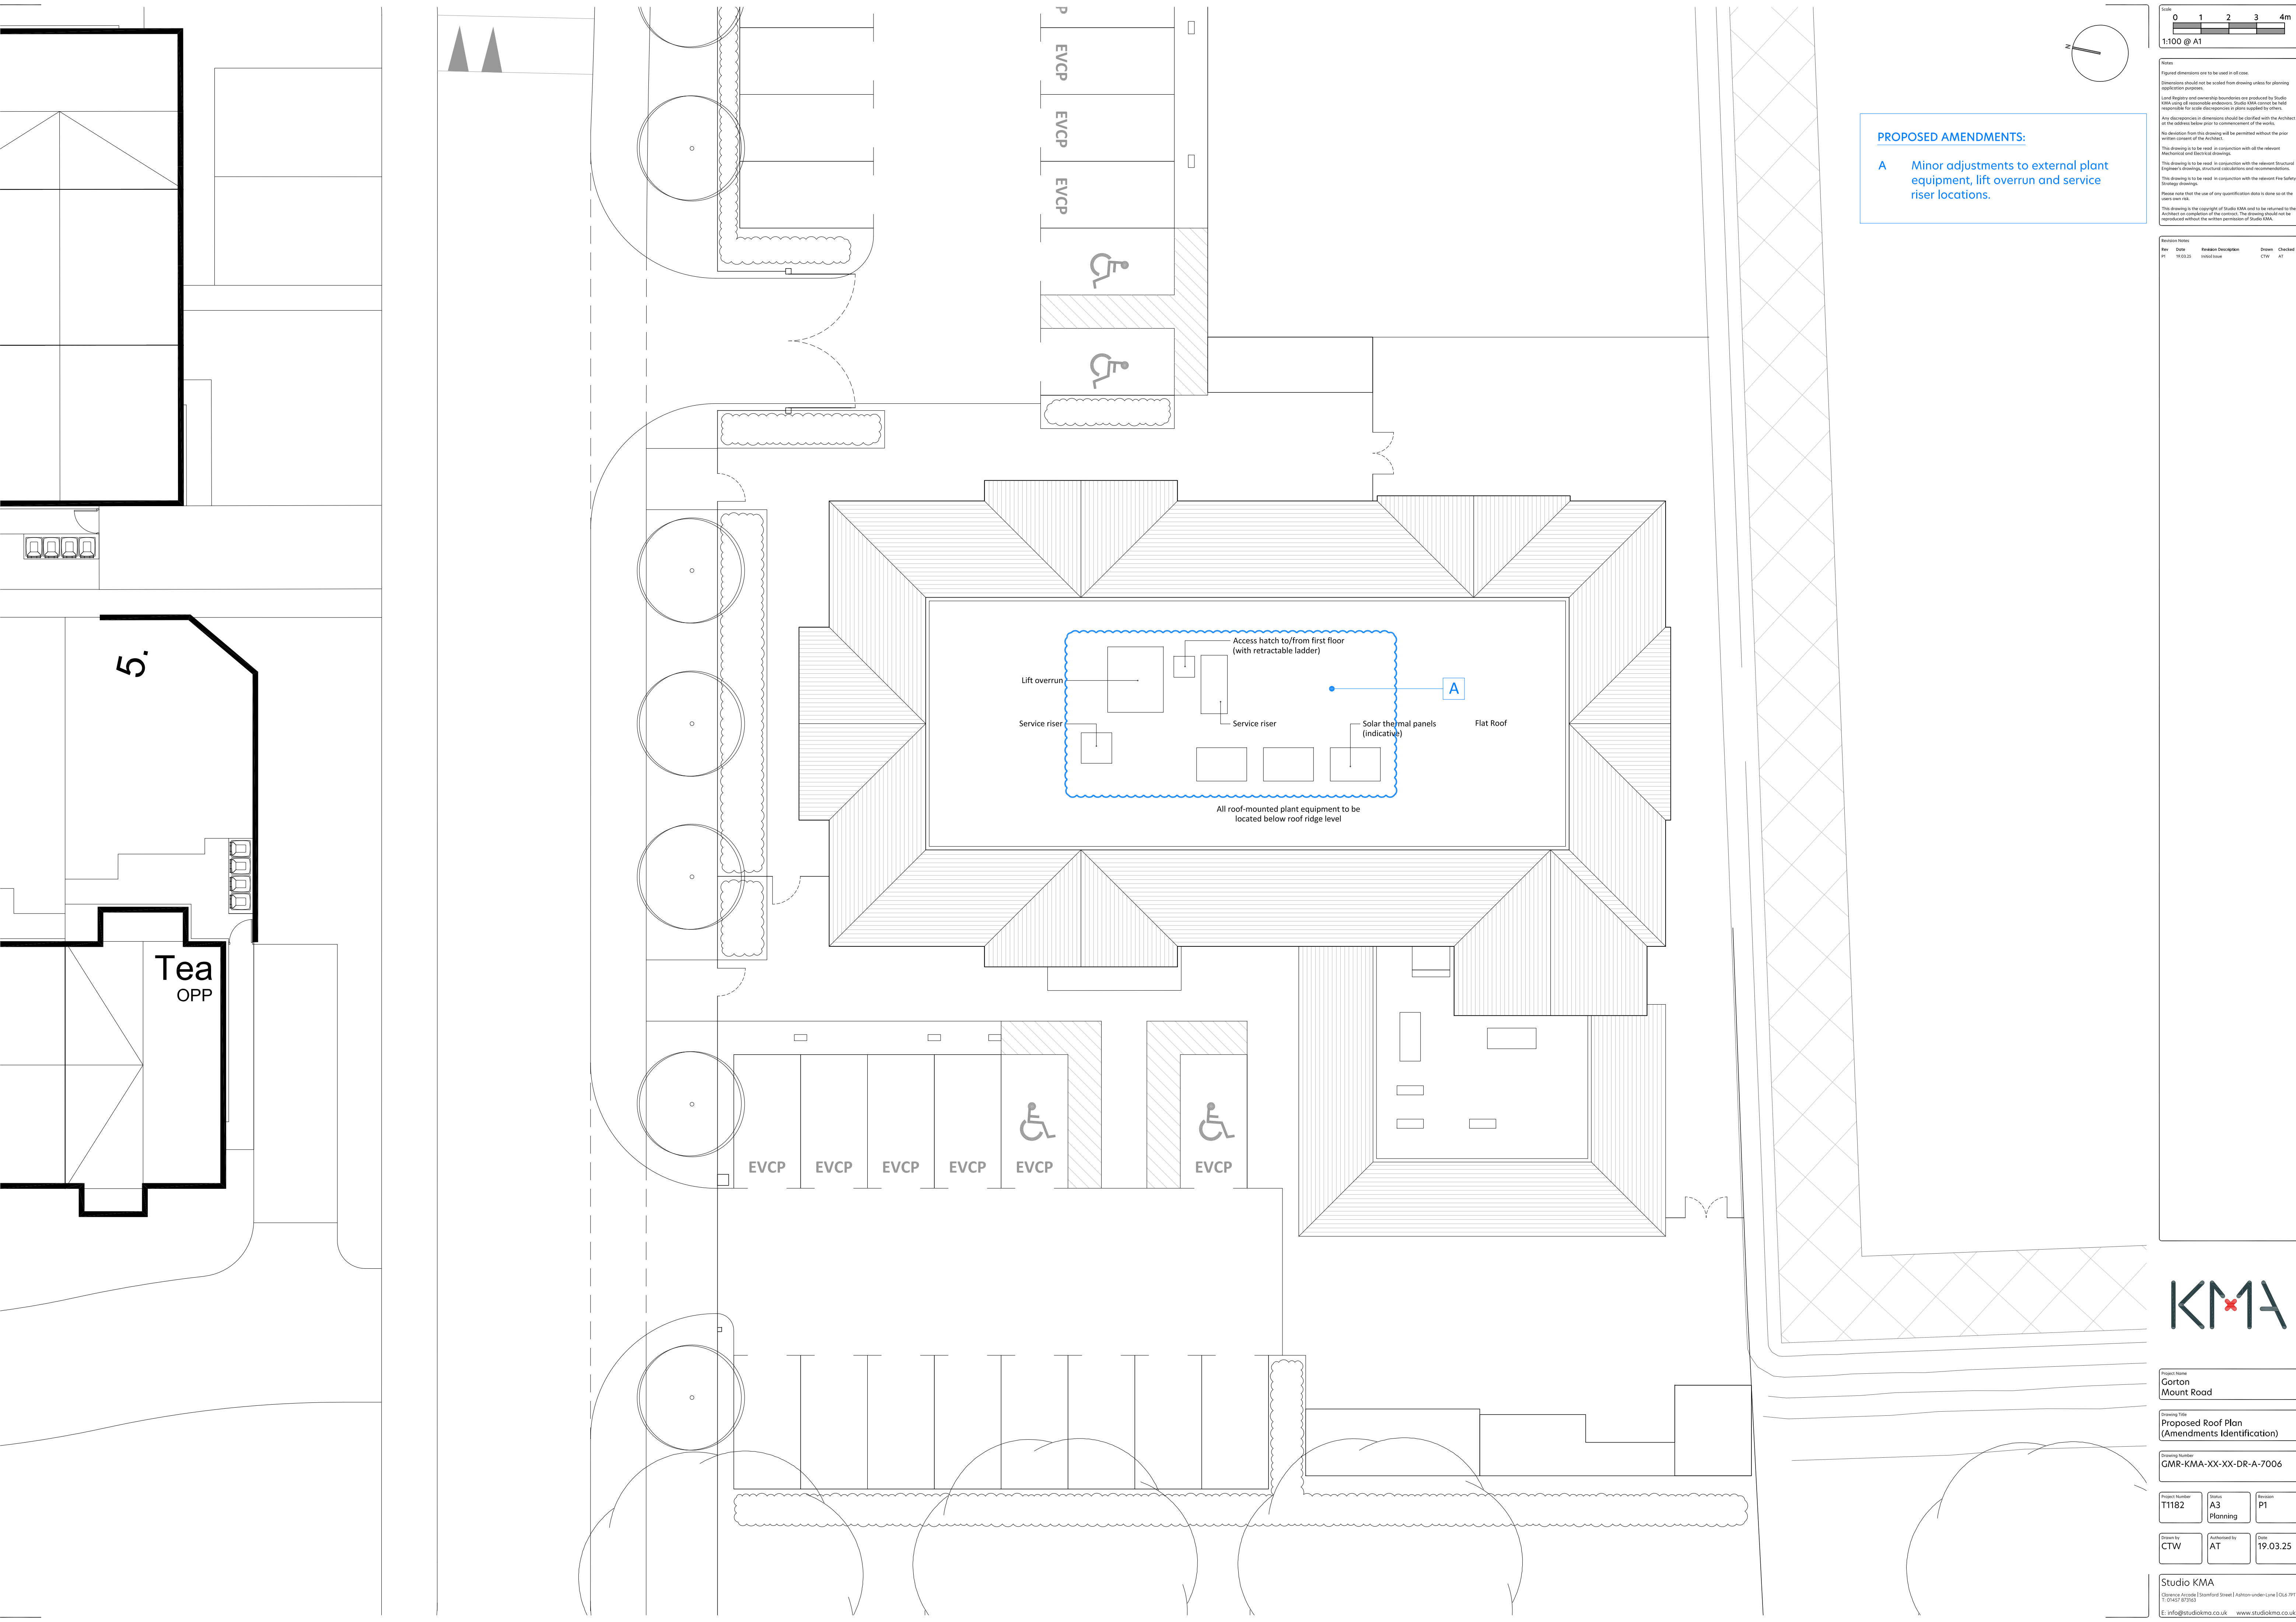

PROPOSED AMENDMENTS:

A Minor adjustments to external plant equipment, lift overrun and service riser locations.

Scale

01234m

1:100 @ A1

Notes

Figured dimensions are to be used in all cases.

Dimensions should not be used from drawing unless for planning application purposes.

Level Rights and overrights boundaries are indicated by Studio KMA using all reasonable endeavours. Studio KMA cannot be held responsible for title discrepancies in plans supplied by others.

Any discrepancies in dimensions should be clarified with the Architect at the address below prior to commencement of the works.

No variation from this drawing will be permitted without the prior written consent of the Architect.

This drawing is to be used in conjunction with all the relevant Mechanical and Electrical drawings.

This drawing is to be used in conjunction with the relevant Structural Engineer's drawings, structural calculations and recommendations.

This drawing is to be used in conjunction with the relevant Fire Safety Strategy drawings.

Please note that the use of any quantification data is done so at the client's own risk.

This drawing is the copyright of Studio KMA and is to be returned to the Architect on completion of the contract. The drawing should not be reproduced without the written permission of Studio KMA.

Revision Notes

Rev	Date	Revision Description	Drawn	Checked
P1	19.03.25	Initial Issue	CTW	AT

KMA

Project Name

Gorton Mount Road

Drawing Title

Proposed Roof Plan (Amendments Identification)

Drawing Number

GMR-KMA-XX-XX-DR-A-7006

Project Number

T1182

Status

A3 Planning

Revision

P1

Drawn by

CTW

Authorised by

AT

Date

19.03.25

Studio KMA

Clarence Arcade | Stanford Street | Ashton-under-Lyne | OL6 9PT

T: 01457 873143

E: info@studiokma.co.uk

www.studiokma.co.uk