




- General Notes:**
1. This drawing is to be read in conjunction with all relevant architectural information and other consultants drawings.
 2. Discrepancies must be reported directly to the Architect.
 3. All dimensions must be checked on site and not scaled from drawing.
 4. This drawing is copyright.

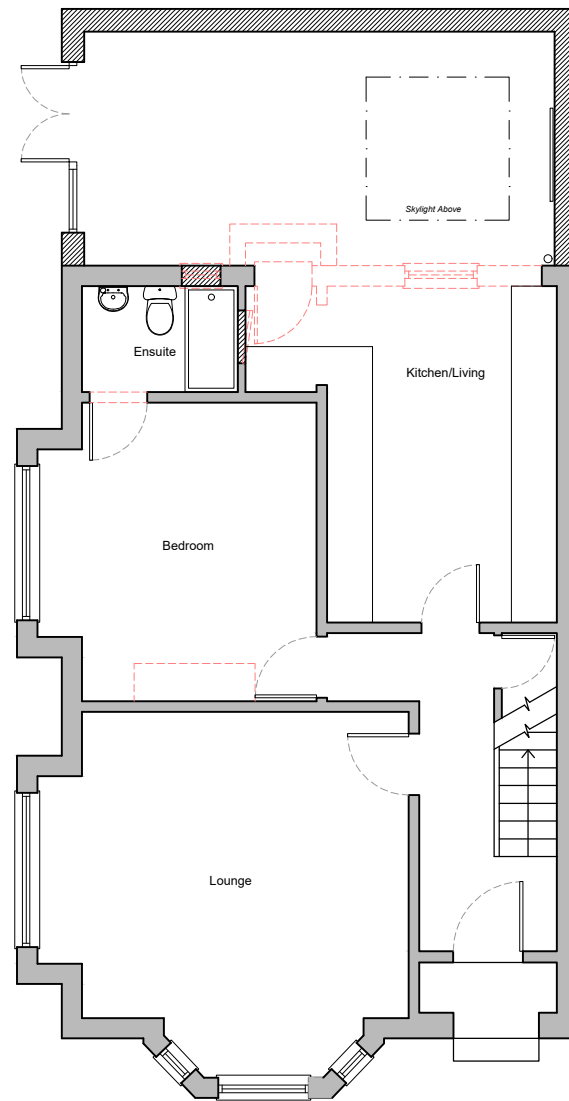

Proposed Ground Floor Plan
Scale 1:100@A3

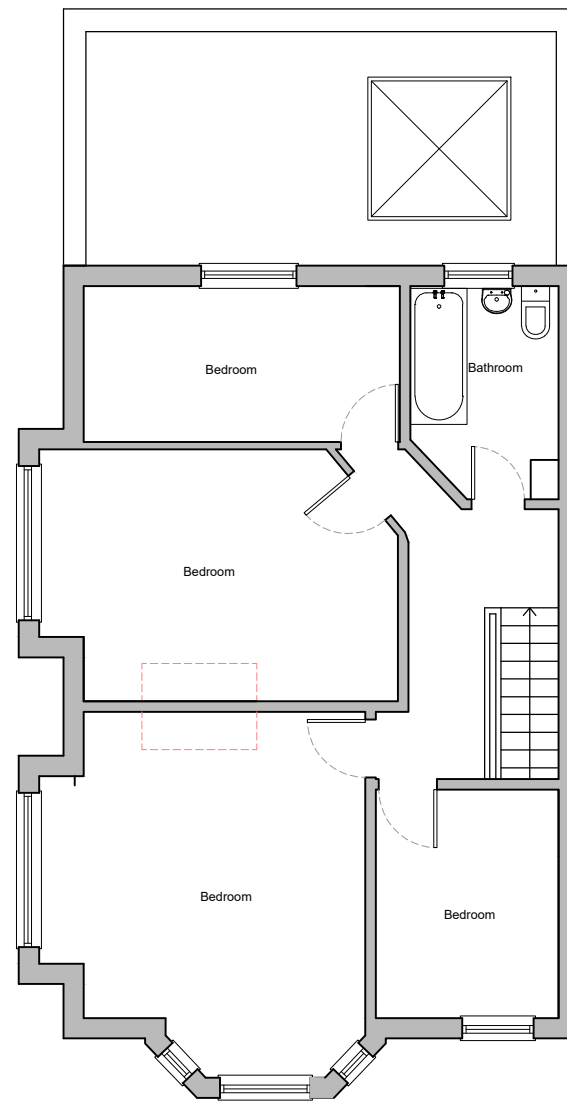

Proposed First Floor Plan
Scale 1:100@A3

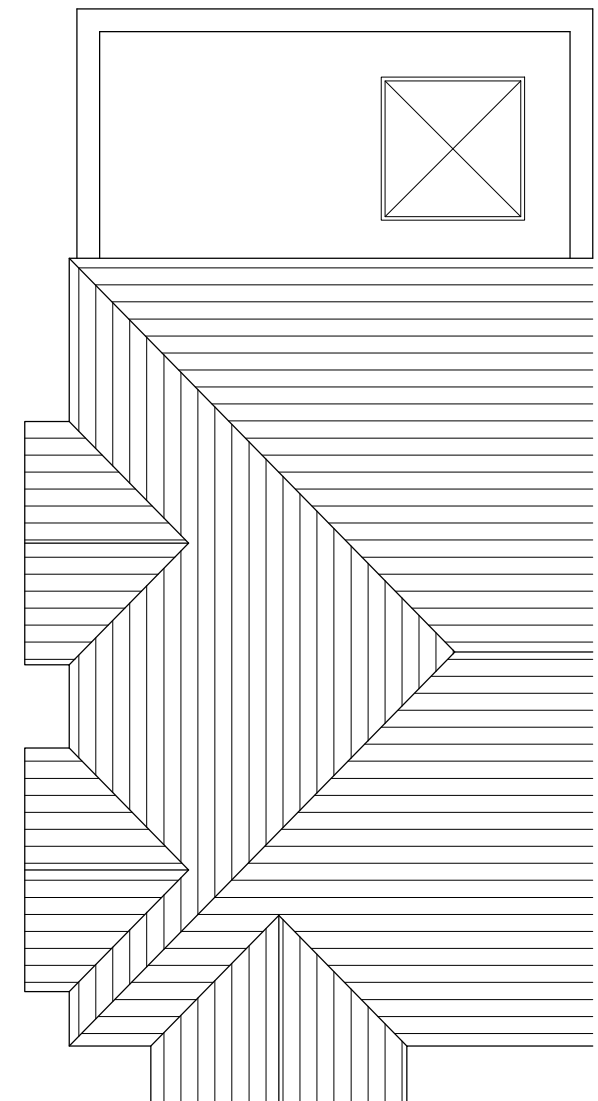

Proposed Roof Plan
Scale 1:100@A3

Key



Existing Walls



Proposed Walls

Demolished/removed

C	19/05/25	General Amendments	JS
B	22/04/25	General Amendments	JS
A	21/03/25	GA	JS
Rev	Date	Notes	Drawn
Scale			
Issue			
PLANNING			
Jeffrey Jordan Architects w: www.jeffreyjordanarchitects.co.uk e: info@jeffreyjordanarchitects.co.uk t: 0161 823 1181			
Project Address		18 Harley Avenue, Manchester	
Project Description		Extension	
Drawing Title		Proposed Floor Plans	
Drawing No.		SK04	Rev. C