
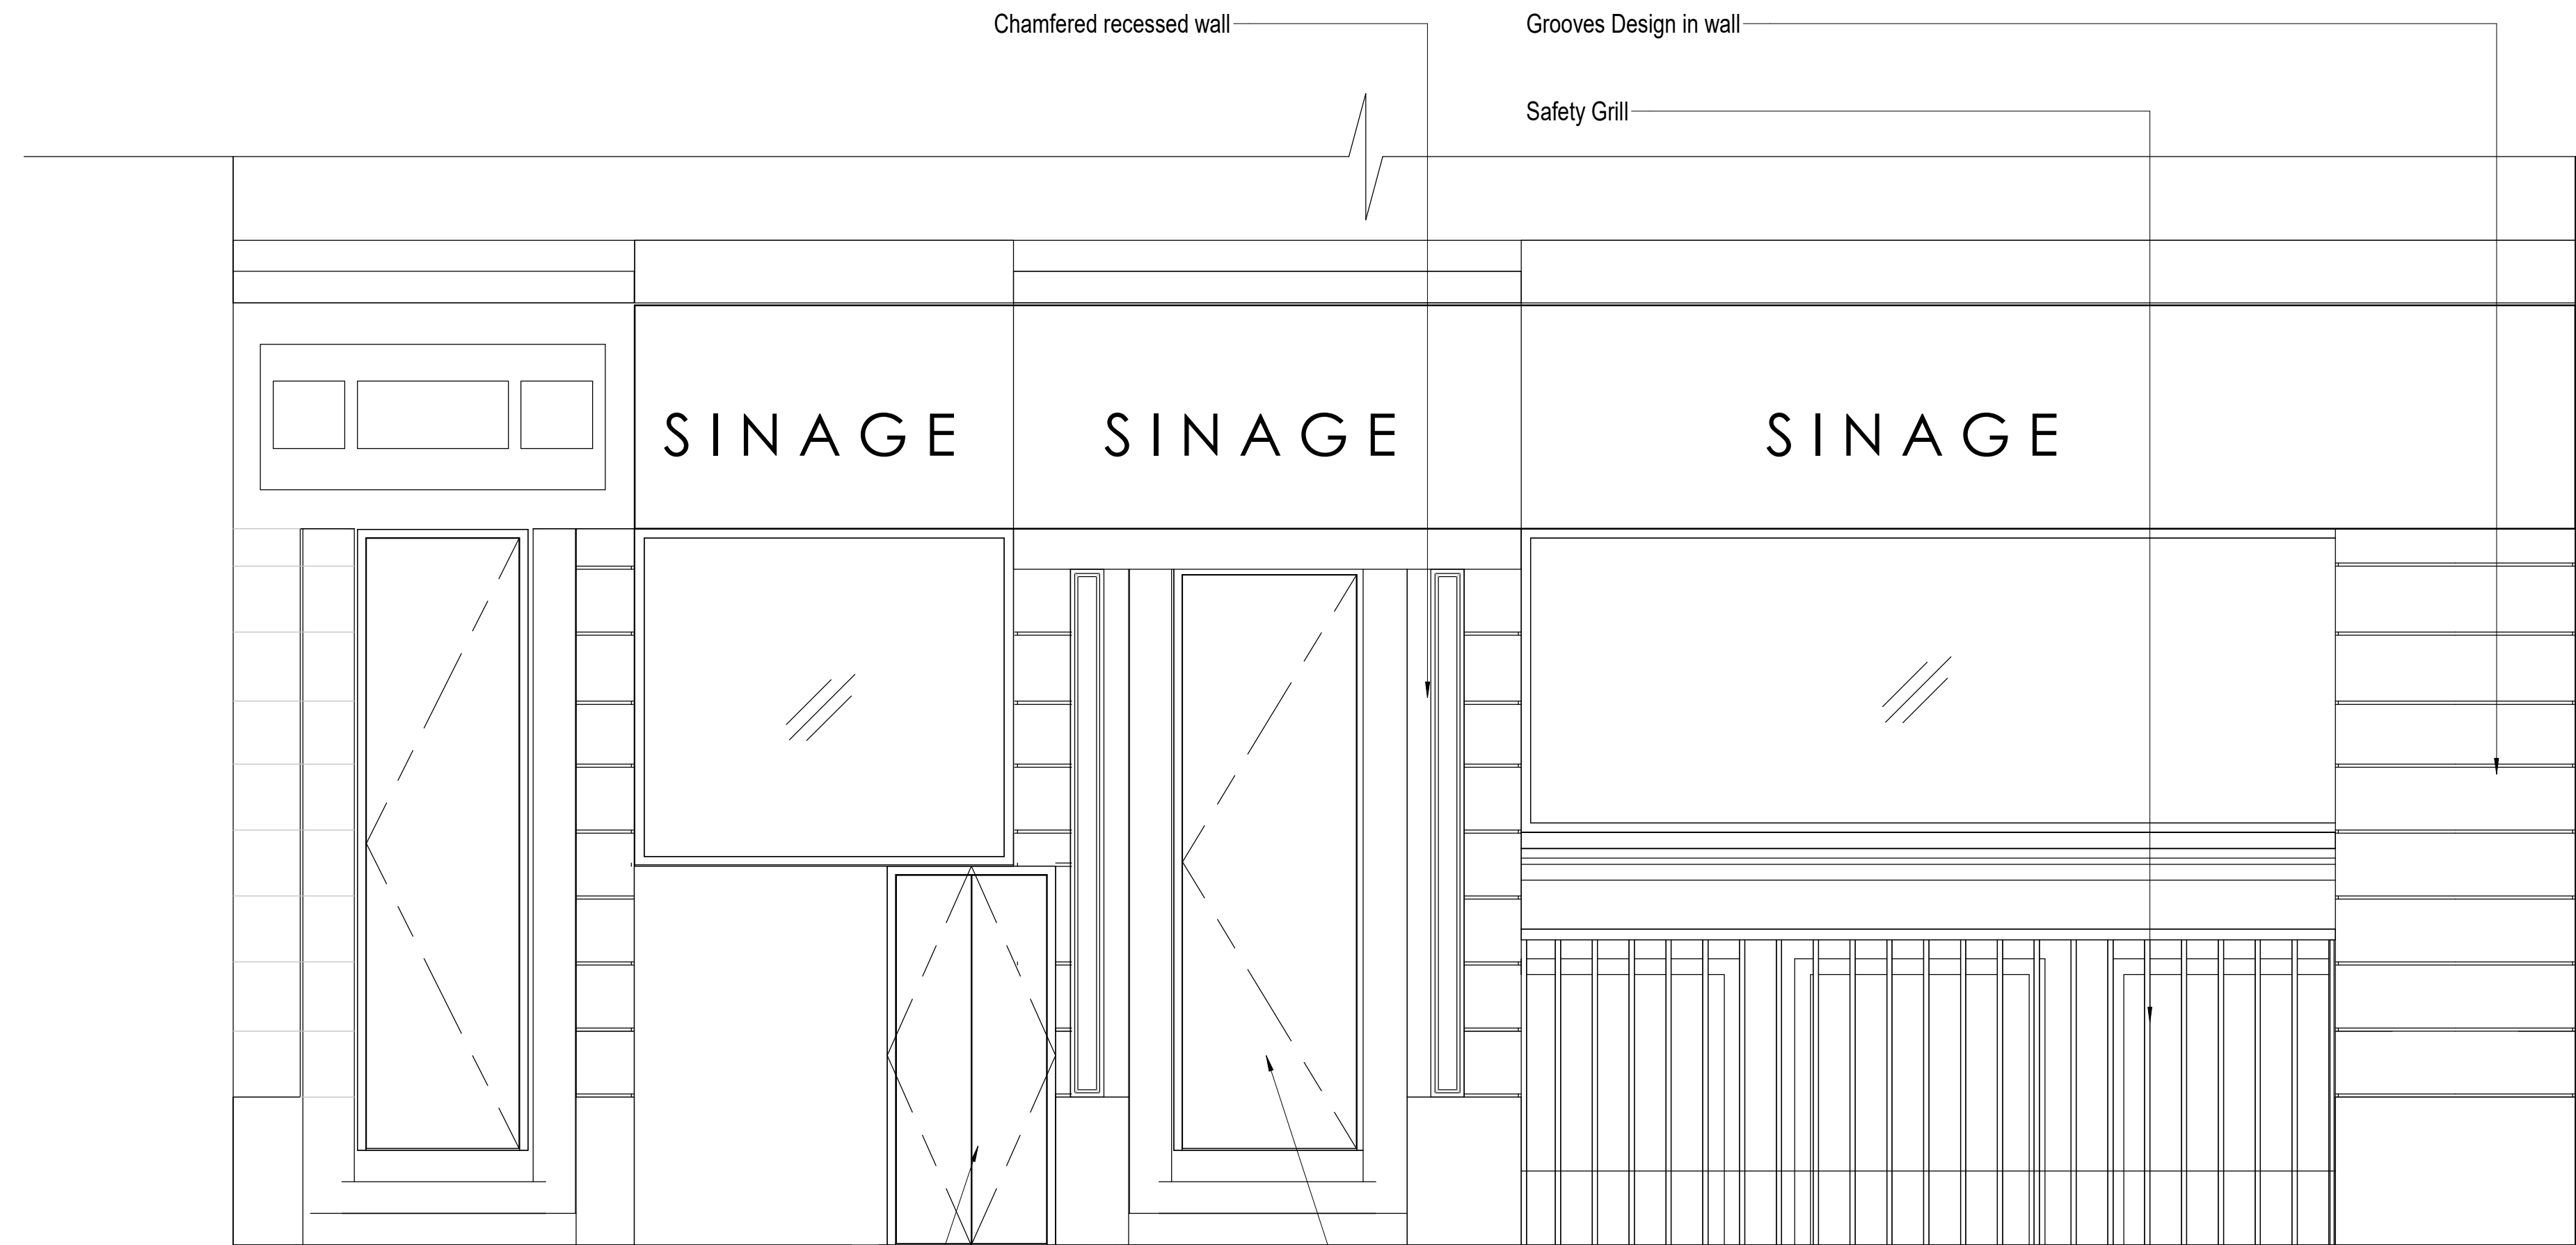


This drawing is the copyright of LDM Design.
All dimensions to be checked on site.
Do not scale.
All levels to be checked on site and refer to the Ordnance Survey Datum Newlyn unless
alternative datum given.
All errors and omissions to be reported to the Architect prior to commencement.
This drawing must be read in conjunction with the relevant specification clauses.
This drawing must not be used on site unless issued for construction.

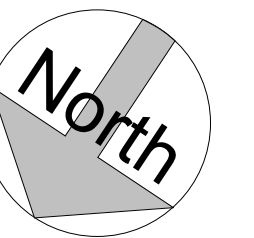

Existing Front Elevation
1 : 25


ACCESS TO BASEMENT

ACCESS TO GROUND FLOOR

Shutters on the doors for
security purpose.

Proposed Timber Door
(install security-certified sets
that are resistant to attacks)

Door access to the
Basement floor

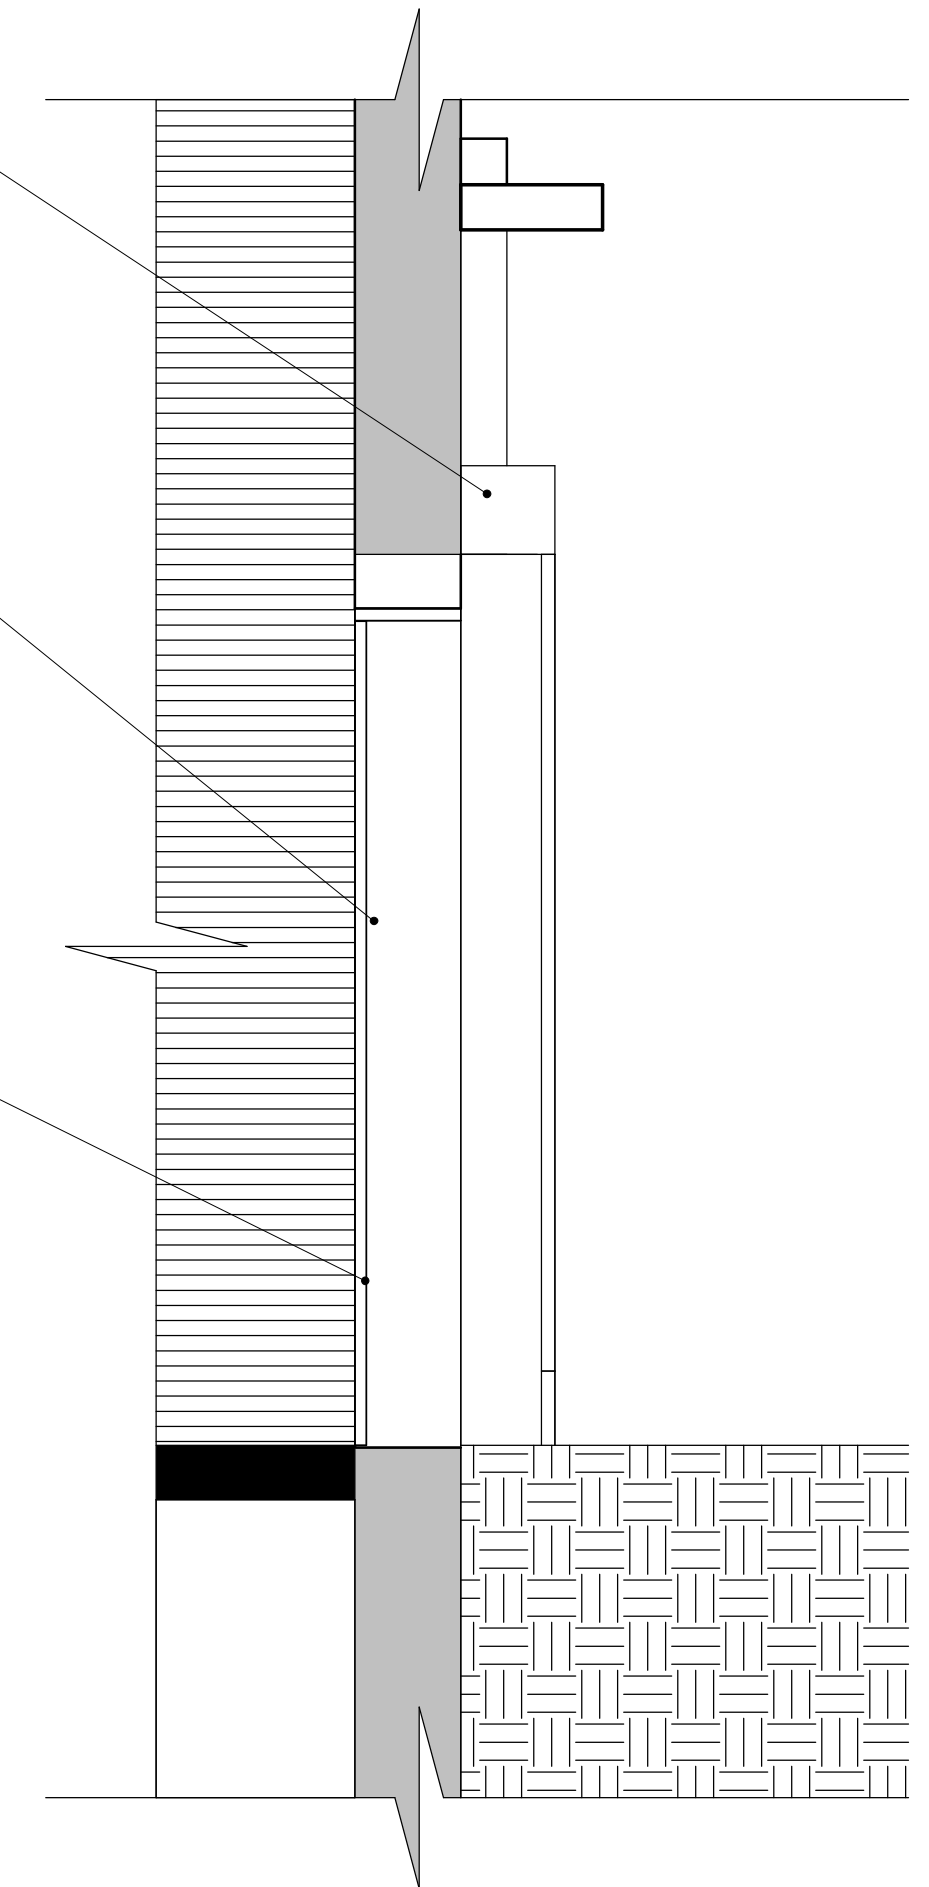

Proposed Door Section.
1 : 25


Shutters on the doors
for security purpose.

Shutters on the windows
for security purpose.

Shutters on the doors
for security purpose.

Proposed Timber Door
(install security-certified sets
that are resistant to attacks)

Shutters on the windows
for security purpose.

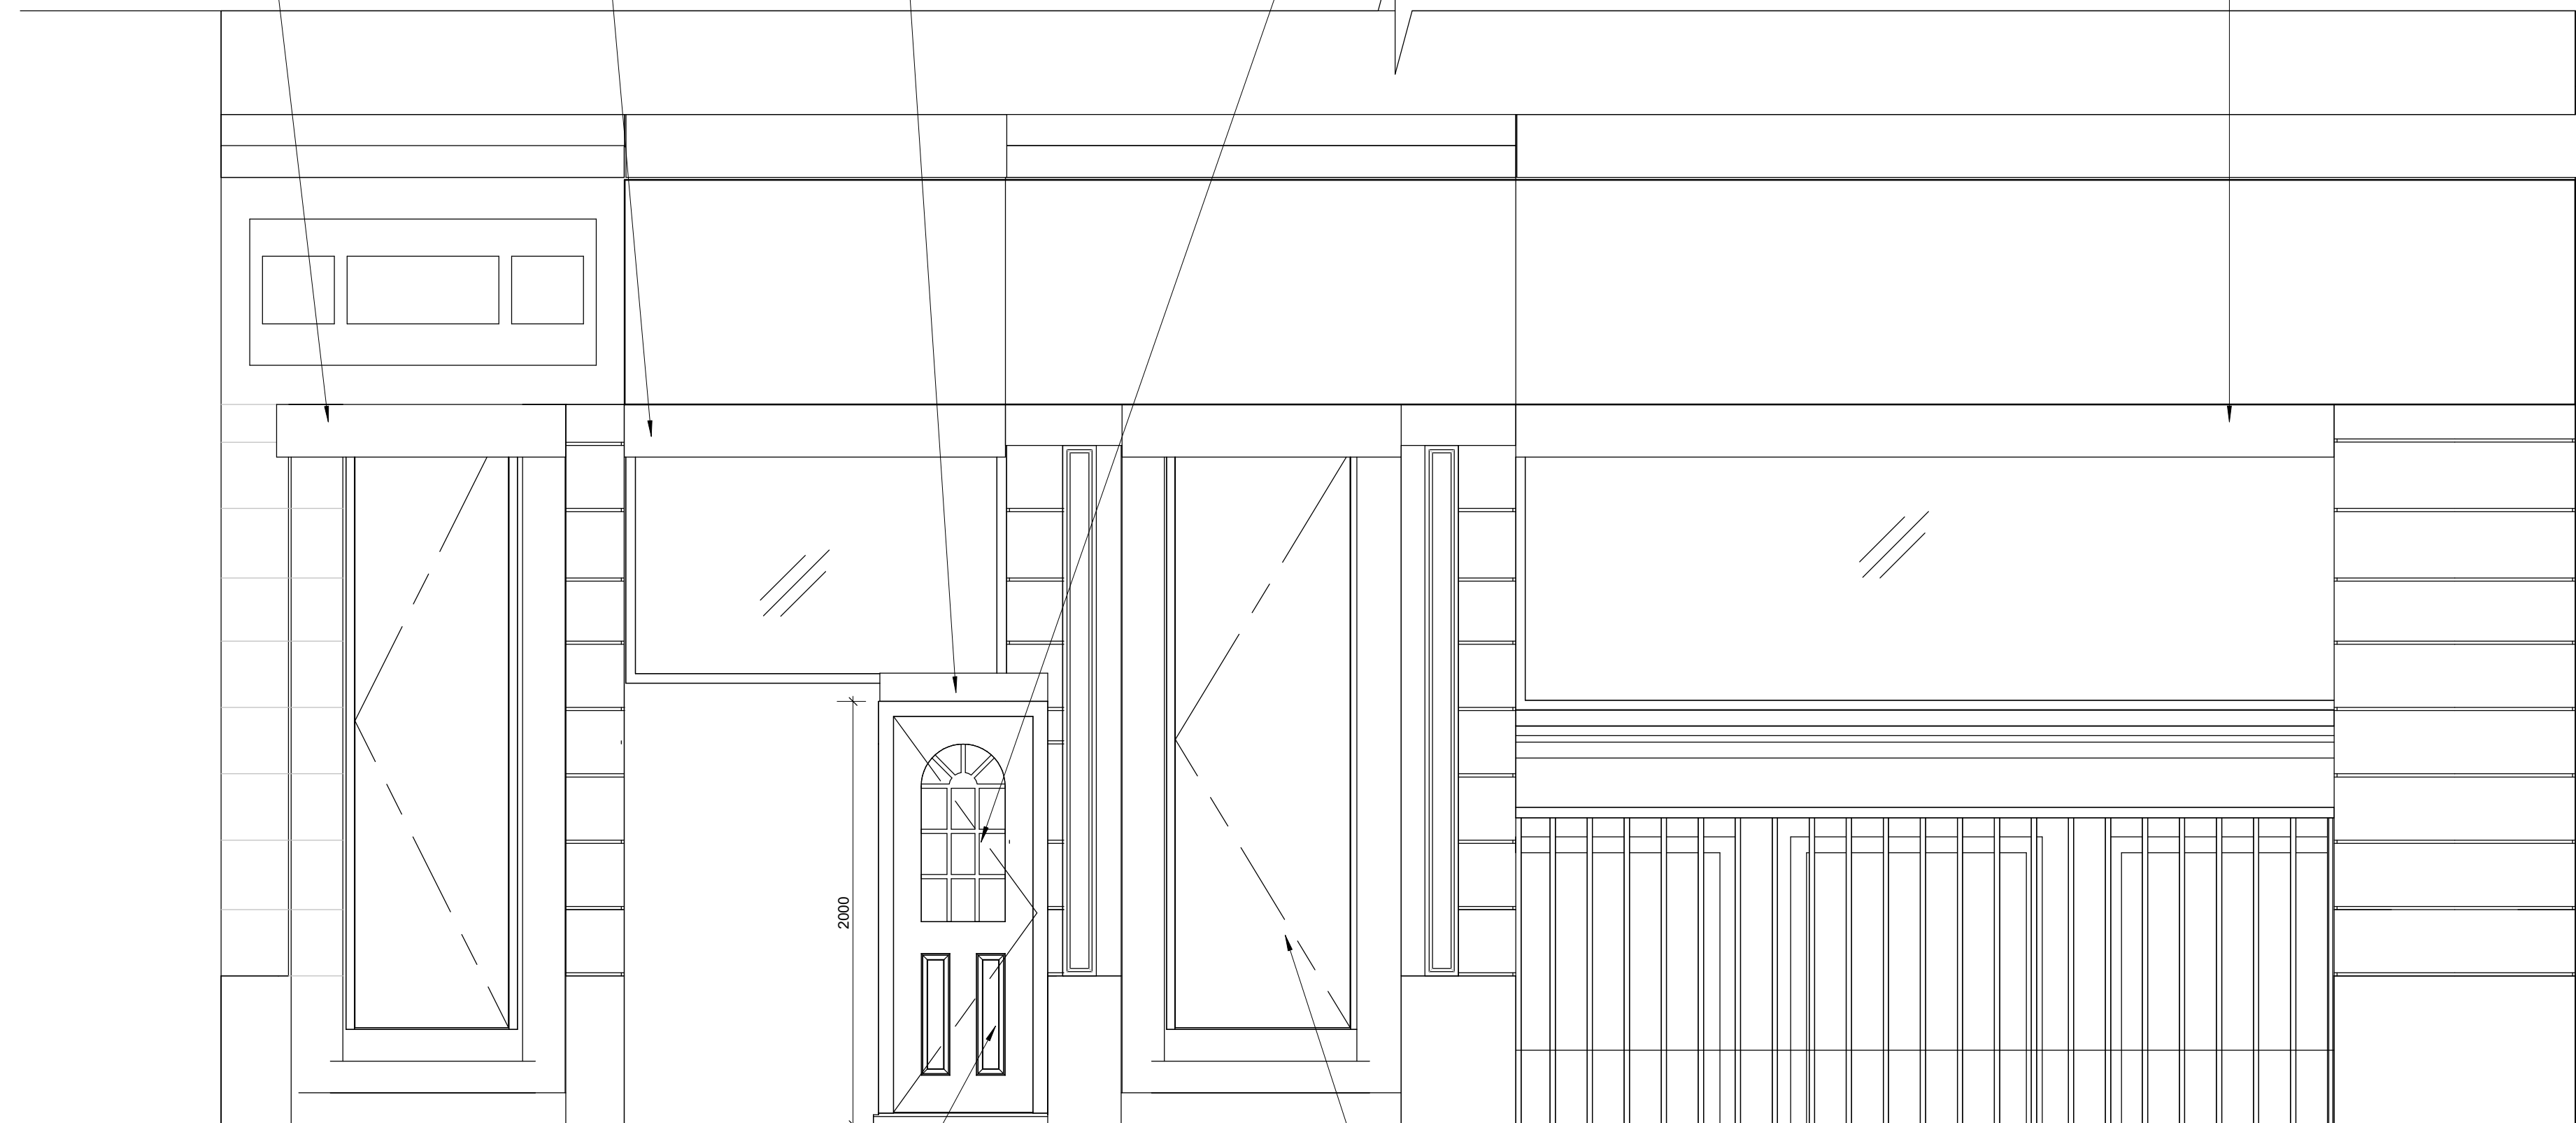


Proposed Front Elevation
1 : 25

ACCESS TO BASEMENT

ACCESS TO GROUND FLOOR

IMPORTANT NOTE:

All external doors and windows and
the internal bin store previously
proposed and agreed.

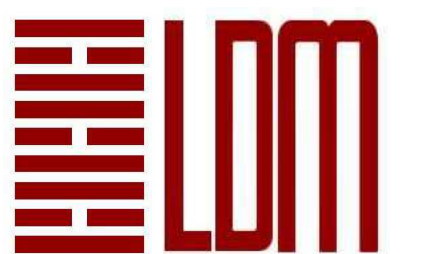

LDM Design

PROJECT
19-21 George Street Manchester M1 4HE

SHEET
Existing and Proposed Drawings.

CLIENT
Jason Zheng

Scale (B A3)	As indicated		
Drawn by	BA	DRAWING NUMBER	REV
Checked by	KK	A1-001b.	D