


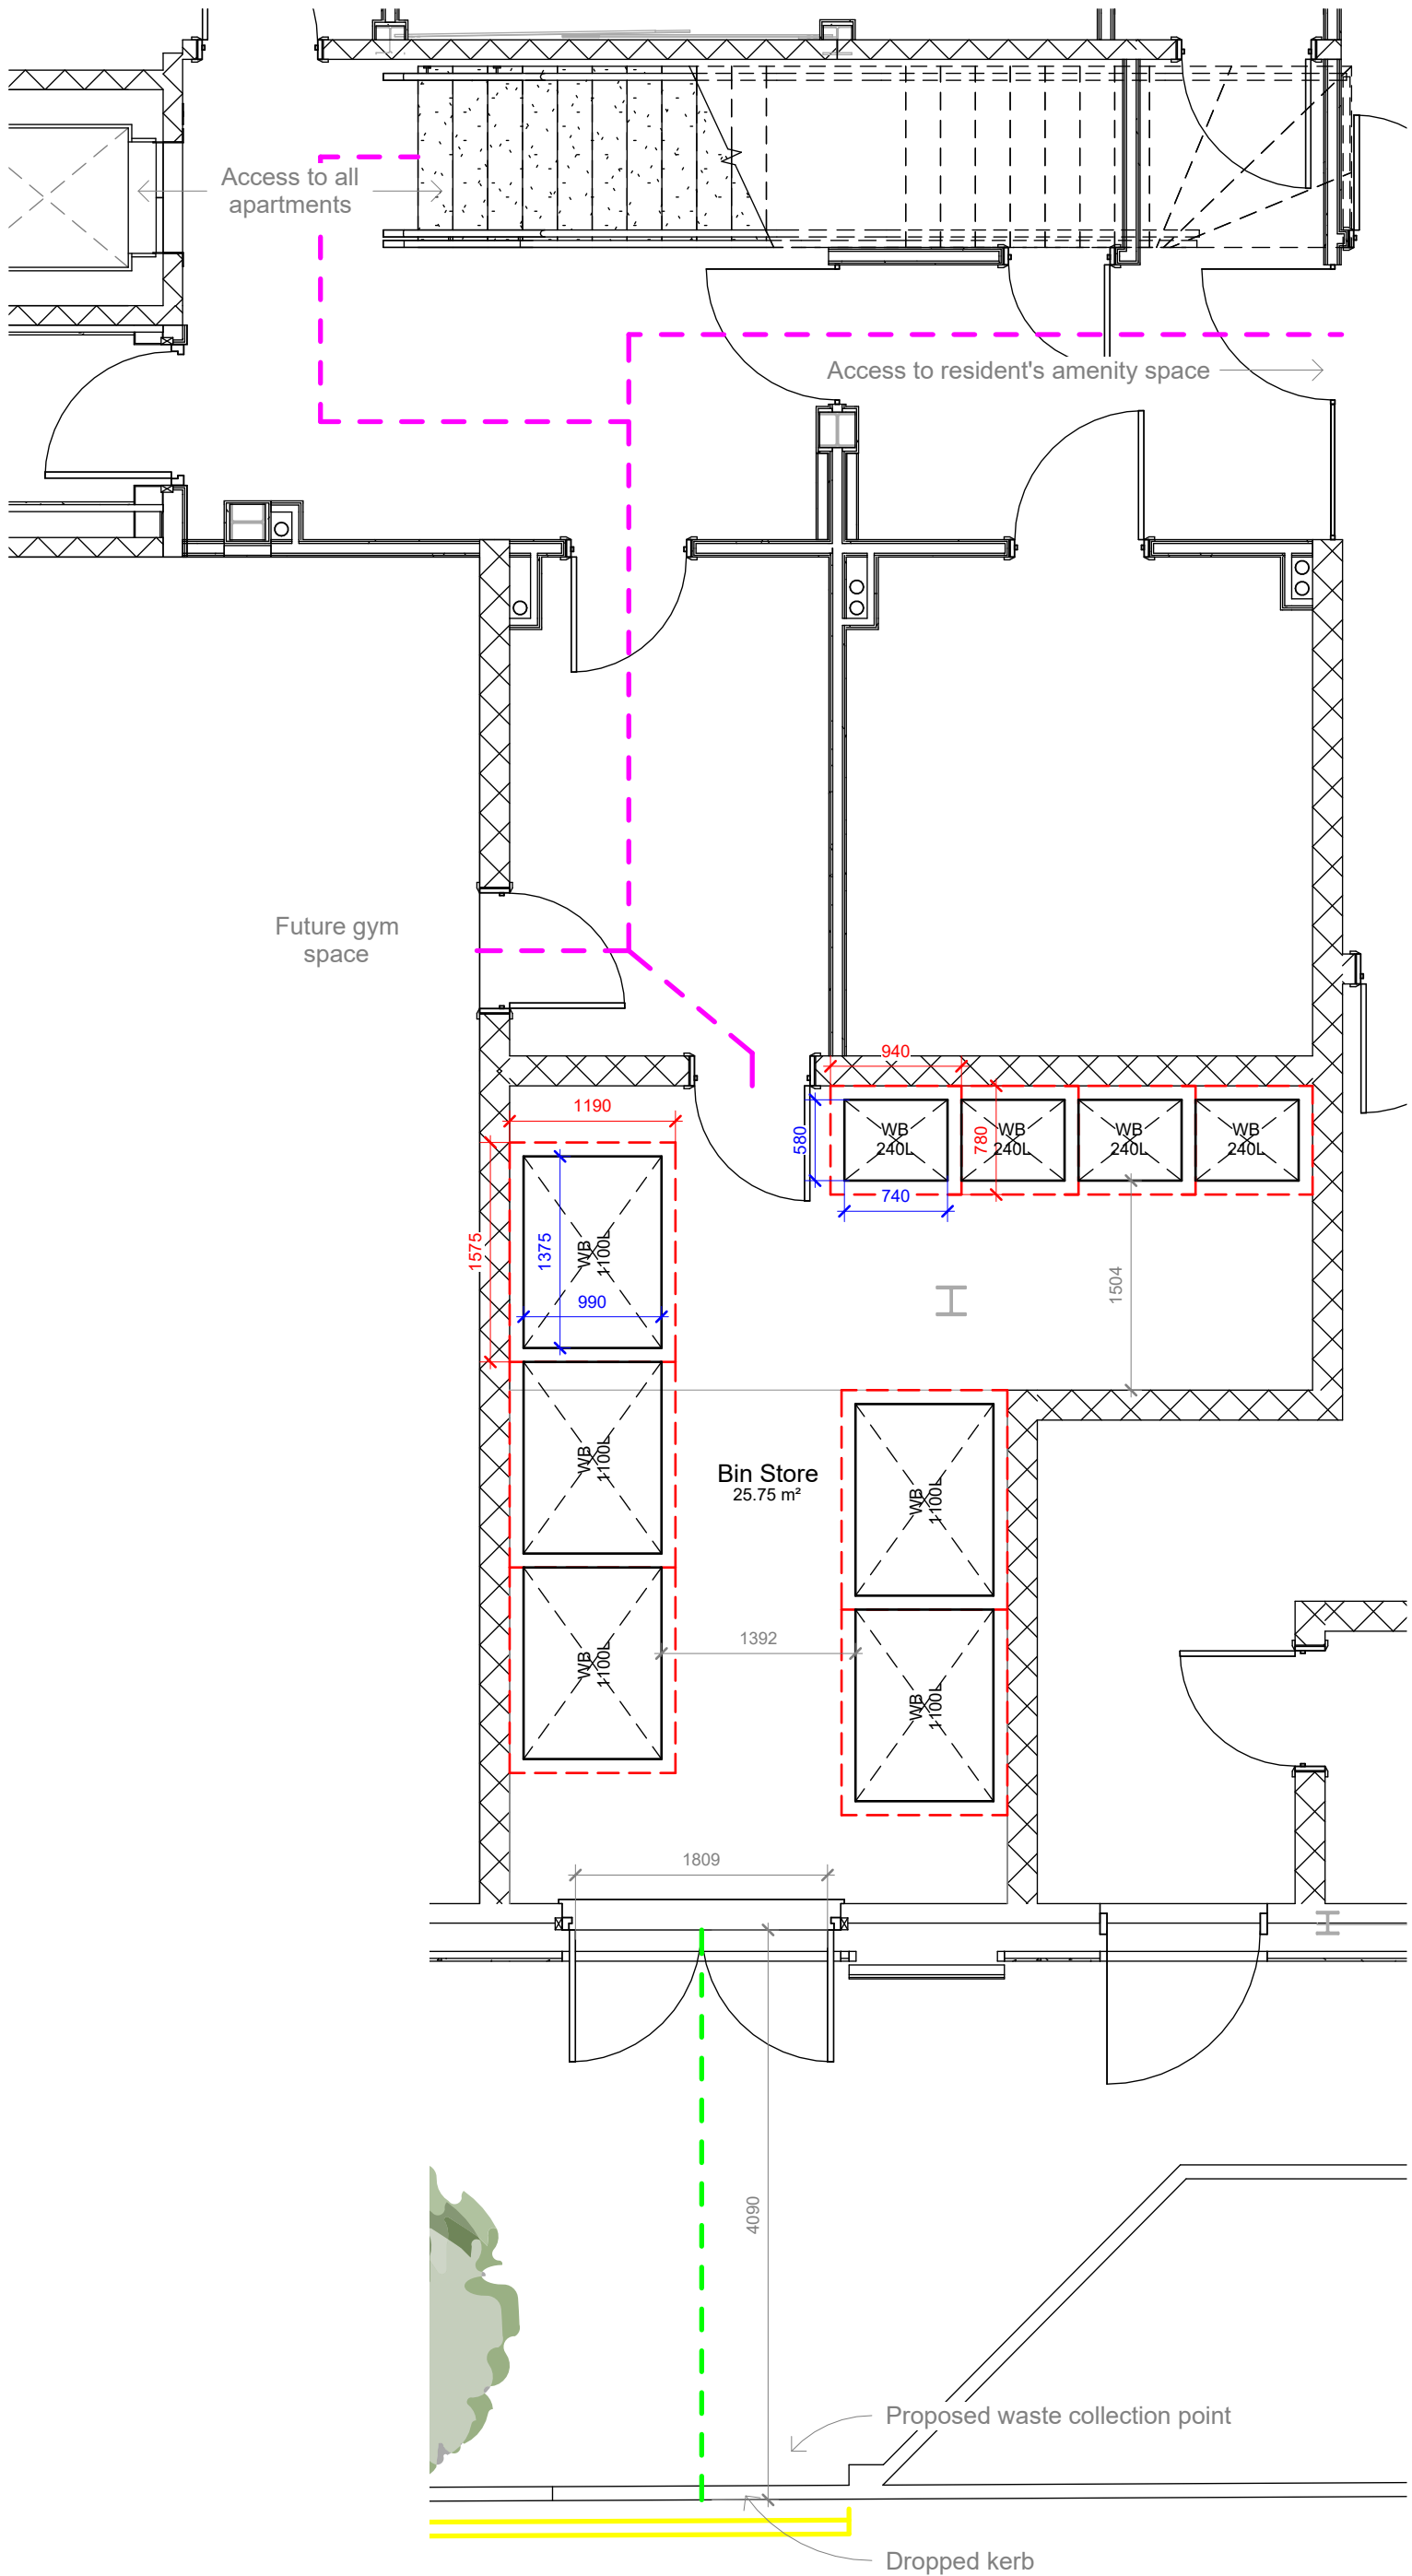

Resident access route to bin store




Route from bin store to collection point

Bin provision in line with permission 132590/FO/2021:


5No. 1100L eurobins
4No. 240L wheelie bins

25.75sqm provided (minimum area requirement of 19.35 sqm)

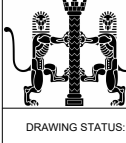

All dimensions shall be verified by the Contractor(s) on site prior to work commencing and relevant orders being placed. Do not scale from this drawing and only work to written dimensions. Any discrepancies to be brought to the attention of the Contract Administrator for instructions prior to proceeding.

STAGE THREE

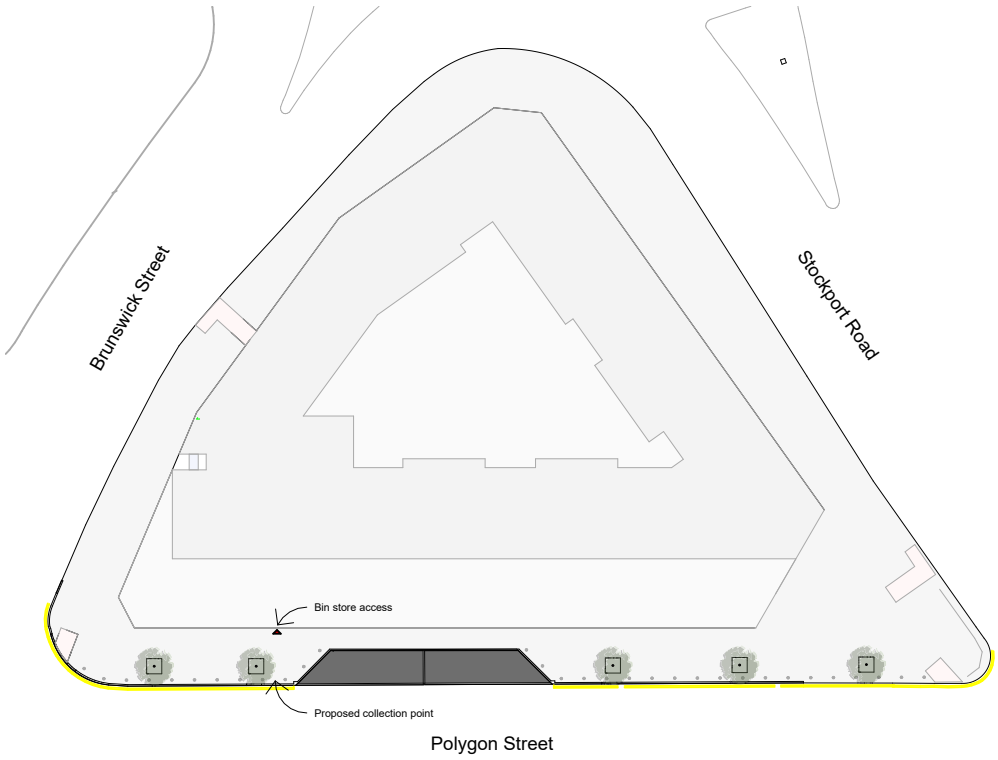

Site plan

1 : 500

Refuse strategy

1 : 50

POLYGON STREET

REV	DATE	COMMENT
-----	------	---------

CLIENT:
GGC POLYGON MANCHESTER LIMITED

PROJECT:
SONA

DRAWING:
Waste management strategy

DRAWING N°: 2066-ABWA-Z1-00-DR-A-(20)-0150	REV:	STATUS	SCALE: As indicated	CHECKED: GW	DRAWN: LT
			SHEET: A2	DATE: 12.06.2025	

AUDER-BW
ARCHITECTS