



**E-Location Plan**  
1 : 1250

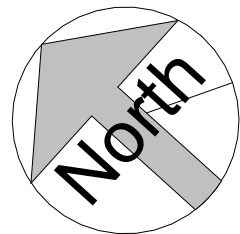

**E-Site Plan**  
1 : 200

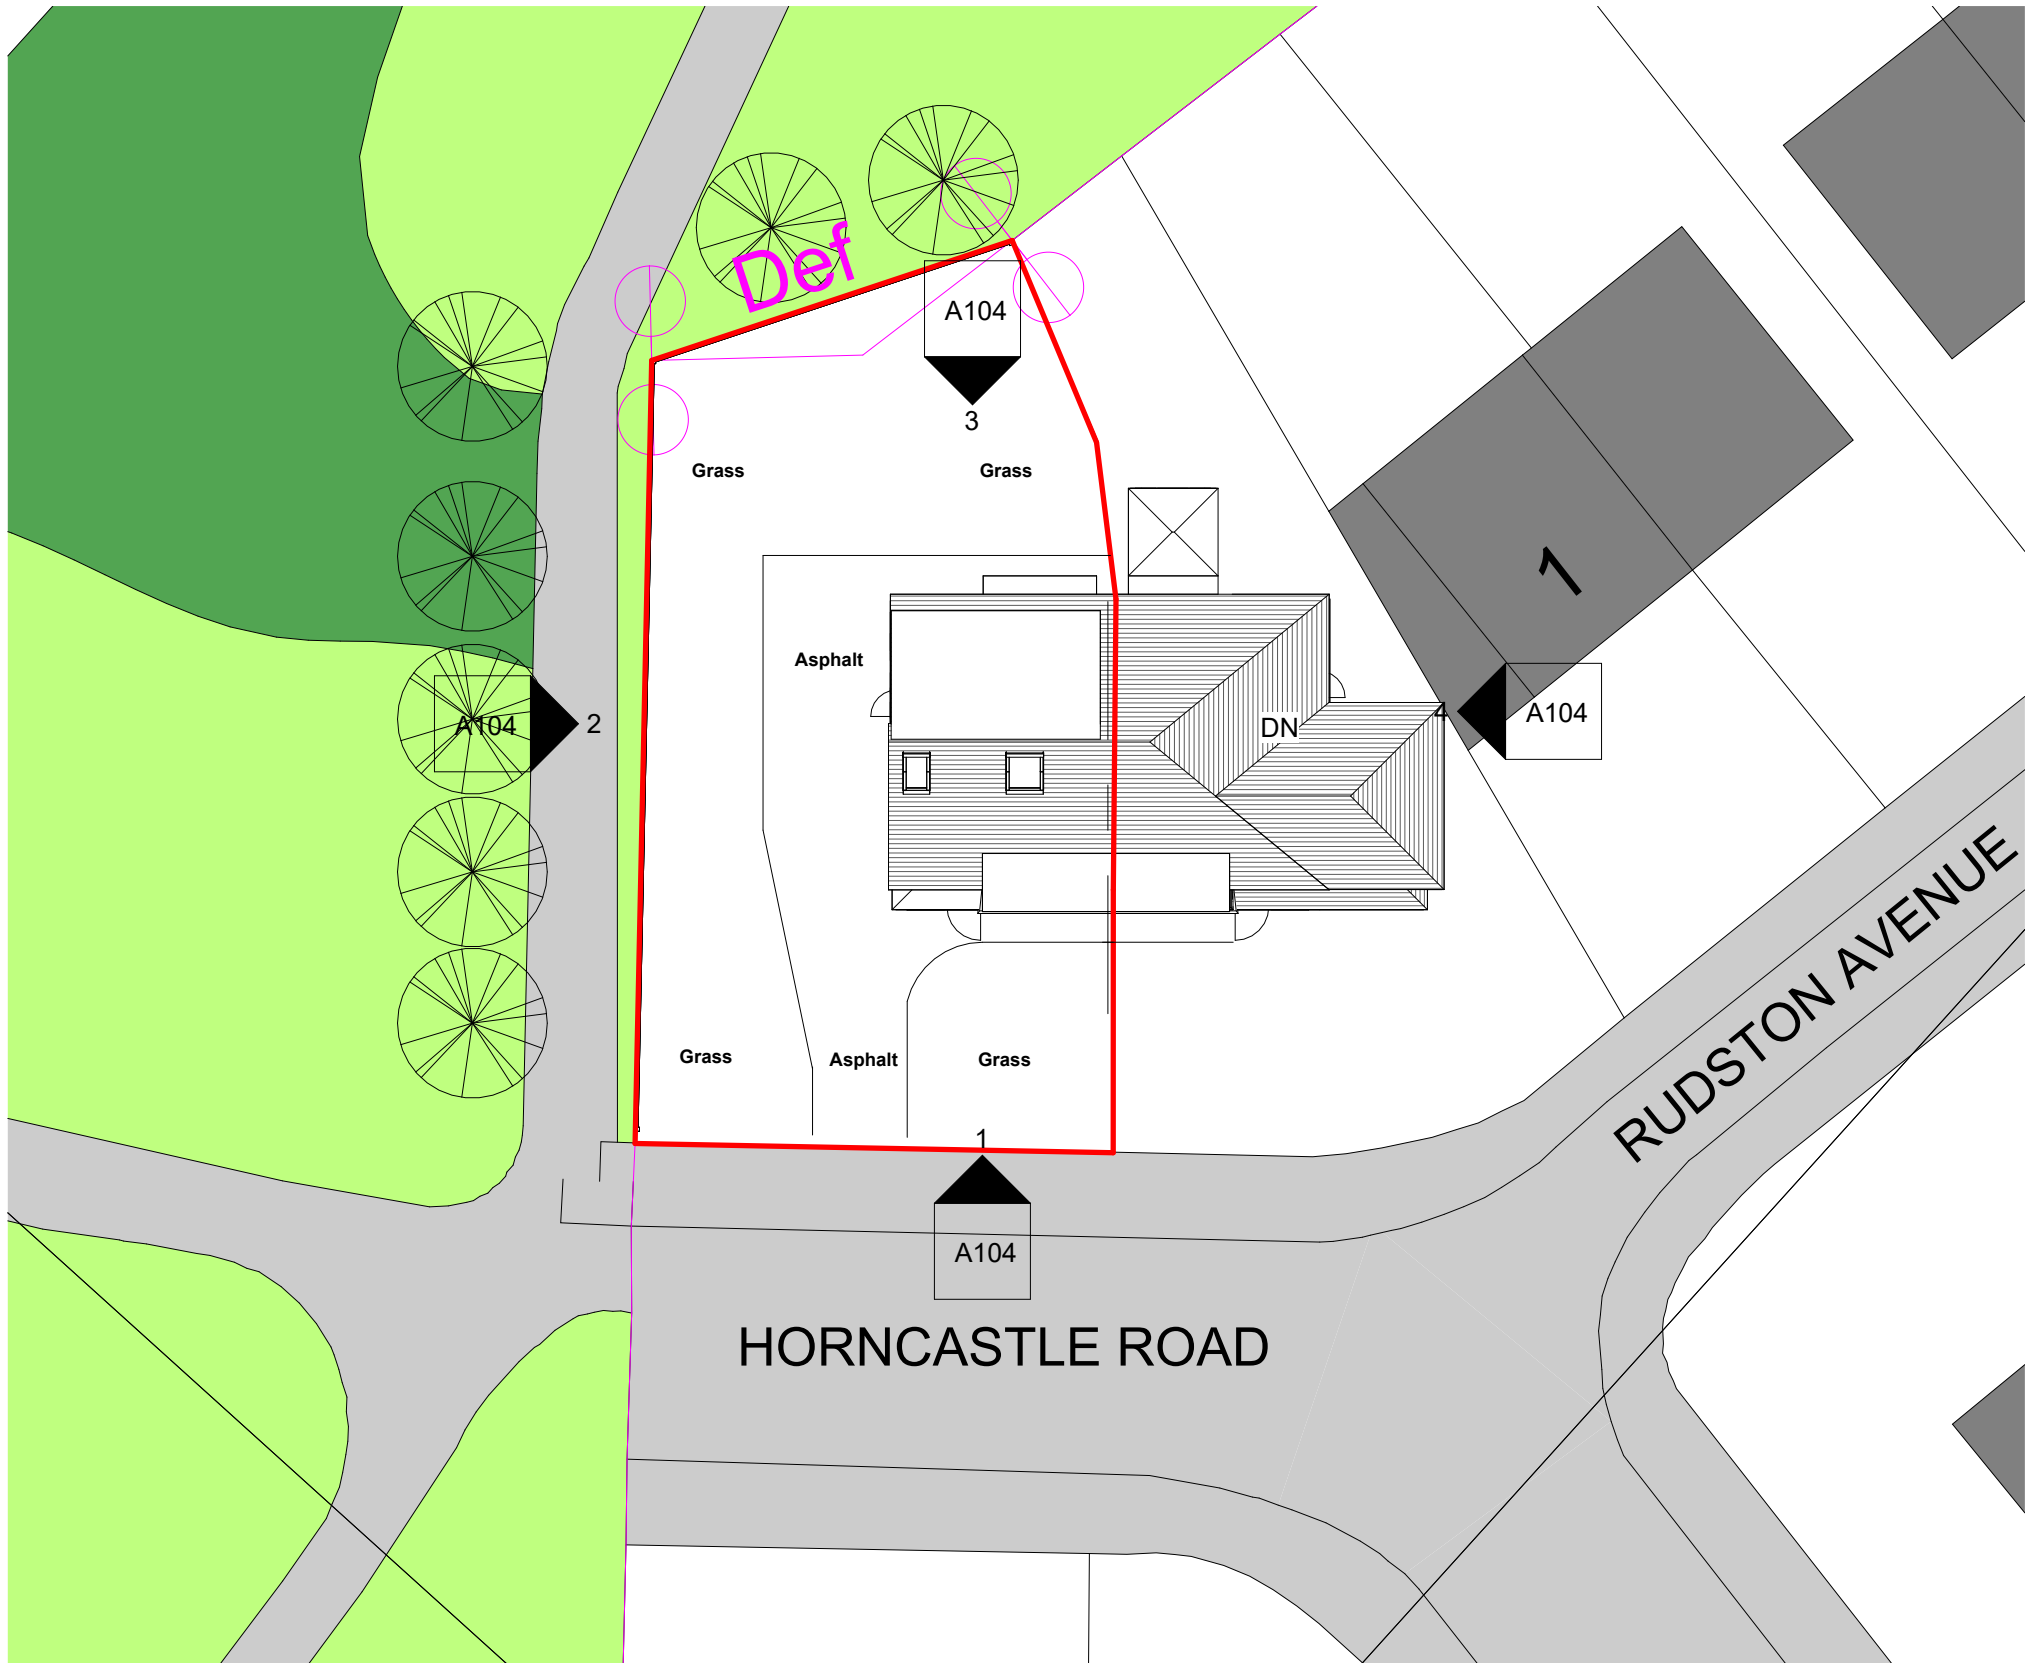

COPYRIGHT © ALL RIGHTS RESERVED BY VIKAS ALYAS LTD. DO NOT SCALE FROM DRAWING. DRAWING INDICATES DESIGN INTENT ONLY. REPORT ANY DISCREPANCIES TO CLIENT / VA LTD. NOT TO BE USED FOR CONSTRUCTION UNLESS STATED SO. TO BE READ IN CONJUNCTION WITH OTHER DRAWINGS OR SPECIFICATION WHERE PROVIDED.

**ARCHITEK**  
BUILDING DESIGN CONSULTANCY

**0161 511 8479**  
vikas@architek.uk  
916 Stockport Road, Levenshulme, Manchester, M19 3AB

| No. | Description           | Date       |
|-----|-----------------------|------------|
| P1  | Issue to Planning     | 12.12.2024 |
| P2  | Updates to Elevations | 18.06.2025 |
|     |                       |            |
|     |                       |            |
|     |                       |            |
|     |                       |            |

|   |  |                                                 |  |                               |                        |
|---|--|-------------------------------------------------|--|-------------------------------|------------------------|
| PROJECT<br>Two storey side and Rear part two/single storey extension. Front porch extension. Widening of gate entrance |  | ADDRESS<br>44 Horncastle Rd, Manchester M40 5QA |  | CLIENT<br>Shazad Munawar Raja |                        |
| Manchester City Council                                                                                                |  | SHEET<br>E-Location and Site Plan               |  | Date<br>11.12.2024            | Project number<br>1296 |
| PURPOSE OF ISSUE<br>Planning                                                                                           |  |                                                 |  | Scale (@ A3)<br>As indicated  |                        |
|   |  |                                                 |  | Drawn by<br>NA                | DRAWING NUMBER         |
|   |  |                                                 |  | Checked by<br>VA              | A101                   |
|   |  |                                                 |  |                               | REV<br>P2              |