


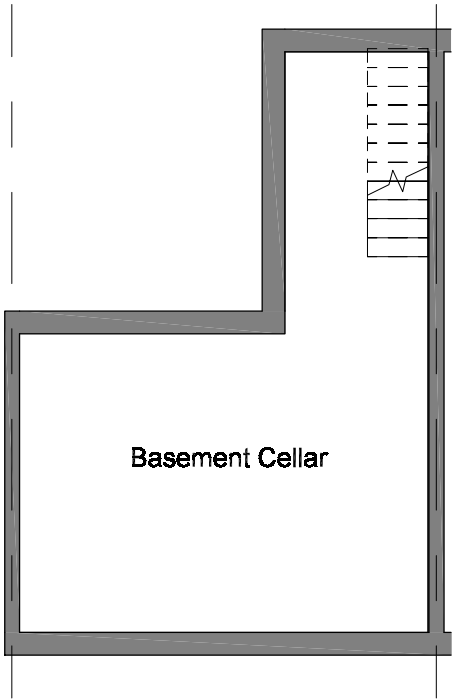


 

-01_E-Basement
1 : 100

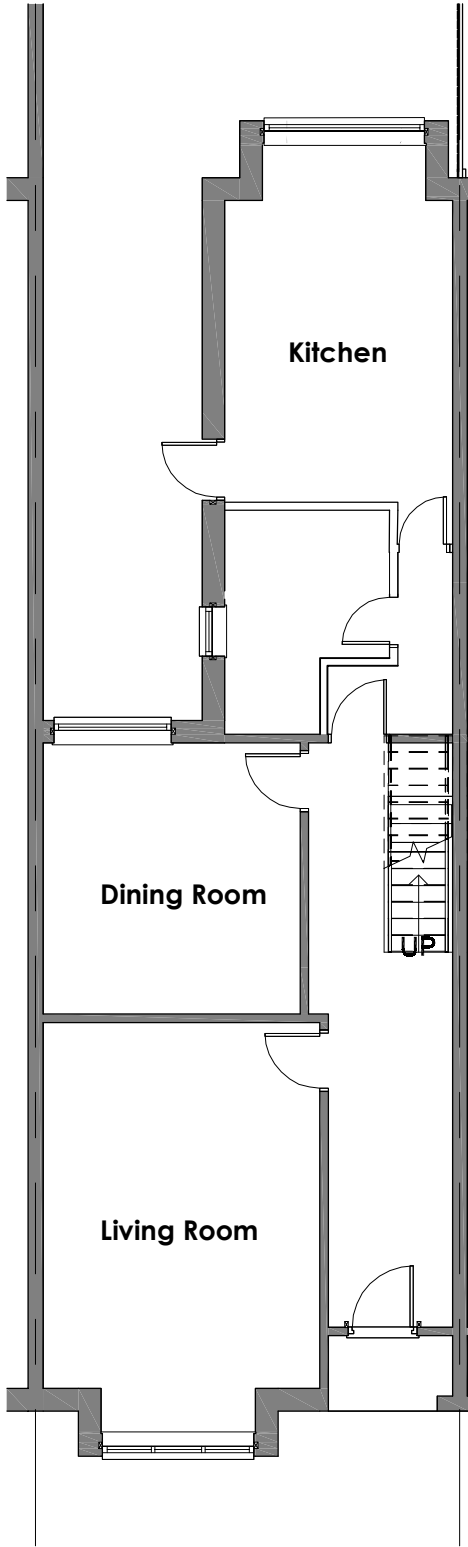


00-E-Ground Floor
1 : 100

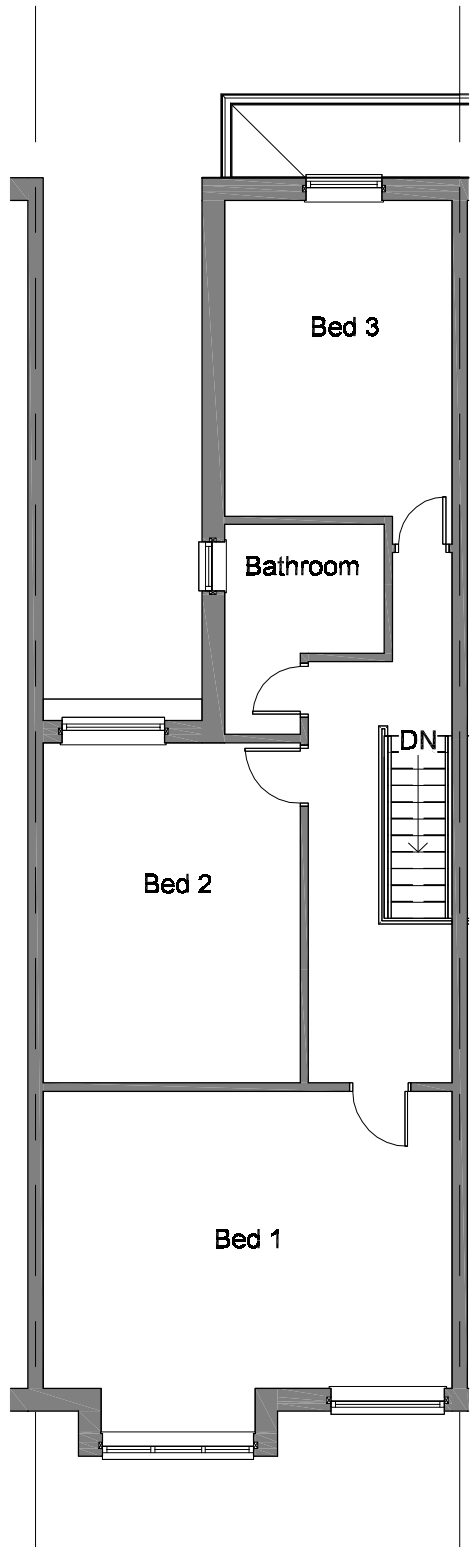


01-E-First Floor
1 : 100

8 Langdale Road
Existing Elevations
Scale: 1:100 @ A3

 

EXISTING FRONT ELEVATION

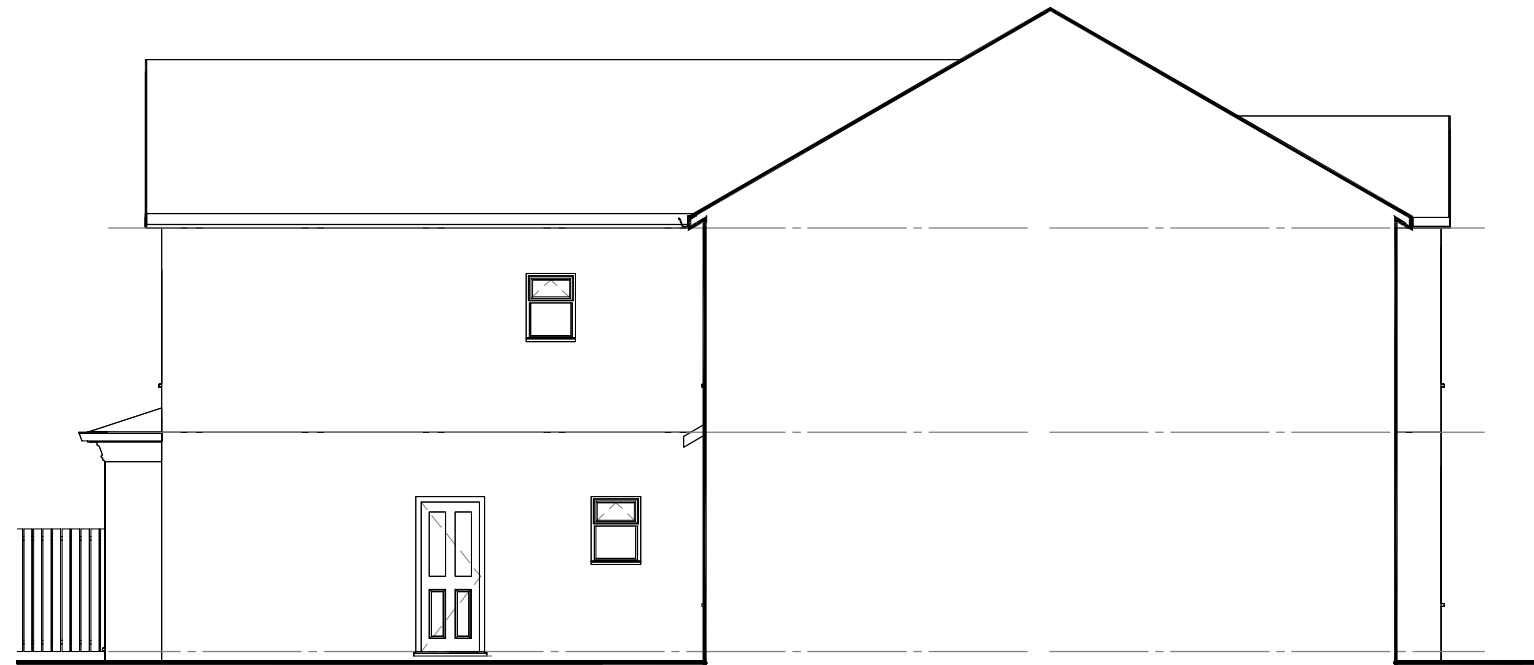

EXISTING SIDE ELEVATION





EXISTING REAR ELEVATION




EXISTING SIDE ELEVATION


8 Langdale Road
Proposed Plans
Scale: 1:100 @ A3

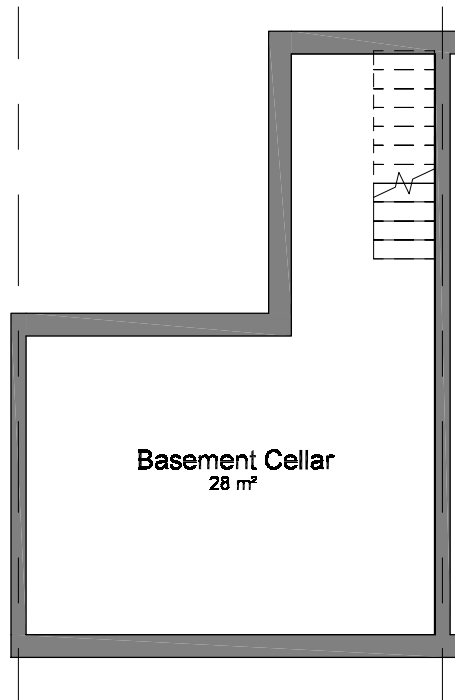 


-01-P-Basement
1 : 100

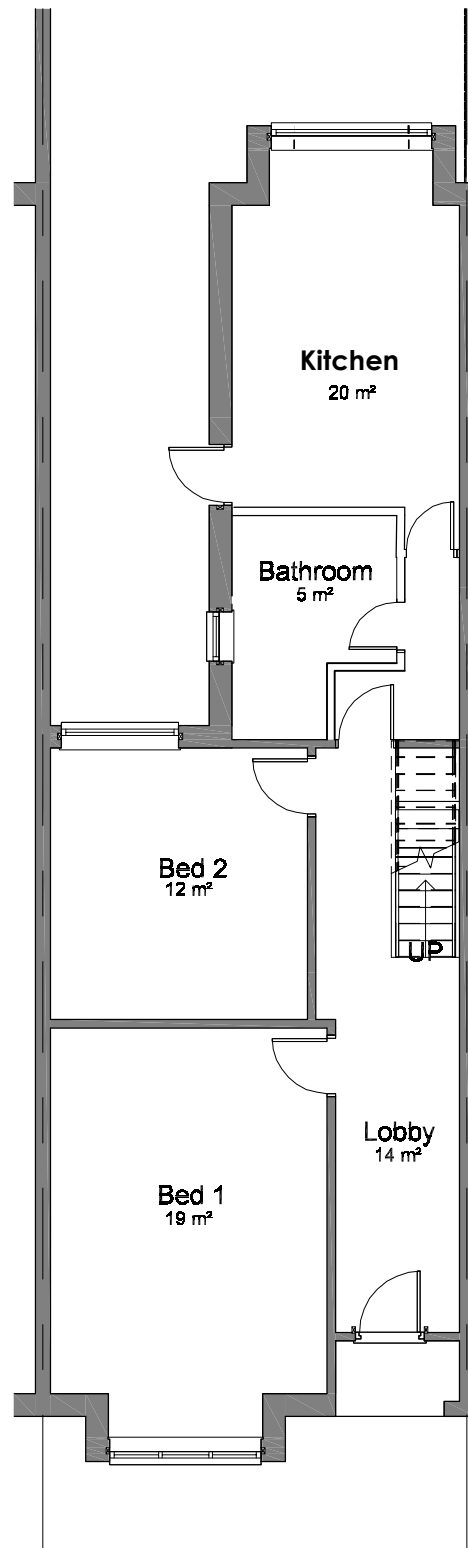


00-P-Ground Floor
1 : 100

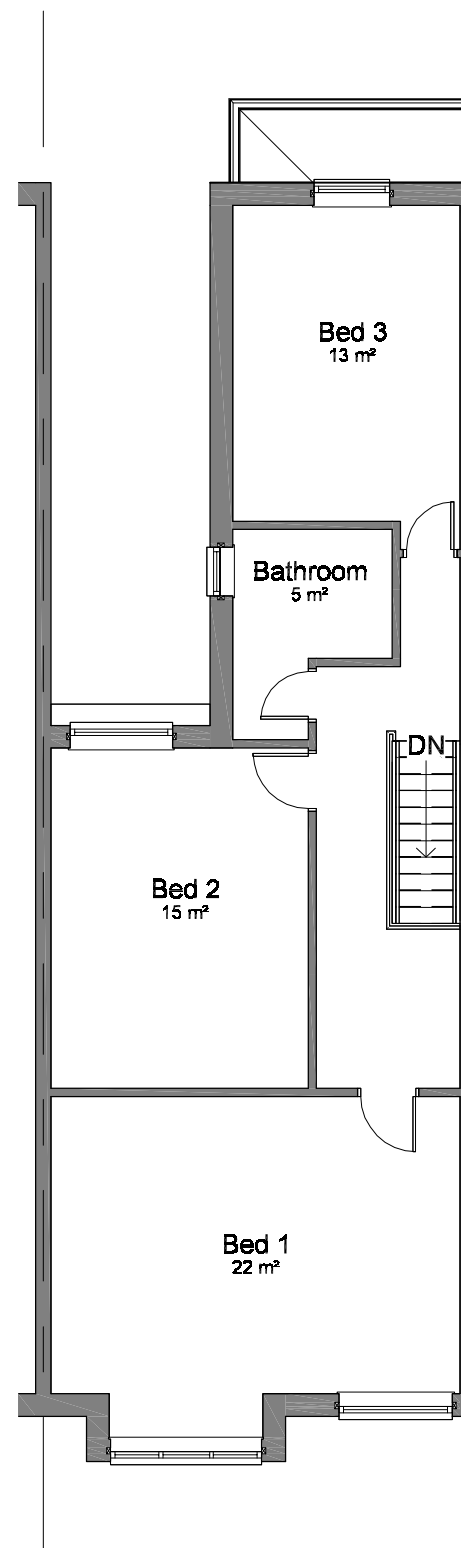


01-P-First Floor
1 : 100

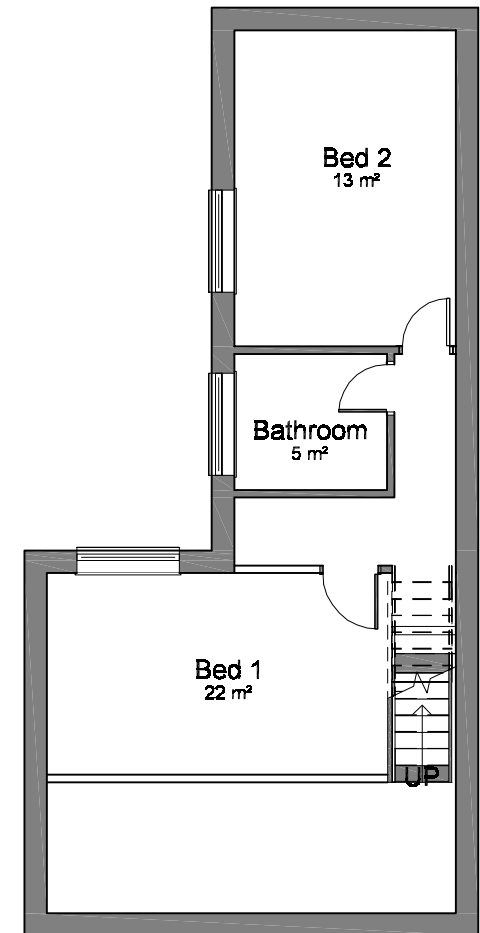


02-P-Second Floor
1 : 100

 


PROPOSED FRONT ELEVATION

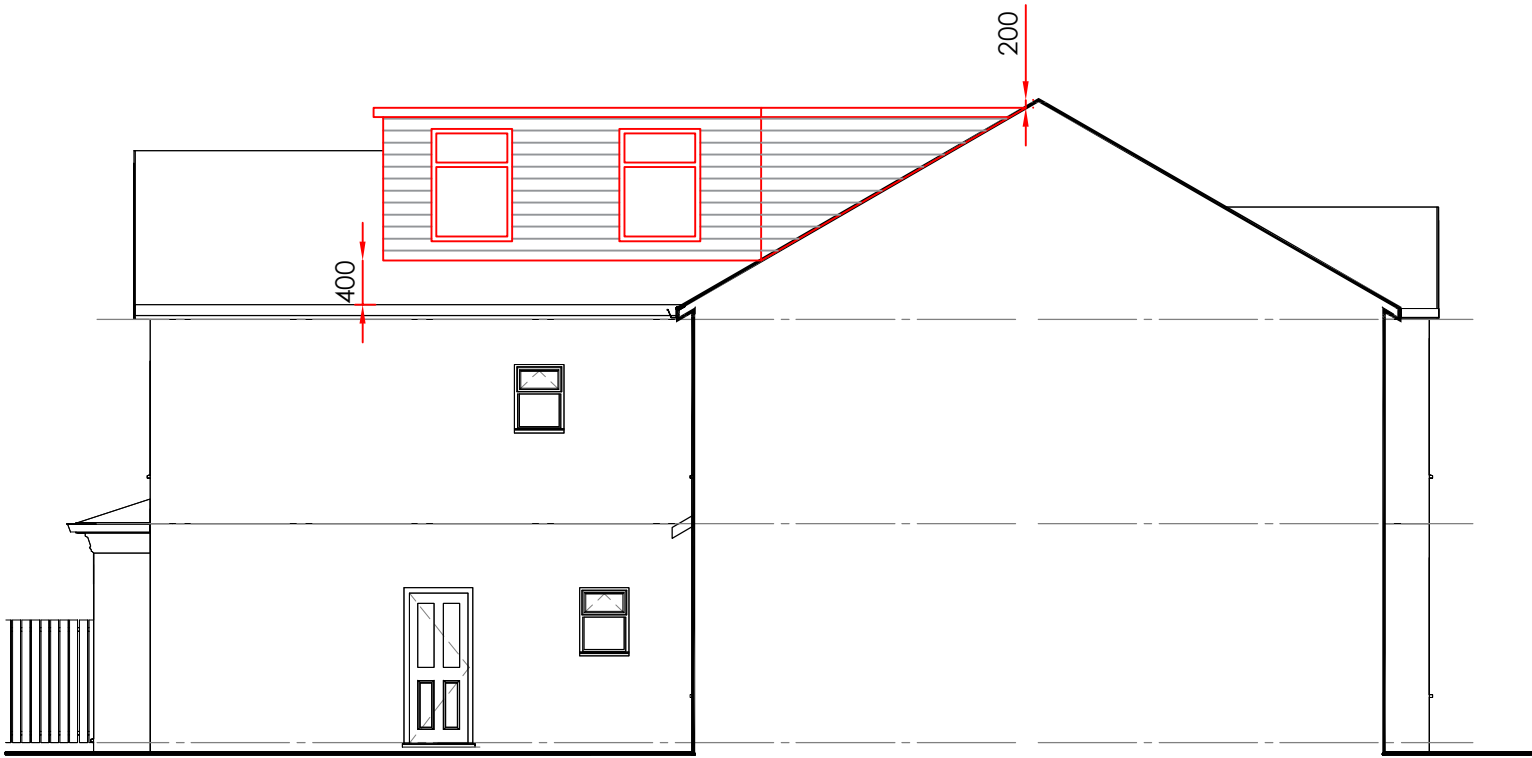

PROPOSED SIDE ELEVATION

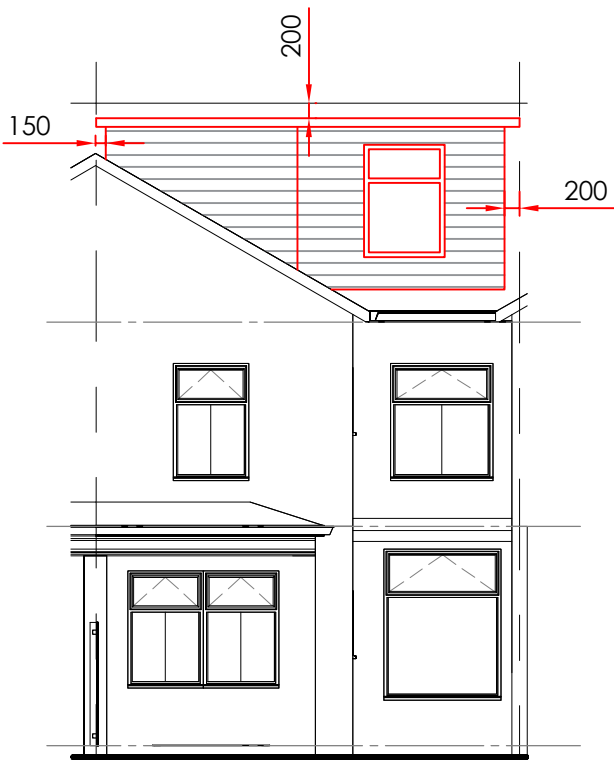

PROPOSED REAR ELEVATION

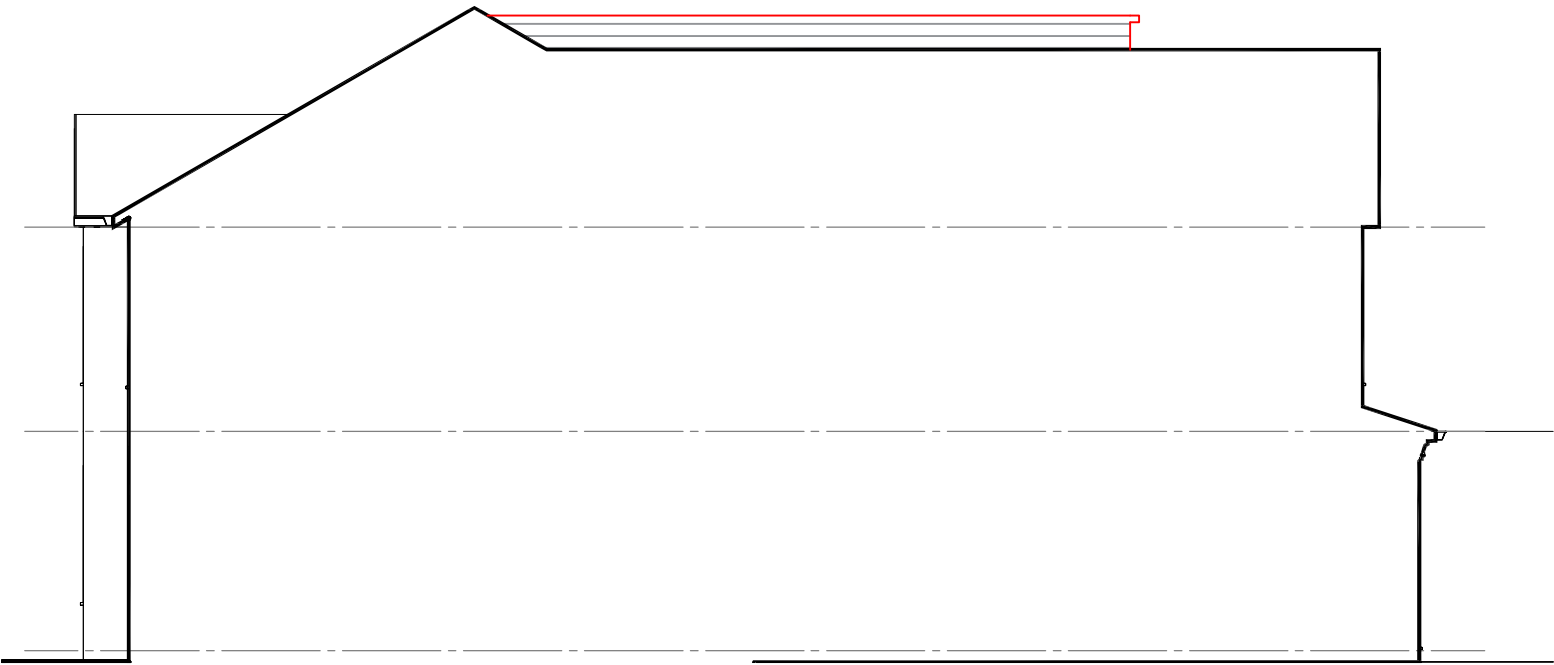

PROPOSED SIDE ELEVATION