


Scale Bars to be used as guidance only - refer to sheet size below									
1:100	mm	1000	2000	3000	4000	5000	6000	7000	8000
1:200	mm	1500	3000	4500	6000	7500	9000	10500	12000
1:500	m	10	20	30	40	50	60	70	80
1:1250	m	10	30	50	70	90	110	130	150

Notes:
Drawings are based on survey data and may not accurately represent what is physically present.
Do not scale from this drawing. All dimensions are to be verified on site before proceeding with the work.
All dimensions are in millimeters unless noted otherwise.
Purcell shall be notified in writing of any discrepancies.

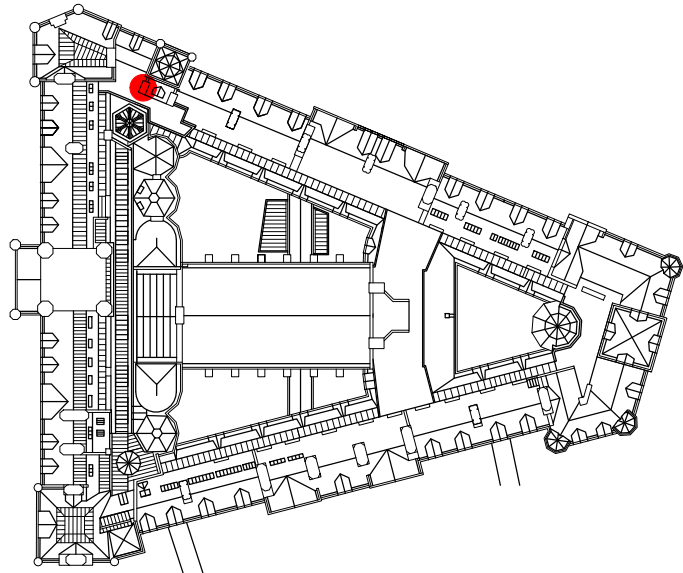

Key plan master CS08
1 : 1250

KEY

	05.04	Existing stone and reference number
	05.04	Existing stone to be adjusted and retained.
	05.04	Existing eroded or damaged stone to be reused after cutting to new size
	05.04	Existing stone cut to new size and used to replace damaged or eroded stone.
	05.04	New stone like for like replacement of existing
	05.04	New stone new size to suit location following adjustment of existing stones


	Descale stone as NBS clause C41.456		Redress stone as NBS clause C41.459
	Proposed extent of dismantling and rebuild		Replacement cramps between stones as NBS reference C41.282
	Remove metal fixing and fill hole as NBS reference C41.411		Replacement cramps between stones as NBS reference C41.285
	Mortar repair as NBS reference C41.518		Replacement cramps across feathers as NBS reference C41.283
	Replace eroded terracotta bricks as NBS clause C41.276		Replace terracotta pot with new pot to match existing

NOTES

Refer to NBS reference C41.321 for rebuilding chimneys.

Sections of chimney that are not rebuilt are to be repointed as NBS reference C41.821 with brick sections repointed as reference C41.822

The whole chimney is to be repointed as NBS reference C41.805

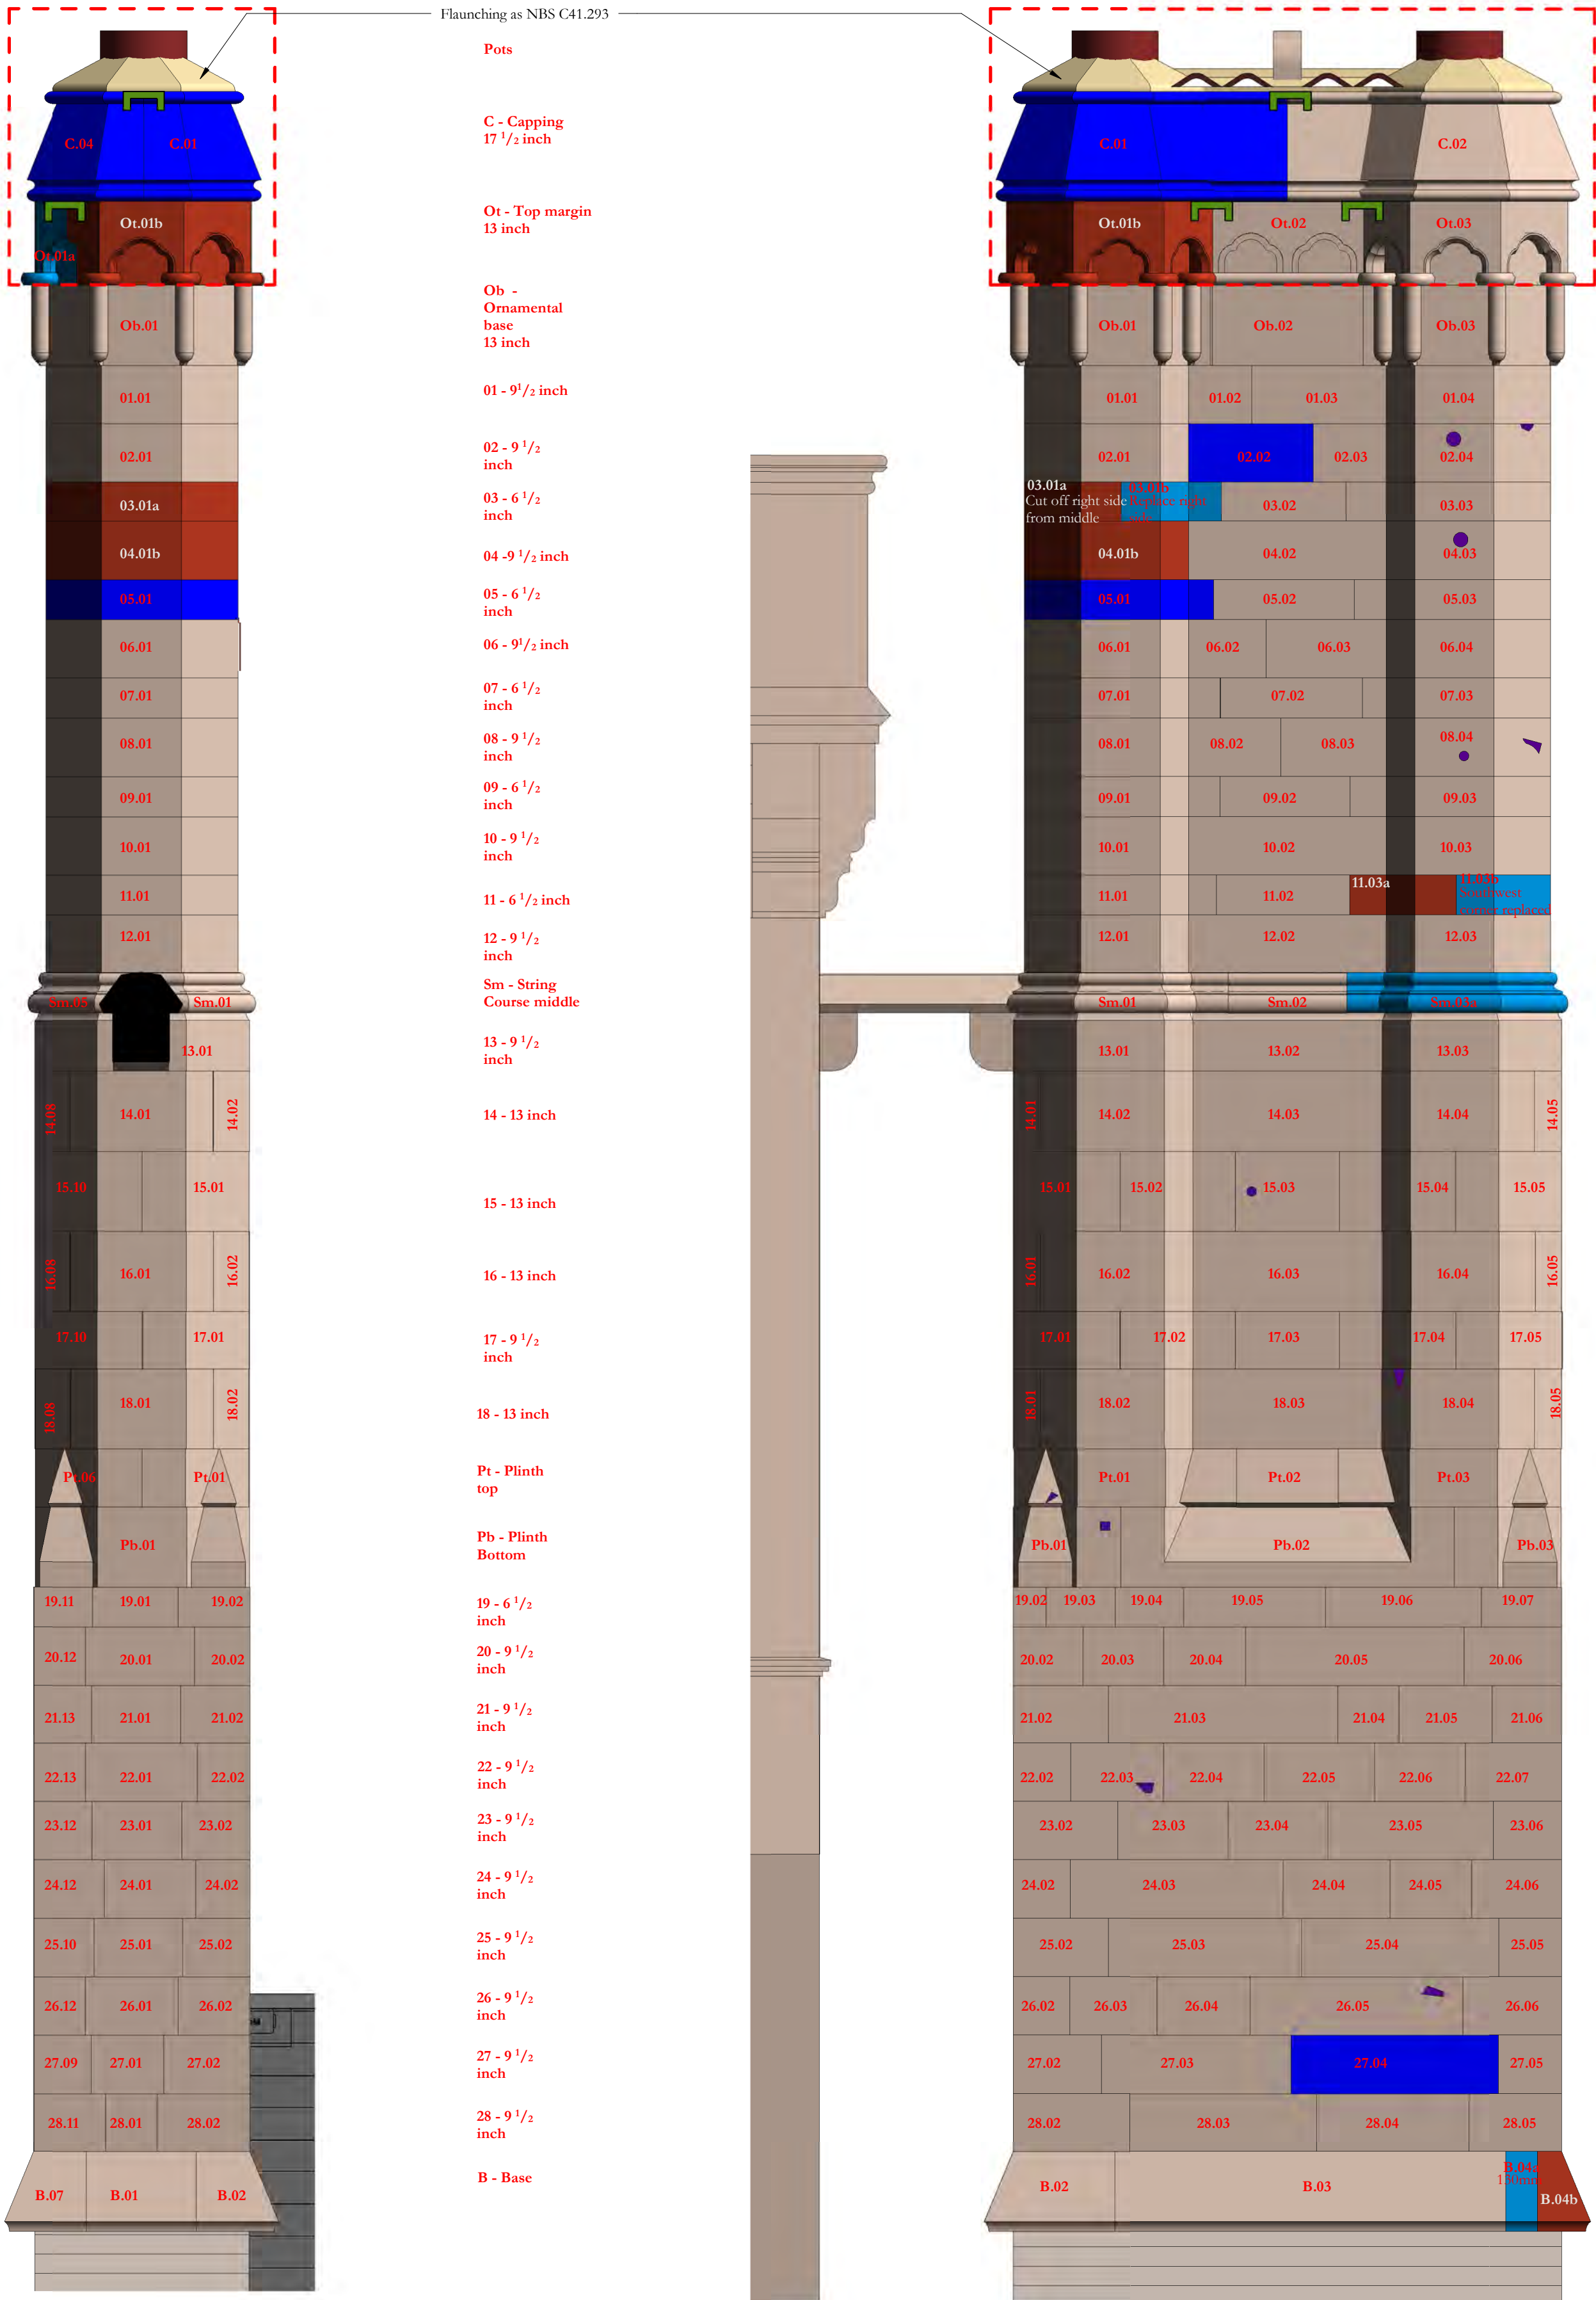

CS8 North

1 : 20

CS8 West

1 : 20

FOR SOUTH AND EAST ELEVATIONS SEE DRAWING OTH-PUR-TH-RF-DWG-A-4197

01	07/03/2022	JC	GR	See note in revision cloud
-	12/05/2021	GR	TK	First Issue

ISSUE	DATE	APPROVED	DRAWN	DESCRIPTION
-------	------	----------	-------	-------------



Project Office, Town Hall, MANCHESTER M60 2L1
+44 (0) 7970 097 432
www.purcelluk.com

PROJECT STATUS **Riba Stage 5**

CLIENT **Manchester City Council**

PROJECT **Our Town Hall**

DRAWING TITLE **Chimney Number CS08
Proposed repairs North
and West Elevations**

SIZE & SCALE **A1:As indicated**

DRAWING STATUS **S4 - Construction**

JOB NUMBER **236959**

DRAWING NO. **OTH-PUR-TH-RF-DWG-A-4168 01**

© PURCELL 2019. PURCELL IS THE TRADING NAME OF PURCELL ARCHITECTURE LTD.

07/05/2022 18:06:03

Revision 01:
Stone reference Sb.03a to be replaced