

© This Drawing and Design is the copyright of M1NT studio and should not be reproduced without written consent.

This non intrusive survey has been produced for spatial design purposes only.

Contractors are to check all levels and dimensions before setting out any site or shop work.


CDM 2015 Designers Risk Assessment
All works to be carried out under CDM regulations.

Contractor to ensure all relevant codes of practice and regulations for the proposed works are adhered to. No residual risk within the attached design unless specifically stated with the attached schedule.


DO NOT SCALE THIS DRAWING

NOTE:SEE DRAWING 202393_M1NT_XX_ZZ_A_DR_1010 GROUND AND BASEMENT EXTRACT PLAN FOR EXTRACT PLAN


TO BE READ IN CONJUNCTION WITH 9140-2 Doux Chaton, Manchester - Mint Studio - Layout of proposed extraction system

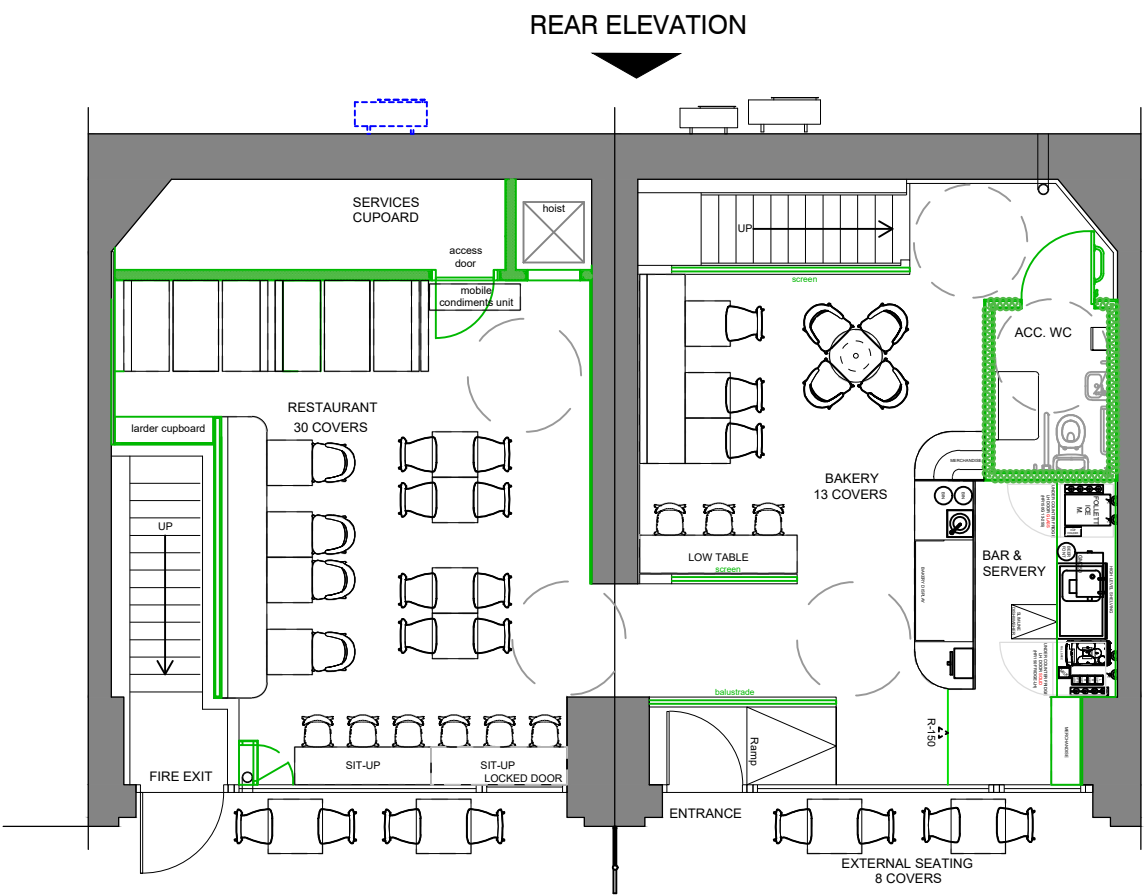


REFERENCE PLAN
SCALE 1:100

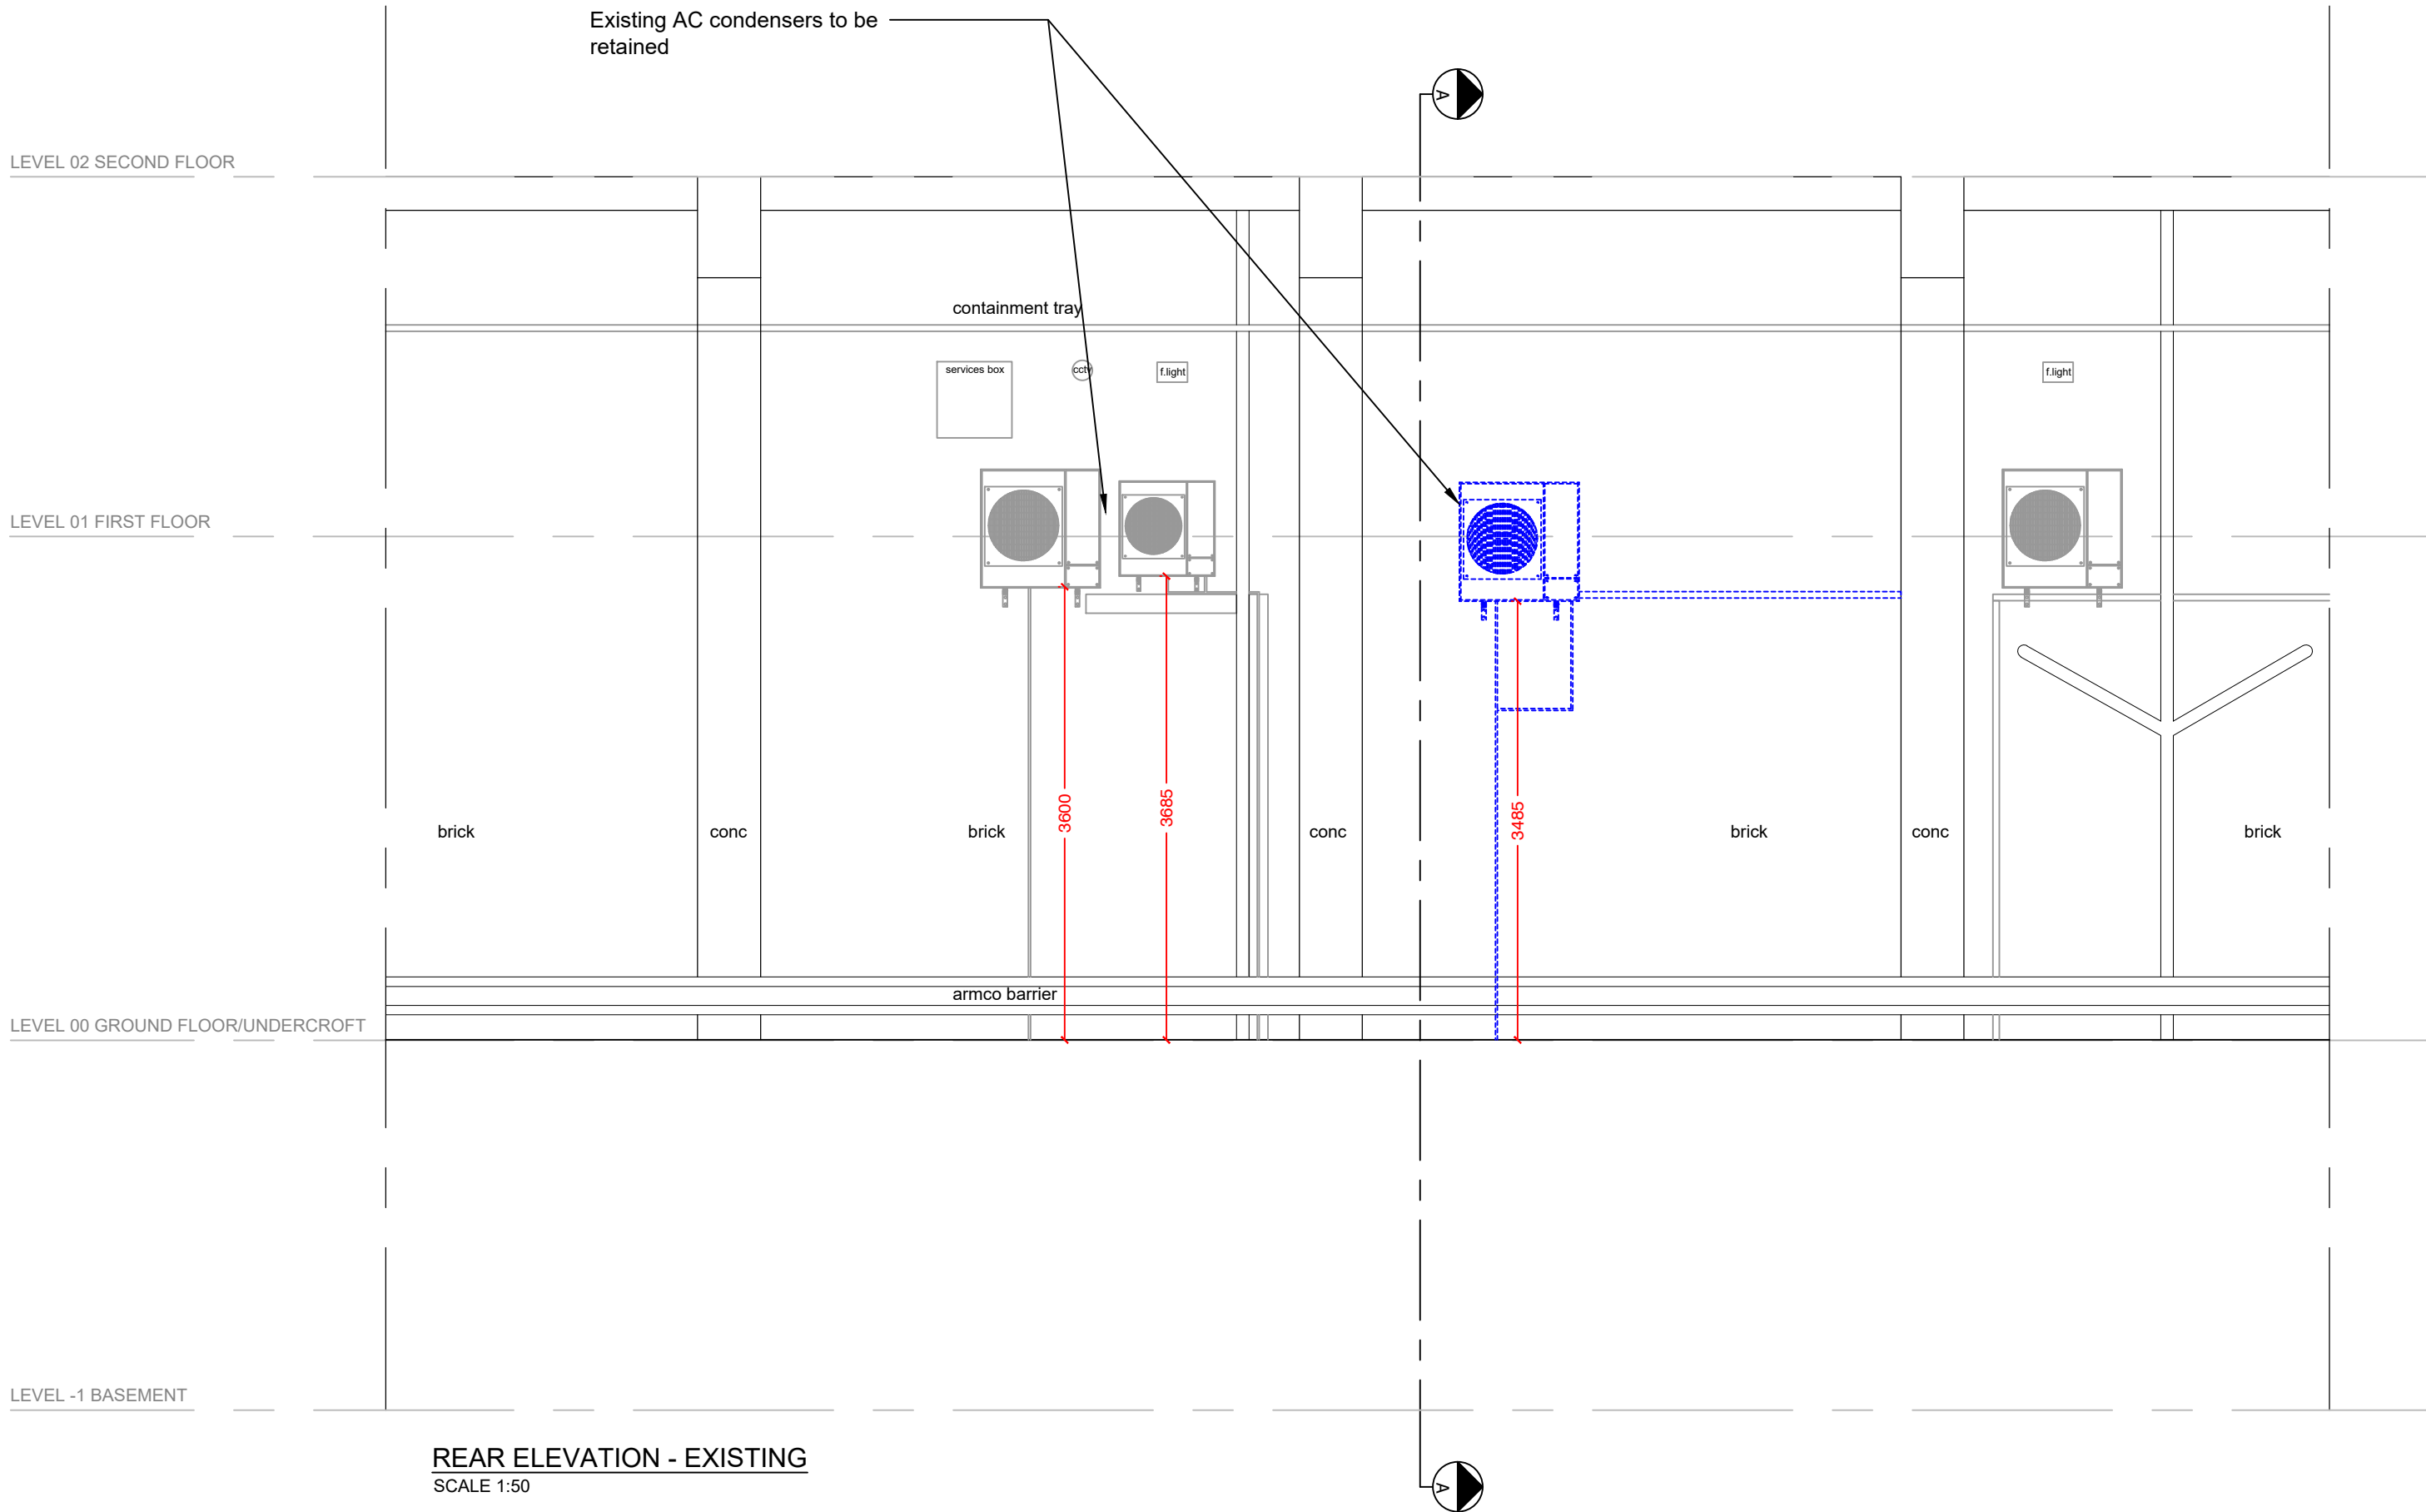


REAR ELEVATION - EXISTING
SCALE 1:50

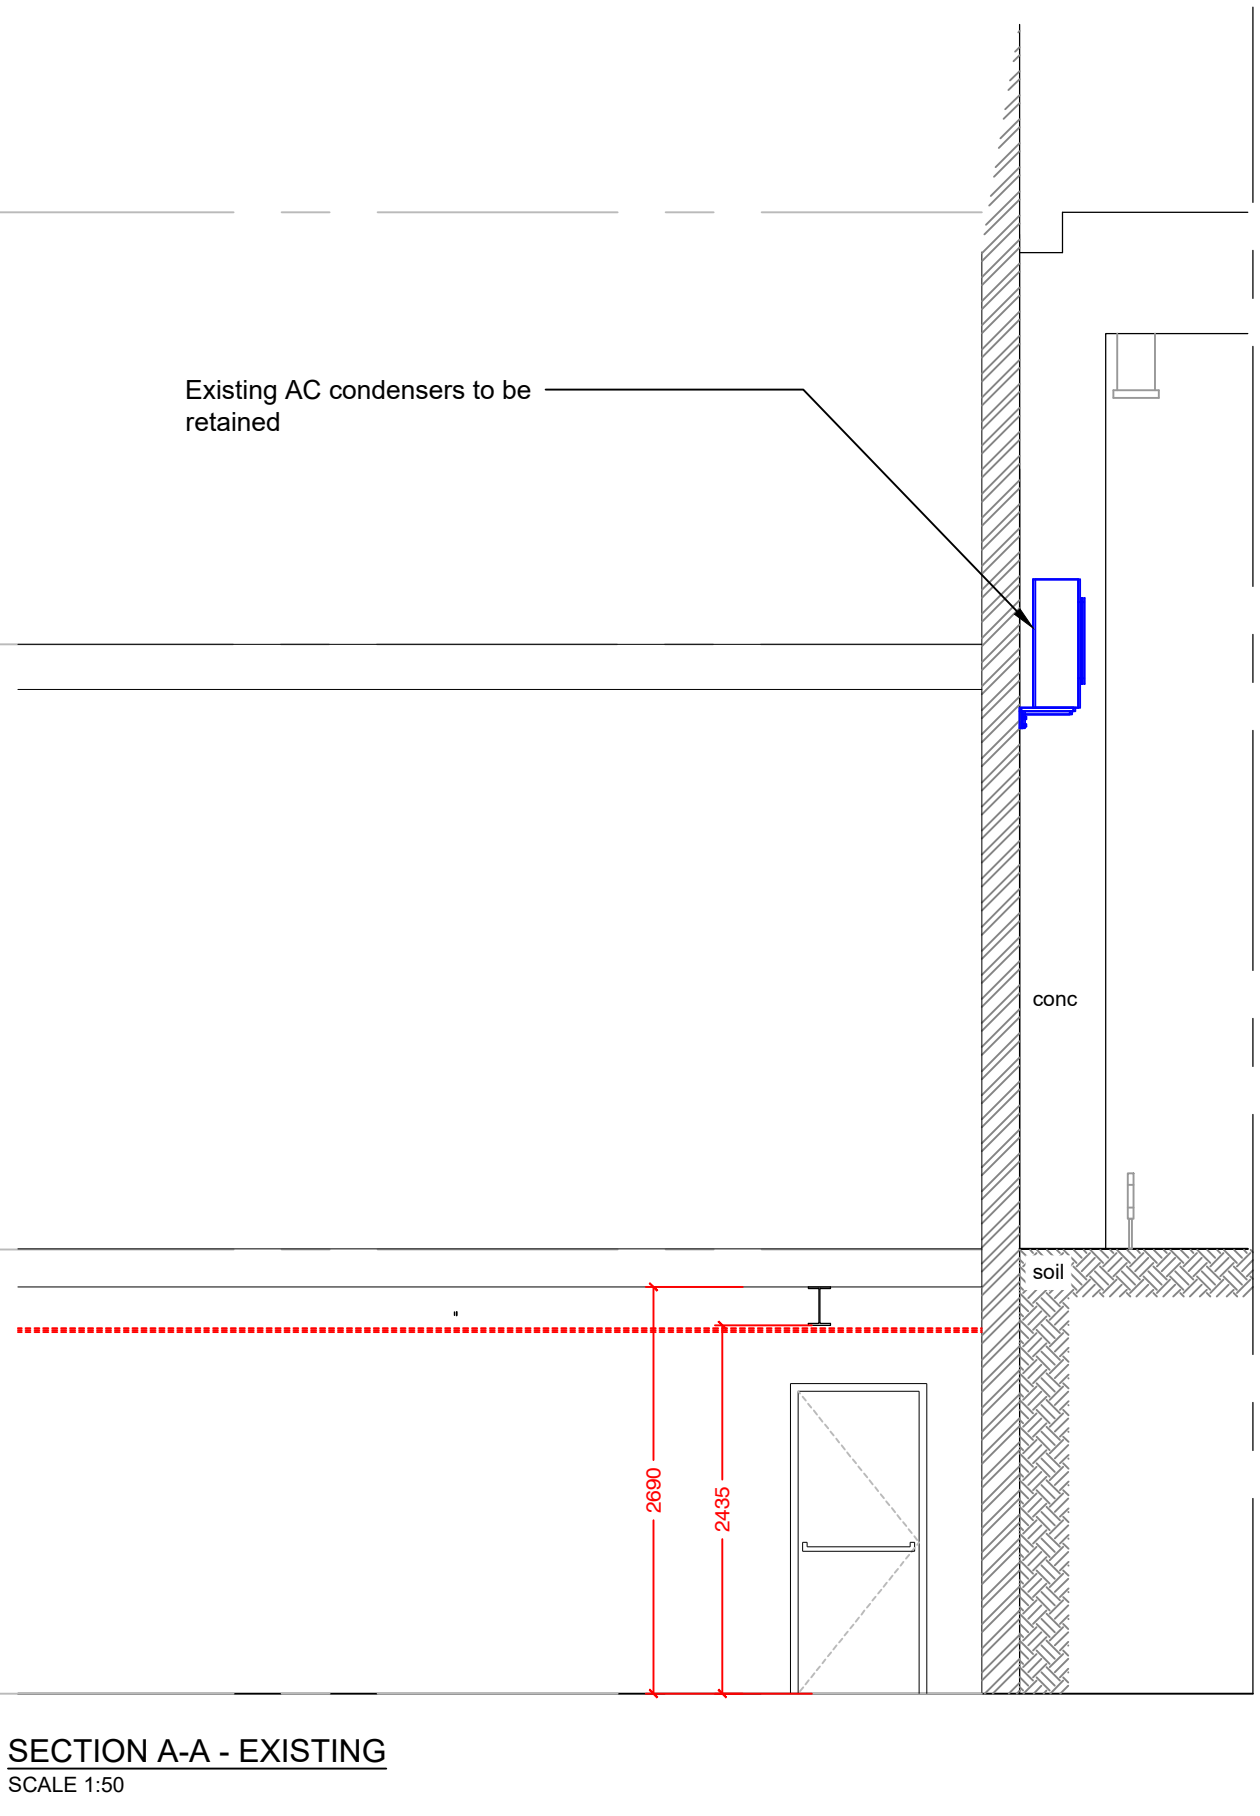

SECTION A-A - EXISTING
SCALE 1:50

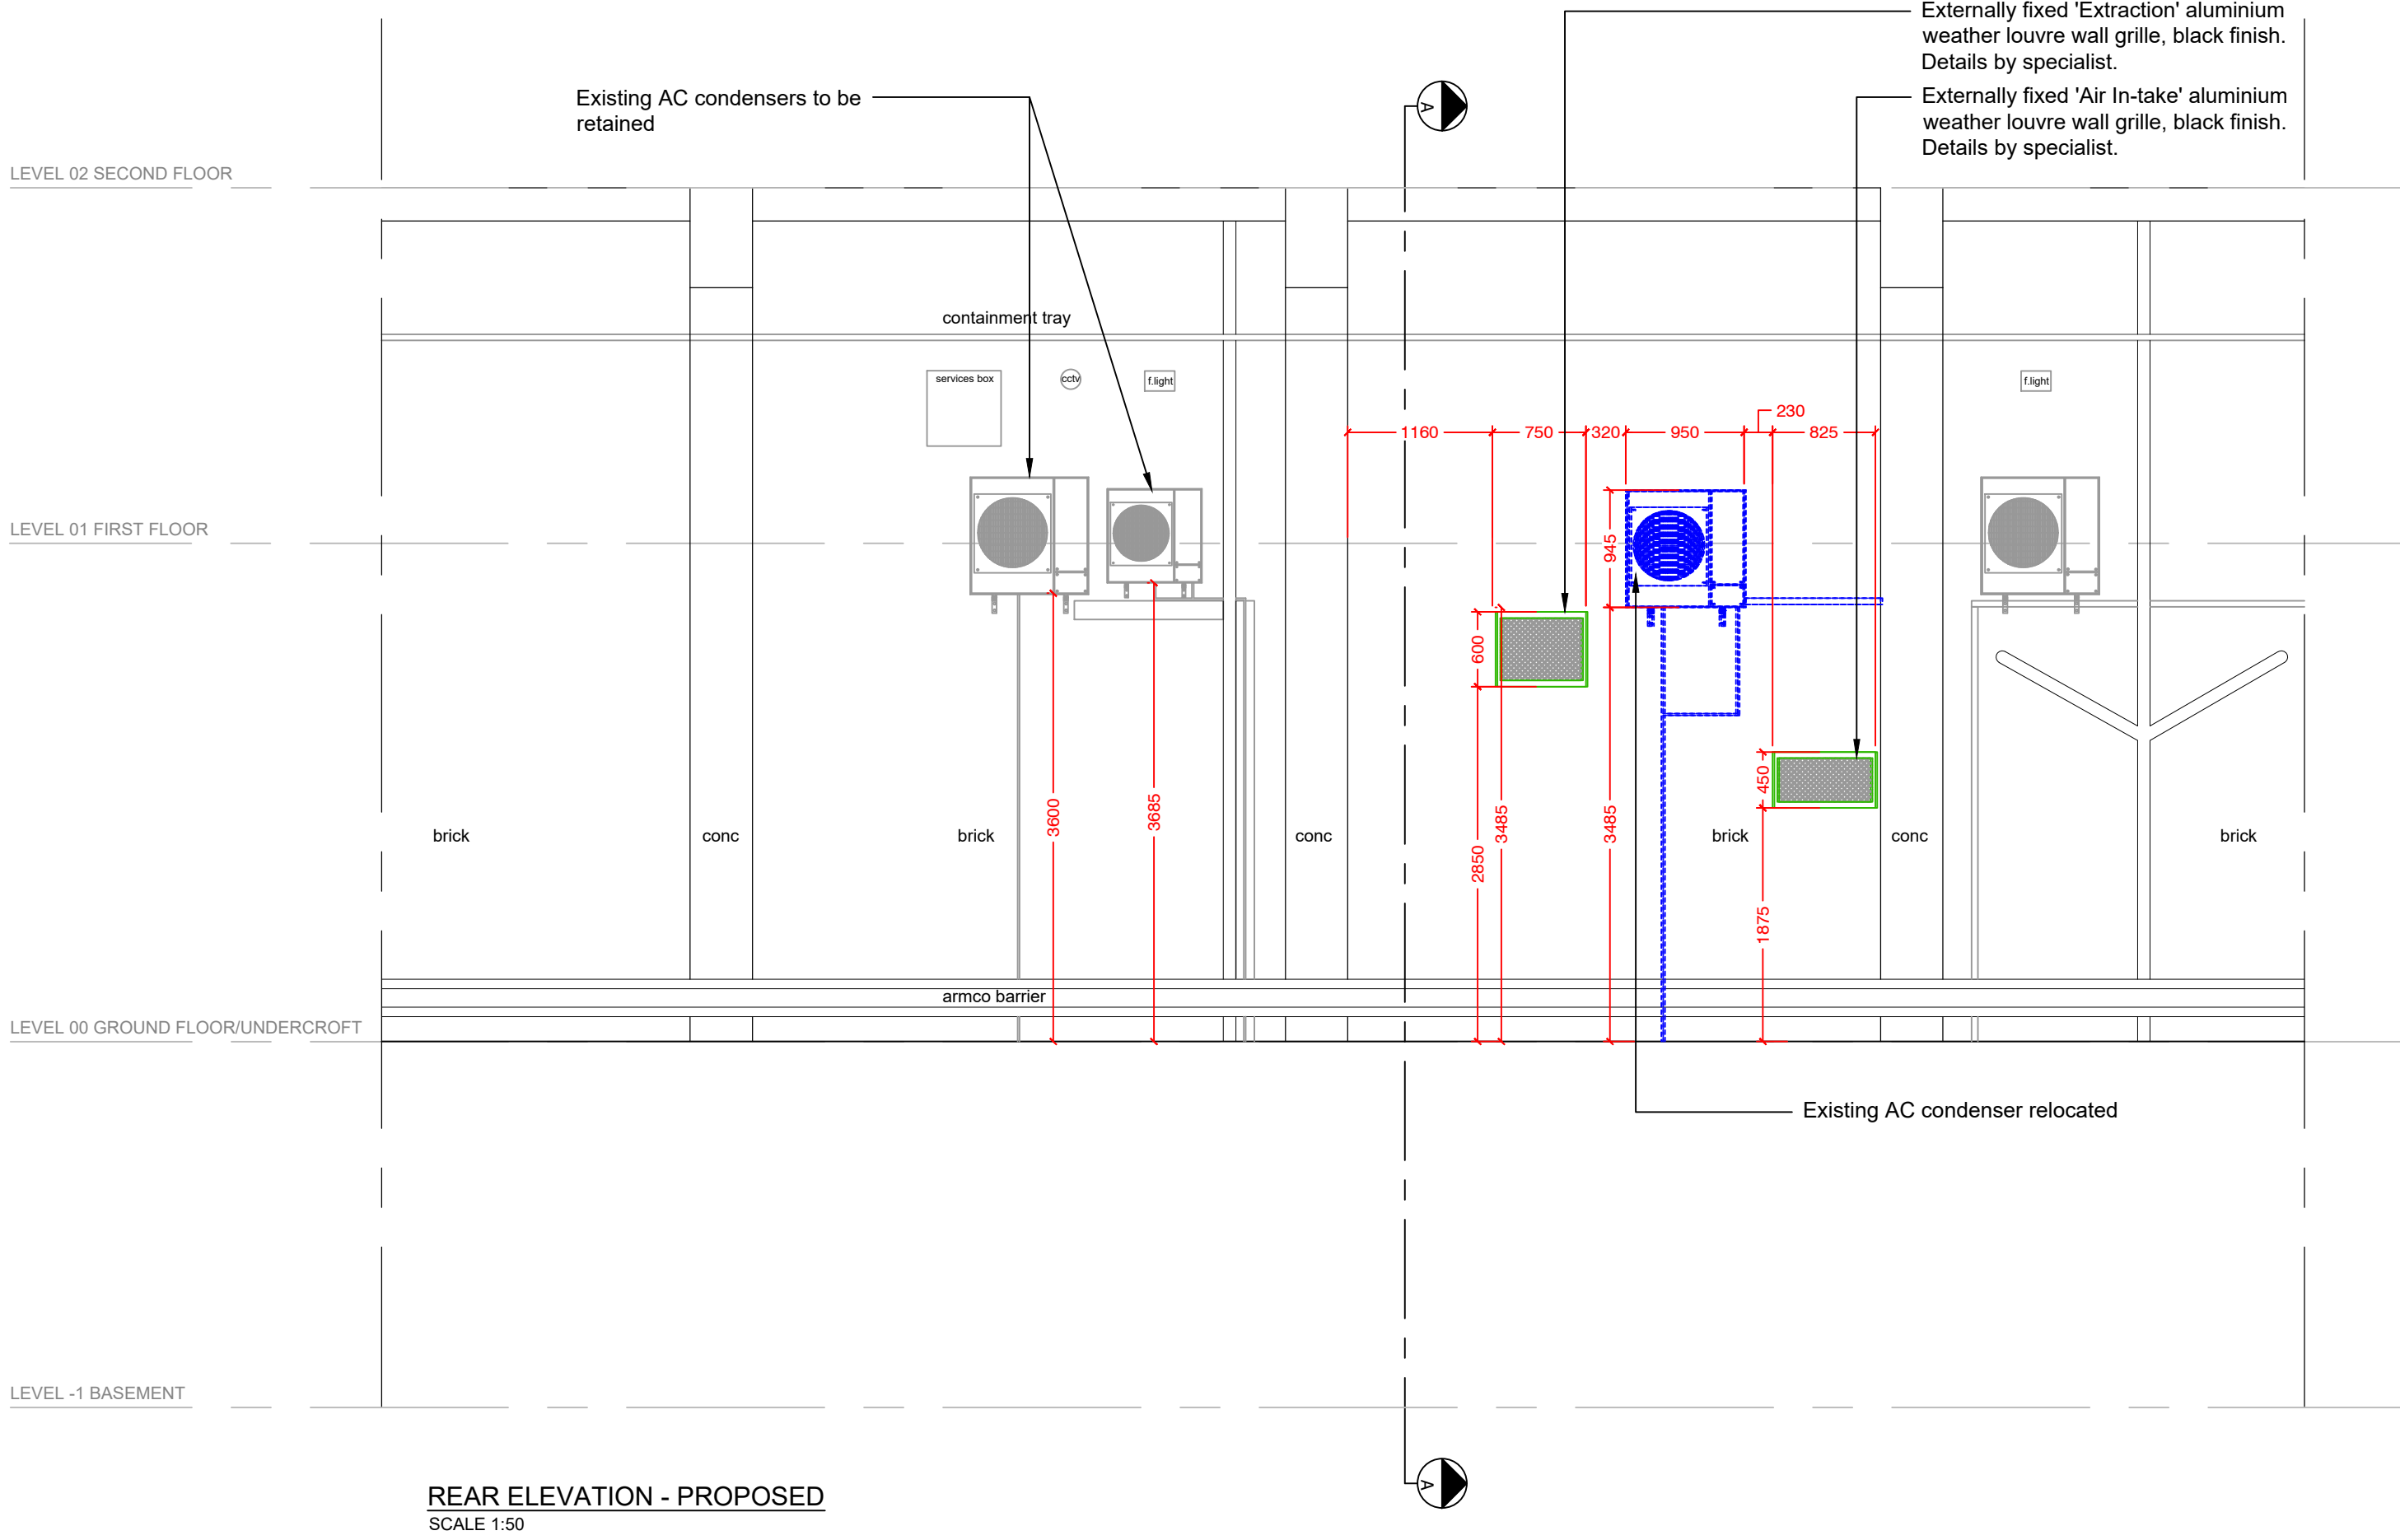

REAR ELEVATION - PROPOSED
SCALE 1:50

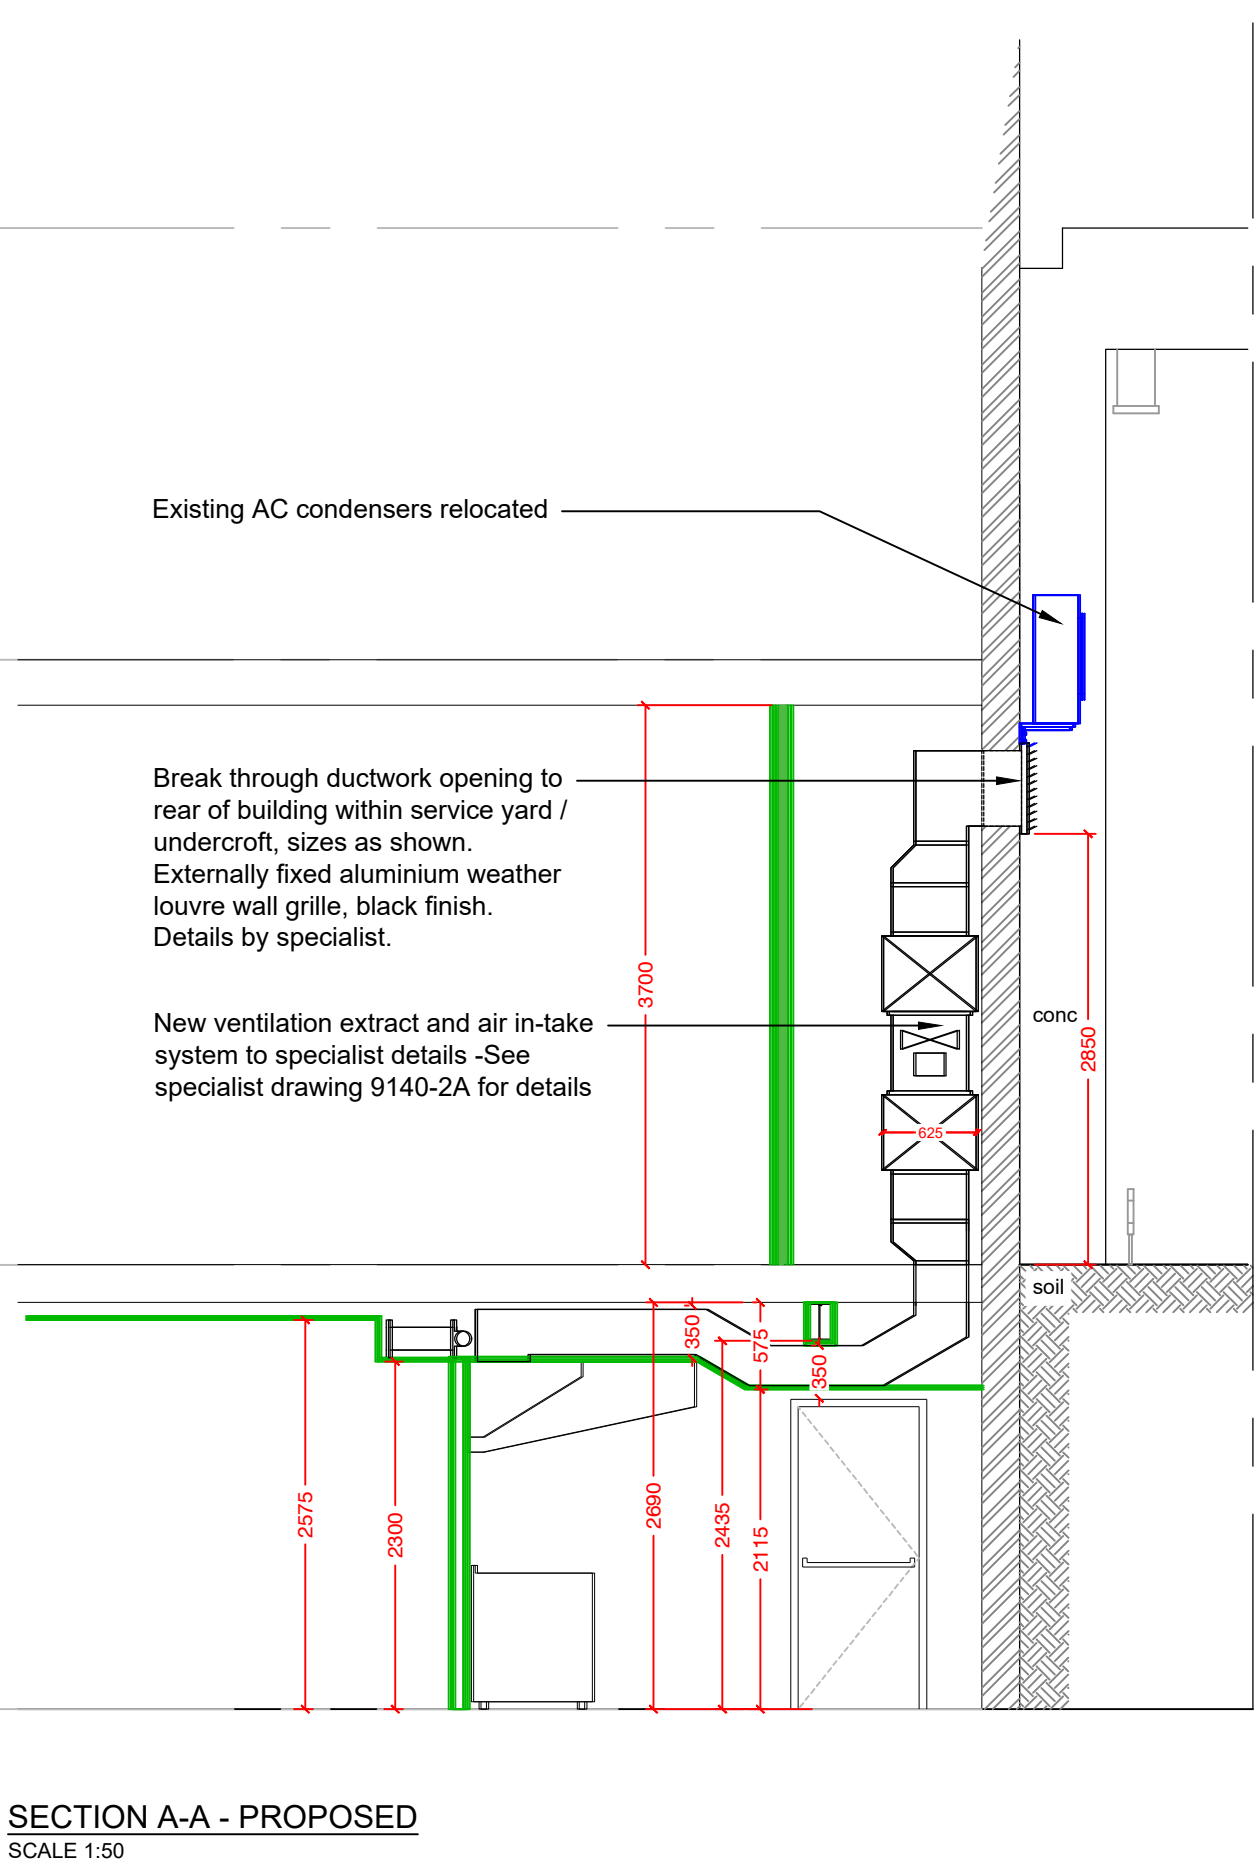

SECTION A-A - PROPOSED
SCALE 1:50

EXTERNAL REAR ELEVATION - EXISTING AND PROPOSED
SCALE 1:50

10/03/25	P3	INTERNAL KITCHEN EXTRACTION DUCTWORK ADDED TO SECTIONS AND GRILLES TO EXTERNAL ELEVATIONS	LG	HE
04/10/24	P2	FURTHER DETAIL ADDED TO SUPPORT FURTHER INVESTIGATION, PLANNING AND LANDLORD CONSENT: AC UNIT LOCATIONS AMENDED	HE	LG
16/09/24	P1	PRELIMINARY	HE	ST
Date	Rev	Details	Drwn	Chk

Issue:	For Information	Stage:	S4
Client:	DOUX CHATON		
Project:	265-267 Deansgate Terrace Deansgate Manchester M3 4EW		
Title:	EXTERNAL REAR ELEVATION EXISTING AND PROPOSED		
Date:	09.07.24	Drawn:	HE
Scale:	1:50 @ A1	Checked:	LG
DWG NO:	202393_M1NT_XX_ZZ_A_DR_0006	Rev	P3