




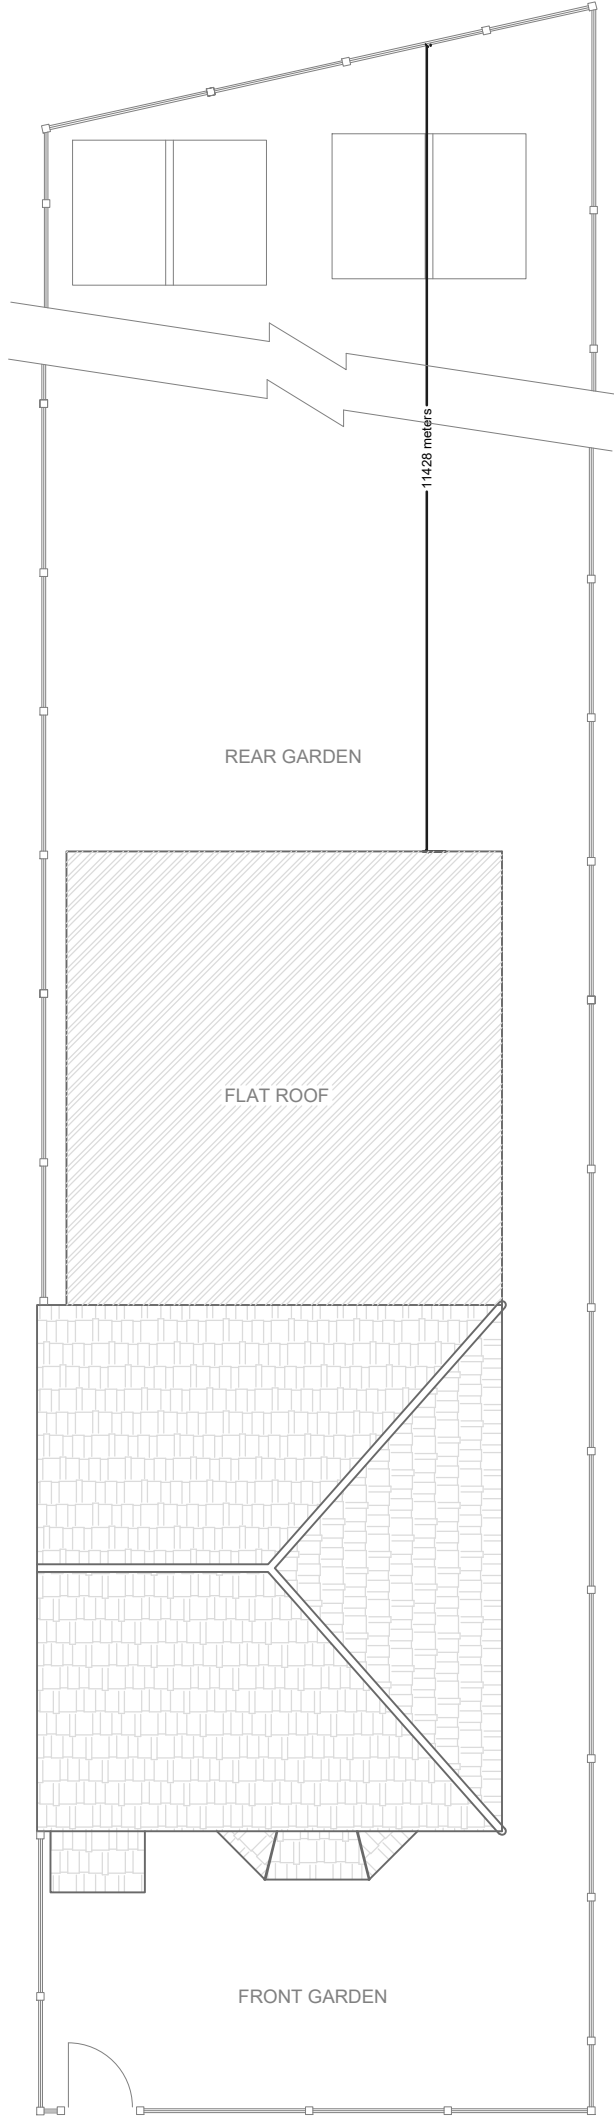

PROPOSAL SITE PLAN

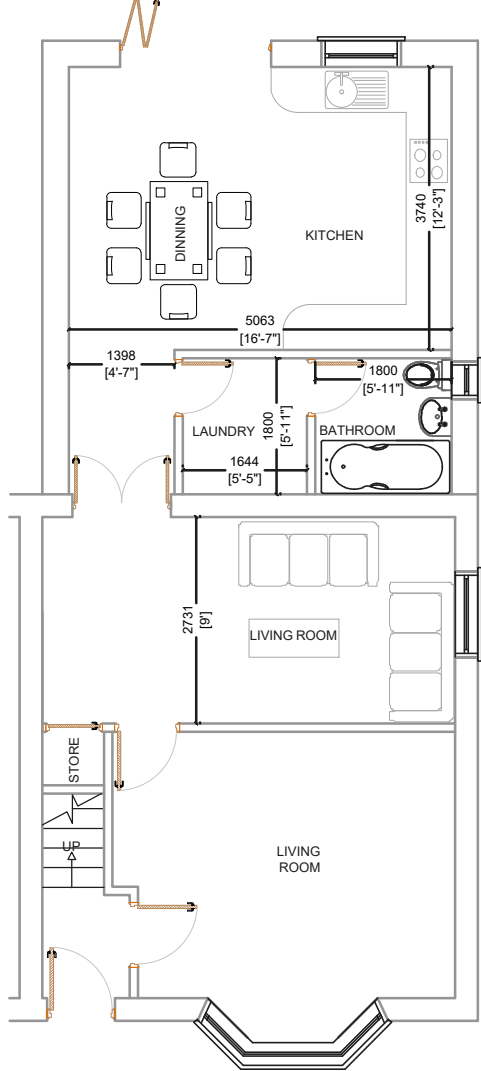


PROPOSED GROUND FLOOR PLAN

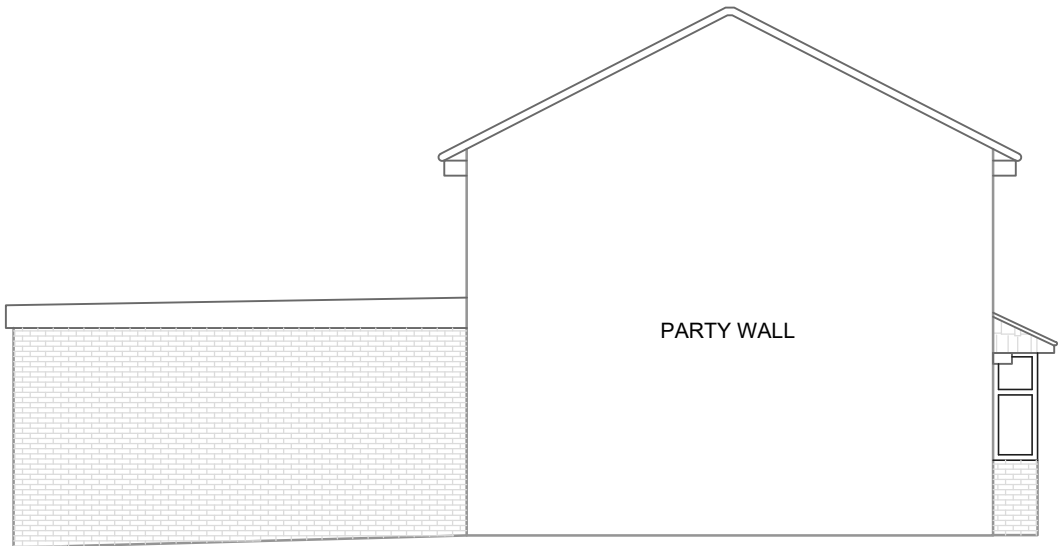


PROPOSED SIDE ELEVATION(WEST)




EXISTING FRONT ELEVATION
(REMAIN)

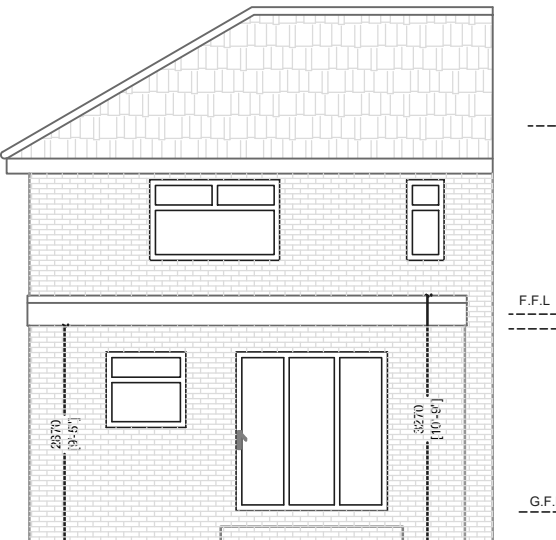

PROPOSED REAR ELEVATION

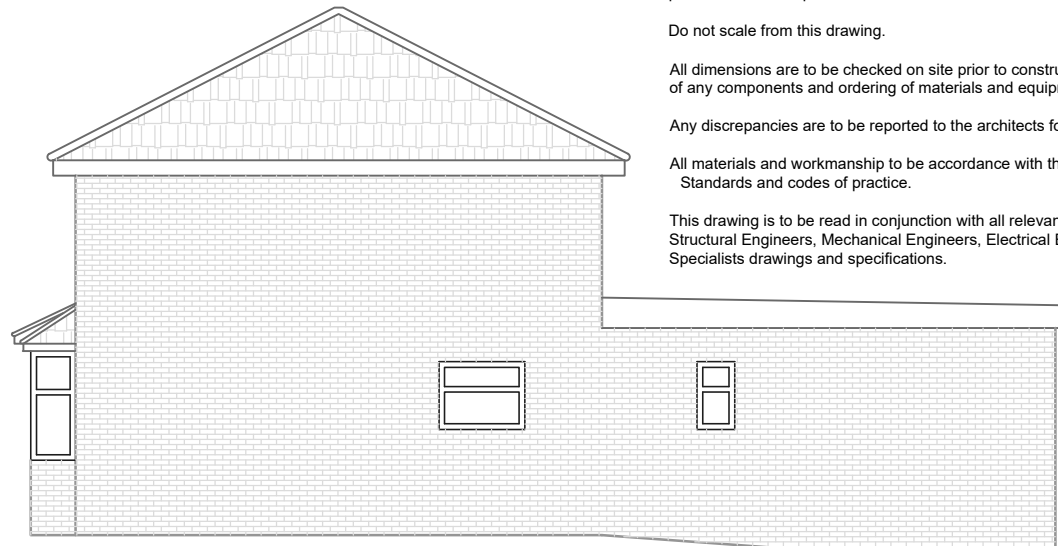

PROPOSED SIDE ELEVATION (EAST)

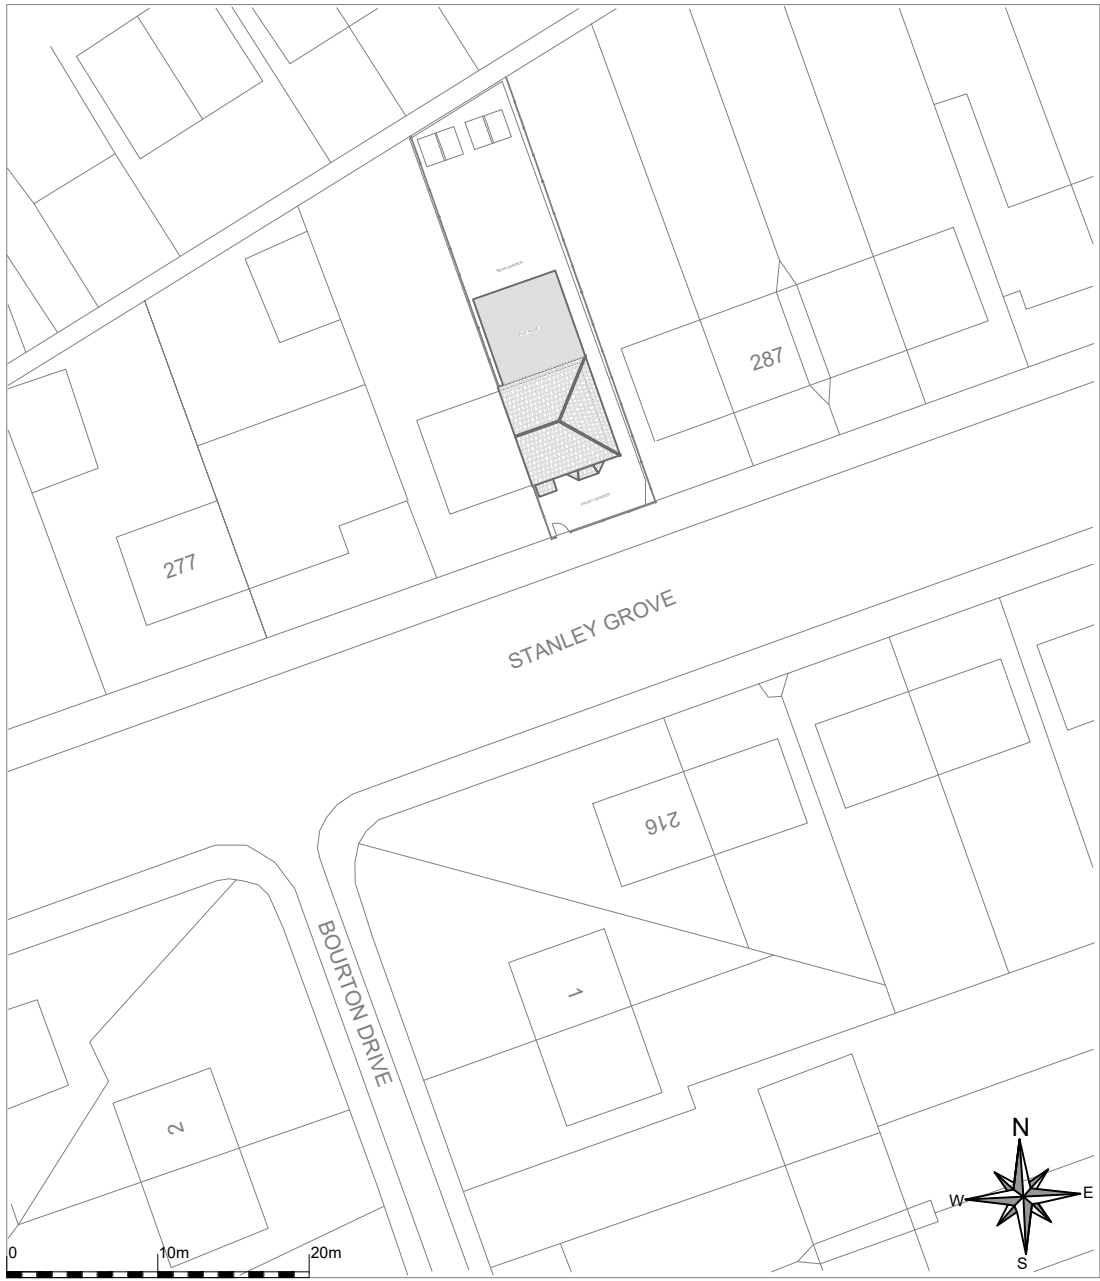

PROPOSED SITE/BLOCK PLAN @ Scale: 1: 500

I Planning Services email: ipsuk@live.co.uk	2A Cook Street, Bury, Lancashire, BL9 0RP, 0161 8717405	Scale :1 : 100 on A3		All Dimensions in Meters
		Ref.: IPS/R/283/M187DP		Date : 07/05/2025
Proposed Floor plans and Elevations of 283 Stanley Grove, Manchester M18 7DP		SHT 2 of 2	Proposal	