

NOTES:
1. Do not scale from this drawing.
2. Always work to noted dimensions.
3. All dimensions are in millimetres unless otherwise stated.
4. All setting out, levels and dimensions to be agreed on site.
5. The dimensions of all materials must be checked on site before being laid out.
6. This drawing must be read with the relevant specification clauses and detail drawings.
7. Order of construction and setting out to be agreed on site.

DESIGN INTENT ONLY

Foundations to engineers specification.
subject to approval of manufacturers drawings, all measurements to be checked on site prior to ordering and fabrication.



Revision Changes
1 - Materials changed to aluminium

C06	10-03-25	For Construction	AS	AM
C05	10-01-24	For Construction	AS	AM
C04	07-01-24	For Construction	AS	AM
C03	29-11-24	For Construction	AS	AM
C02	14-10-24	For Construction	AS	AM
C01	20-06-24	For Construction	AS	AM

Revision	Date	Description	Drawn	Apprvd.
----------	------	-------------	-------	---------

	Plantit I.E. Limited			
	E: info@plantit-ie.com W: plantit-ie.com			
	MANCHESTER 2 Back Grafton St., Altrincham, WA14 1DY T: 0161 928 9281			
	LEEDS No.1 Aire Street, Leeds Station, Leeds, LS1 4PR T: 0113 824 6413 LIVERPOOL Tempest 5.3, 12 Tithebarn Street, Liverpool, L2 2DT T: 0151 363 1230 LONDON Unit 6 Waterside, 44-48 Wharf Road, London, N1 7UX T: 0207 253 5678 STANDISH Standish Gatehouse, Stonehouse, Gloucestershire, GL10 3BZ T: 0145 360 7080			

Client **MCC**


Project **Ancoats Green**

Drg Title **Furniture Details - SF6B.1 & SF6B.2**


Created on 29/04/24 Created by AS Approved by AM

Scale 1:25 Size A1 Workstage STAGE 5

Drg No. 2895-PLA-XX-XX-DR-L-7032 Suitability D4 Revision C06

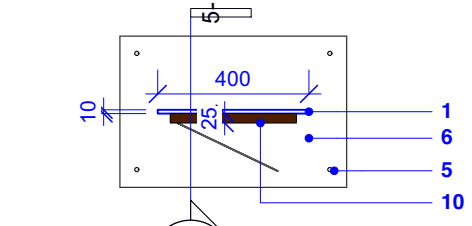

1 Signage - Plan - SF6B.1
Scale: 1:20

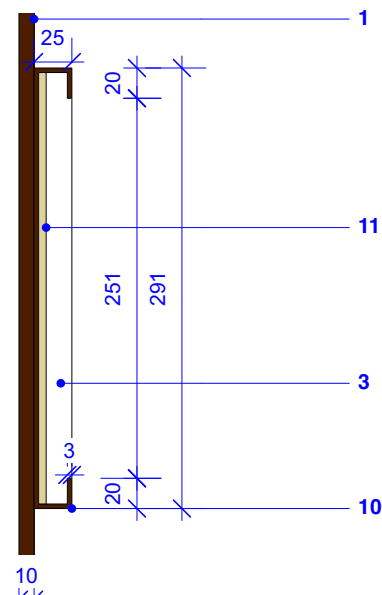


3 Signage - Section - SF6B.1
Scale: 1:5




Notice Board Precedent

Graphic & Text Intervention
Graphic Print Screen
Laser cut out
Engraved and painted
Note: Intervention approach to be applied to SF6B.2

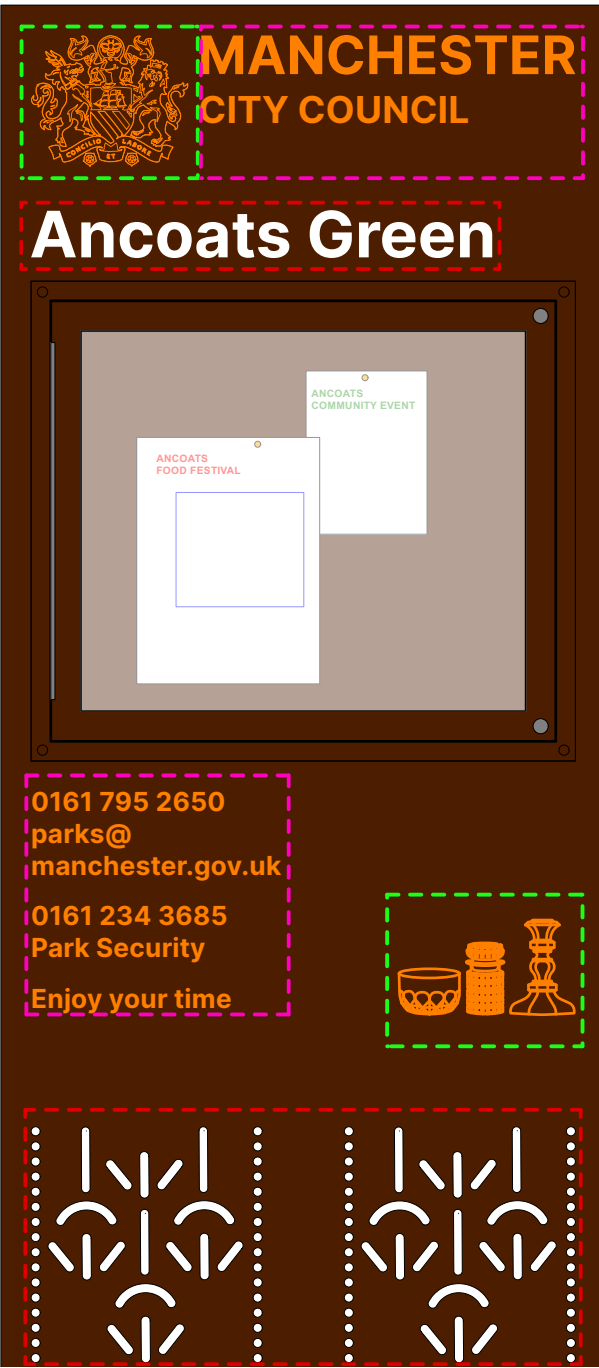

14 Signage - Intervention - SF6B.1
Scale: 1:5

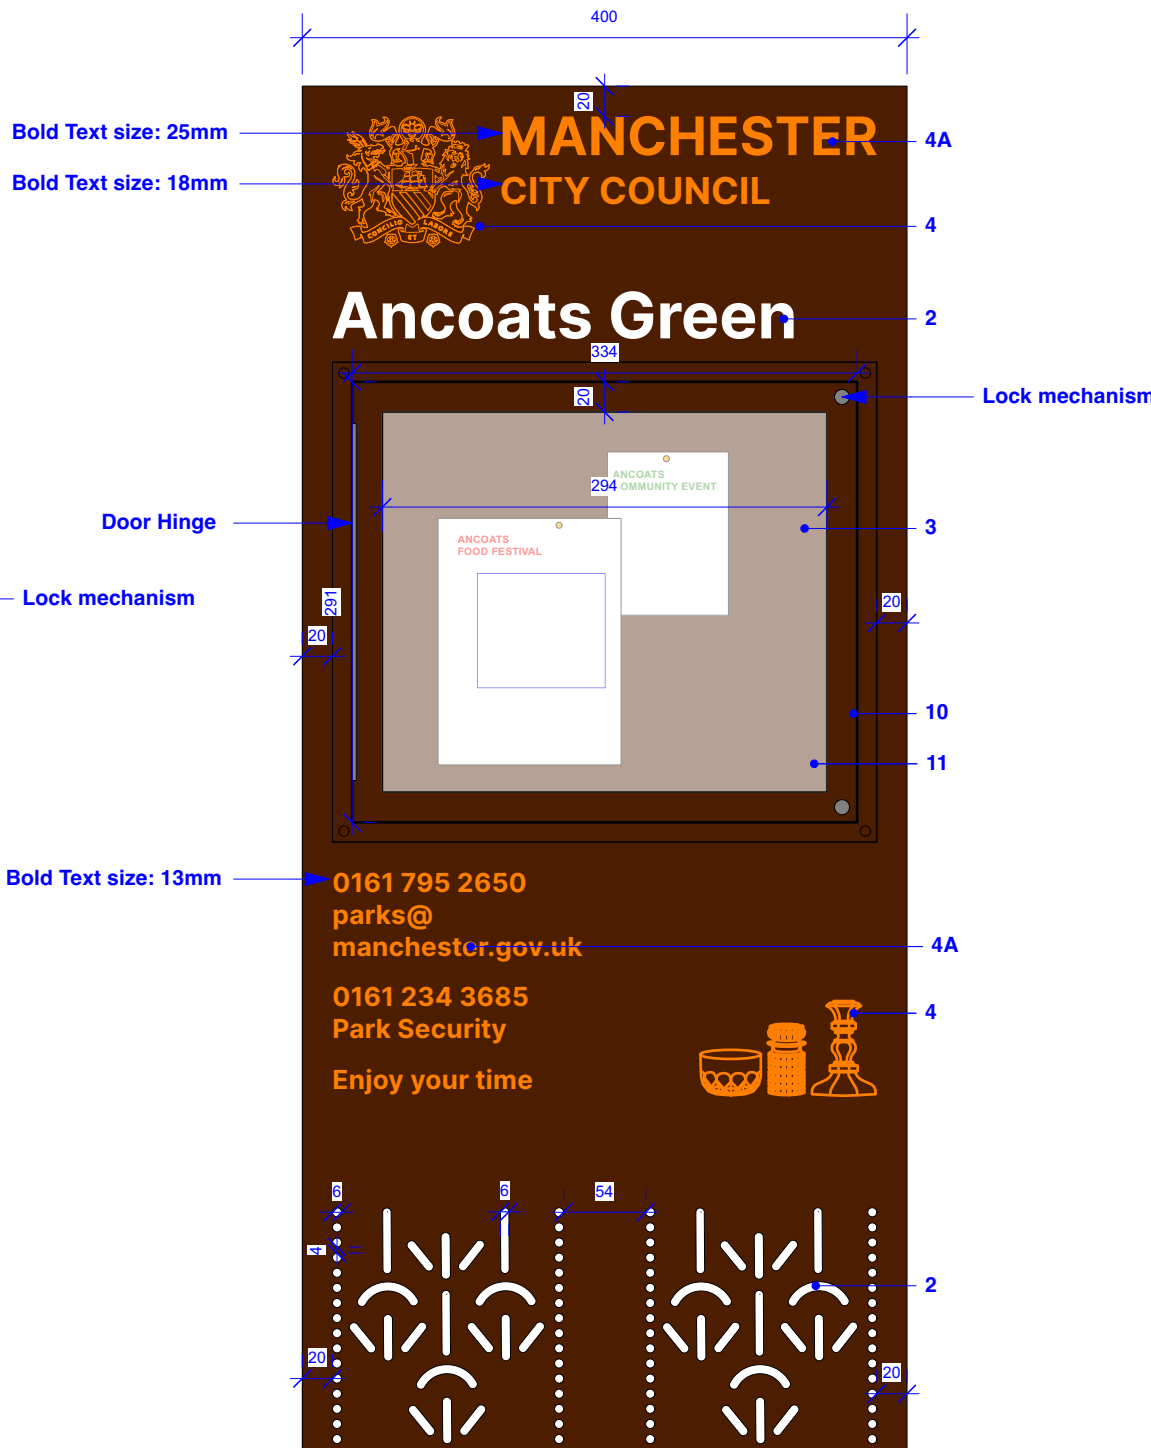

6 Signage - Elevation - SF6B.1
Scale: 1:5

1 - Play Signage-SF6B.1 SF6B.2
Product: Bespoke totem
Material: Aluminium
Size: 1650mmH x 400mmW x 10mmD.
Finish: PPC RAL 8014
Supplier: Urban Street design or equal approved.
Material thickness: 10mm
Note: Final size subject to manufacture review and validation
Quantity:
2no. SF6B.1
1no. SF6B.12
Refer to Q50/240A

2 - Heritage Pattern
Laser cut heritage pattern and 'Ancoats Green' text. Exent of laser cut pattern to be advised by fabricator.

3 - Notice Board sleeve Pocket
Material: 10mm thick polycarbonate
Fixing subject manufacture's review and validation

4 - Pattern
To be graphic screen printed with RAL 2000
Font: Inter
Note: Bold text to be applied where applicable

4A - Text
To be engraved and painted with RAL 2000
Font: Inter
Note: Bold text to be applied where applicable

5 - Fixing
Bolt fixing to manufacture's specification

6 - Baseplate
Baseplate with bolt fixing into concrete foundation to manufacture's recommendation and specification

7 - Sub-base
Material: MoT Type 1
To engineer's specification.

8 - Coloured Permeable Asphalt Surfacing
Refer to drawing 2895-PLA-XX-XX-DR-L-5001.

9 - Concrete Foundation
To engineer's specification.

10 - Noticeboard Leaflet Locker
Material: Galvanised Mild steel
Size: 294mmH x 291mmW x 25mmD.
Finish: PPC RAL 8014
Supplier: Urban Street design or equal approved.
Material thickness: 3mm
Note: Final size thickness subject to manufacture review and validation
Fixing: Noticeboard welded to Base plate and mechanically fixed to totem with bolts. Final fixing method to manufacturer's recommendation.


11 - Cork Board
Material: 5mm thick Cork board resin fixed to ntocie board

12 - Name plate
Material: Brass
Size: 360mmH x 317mmW x 2mmD.
Finish: Satin Brushed Brass
Supplier: Urban Street design or equal approved.
Fixing: Mechanically fixed to totem.


NOTE:
Final design subject to client review and approval




11 Signage - Elevation - SF6B.2
Scale: 1:5

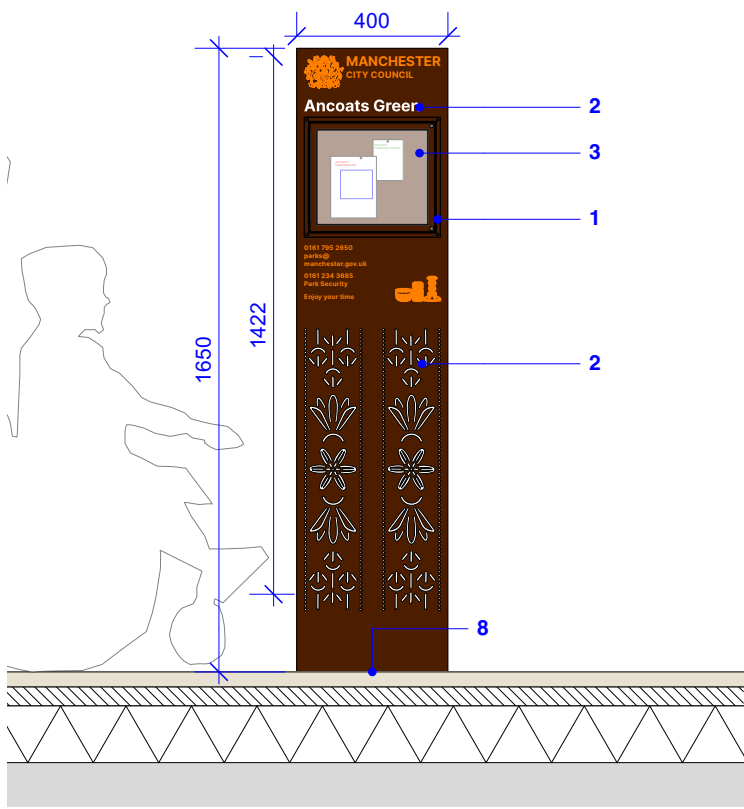


2 Signage -Front Elevation - SF6B.1
Scale: 1:20

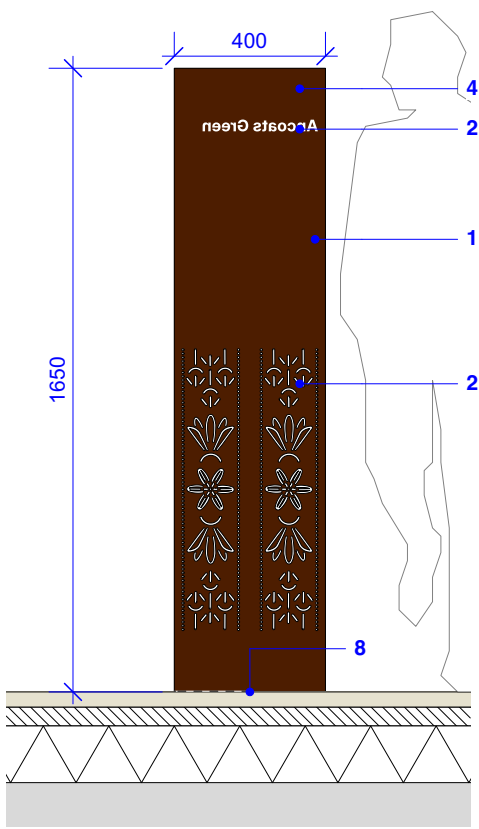


4 Signage -Back Elevation - SF6B.1
Scale: 1:20

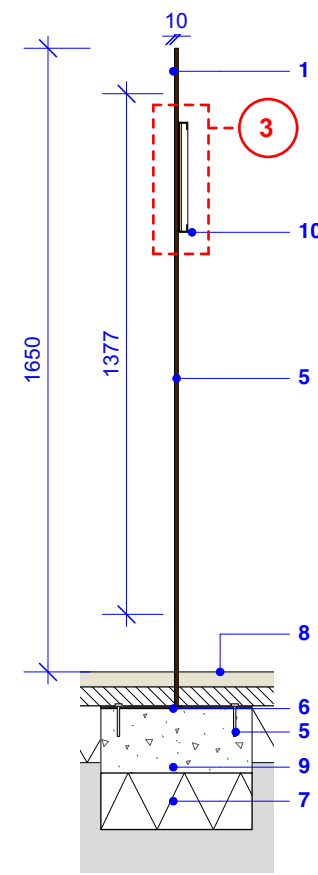


5 Signage - Section - SF6B.1
Scale: 1:20

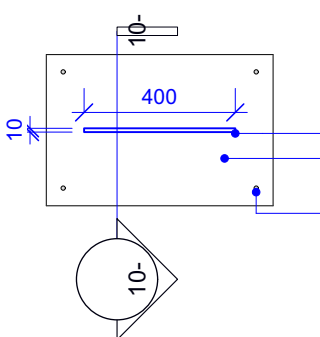


7 Signage - Plan - SF6B.2
Scale: 1:20

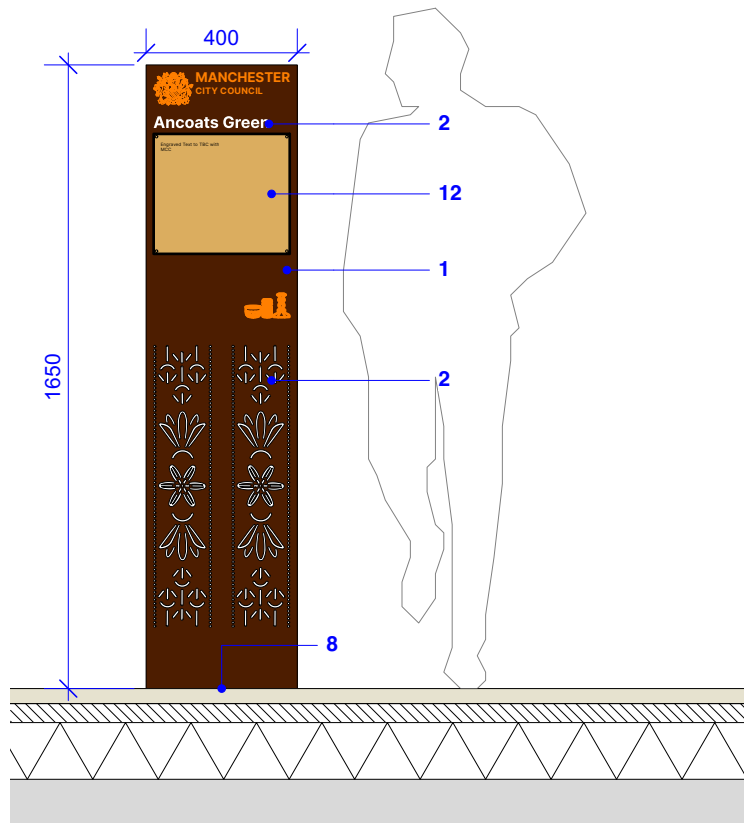

8 Signage -Front Elevation - SF6B.2
Scale: 1:20

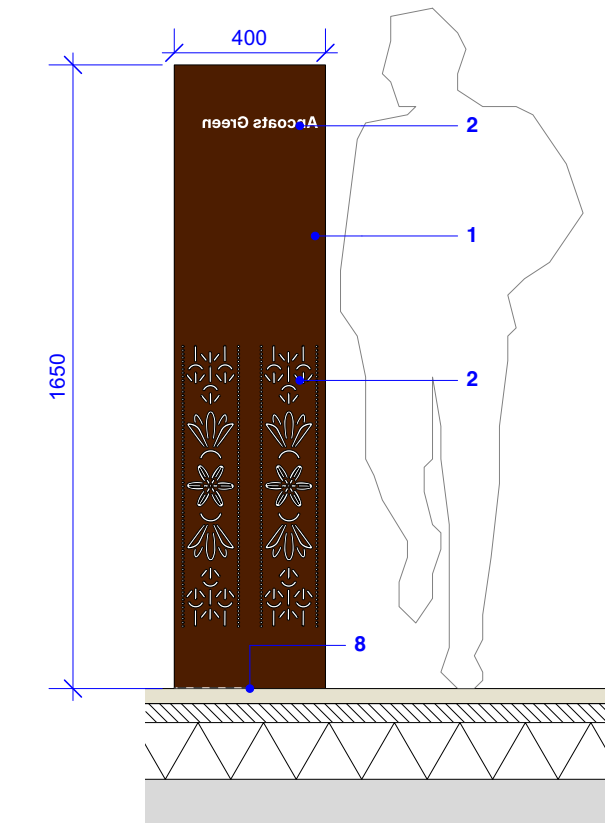

9 Signage -Back Elevation - SF6B.2
Scale: 1:20

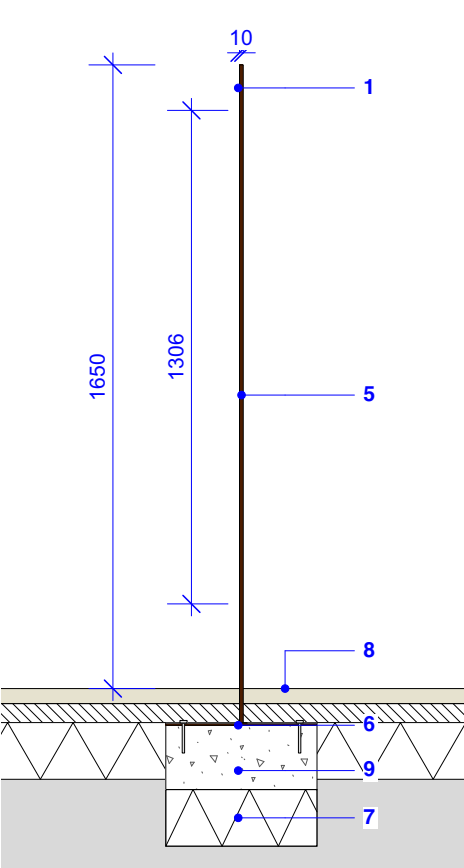

10 Signage - Section - SF6B.2
Scale: 1:20