


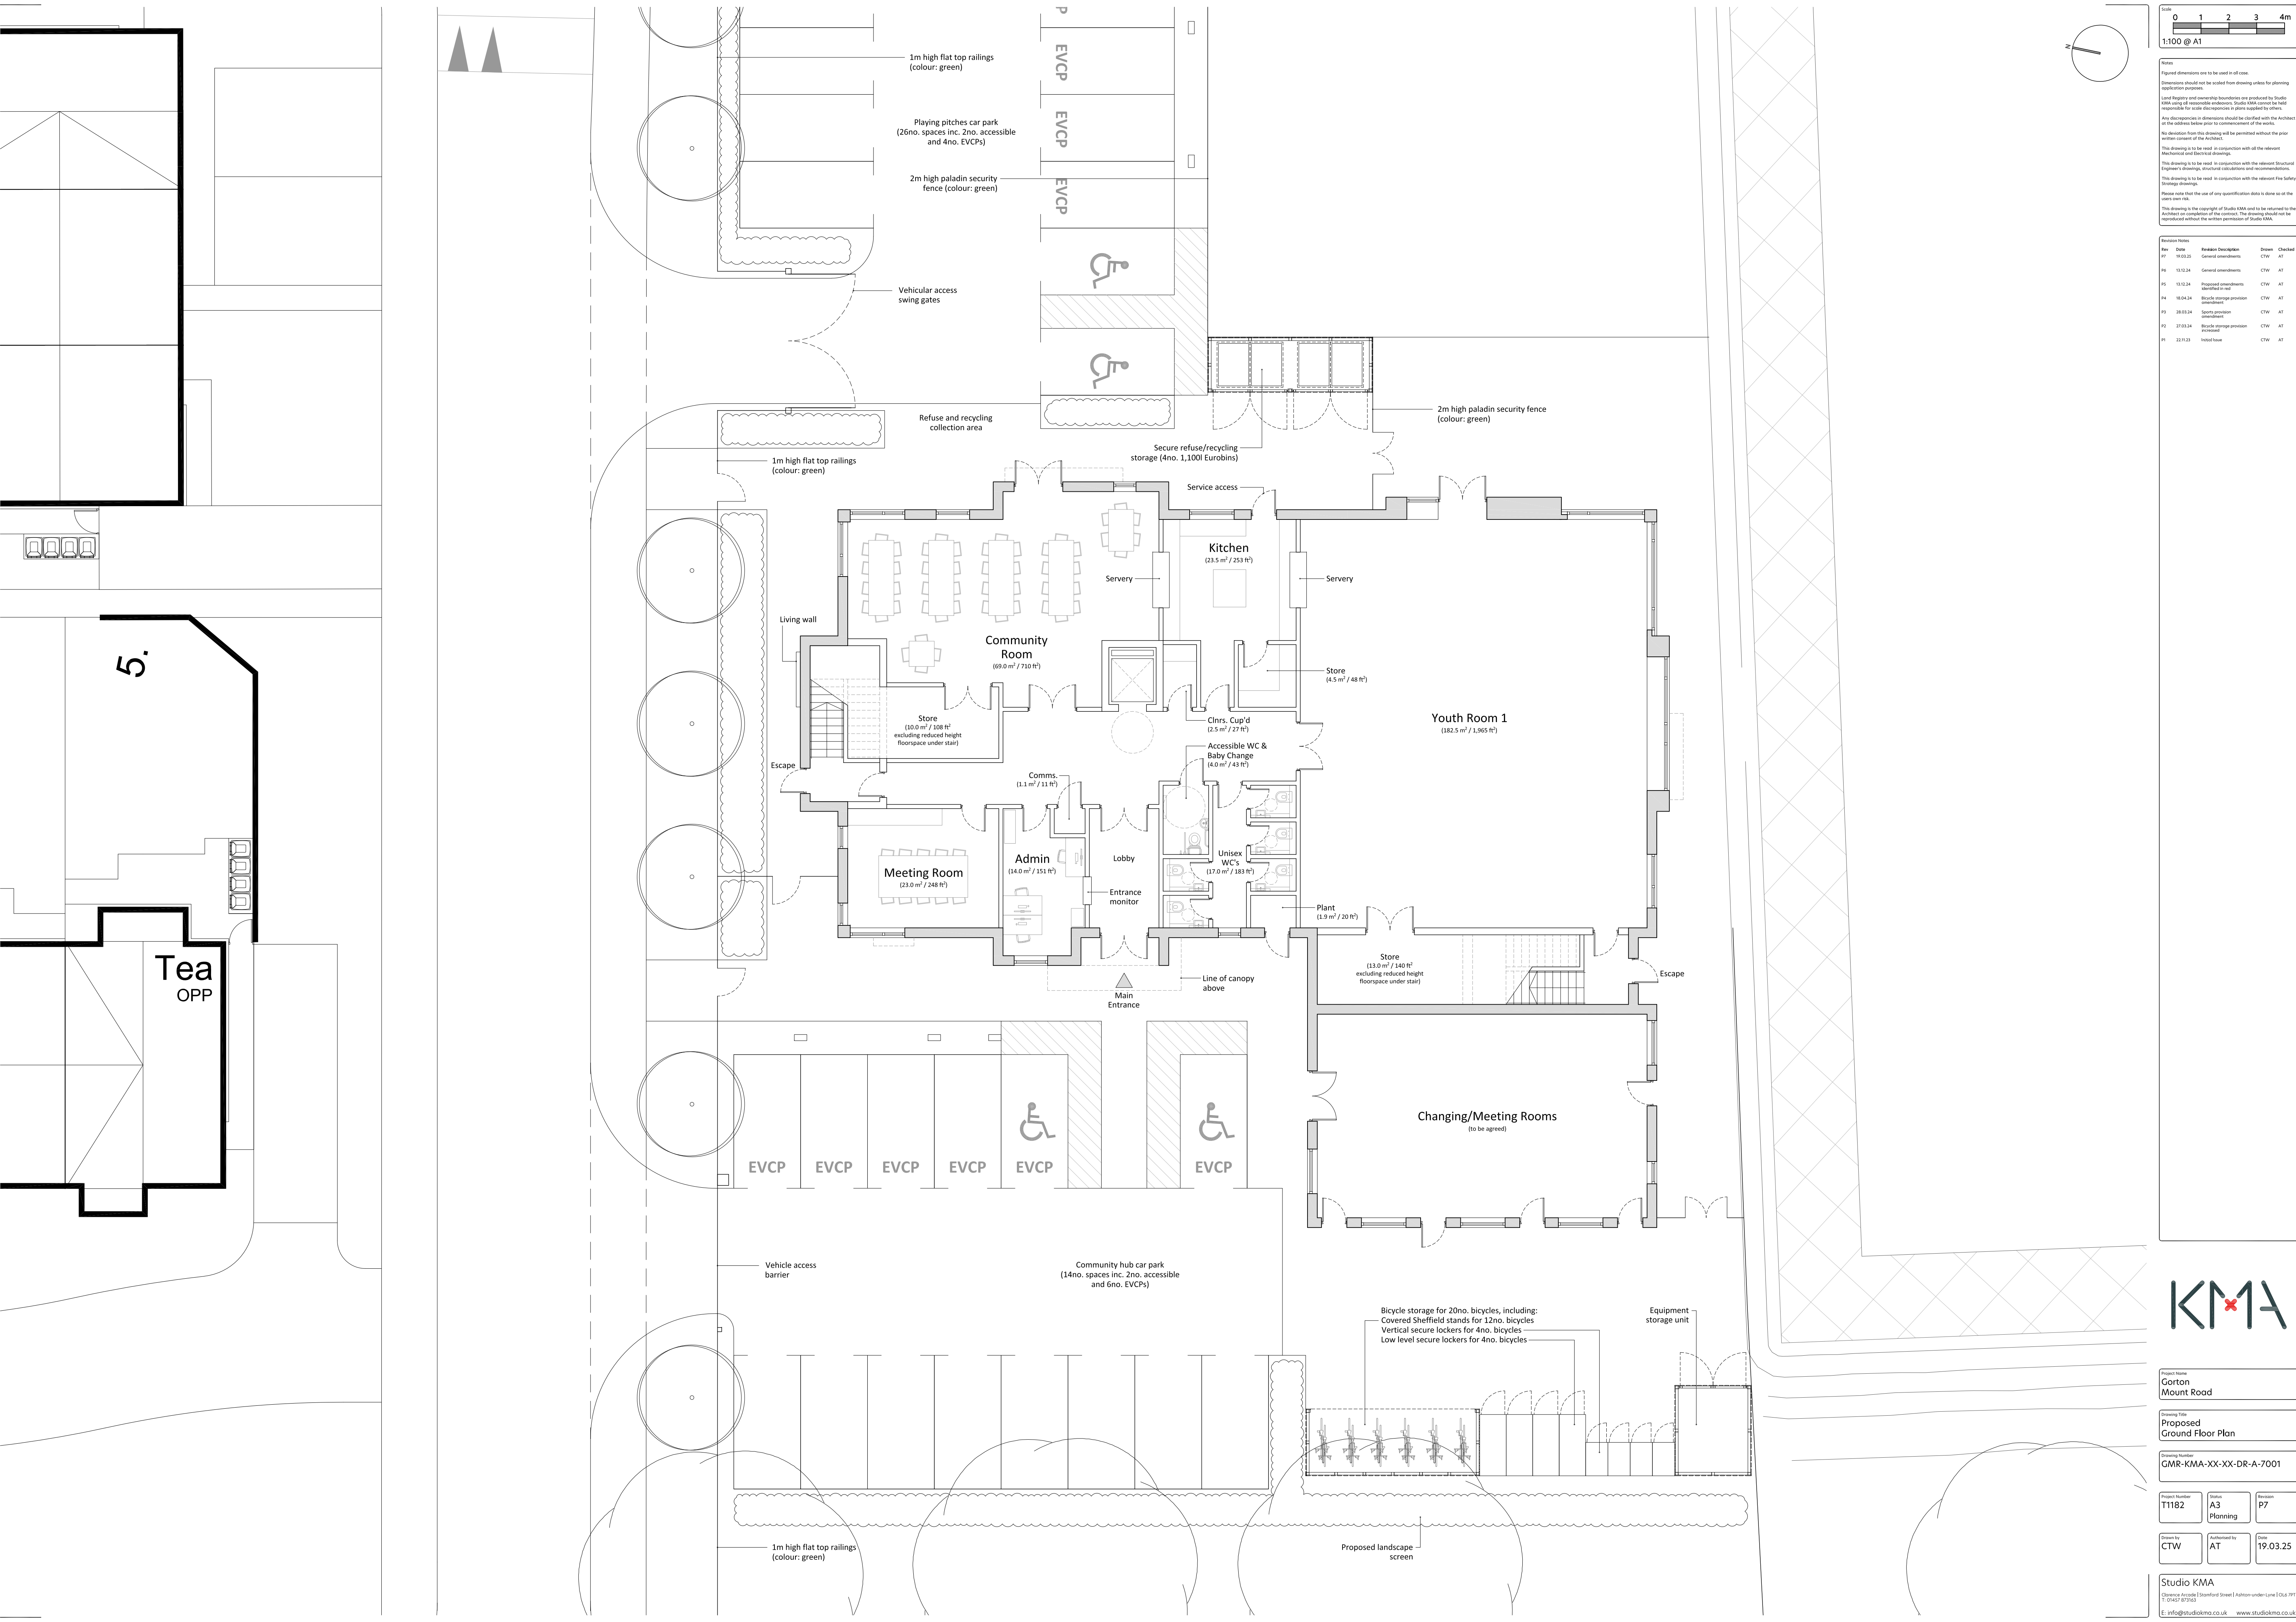

Scale
0 1 2 3 4m
1:100 @ A1

Notes
Figured dimensions are to be used in all cases.
Dimensions should not be used from drawing unless for planning application purposes.
Level figures and overall dimensions are provided for Studio KMA only if reasonable evidence is provided for Studio KMA to be held responsible for scale discrepancies is given supplied by others.
Any discrepancies in dimensions should be clarified with the Architect or the address below prior to commencement of the works.
No deviation from this drawing will be permitted without the prior written consent of the Architect.
This drawing is to be used in conjunction with all the relevant Mechanical and Electrical drawings.
This drawing is to be used in conjunction with the relevant Structural Engineer's drawings, structural calculations and recommendations.
This drawing is to be used in conjunction with the relevant Fire Safety Strategy drawings.
Please note that the use of any quantification data is done so at the client's own risk.
This drawing is the copyright of Studio KMA and is to be returned to the Architect on completion of the contract. The drawing should not be reproduced without the written permission of Studio KMA.

Revision Notes				
Rev	Date	Revision Description	Drawn	Checked
P7	19.03.25	General amendments	CTW	AT
P6	13.12.24	General amendments	CTW	AT
P5	13.12.24	Proposed amendments identified in red	CTW	AT
P4	18.04.24	Bicycle storage provision identified	CTW	AT
P3	28.03.24	Security provision identified	CTW	AT
P2	27.03.24	Bicycle storage provision identified	CTW	AT
P1	22.11.23	Initial issue	CTW	AT

Project Name
Gorton Mount Road

Drawing Title
Proposed Ground Floor Plan

Drawing Number
GMR-KMA-XX-XX-DR-A-7001

Project Number T1182	Status A3 Planning	Revision P7
-------------------------	-----------------------	----------------

Drawn by CTW	Authorised by AT	Date 19.03.25
-----------------	---------------------	------------------

Studio KMA

Cheshire Acacia | Stanford Street | Ashton-under-Lyne | OL6 9PT
T: 0161 8773143
E: info@studiokma.co.uk | www.studiokma.co.uk