
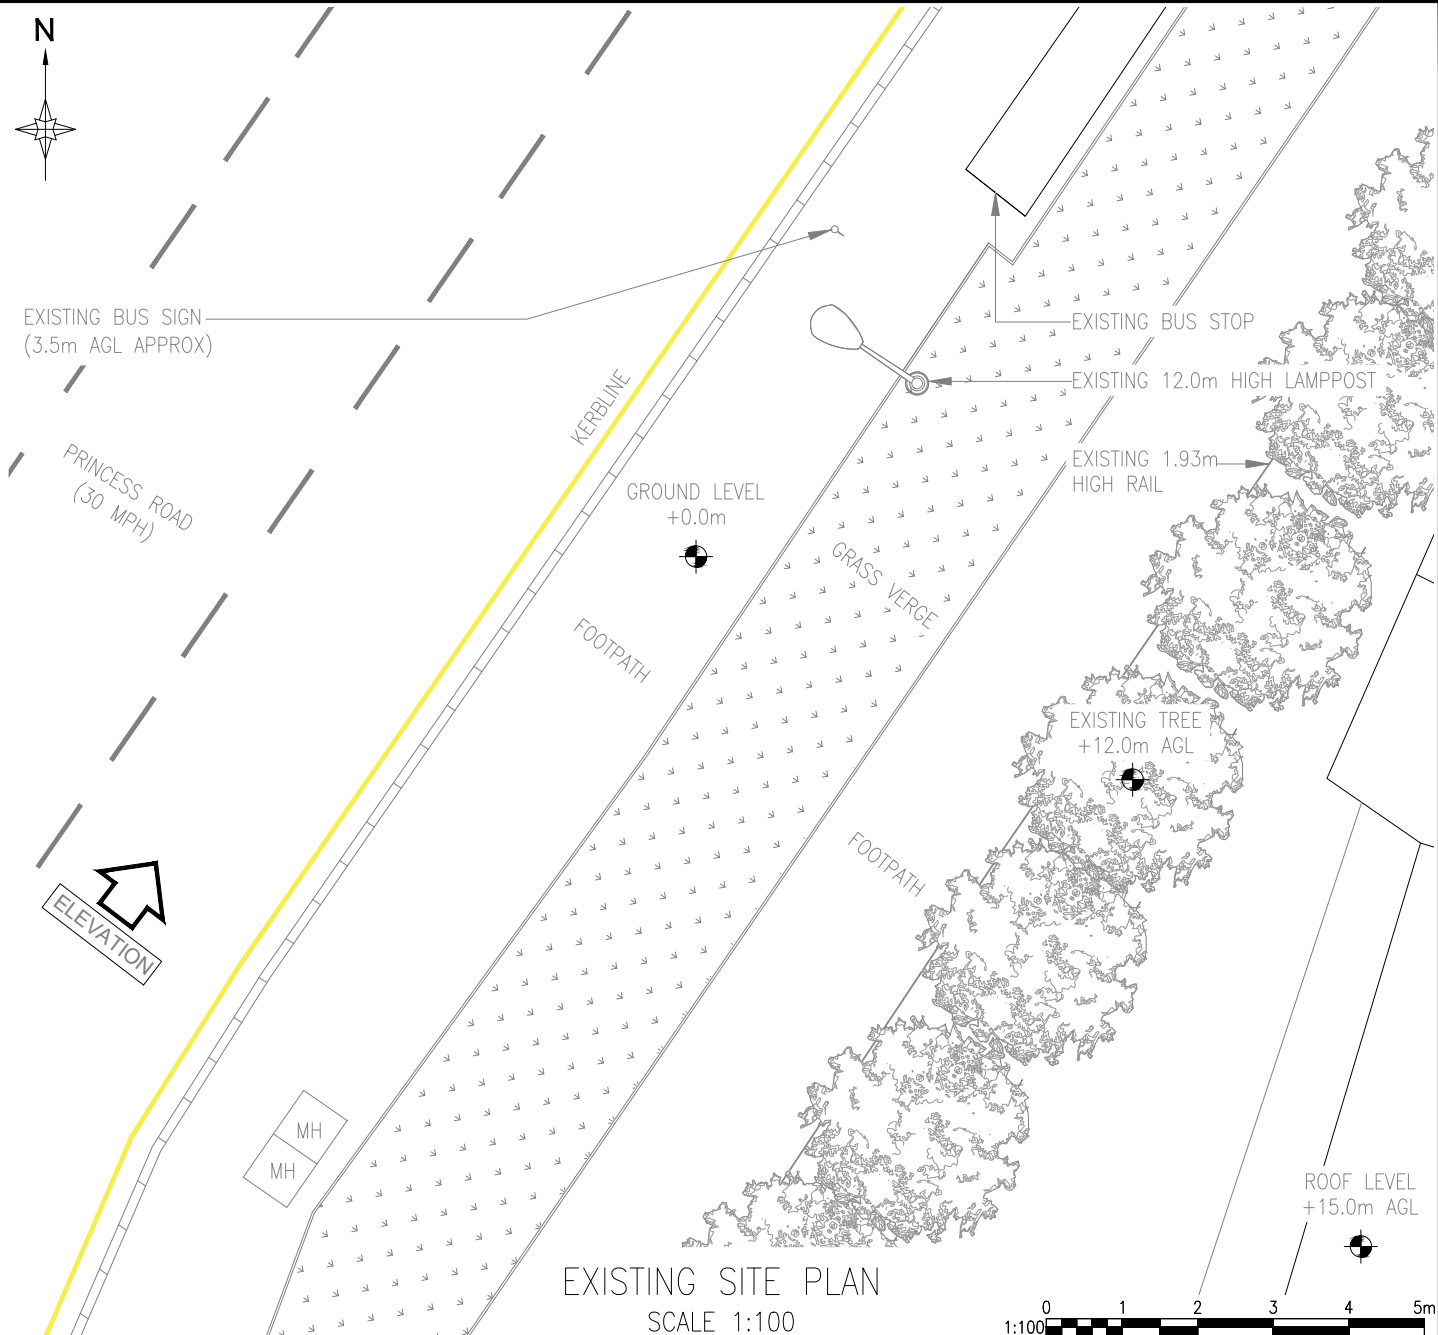
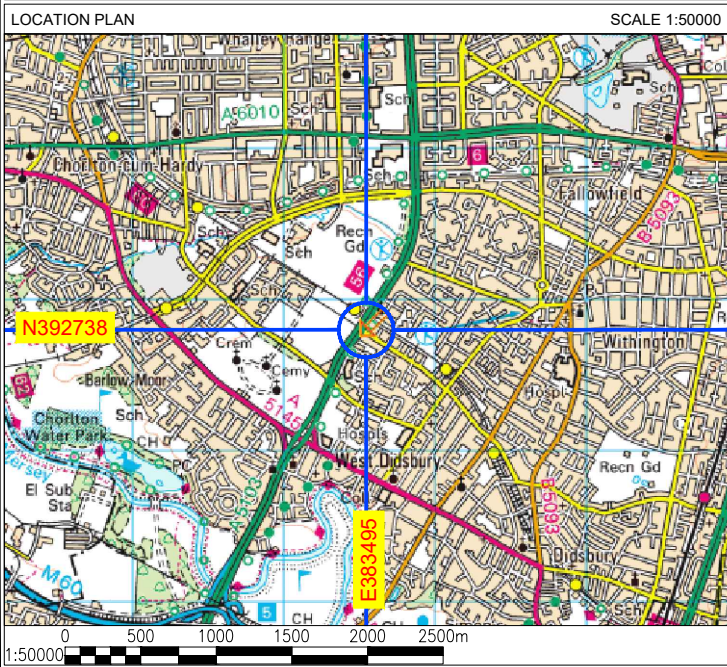


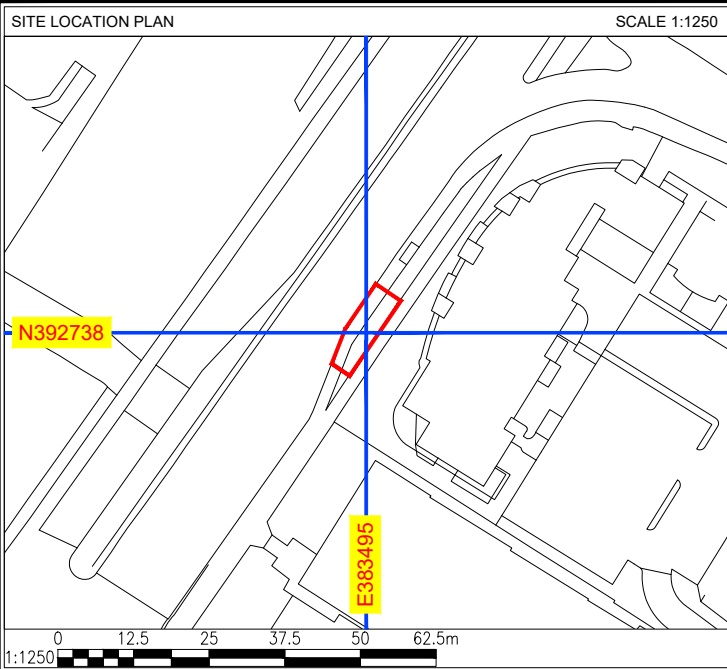

A	ISSUED FOR APPROVAL					RW	10.03.25
B	UNIT REPOSITION ONTO GRASS VERGE					SM	10.04.2025
REV	DESCRIPTION					BY	DATE
SCALE AS SHOW WHEN PRINTED AT A4	DRAWN	SM	CHECKED	DCC	ALL DIMENSIONS IN METRES U.N.O		
	DATE	11.04.25	DATE	10.04.2025			
LOCATION PLAN - Digital Mapping Solutions from Dotted Eyes.							
SITE BLOCK PLAN - Digital Mapping Solutions from Promap							

DRAWING TITLE

STREET HUB

DID-104 64 MONTMANO DRIVE

001 - EXISTING SITE PLAN




SITE ADDRESS

64 MONTMANO DRIVE

MANCHESTER

M20 2EB

REV B

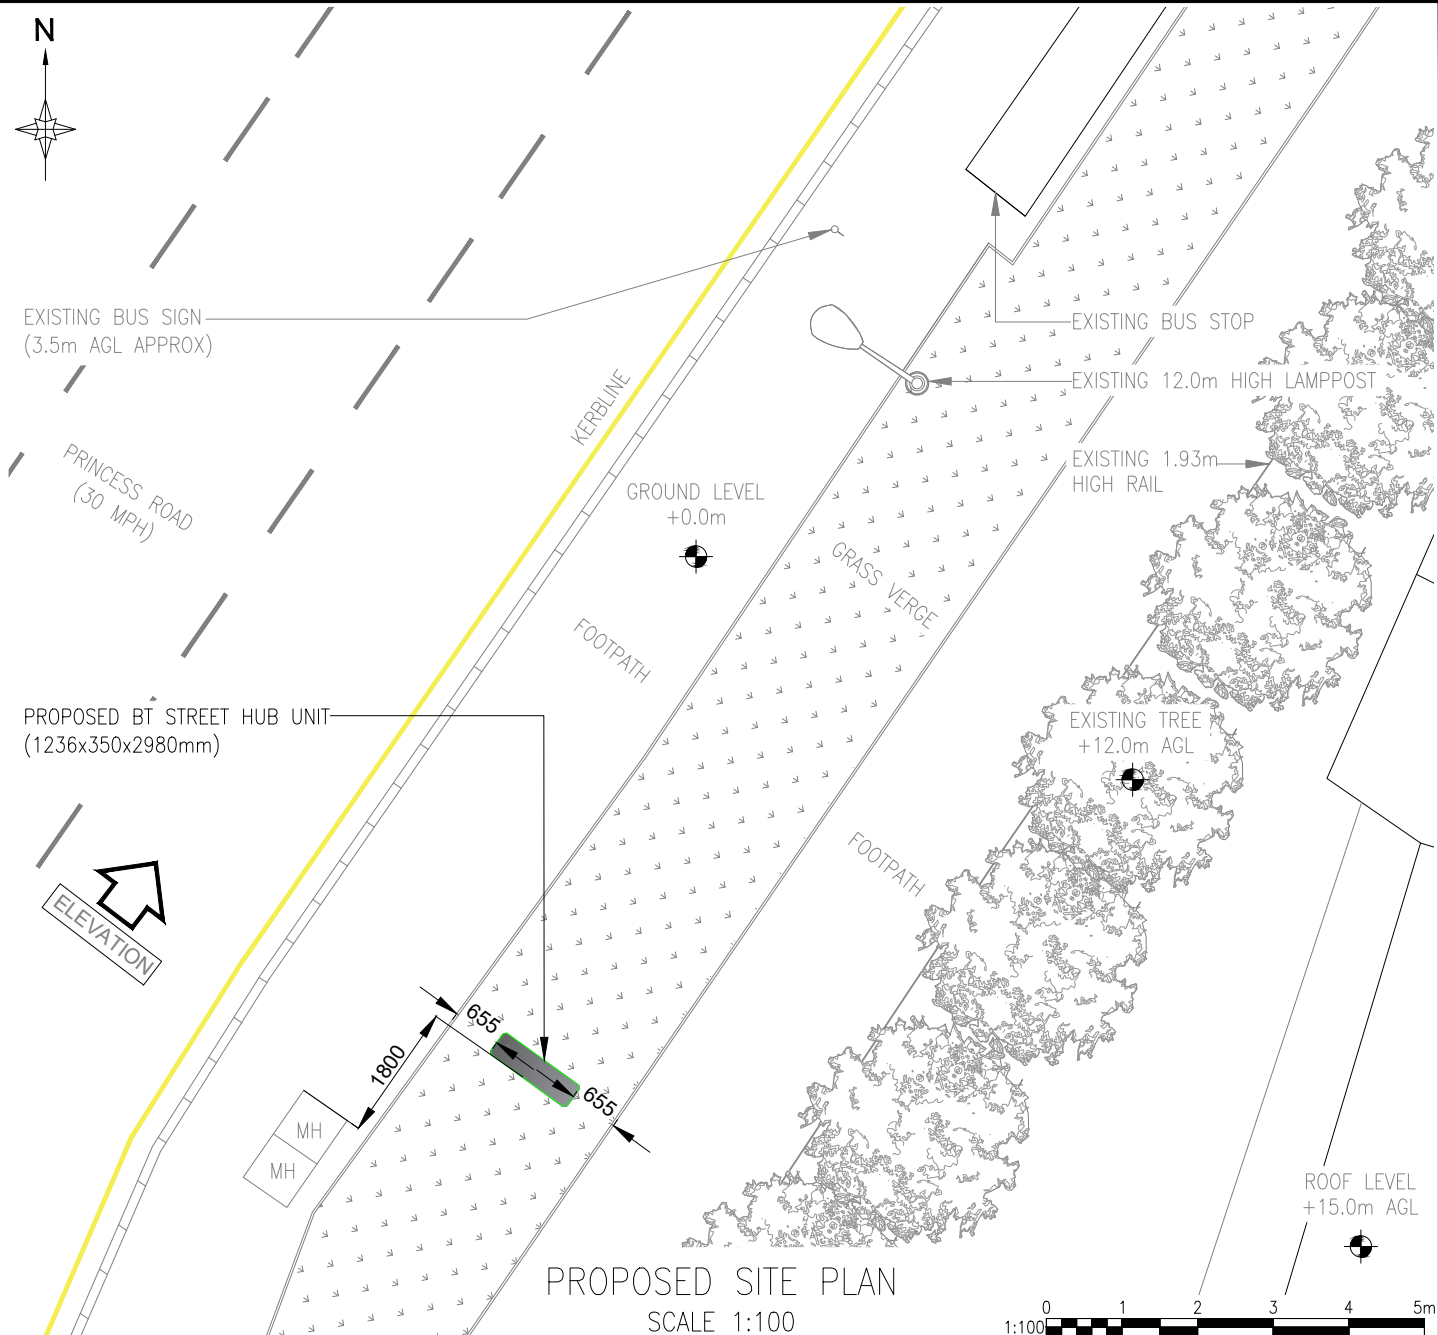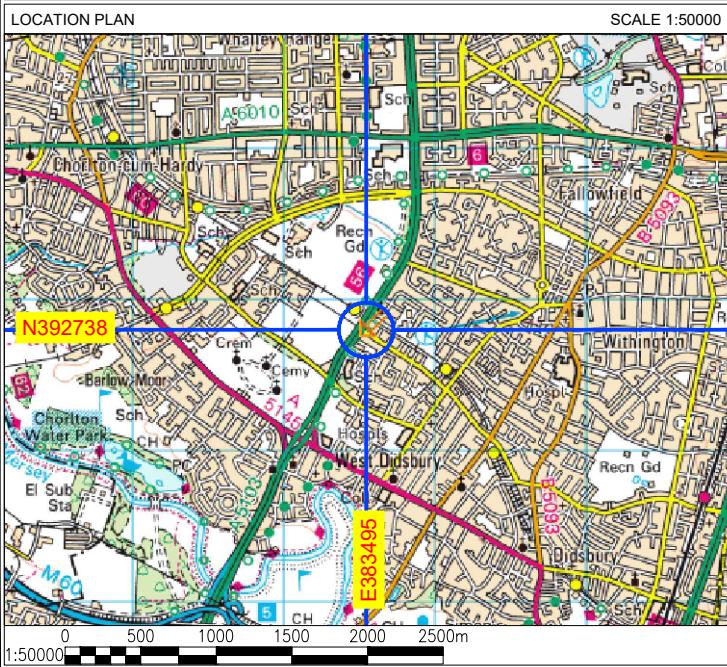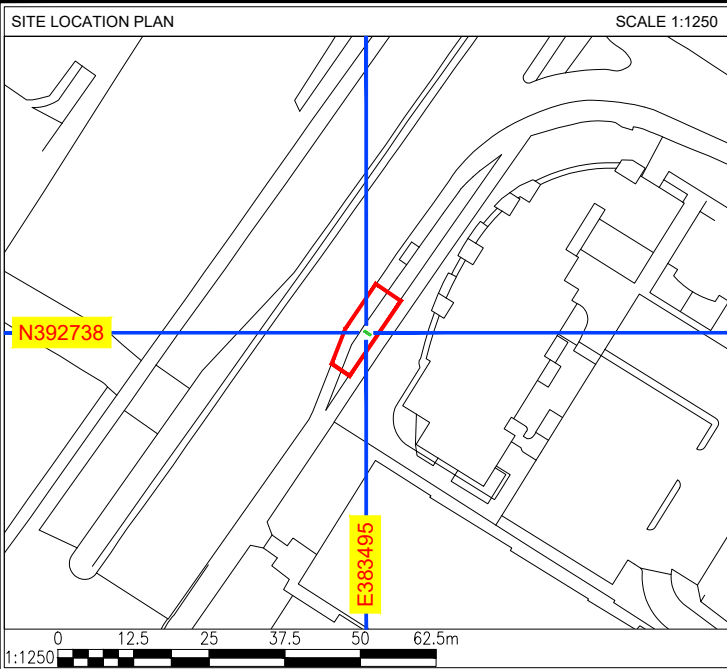

A	ISSUED FOR APPROVAL					RW	10.03.25
B	UNIT REPOSITION ONTO GRASS VERGE					SM	10.04.2025
REV	DESCRIPTION					BY	DATE
SCALE AS SHOWN WHEN PRINTED AT A4	DRAWN	SM	CHECKED	DCC	ALL DIMENSIONS IN METRES U.N.O		
	DATE	11.04.25	DATE	10.04.2025			
LOCATION PLAN - Digital Mapping Solutions from Dotted Eyes.							
SITE BLOCK PLAN - Digital Mapping Solutions from Promap							

DRAWING TITLE
STREET HUB
DID-104 64 MONTMANO DRIVE
002 - PROPOSED SITE PLAN

SITE ADDRESS
64 MONTMANO DRIVE
MANCHESTER
M20 2EB


REV	B
-----	---



ISSUED FOR APPROVAL					RW	10.03.25	
A	UNIT REPOSITION ONTO GRASS VERGE					SM	10.04.2025
REV	DESCRIPTION					BY	DATE
SCALE AS SHOW WHEN PRINTED AT A4	DRAWN	SM	CHECKED	DCC	ALL DIMENSIONS IN METRES U.N.O		
	DATE	11.04.25	DATE	10.04.2025			
LOCATION PLAN - Digital Mapping Solutions from Dotted Eyes.							
SITE BLOCK PLAN - Digital Mapping Solutions from Promap							

DRAWING TITLE
STREET HUB
DID-104 64 MONTMANO DRIVE
003 - EXISTING SITE ELEVATION

SITE ADDRESS
64 MONTMANO DRIVE
MANCHESTER
M20 2EB

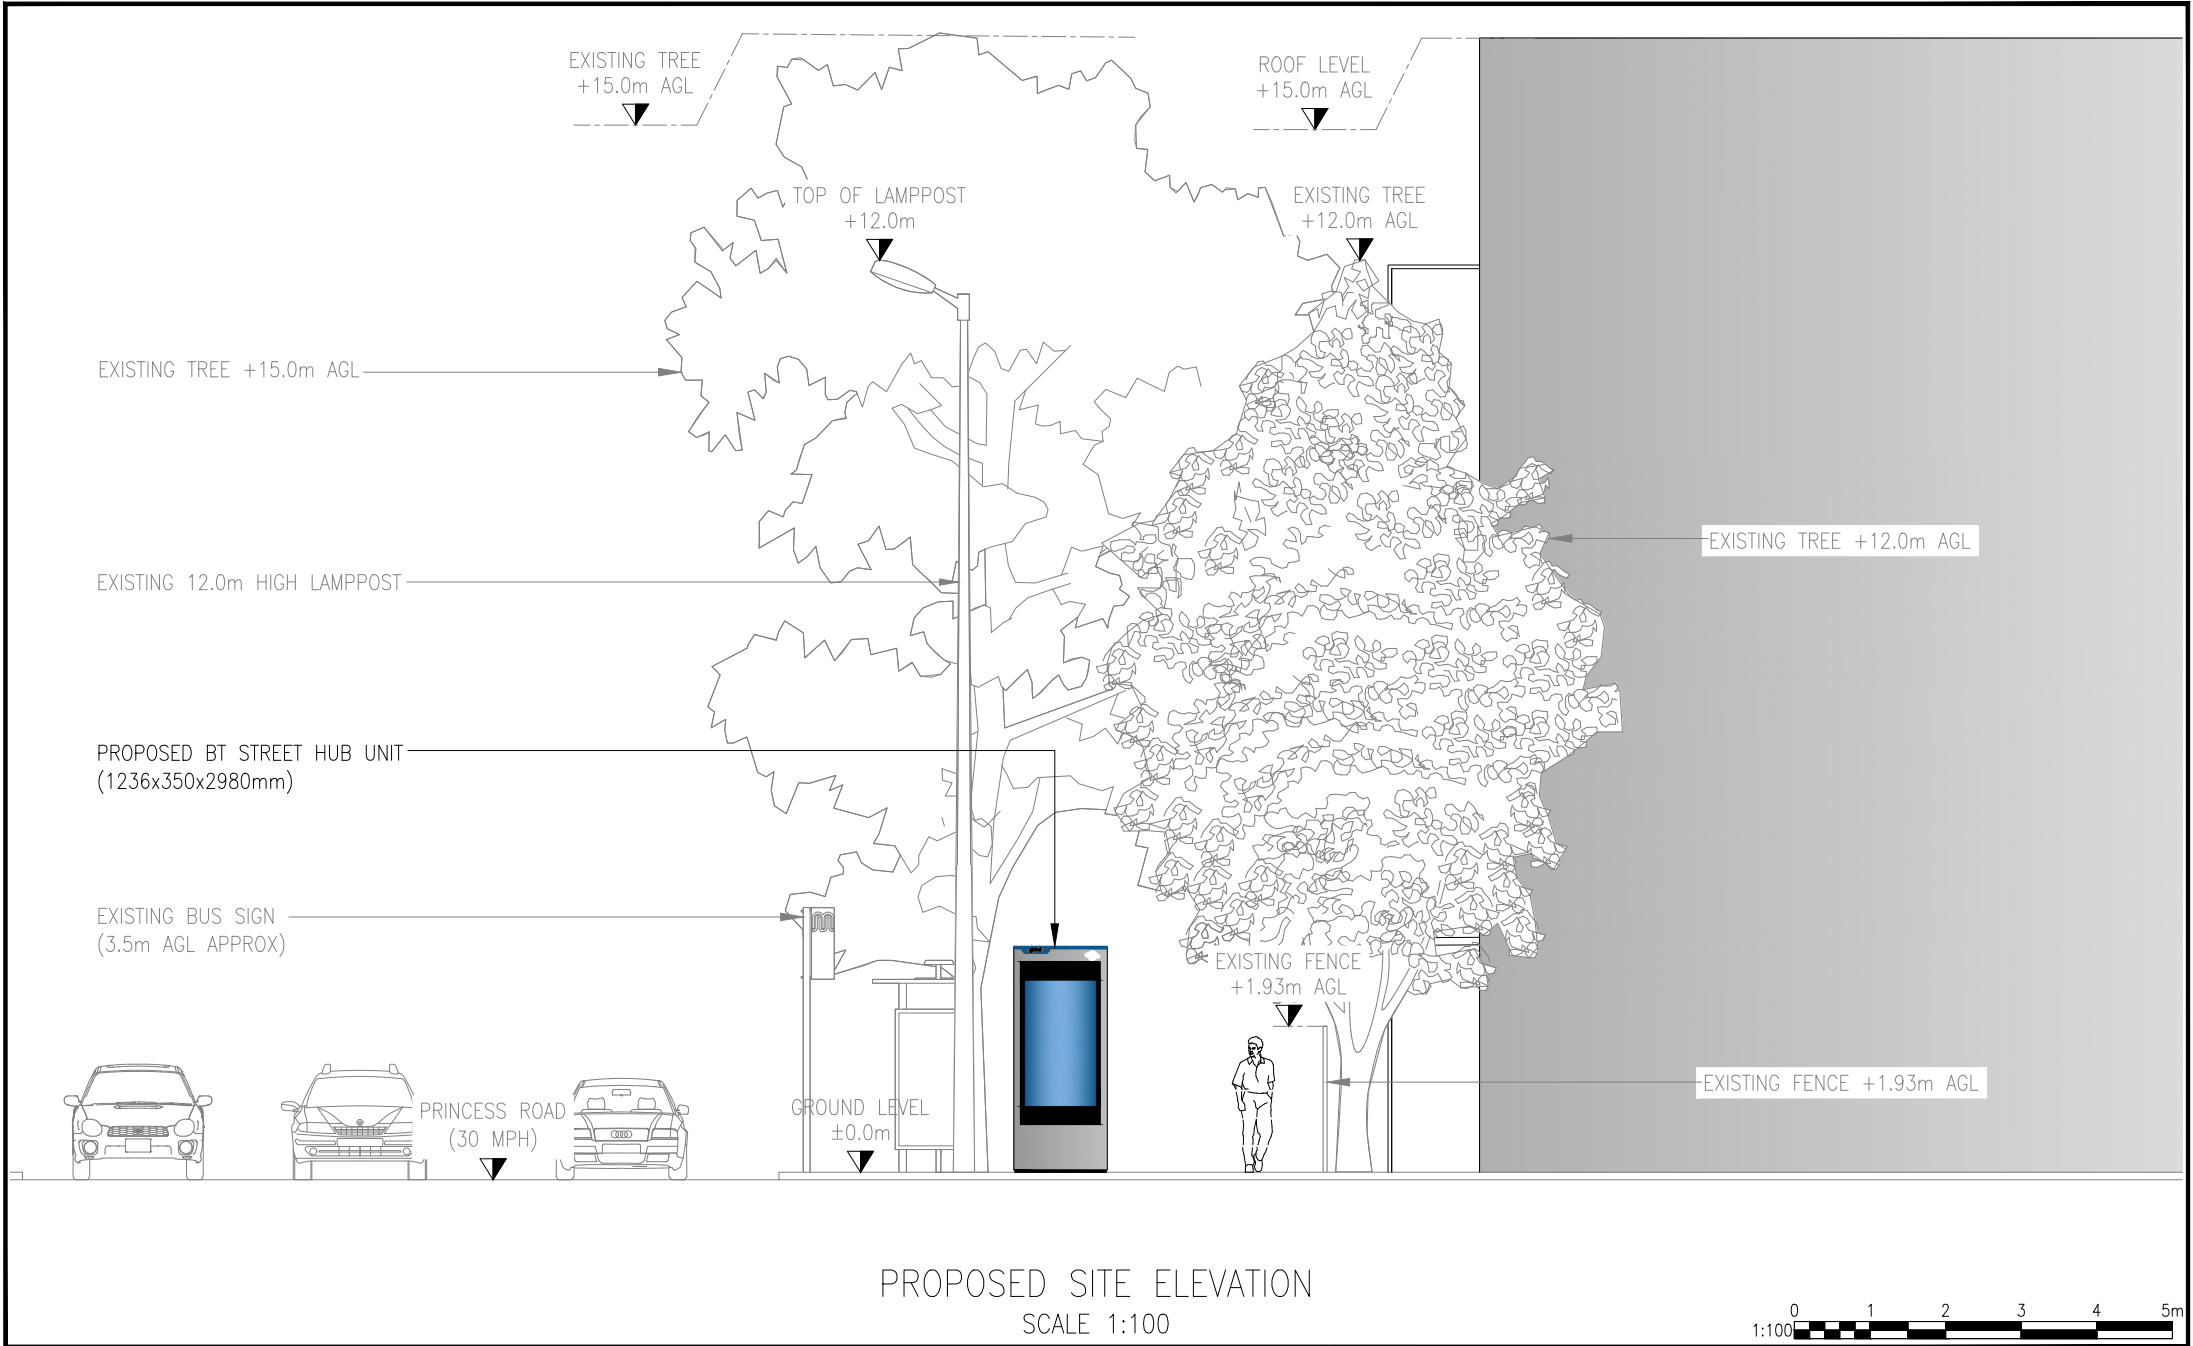

PROPOSED SITE ELEVATION
SCALE 1:100



A	ISSUED FOR APPROVAL				RW	10.03.25
B	UNIT REPOSITION ONTO GRASS VERGE				SM	10.04.2025
REV	DESCRIPTION				BY	DATE
SCALE AS SHOW WHEN PRINTED AT A4		DRAWN	SM	CHECKED	DCC	ALL DIMENSIONS IN METRES U.N.O
		DATE	11.04.25	DATE	10.04.2025	
LOCATION PLAN - Digital Mapping Solutions from Dotted Eyes.						
SITE BLOCK PLAN - Digital Mapping Solutions from Promap						

DRAWING TITLE
STREET HUB
DID-104 64 MONTMANO DRIVE
004 - PROPOSED SITE ELEVATION

SITE ADDRESS
64 MONTMANO DRIVE
MANCHESTER
M20 2EB