



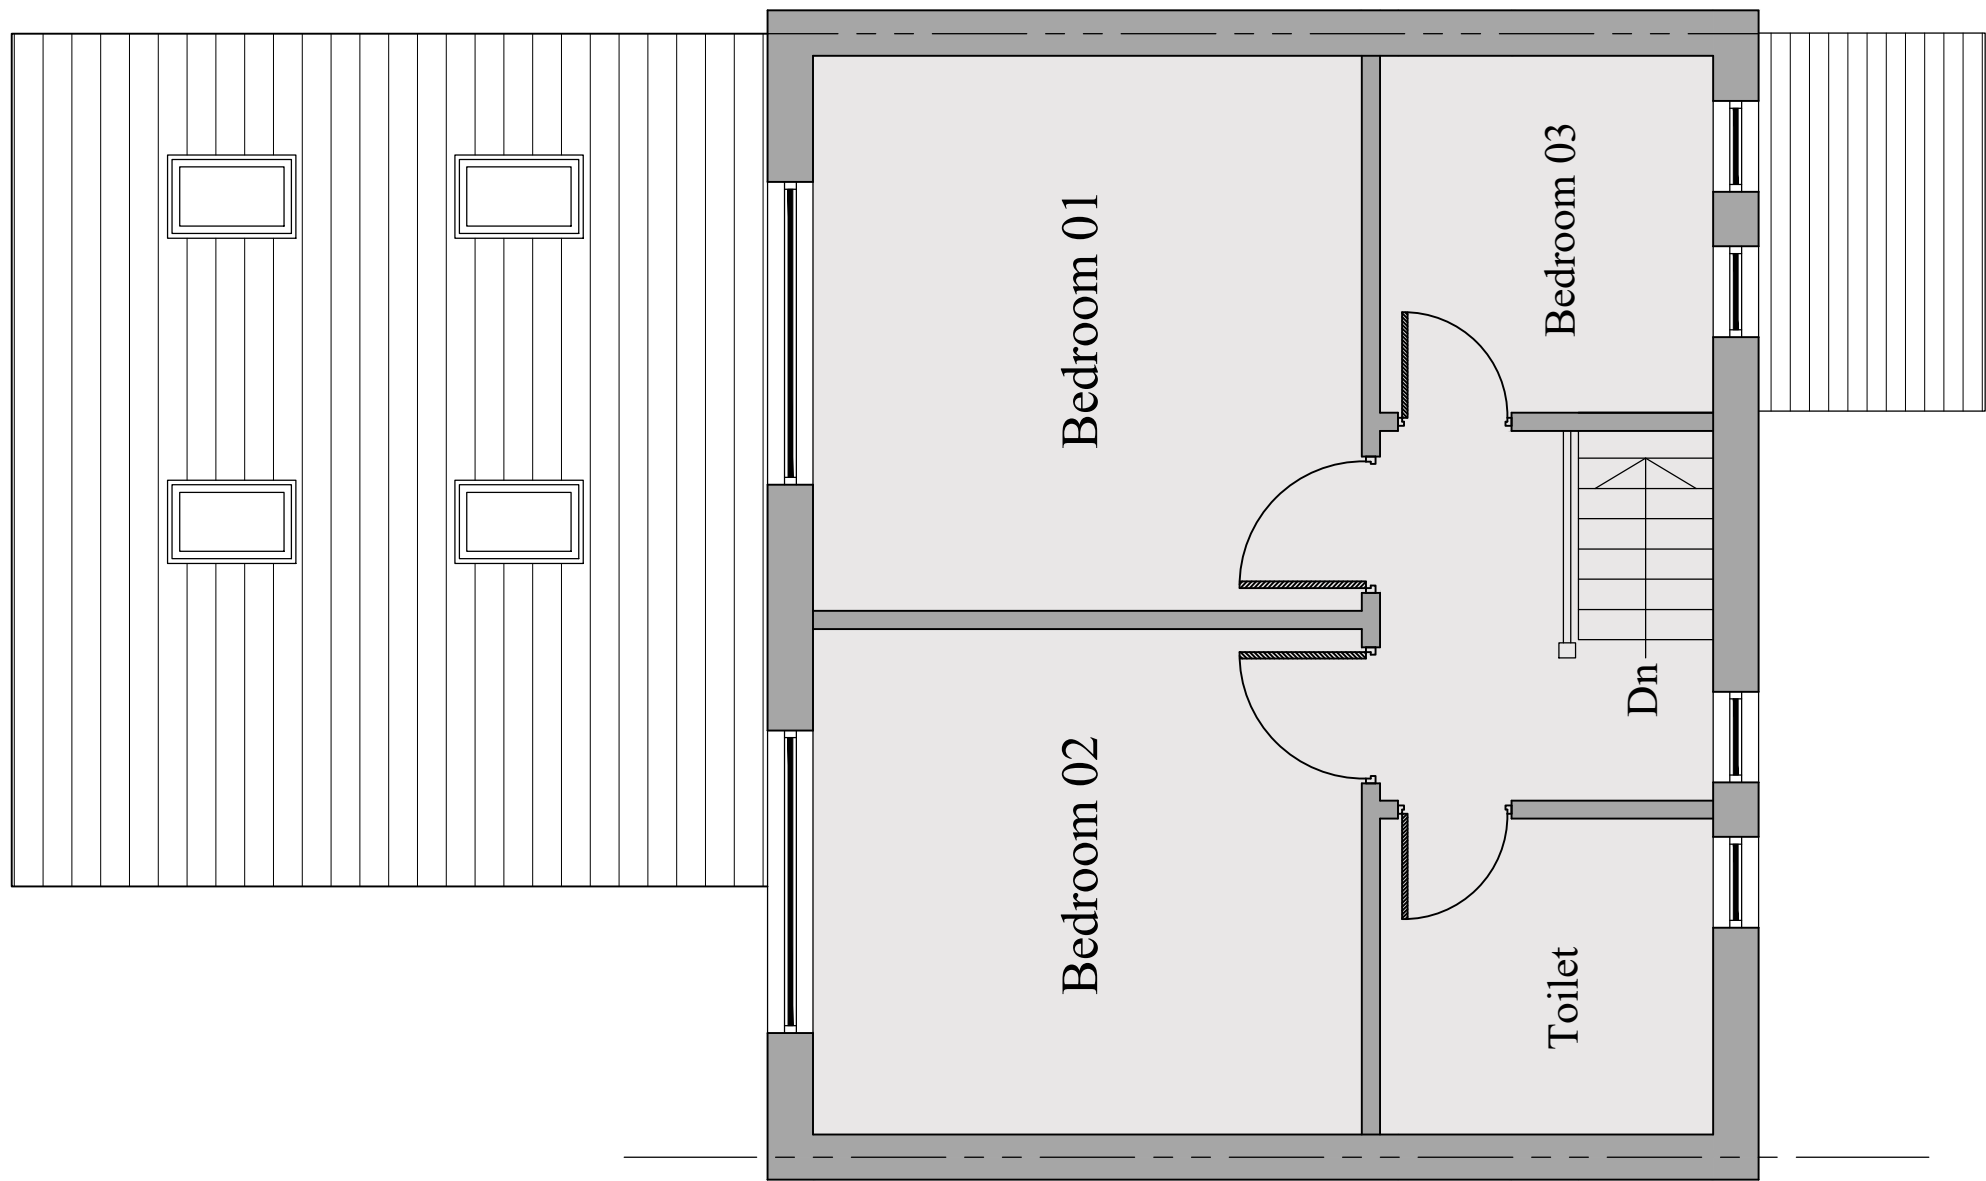

Proposed First Floor Plan

Scale 1:50

 

AFR STUDIO LIMITED
173-A Dickeson Road, Longsight
Manchester, M13 0YN

Project :
**43 Ashdale Drive, Manchester,
M20 4TF, UK.**

Drawing Title :

Proposed First Floor Plan

Checked By :

Amjad Tahir

Scale :

1:50@A3

Drawing No. :

DR-07

Date :

24-01-2025