



THIS DRAWING IS FOR
PLANNING APPLICATION
PURPOSES ONLY

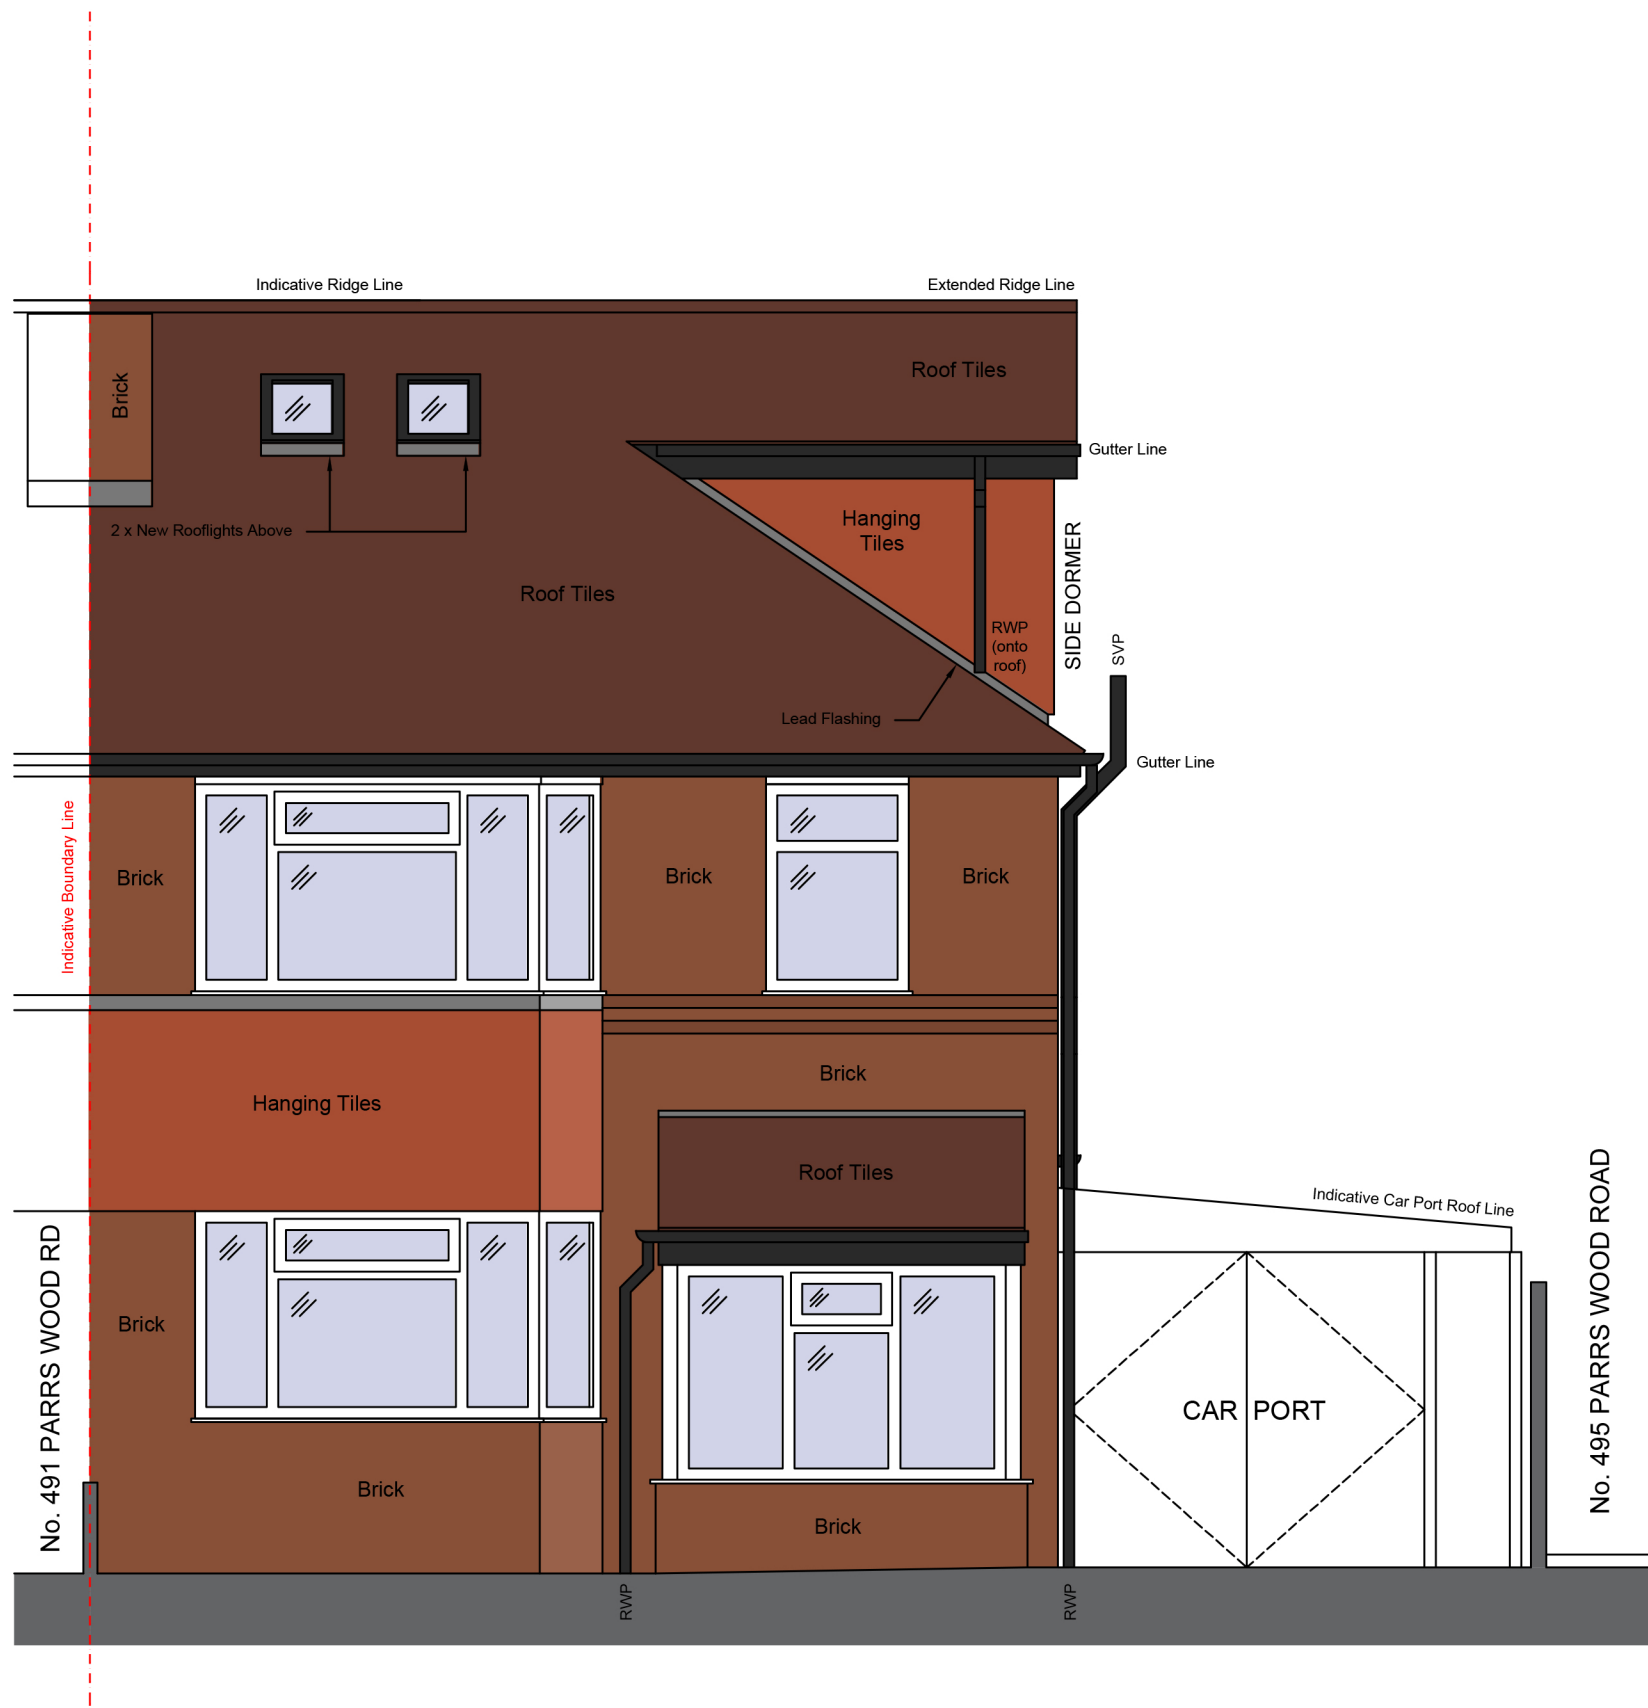


Proposed North West Elevation - to Parrs Wood Road

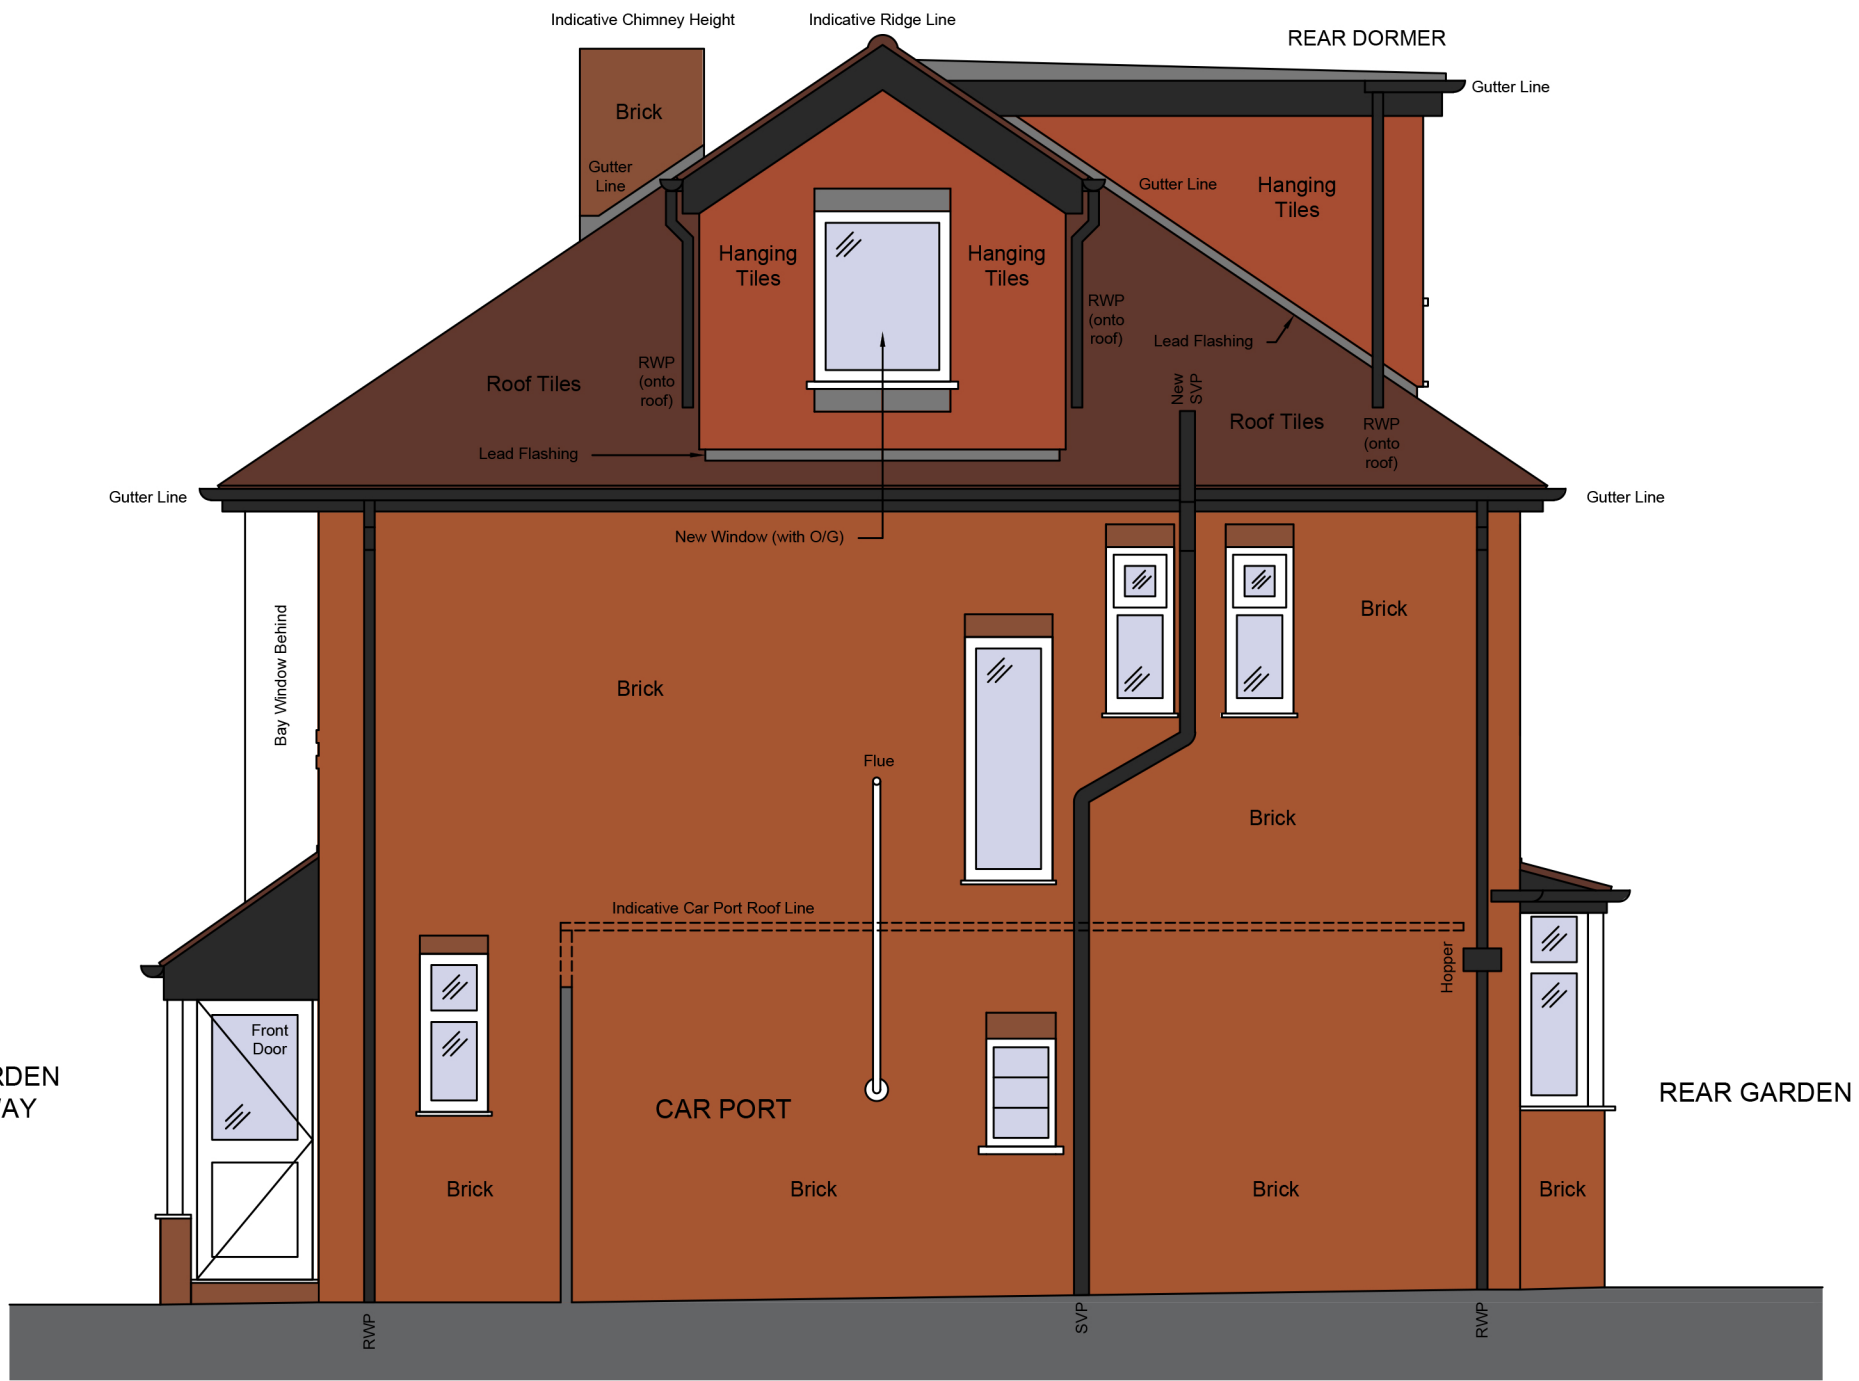


Proposed South West Elevation - to No. 495 Parrs Wood Road



Proposed South East Elevation - to garden

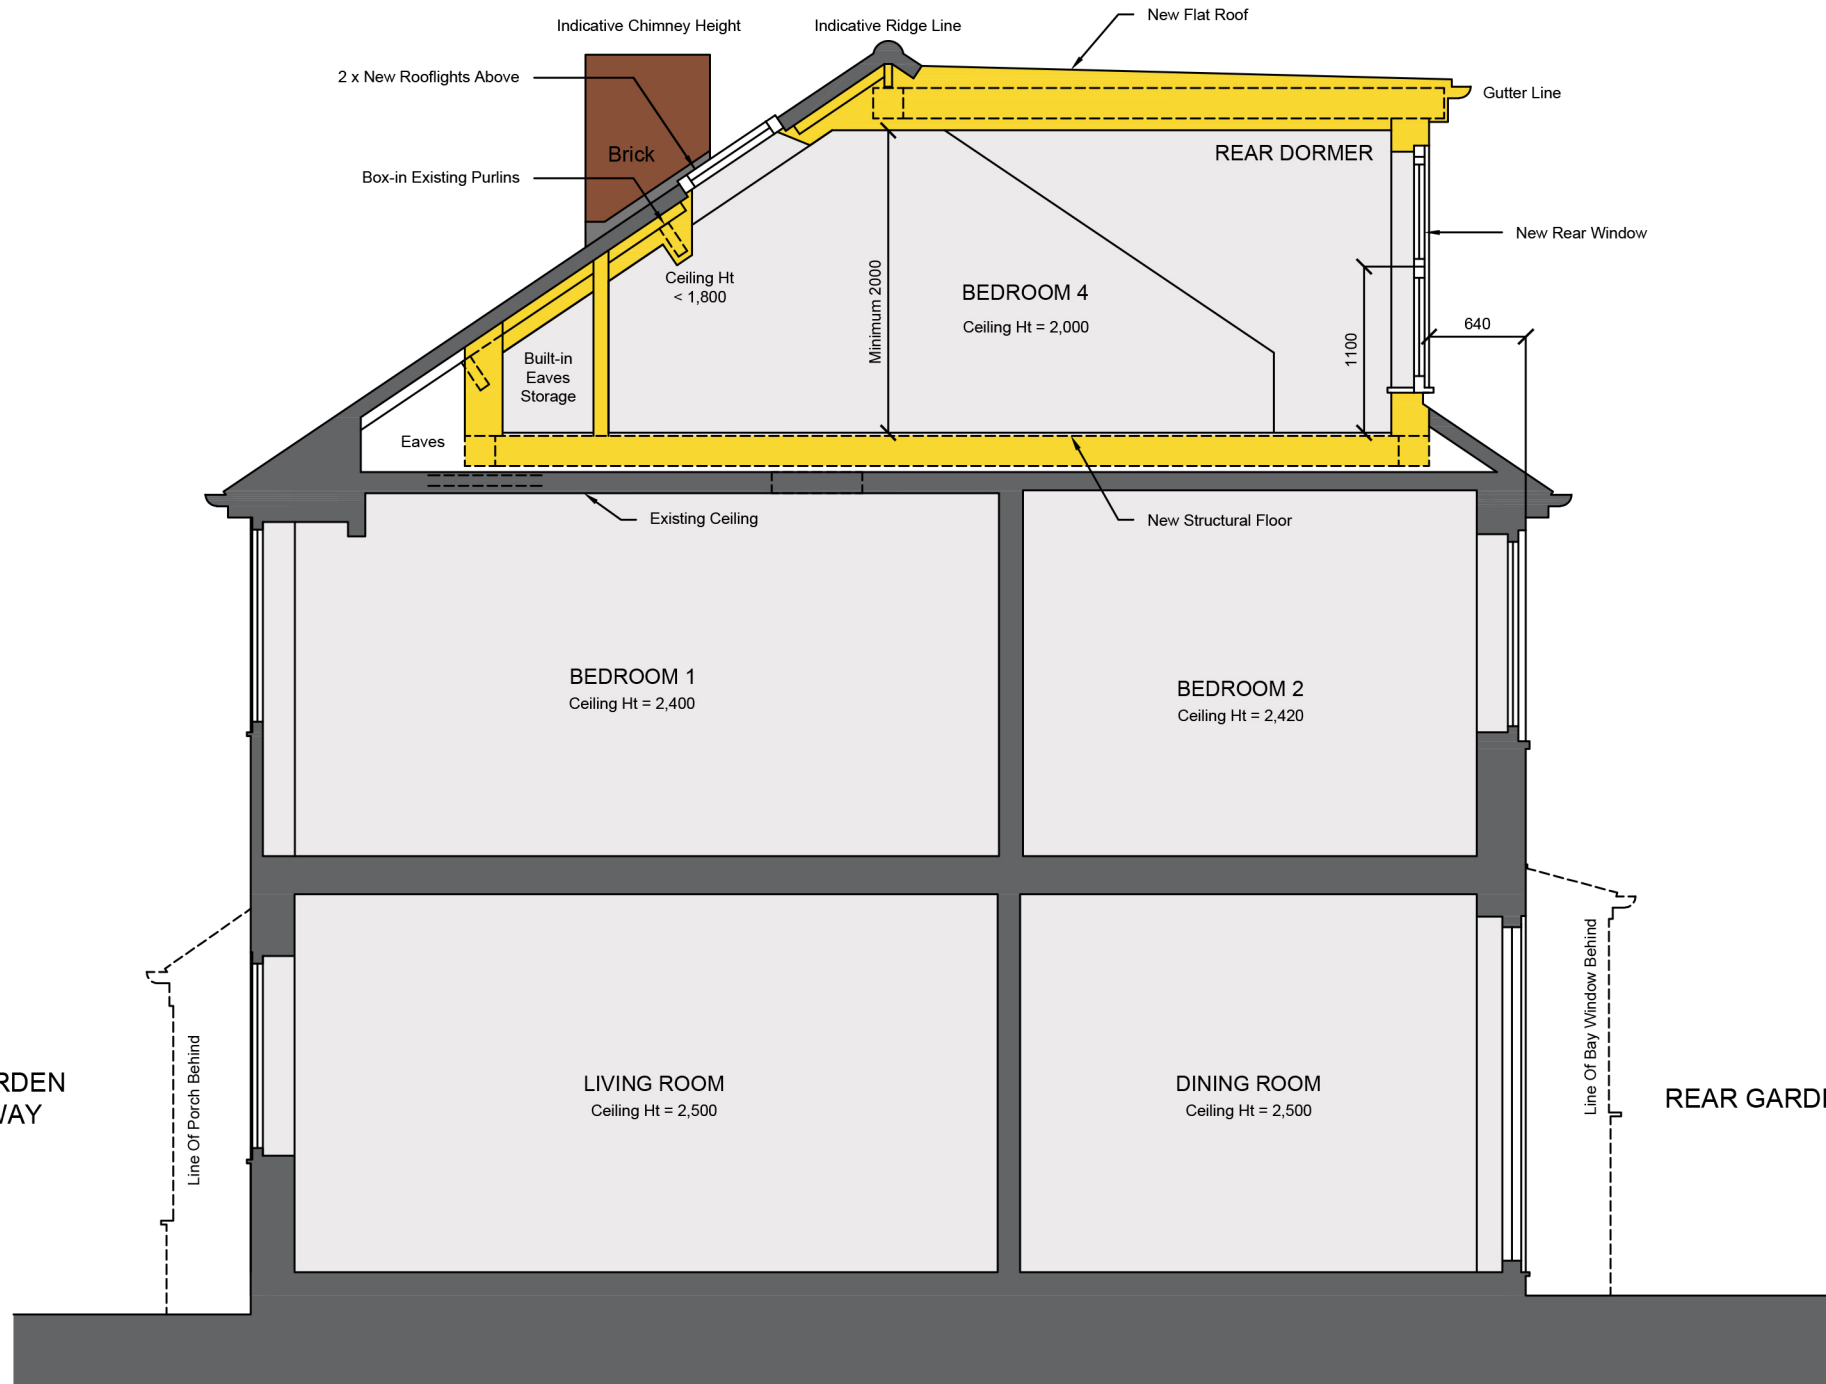

Proposed Typical Cross Section

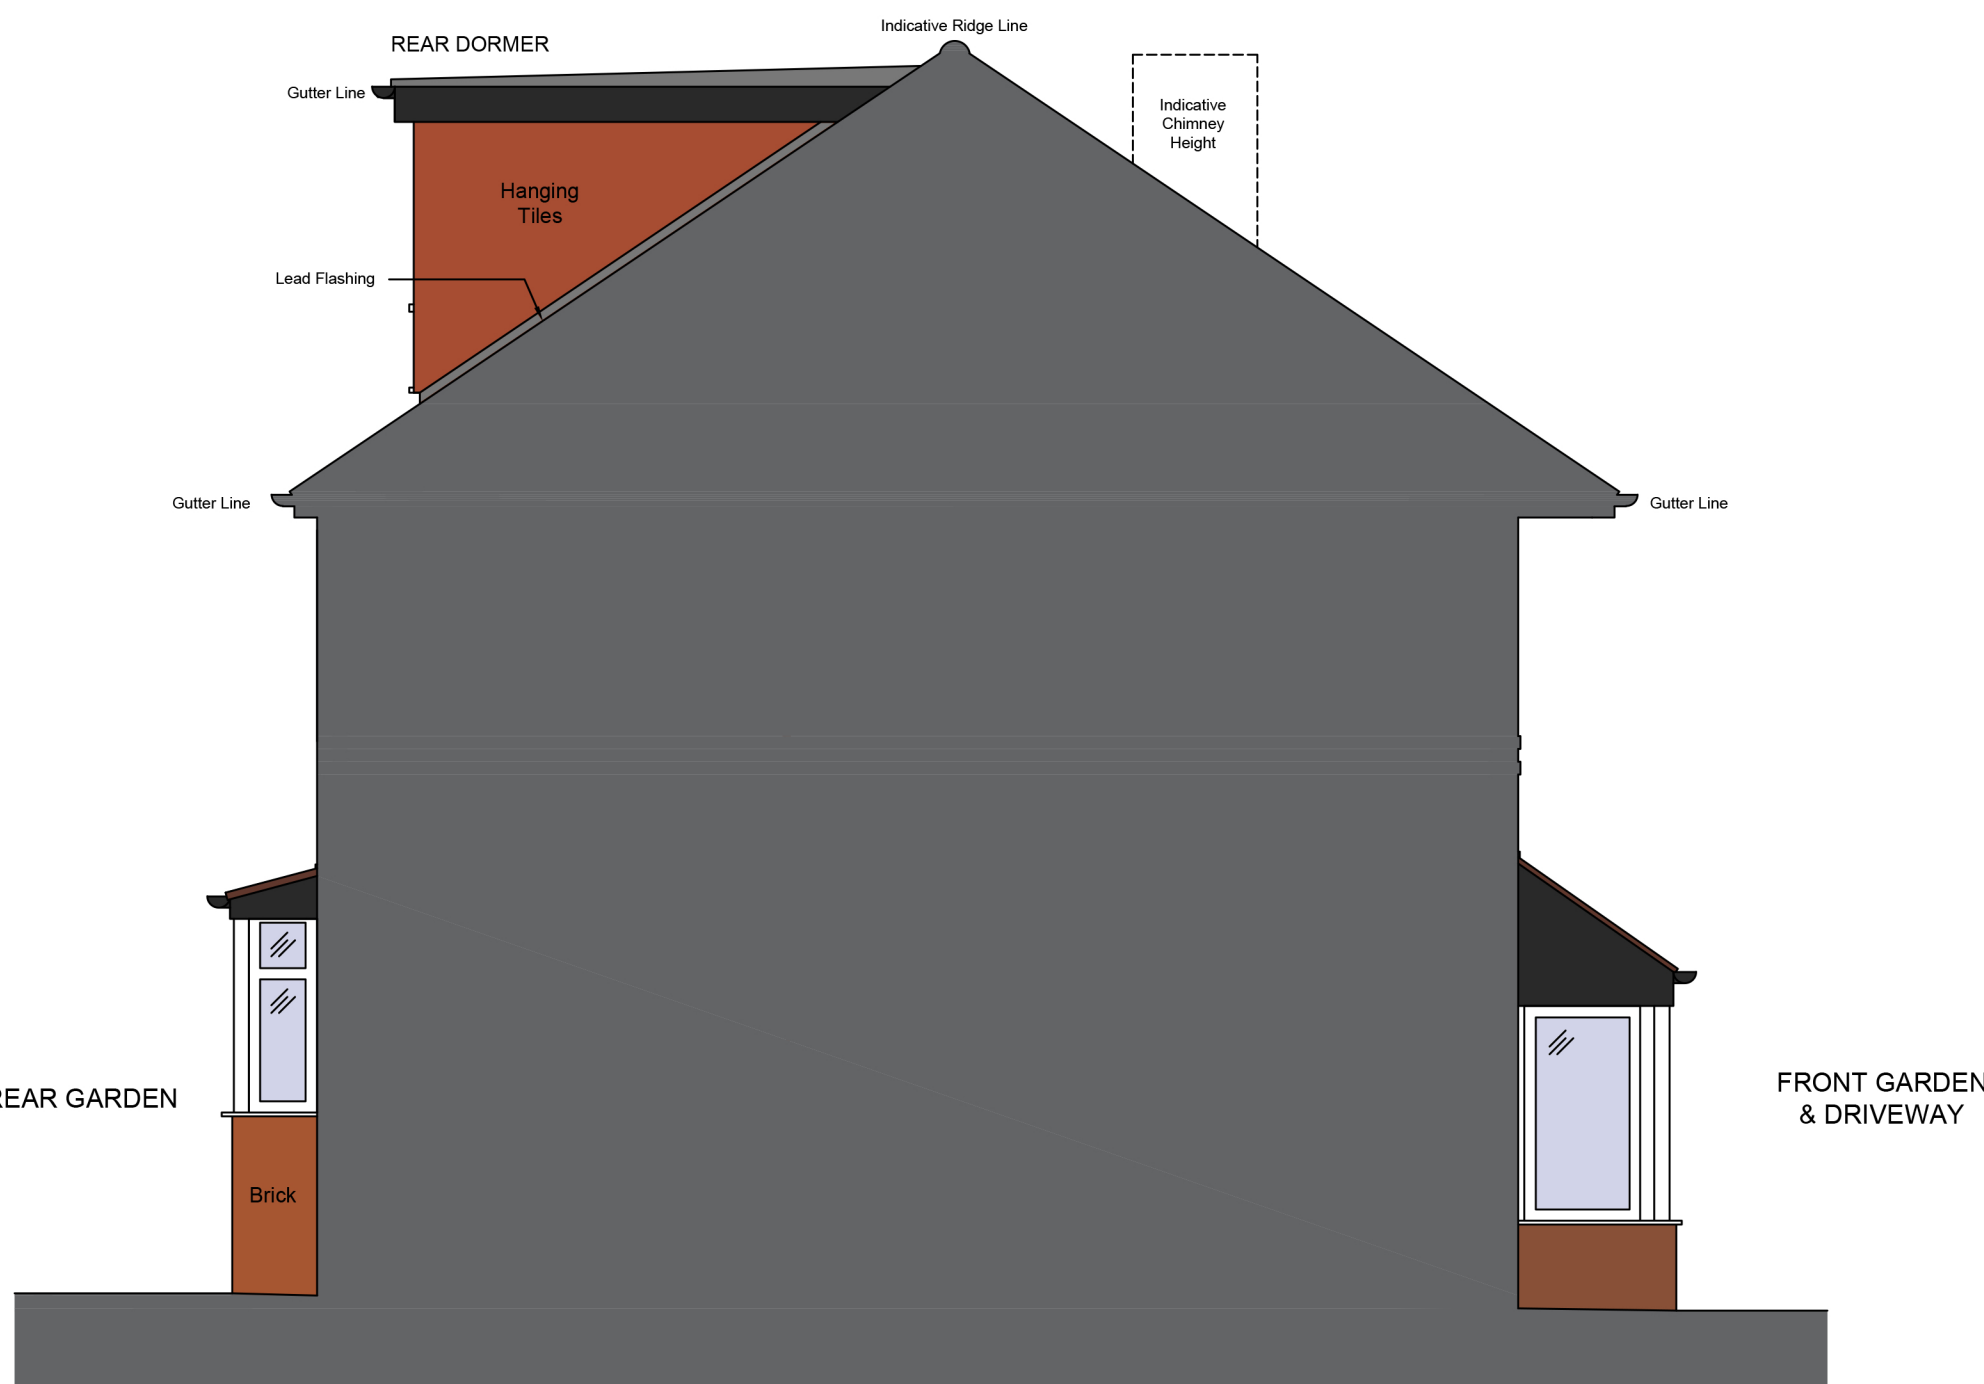

Proposed North East Elevation - to No. 491 P/W Road

Drawing History:			
Revision	Description	Author	Date
-	Initial Issue	MW	08/04/2025
A	Revised Rear Window Positions (2nd floor)	MW	24/04/2025
B	Lawful Development Certificate	MW	02/05/2025

This drawing is the property of Whitfield Architects and must not be reproduced without prior written agreement. This drawing is provided to scale, for design and cost estimation purposes (not for construction). Any financial decisions relating to this information must make due allowance for dimensional or area variation resulting from the design development and construction processes. We recommend that all dimensions and levels should be cross-checked on site (for construction) and any discrepancies should be reported to Whitfield Architects immediately. Design responsibility cannot be accepted for alteration to (or deviation from) this drawing without the prior acknowledgement of Whitfield Architects. Please email hello@whitfieldarchitects.com with any questions.

Project Title	
493 Parrs Wood Road, Manchester	
Drawing Title	
Proposed Elevations	
Project No:	H018
Date:	08/04/2025
Drawn:	Mark Whitfield
Scale @ A1:	1:50

Client Name	
S. Forbes & R. Mozley	
Drawing Number	
P(03)11	
Revision	B

