


Existing Site plan

Timber boundary
fence all round

Slate tiled roof

Velux rooflight

Paved, asphalt
and loose stone
front garden area

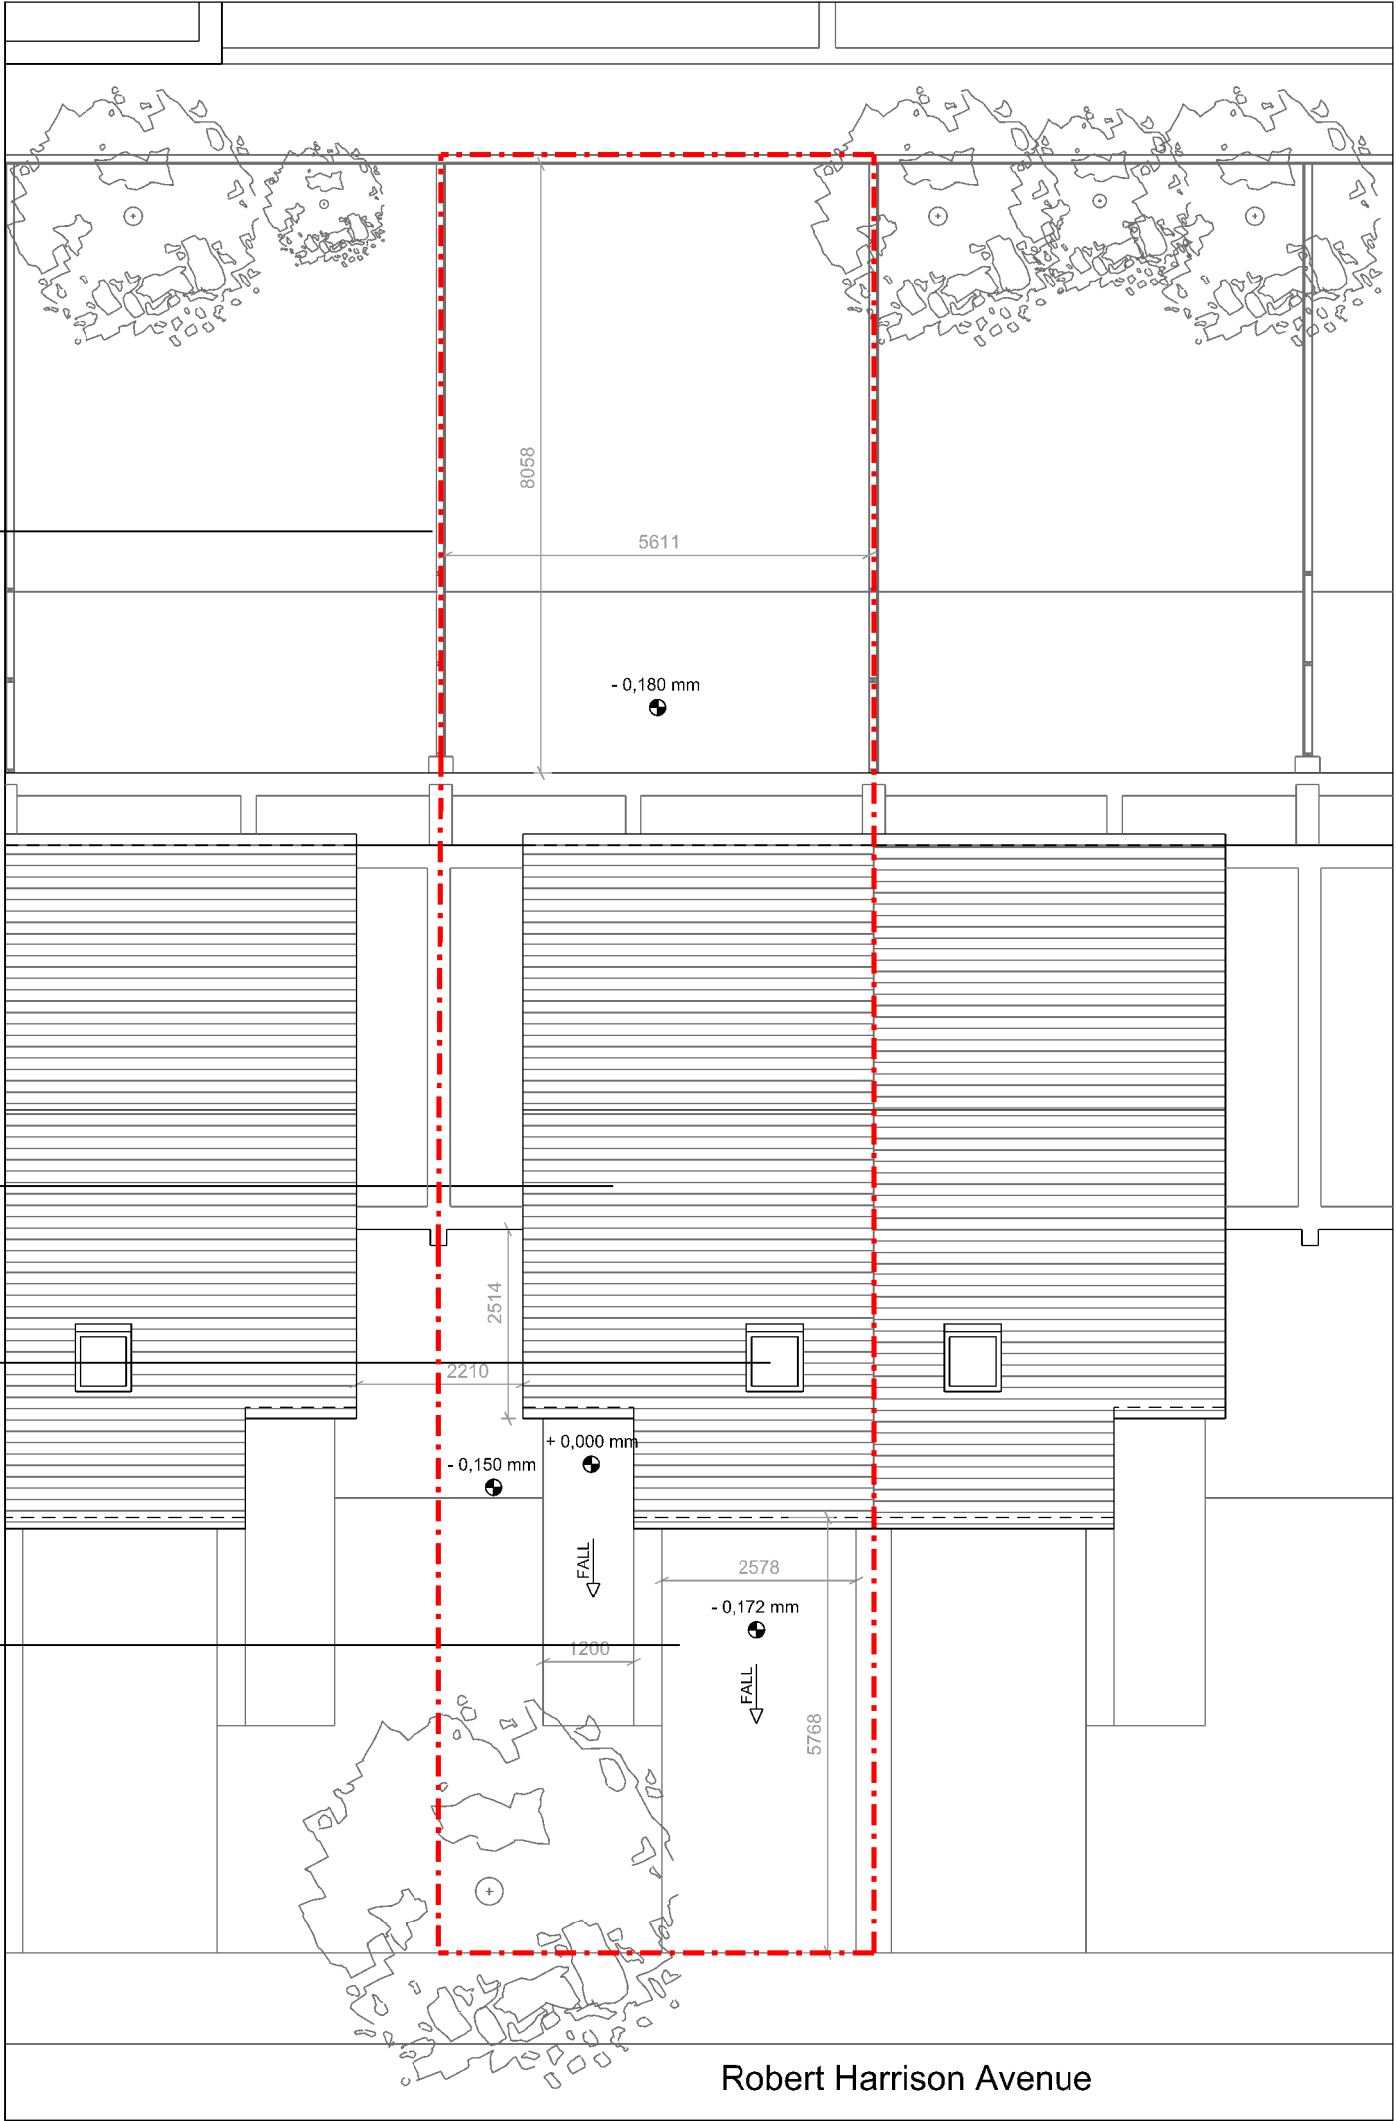

Robert Harrison Avenue

ANDREW WALLACE ARCHITECTS
+ INTERIOR DESIGNERS

The old bakery
Vicker grove, West didsbury
Manchester, M20 1LJ

www.andrewwallacearchitects.co.uk
e: info@awallacearchitects.co.uk

t: 0161 448 0483
f: 0161 445 1635

Job number
254


Drawing number
E.02LD.P001

Title
Existing Site plan

Scale
1:100 @ A3

Issue for


Date
18.06.25

 



Rev/Date




Do not scale
this design and drawing
is the copyright of
Andrew Wallace Architects
and Interior Designers and
may not be reproduced
in any form whatsoever
without his prior express
written consent

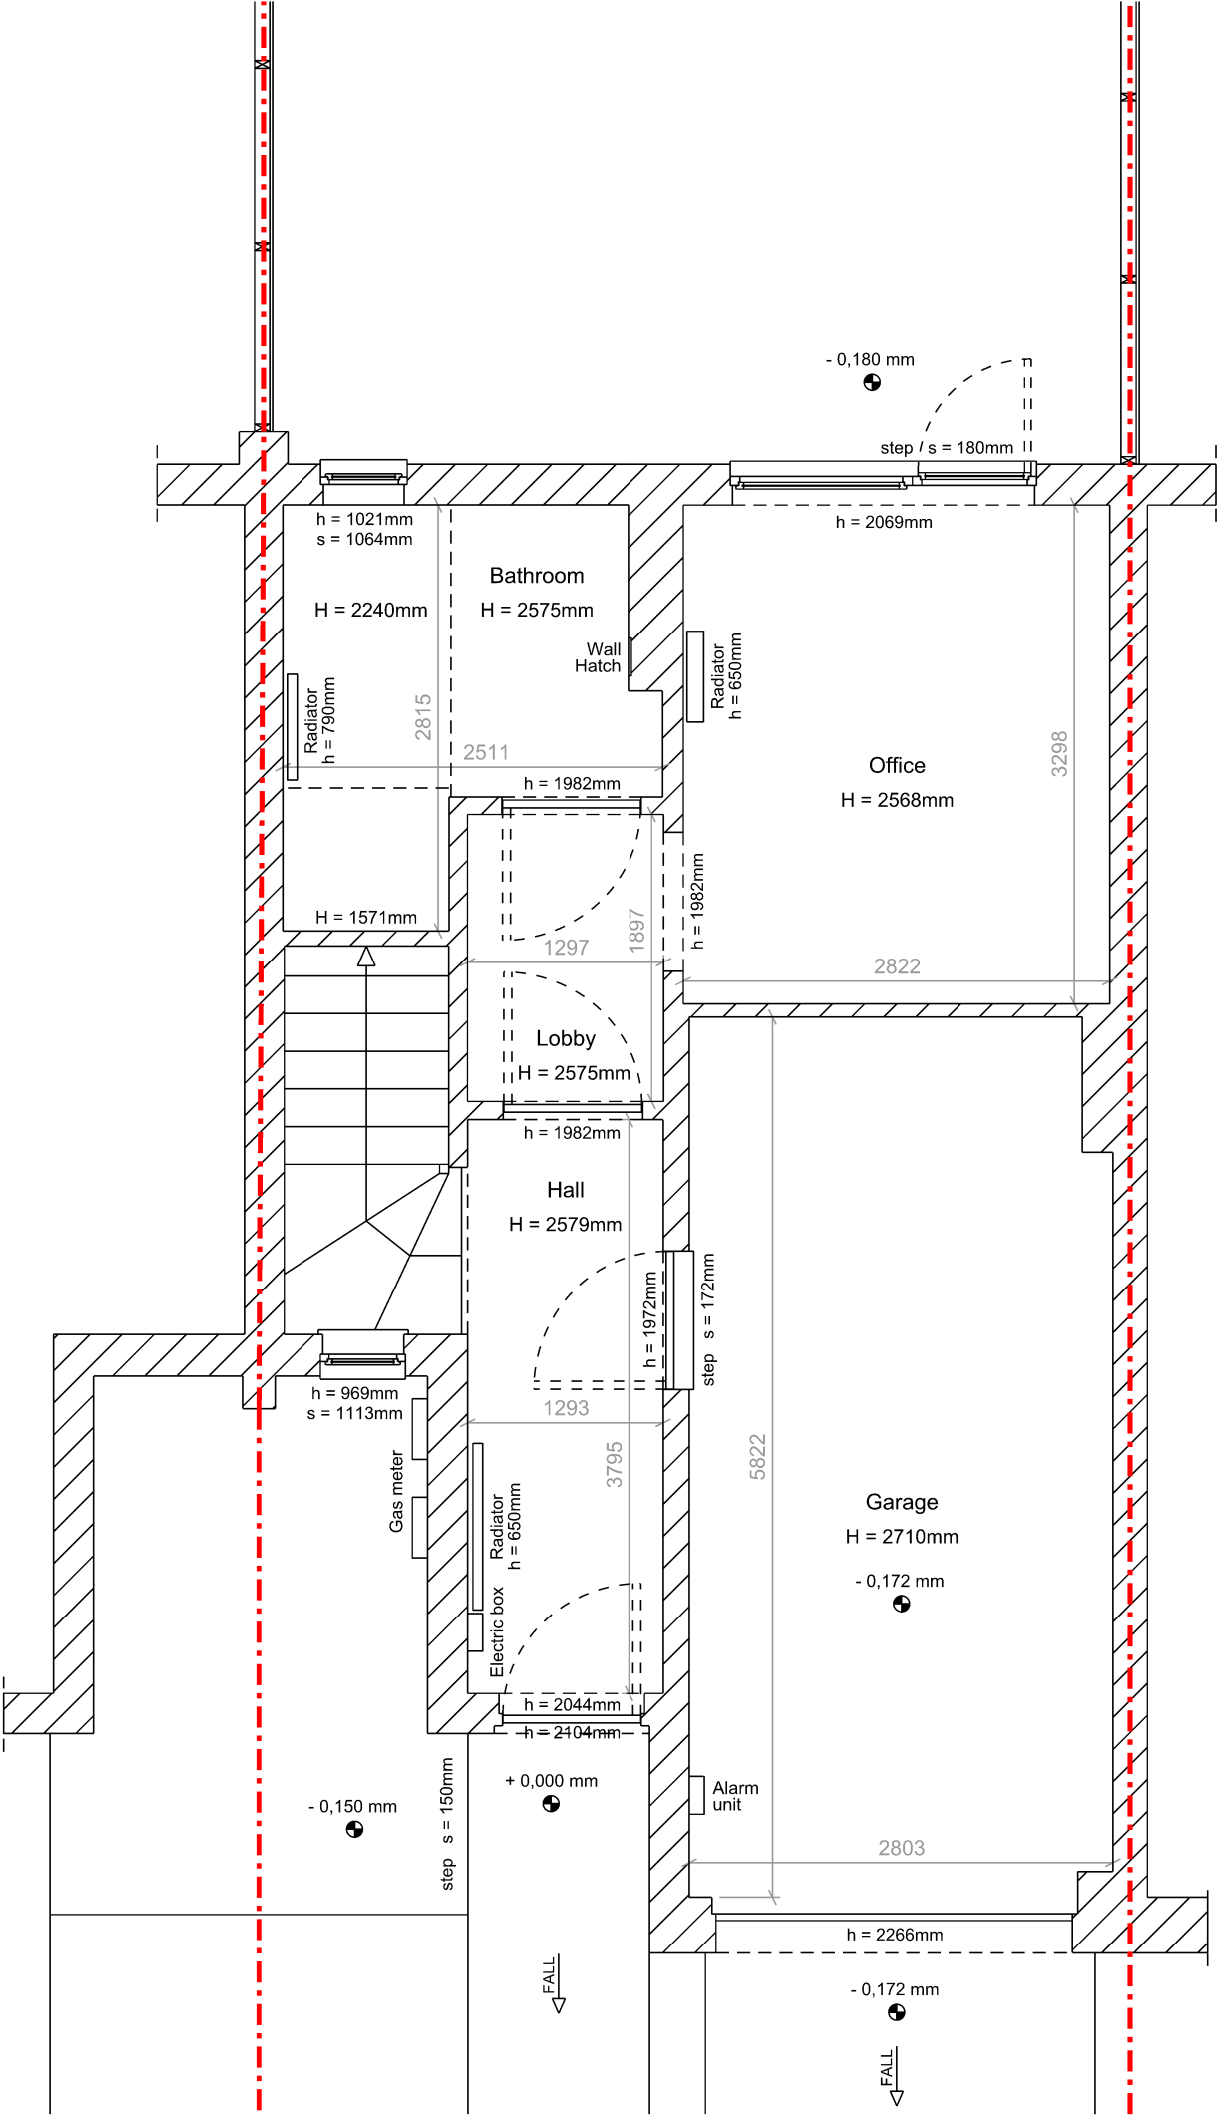


Existing Ground floor plan

 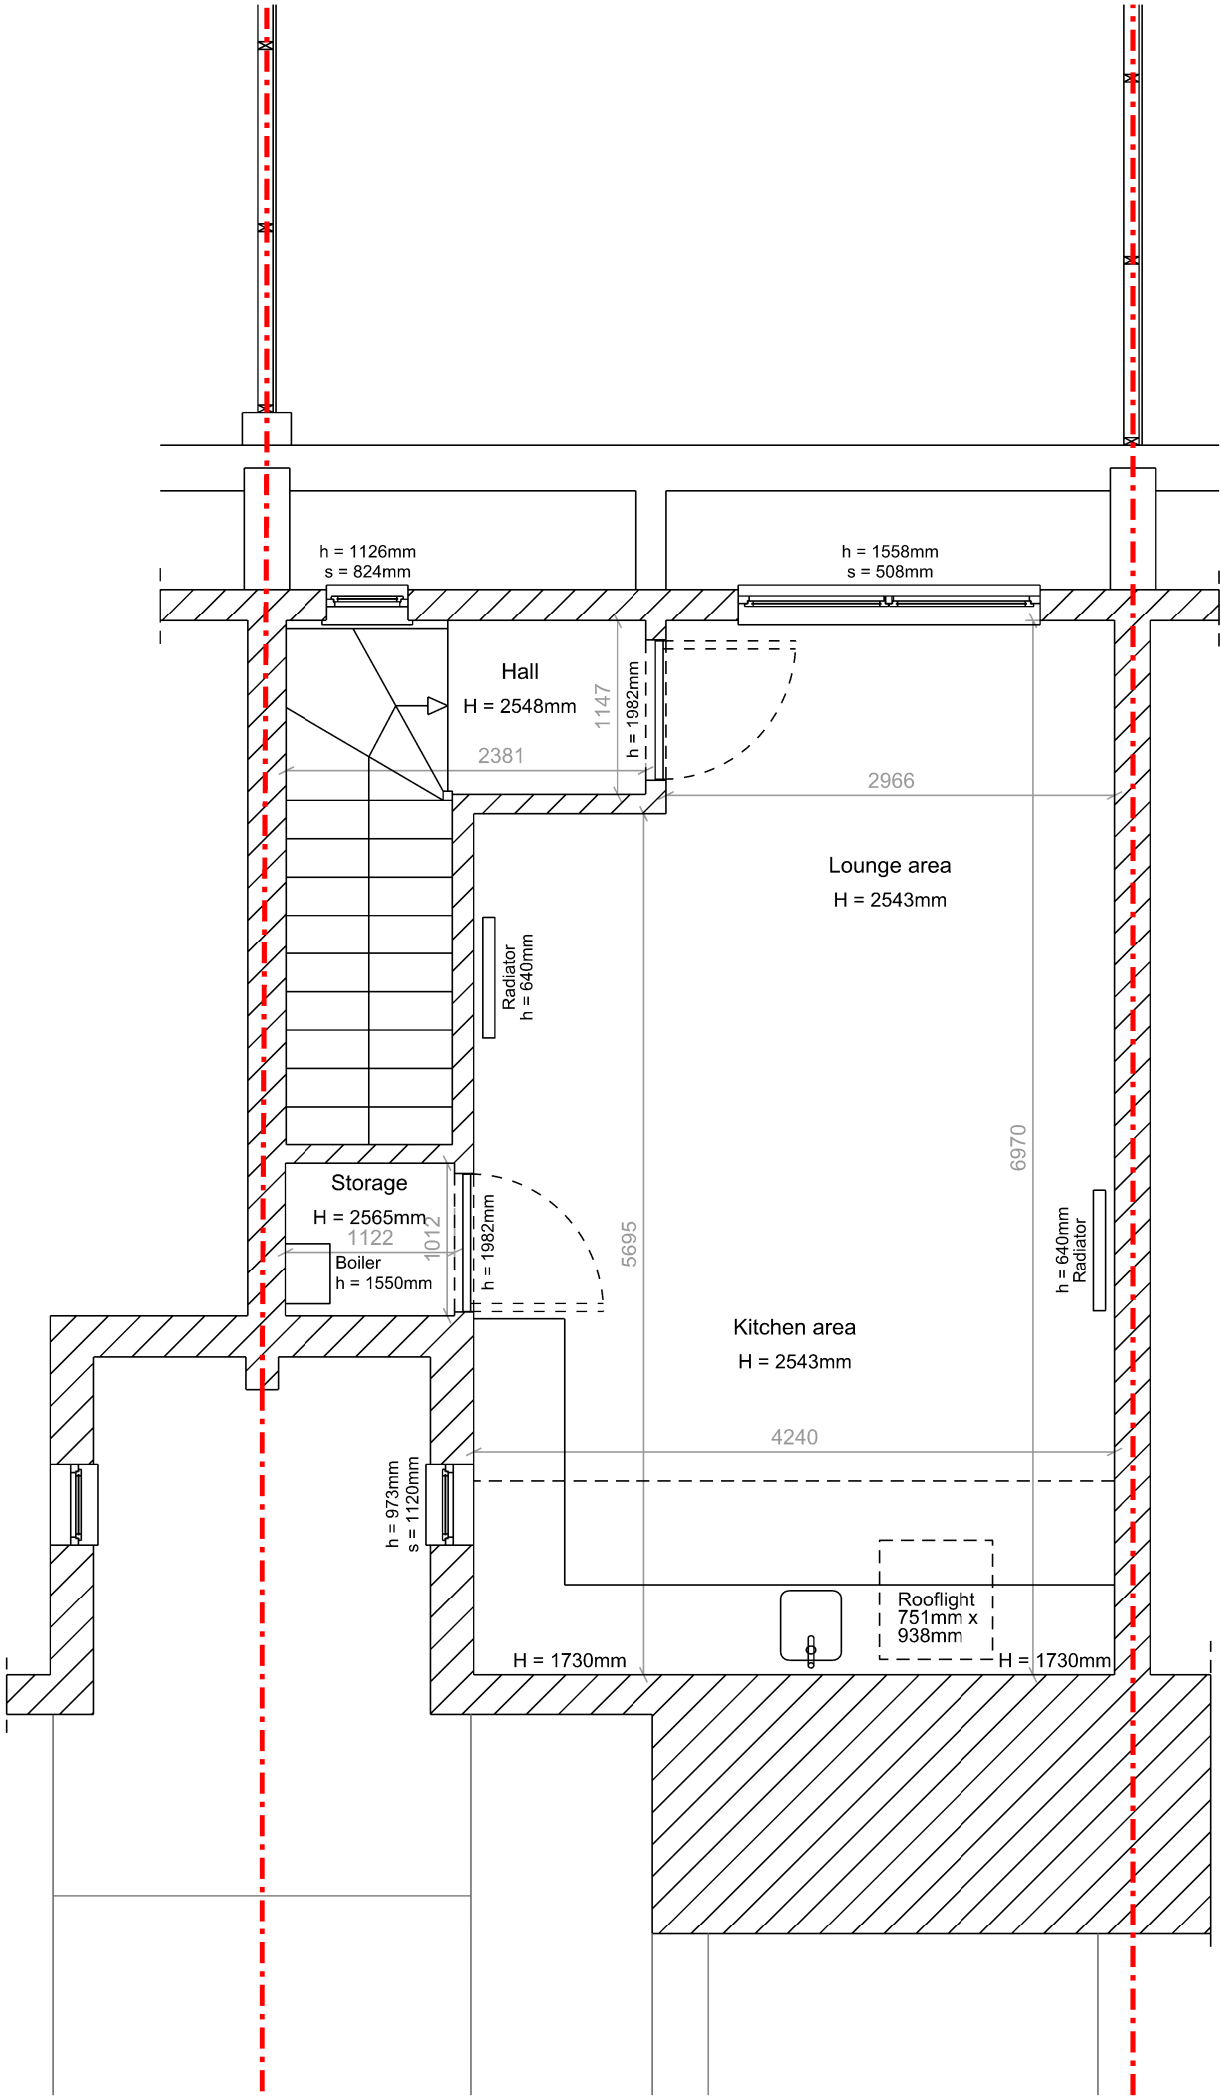

Existing Second floor plan

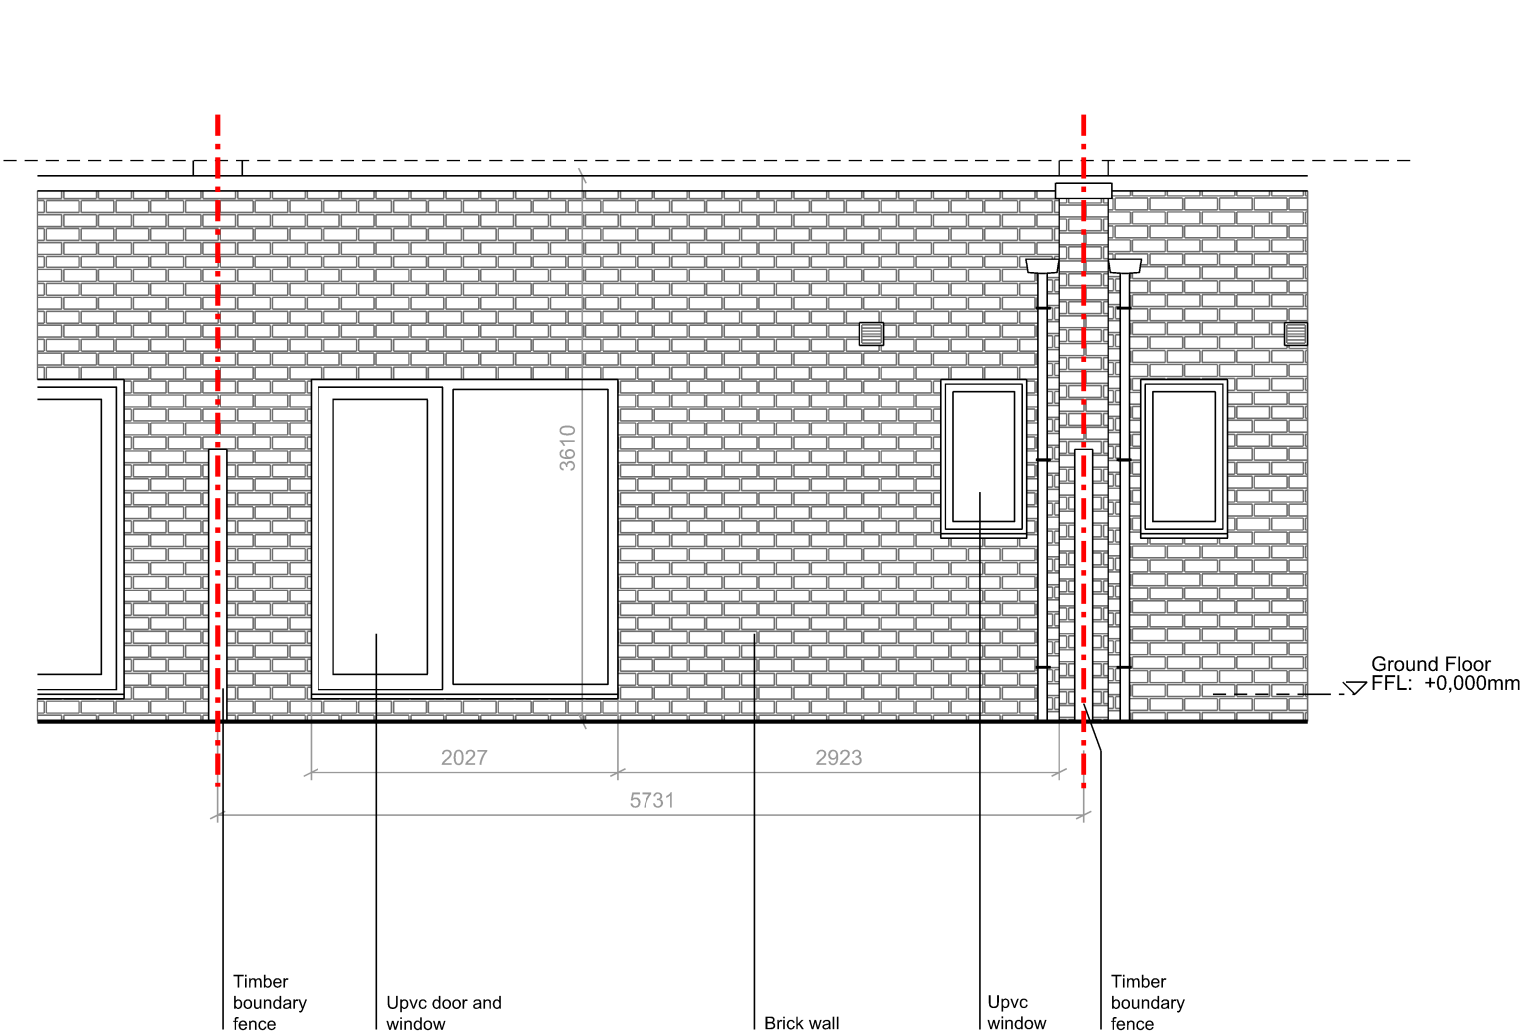

Existing South (Rear) Elevation

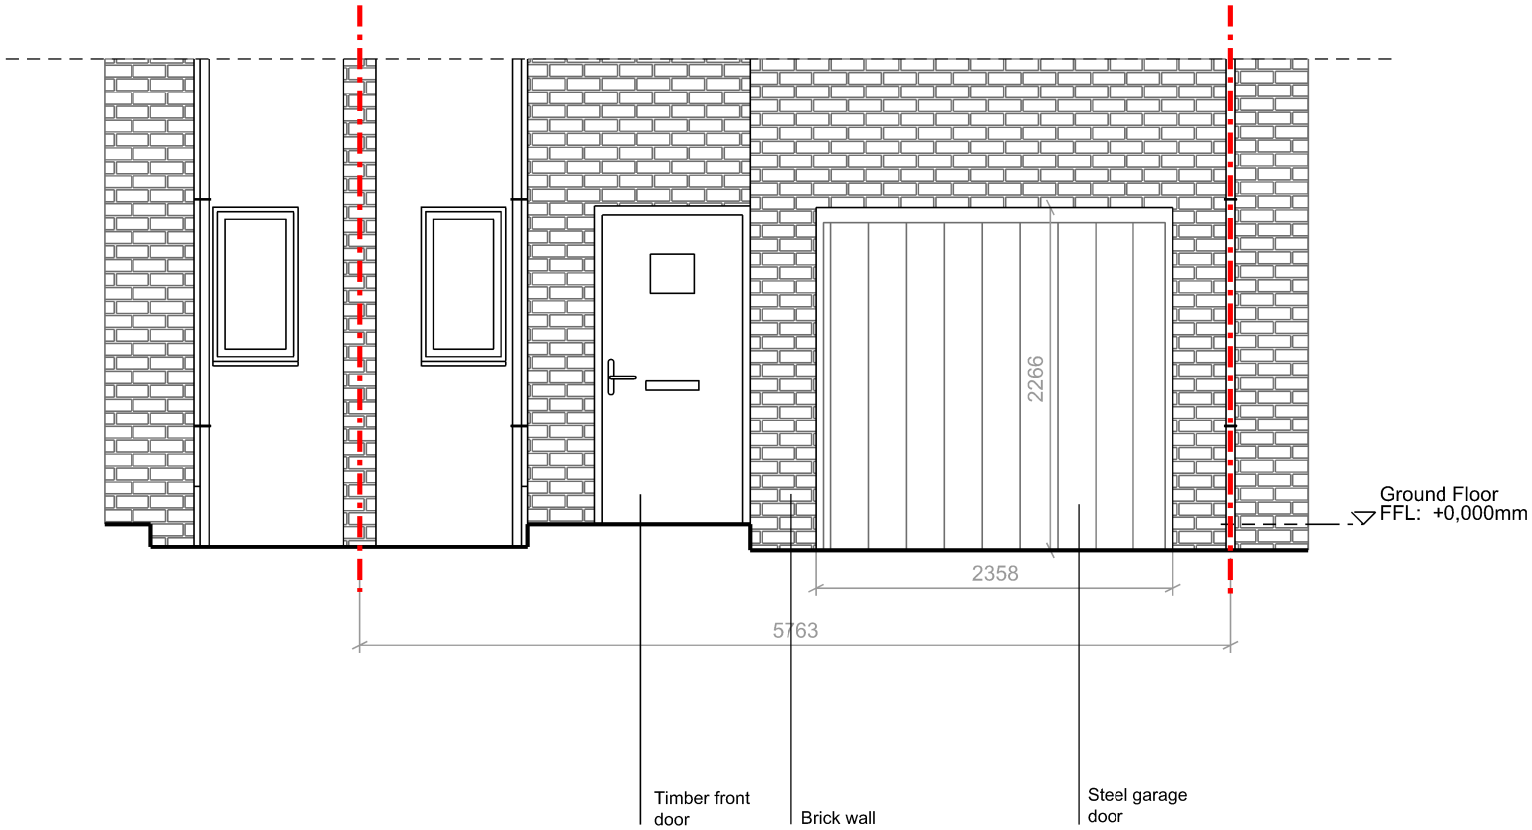

Existing North (Front) Elevation