

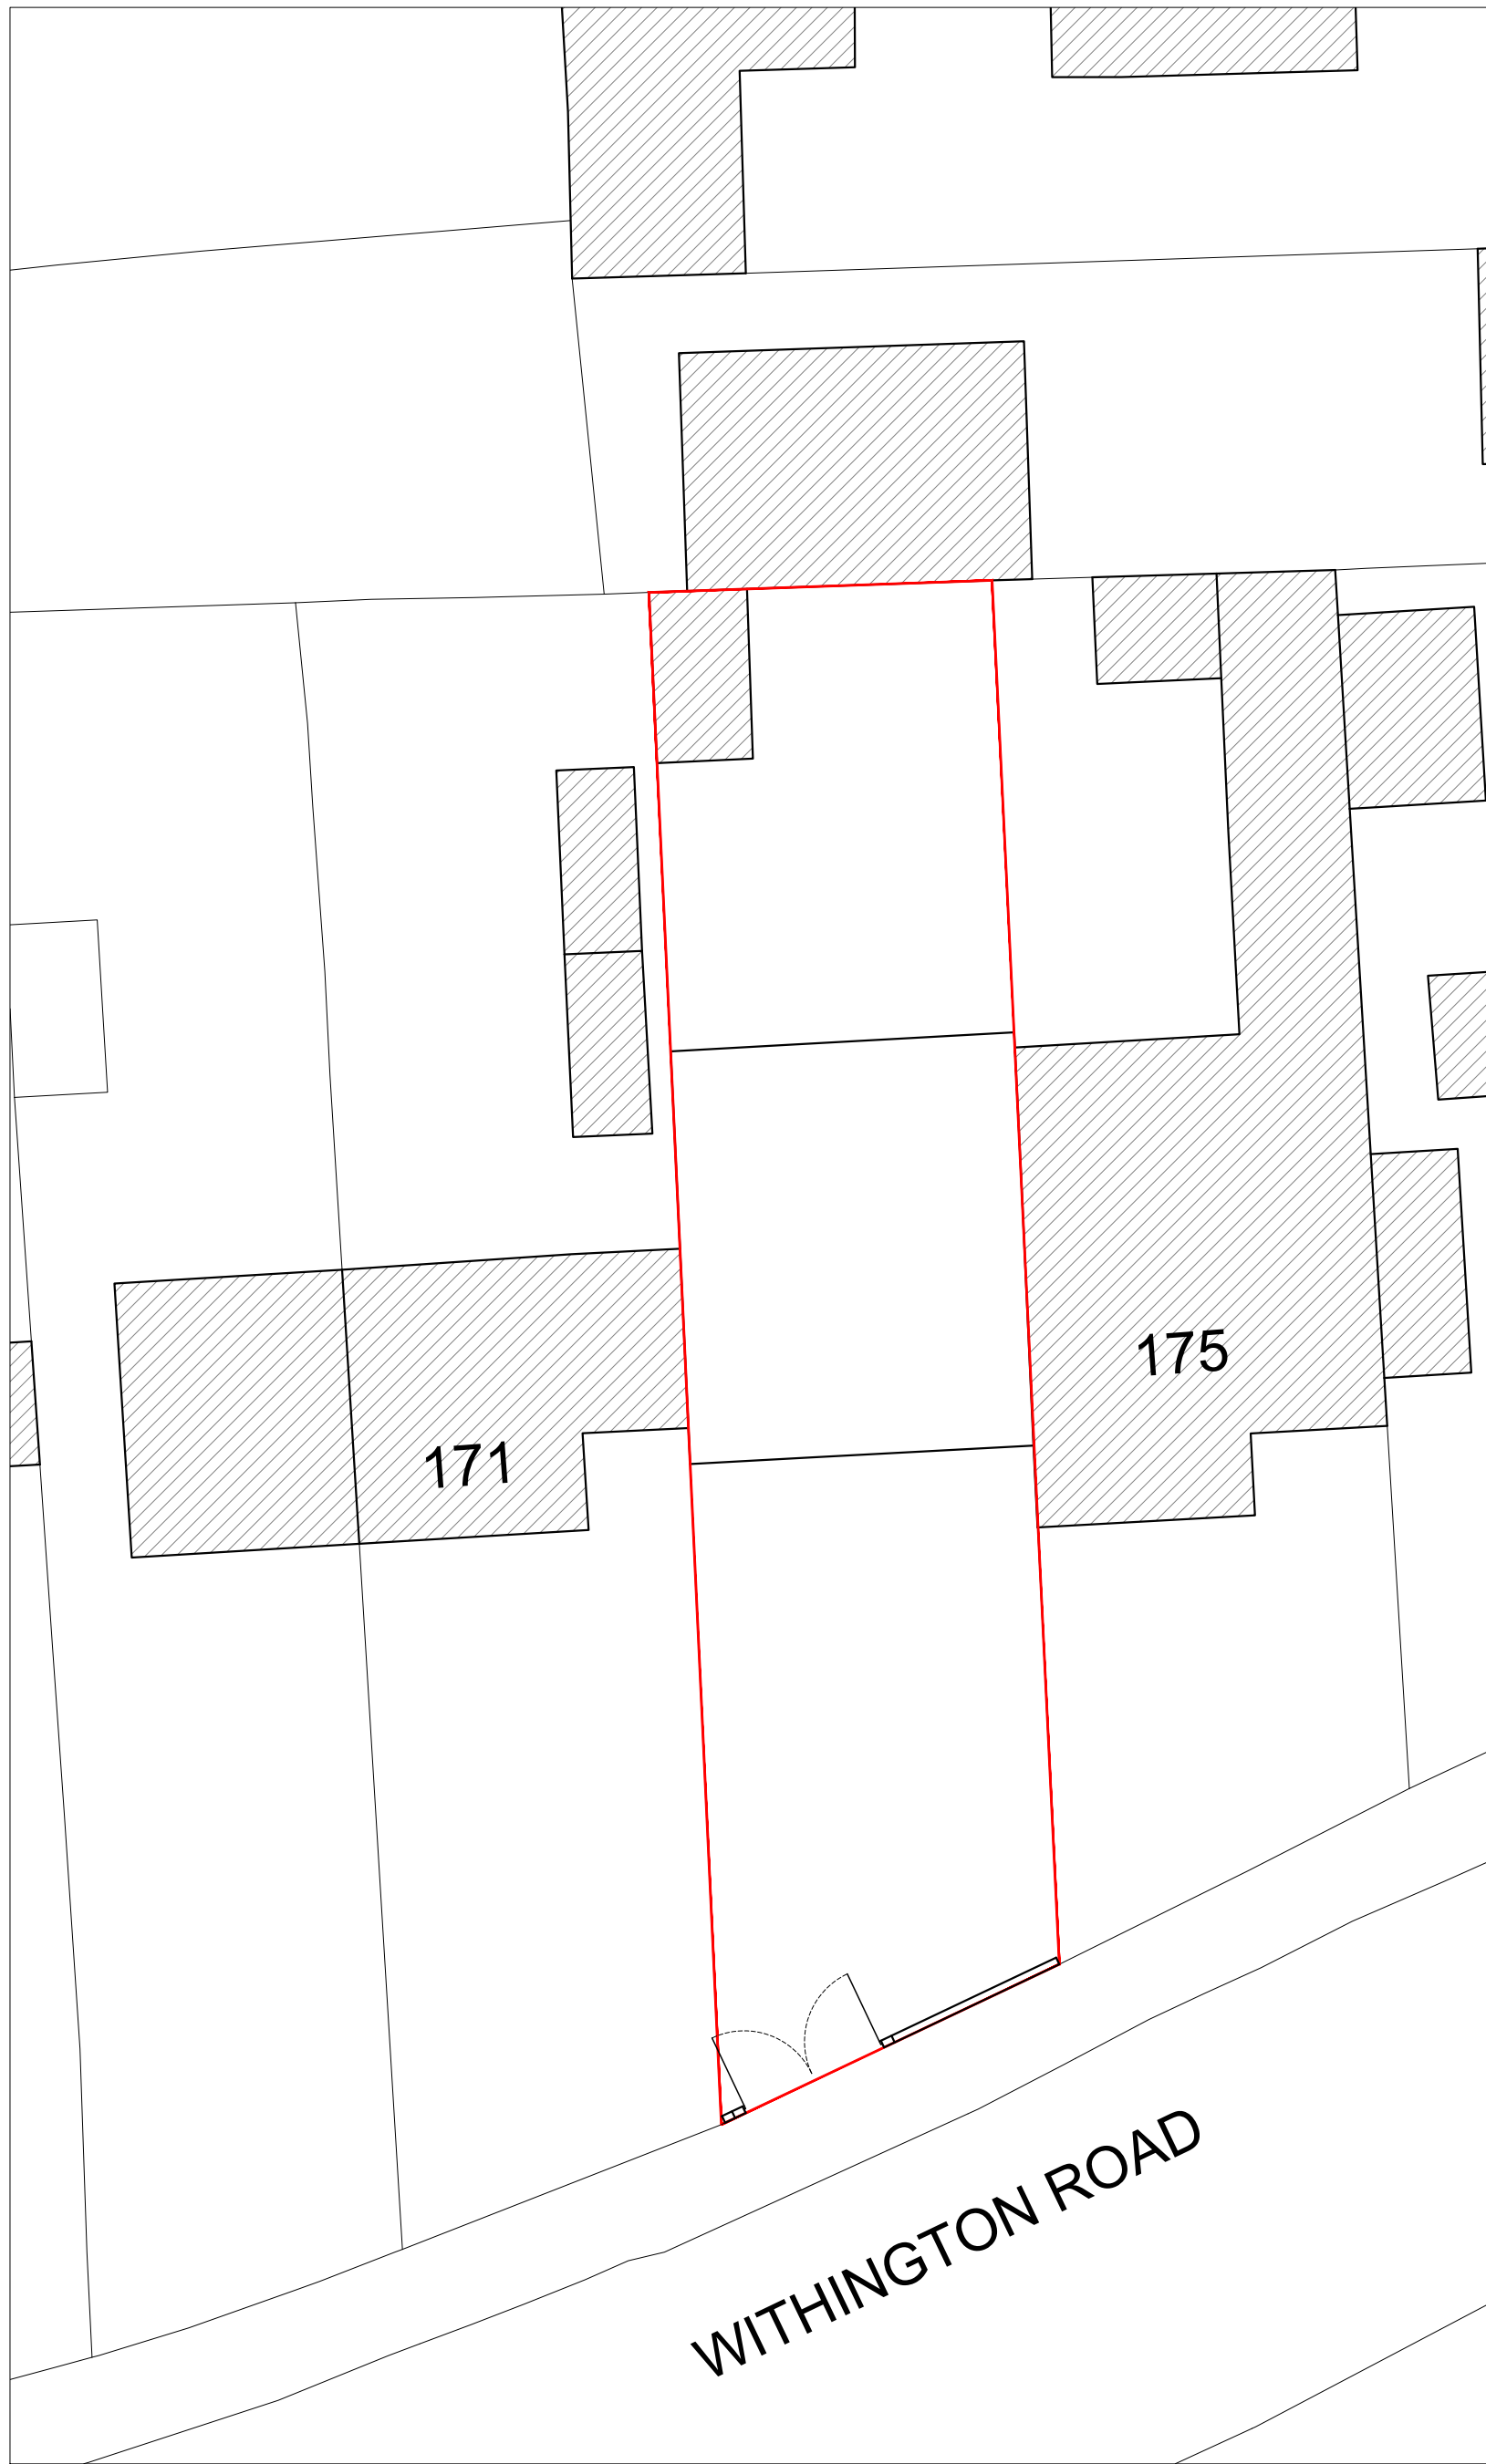


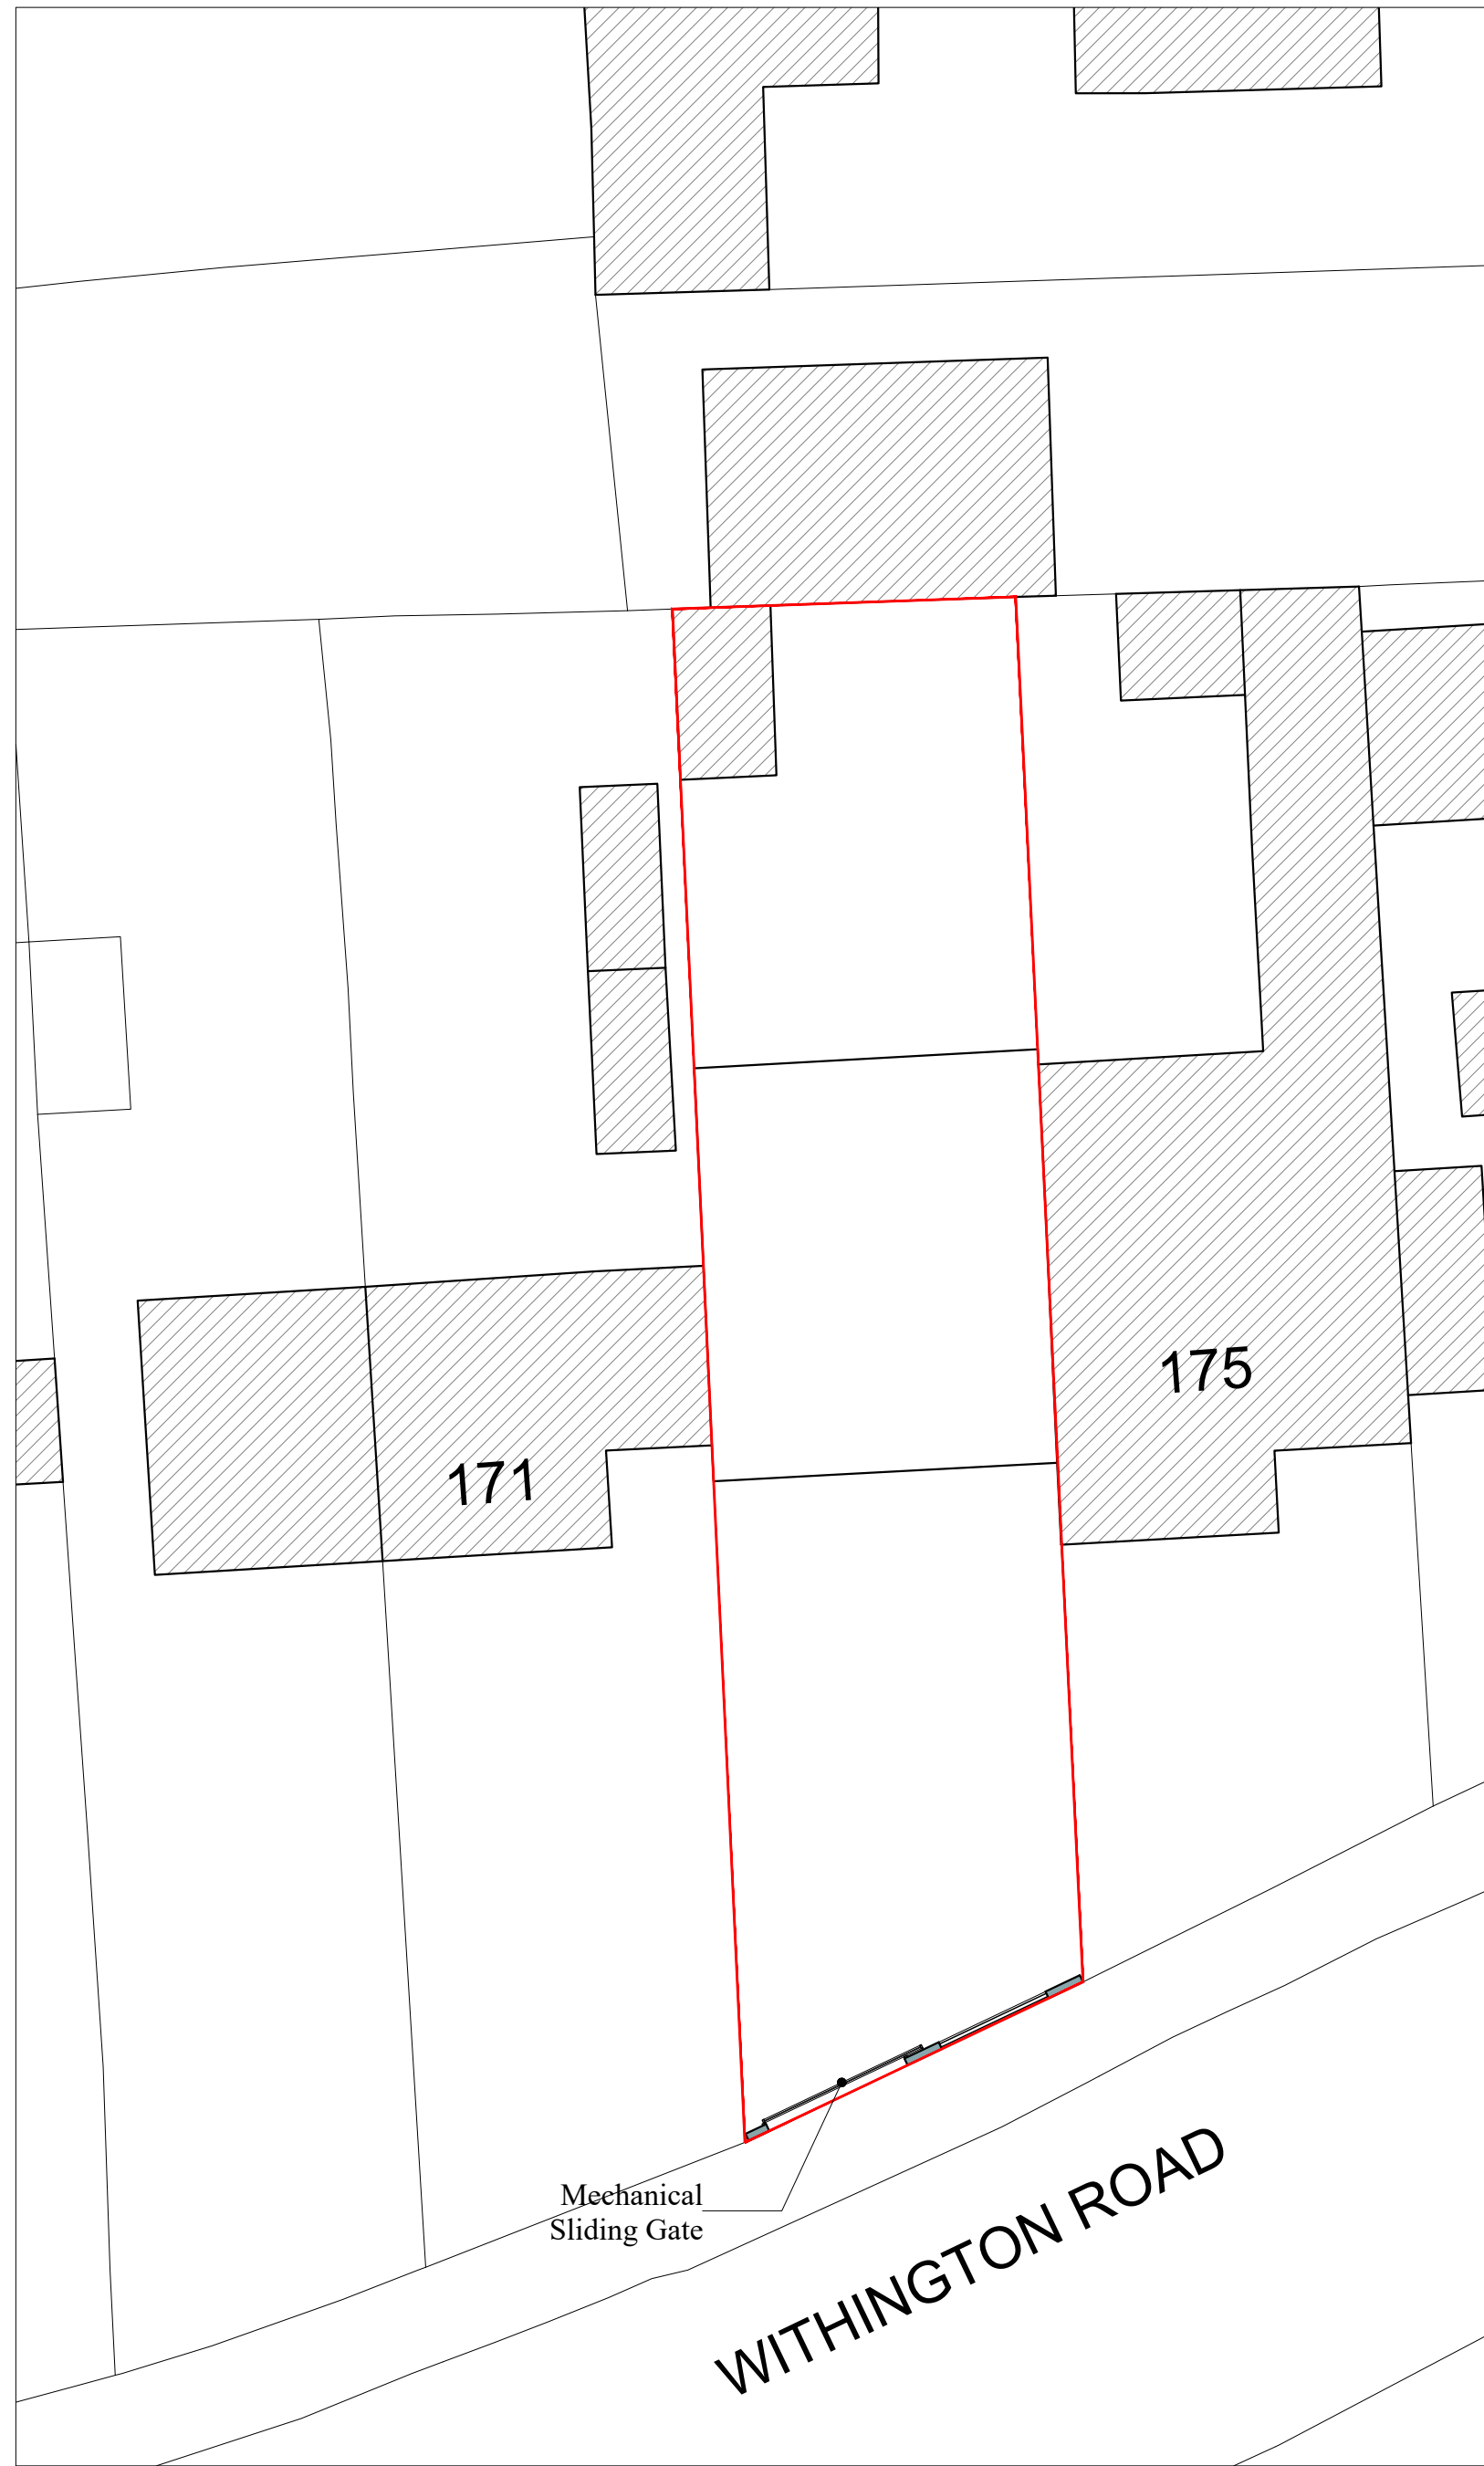


Existing Site Plan 1:200

Scale Bar 1:200

0 10 15m

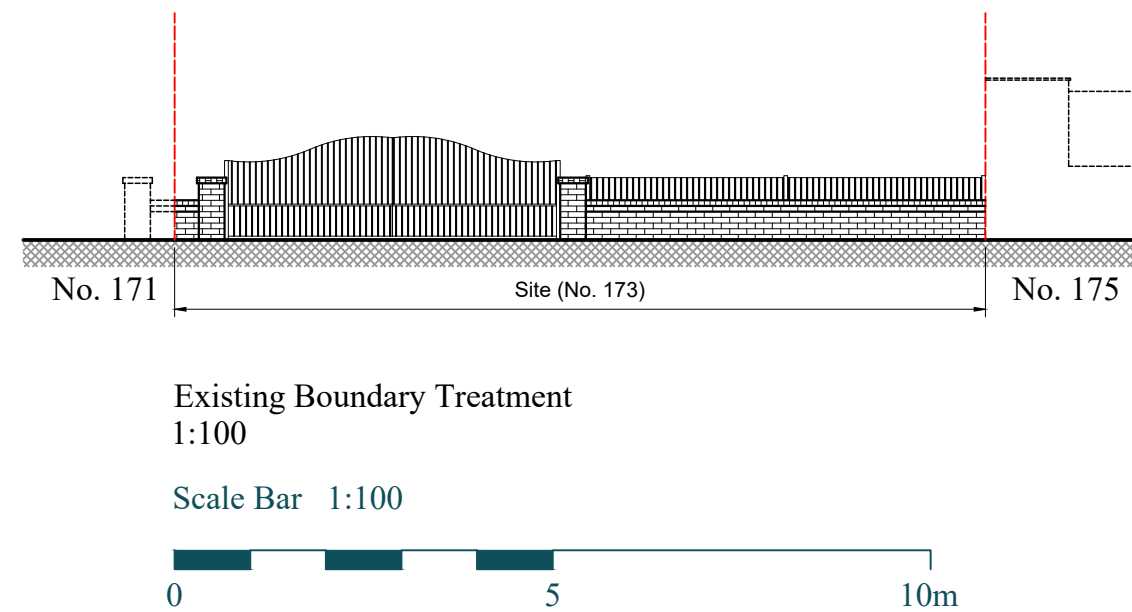

Proposed Site Plan 1:200

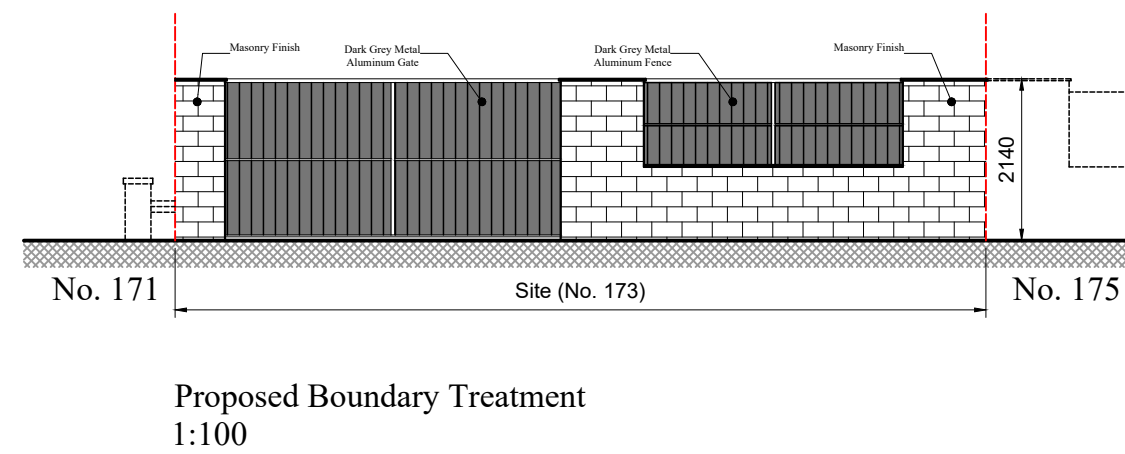

Location Plan 1:1250

Scale Bar 1:1250

0 50 100 150m

Drawing Notes

All dimensions to be checked on site and designers to be informed of any discrepancies before any works commencement on site.

Do not scale from this drawing.

Drawings are to be read in conjunction with all relevant specifications, structural engineers' and service engineers' drawings. All structural elements are indicative only, all structural elements to be confirmed by an appointed structural engineer prior to commencement of works on site.

All data, dimensions and deigns contained in this document are confidential to the copyright owner and may not be communicated to any third party save in accordance with a licence for the copy-right owner or with the copyright owner's written permission and authority.

11/06/2025	Initial issue	A
Date	Description	Revision
Project Status:		
Planning Stage		



M: (+44) 748 876 8707
M: (+44) 794 053 1879
E: info@oryastudios.co.uk

Client:		
Domestic Client		
Site:		
173 Withington Road, Whalley Range, Manchester M16 8EF		
Drawing Title:		
Location Plan, Existing and Proposed Site Plans & Boundary Treatment		
Scale @ A1:	Date:	
1:1250 1:200	11/06/2025	
Project:	Drawing No:	Revision:
0216	0216-PA-001	A