



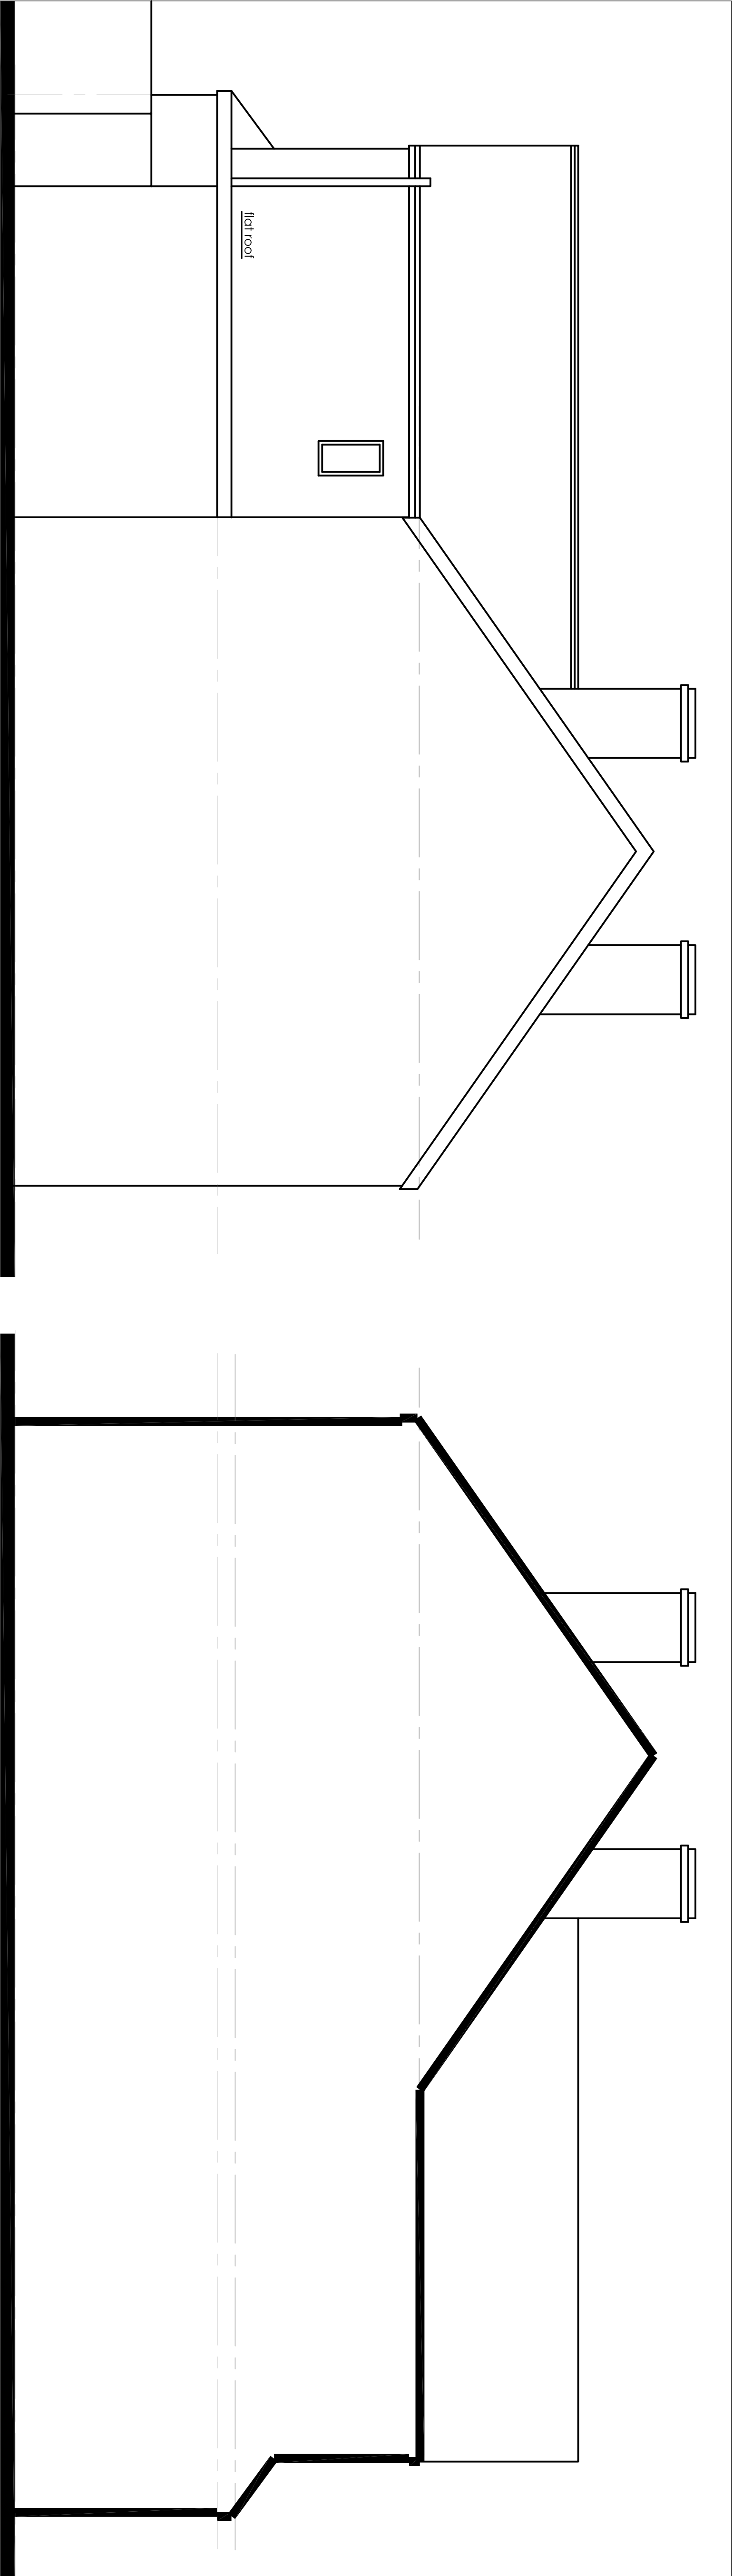


EXISTING GABLE ELEVATION TO N° 334

EXISTING GABLE SECTION TO N° 332

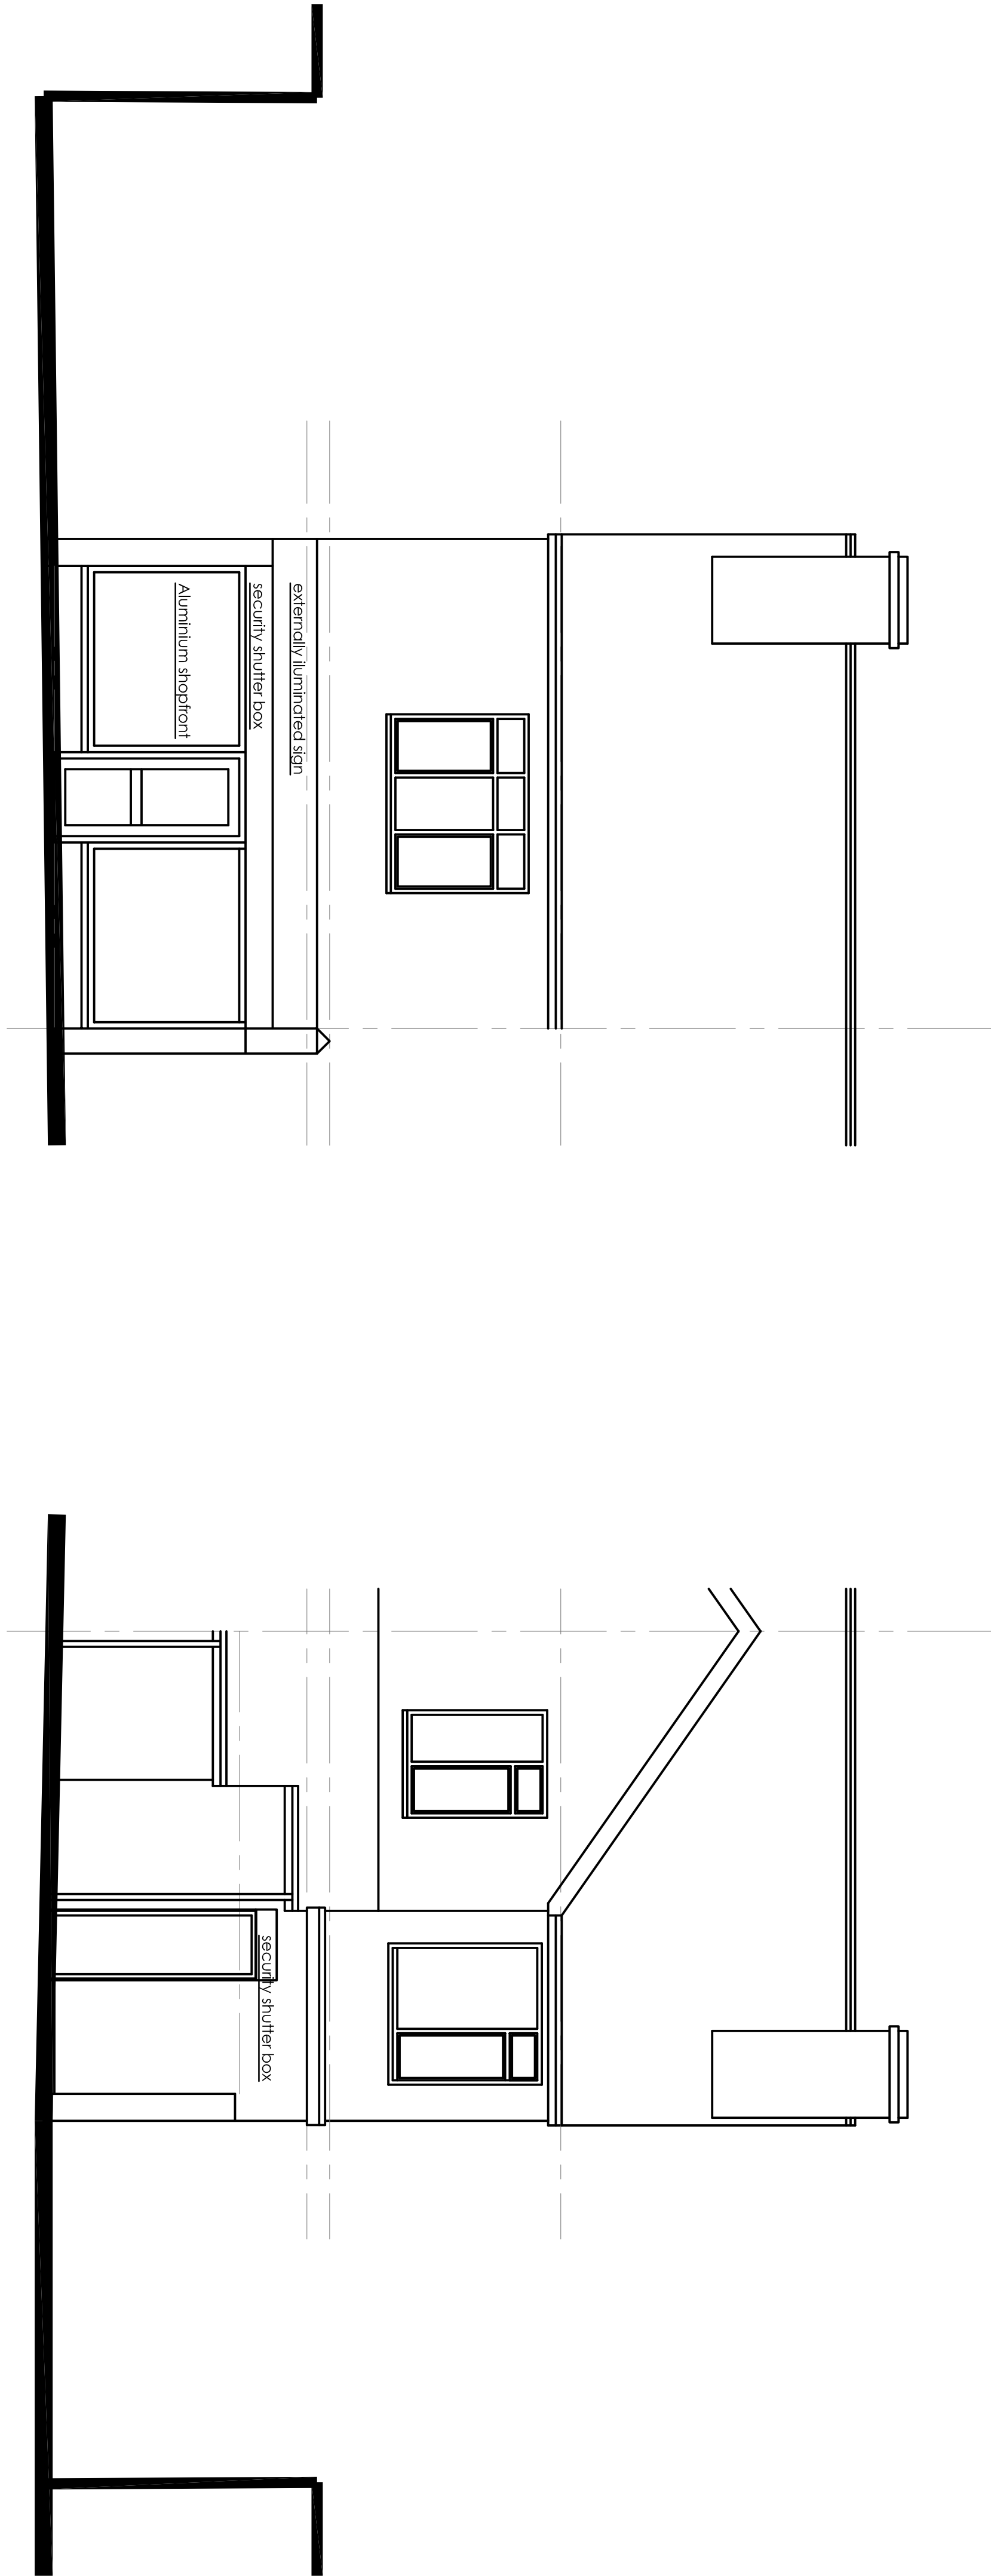

EXISTING FRONT ELEVATION

EXISTING REAR ELEVATION

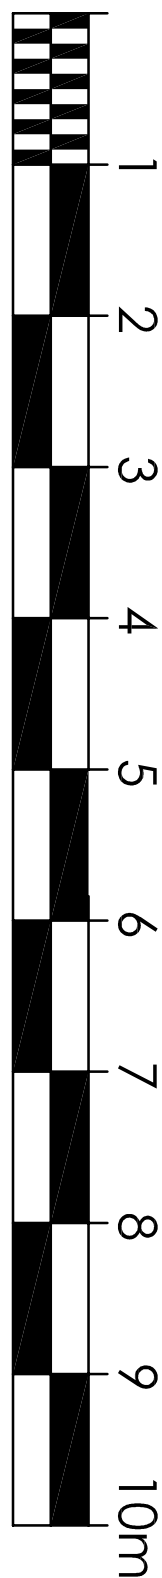

© This drawing is Copyright and the property of Richmond Consultants and must not be reproduced in whole or part without their written permission. Copyright is reserved. © Richmond Consultants and must not be reproduced in whole or part without their written permission.

The Contractor is to check and verify all building and site dimensions, levels and sewer invert levels at connection points before work starts. This drawing must be read with and checked against any structural or other specialist drawings provided.

The Contractor is to comply in all respects with the Building Regulations and any other relevant legislation and standards, whether or not specifically stated on these drawings.

This drawing is not intended to show details of foundation or ground conditions. Each area of ground relied upon to support the structure depicted must be investigated by the Contractor and suitable methods of foundation be provided.

THIS SCHEME IS NOT BASED ON A SURVEY

DO NOT SCALE FROM THIS DRAWING

NOTE:

Drawing Status	PLANNING		
Construction Status			
Rev.		By	Date

RICHMOND CONSULTANTS

Mobile 0771031750

Email office@richmond-consultants.co.uk

Site
334A Platt Lane, Fallowfield
Manchester
M14 7DA

Title
Extensions to ground, upper floor
and dormer
Existing Elevations

Checked	Drawn By	Scale	Date
	SRN	1:50 @A1	May 25
Drawing Number	20.24 PL-201		Rev.

20.24 PL-201
