



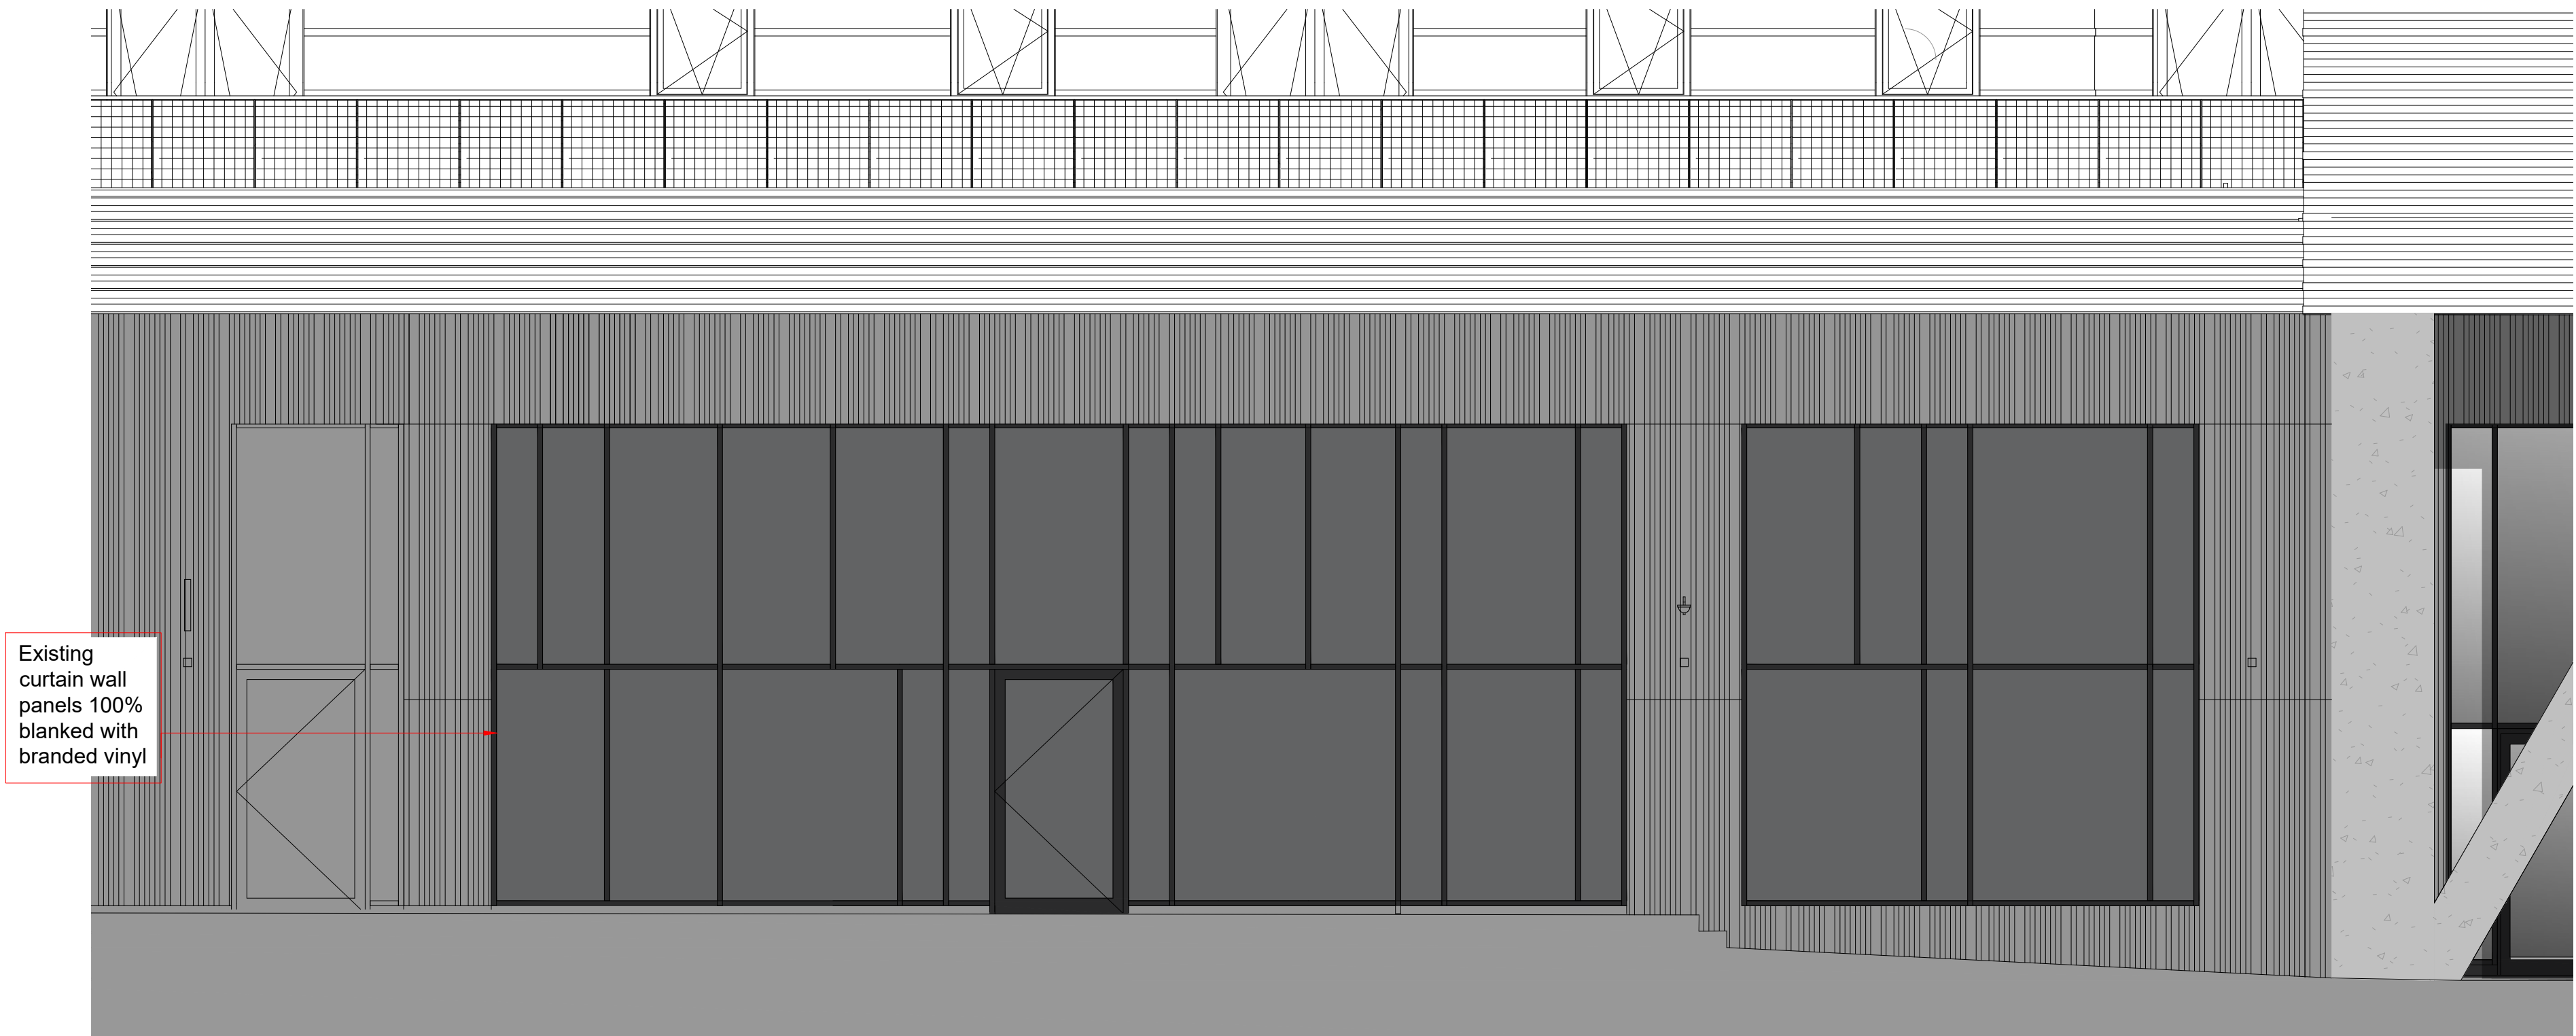

Existing curtain wall panels 100% blanked with branded vinyl

EXISTING FRONT ELEVATION
Scale 1:50 @ A1

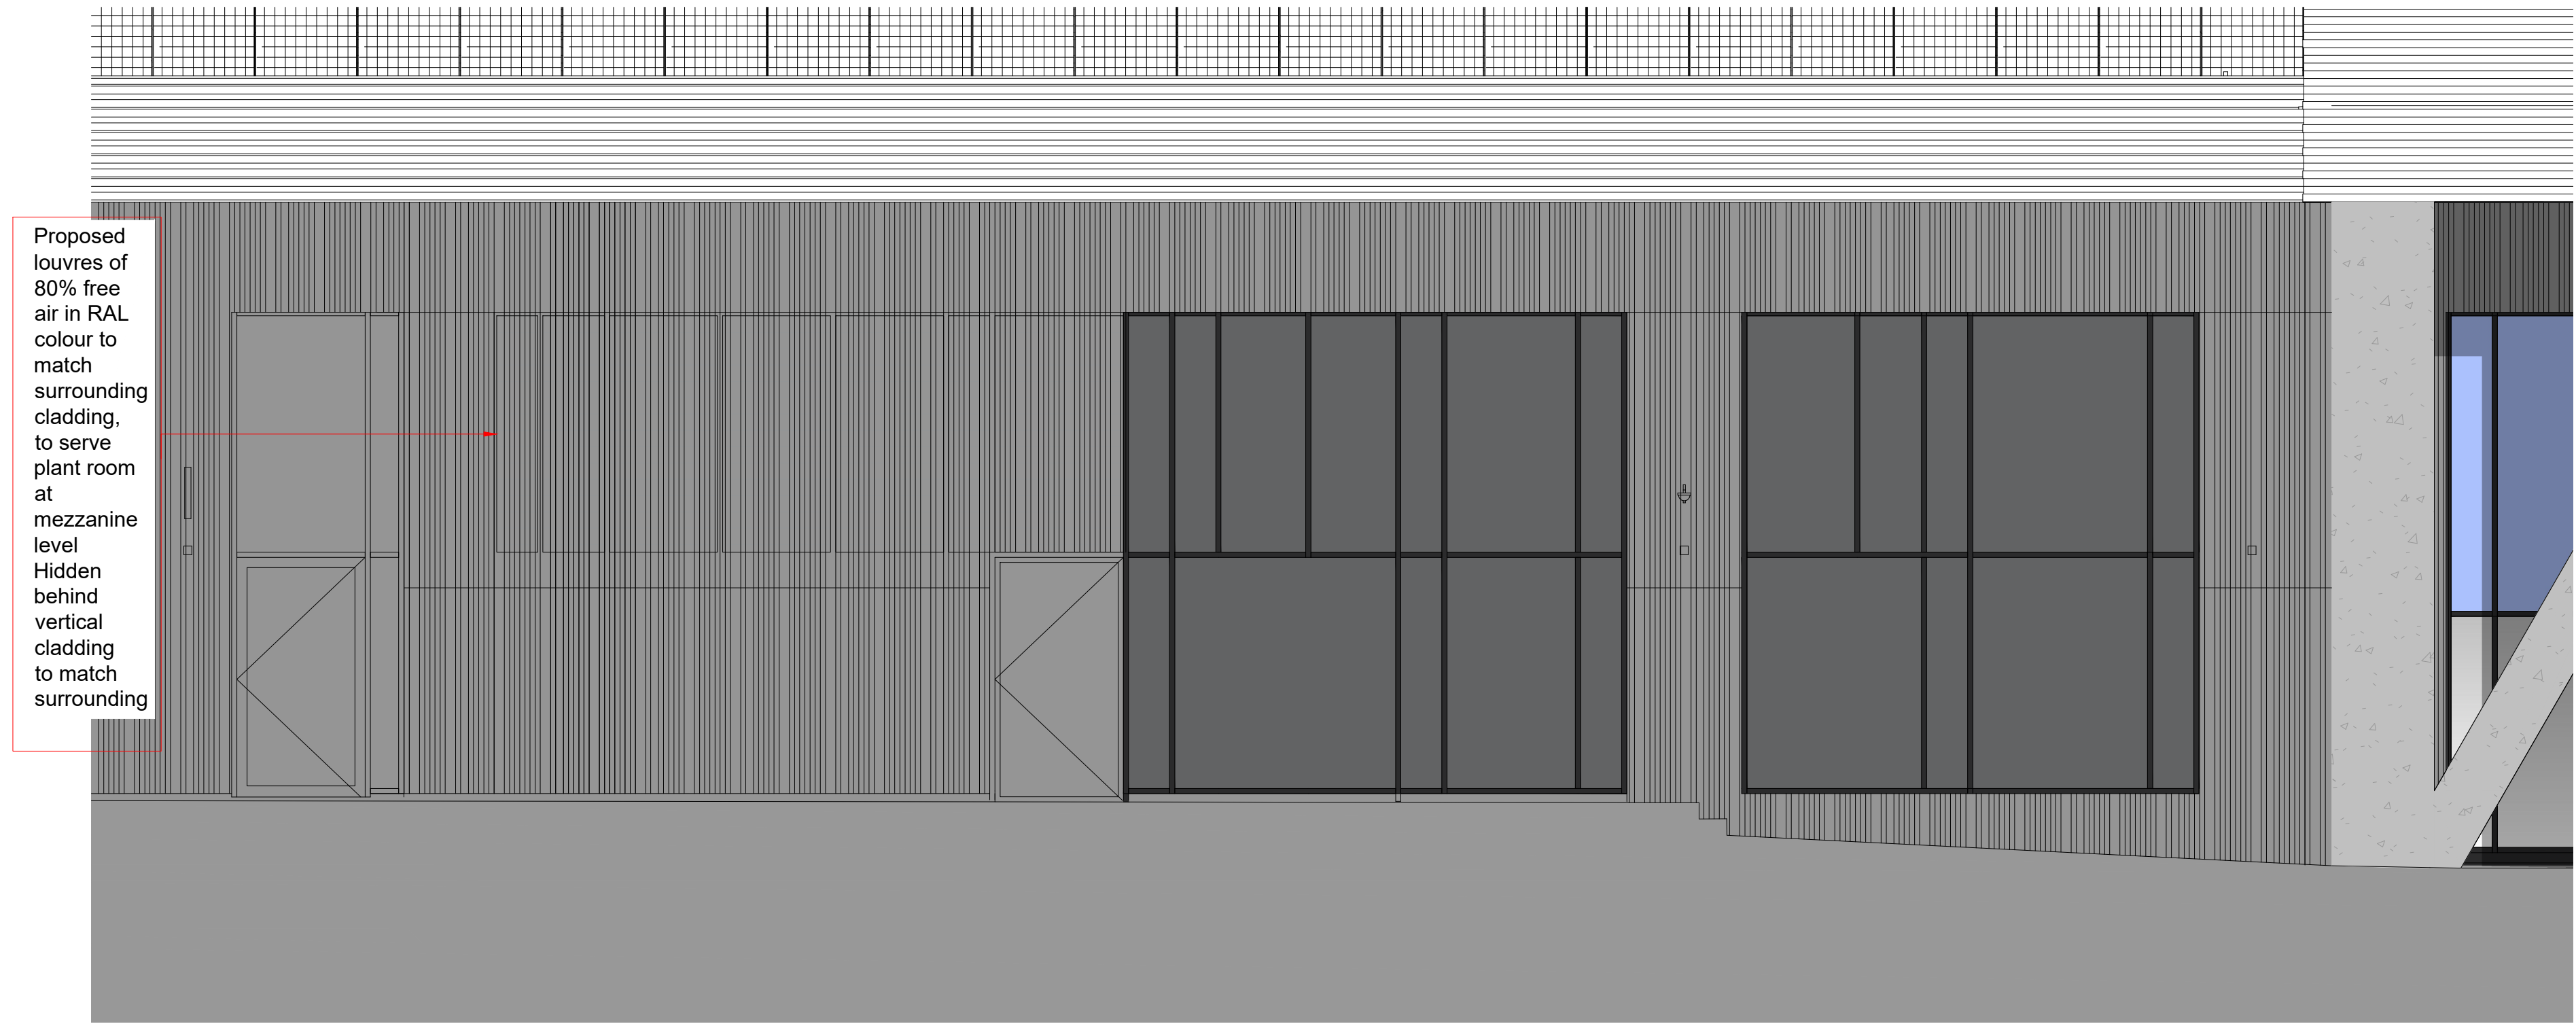


Proposed louvers of 80% free air in RAL colour to match surrounding cladding, to serve plant room at mezzanine level
Hidden behind vertical cladding to match surrounding

PROPOSED FRONT ELEVATION
Scale 1:50 @ A1




EXISTING FRONT ELEVATION
PHOTOGRAPHIC RECORD
No Scale

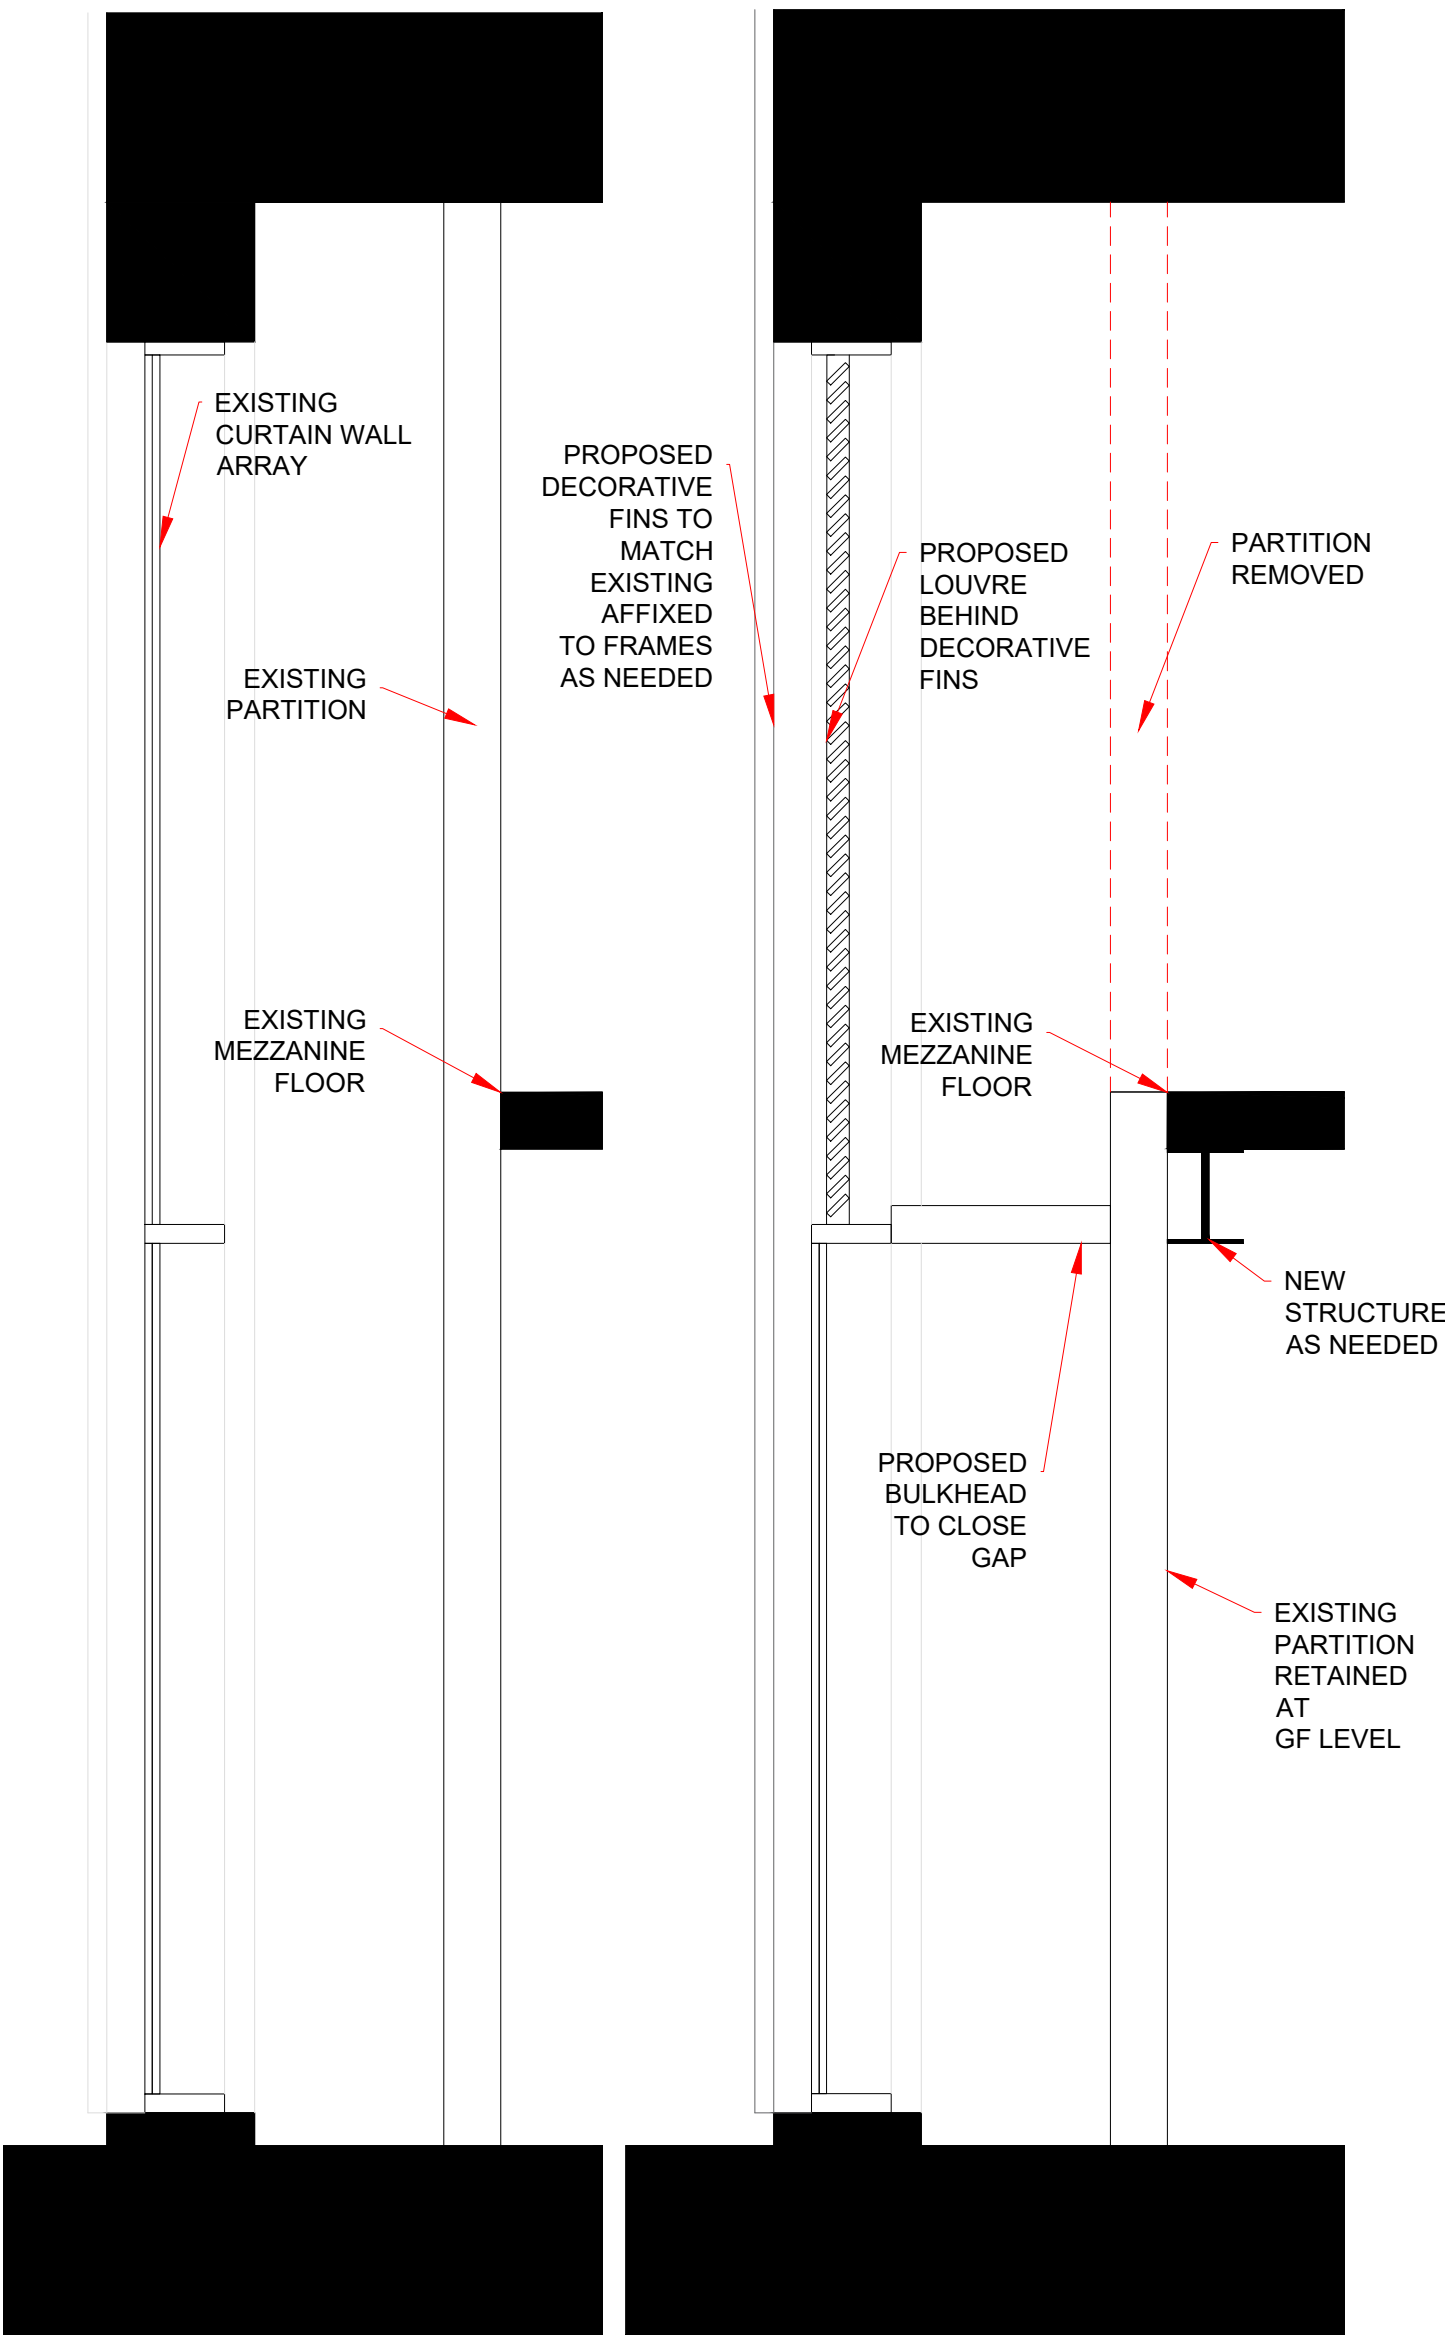

INDICATIVE EXISTING SECTION
Scale 1:20 @A1

INDICATIVE PROPOSED SECTION
Scale 1:20 @A1

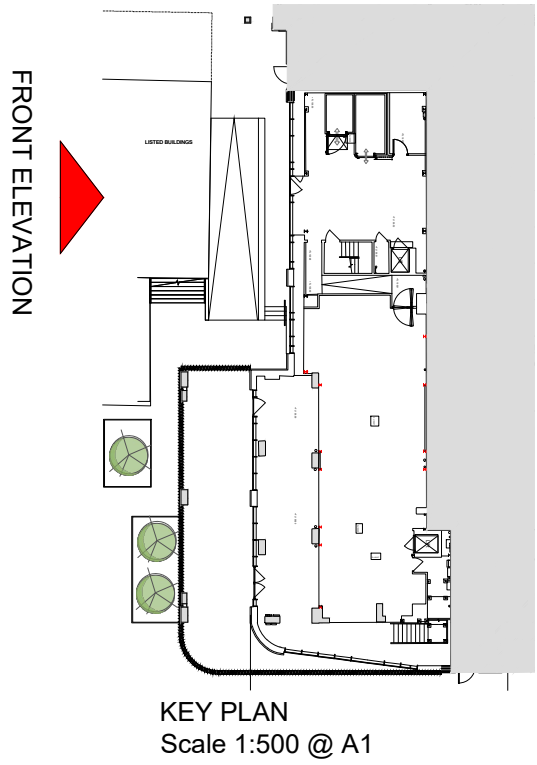

KEY PLAN
Scale 1:500 @ A1