


Notes:
Drawings are based on survey data and may not accurately represent what is physically present.
Do not scale from this drawing. All dimensions are to be verified on site before proceeding with the work.
All dimensions are in millimeters unless noted otherwise.
Purcell shall be notified in writing of any discrepancies.

Key Plan

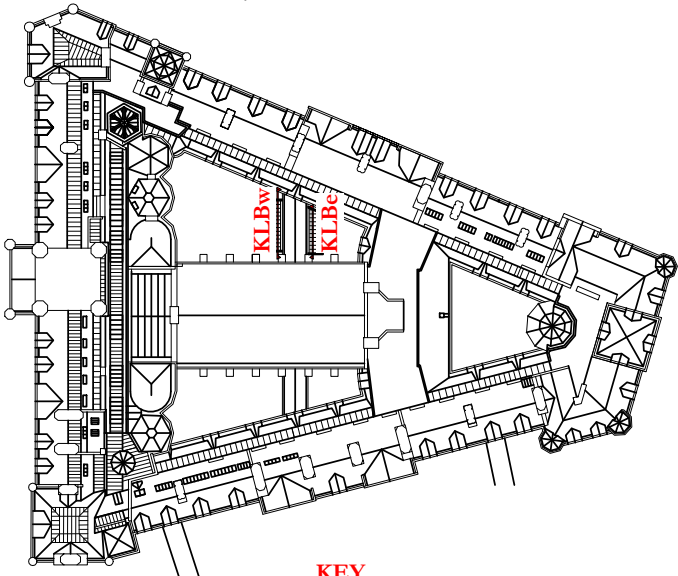

- KEY
- New stone components
 - Adjusted stone components

Revision 01: Stone component references
KLBw_6.03_18, KLBe_6.03_18 and
KLBe_6.05_12 added.

01	03/11/2023	GR	JRC	See note in revision cloud
	08/08/2023	GR	JRC	First issue
ISSUE	DATE	APPROVED	DRAWN	DESCRIPTION



Project Office, Room 308, Town Hall, MANCHESTER M60 2L1
+44 (0) 7970 097 432
www.purcelluk.com

PROJECT STATUS RIBA stage 5

CLIENT Manchester City Council

PROJECT Our Town Hall

DRAWING TITLE Stone repairs and alterations
to former Kitchen Link
Bridge balustrades

SIZE & SCALE [A3] As indicated

DRAWING STATUS S4 Construction


JOB NUMBER 236959

DRAWING NO. OTH-PUR-EX-ZZ-DWG-A-4443

REV 01


© PURCELL 2019. PURCELL. IS THE TRADING NAME OF PURCELL ARCHITECTURE LTD.

03/11/2023 13:34:23

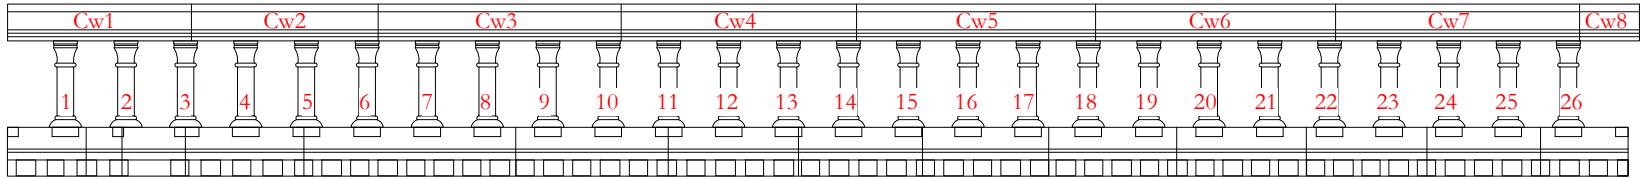


West Elevation Existing

1 : 50

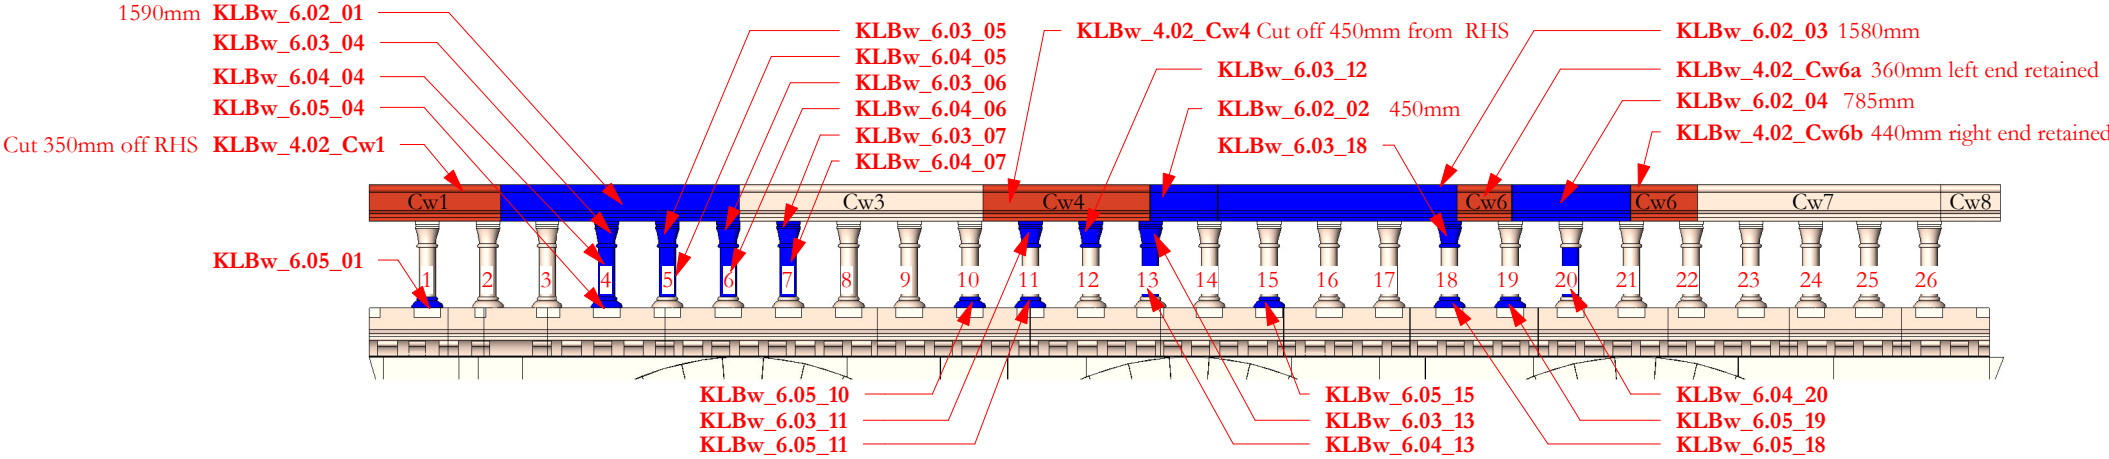


West Elevation Proposed - KLBw

1 : 50

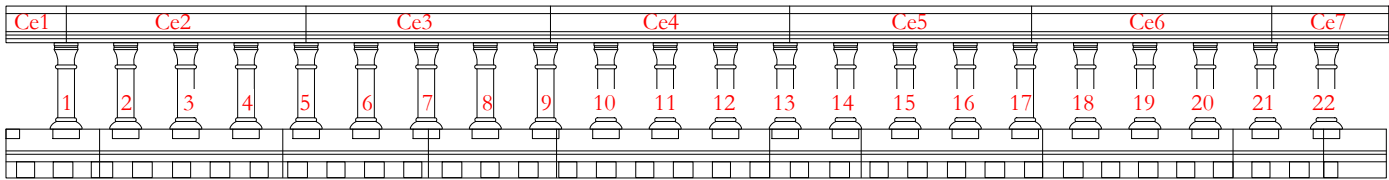

East Elevation Existing

1 : 50

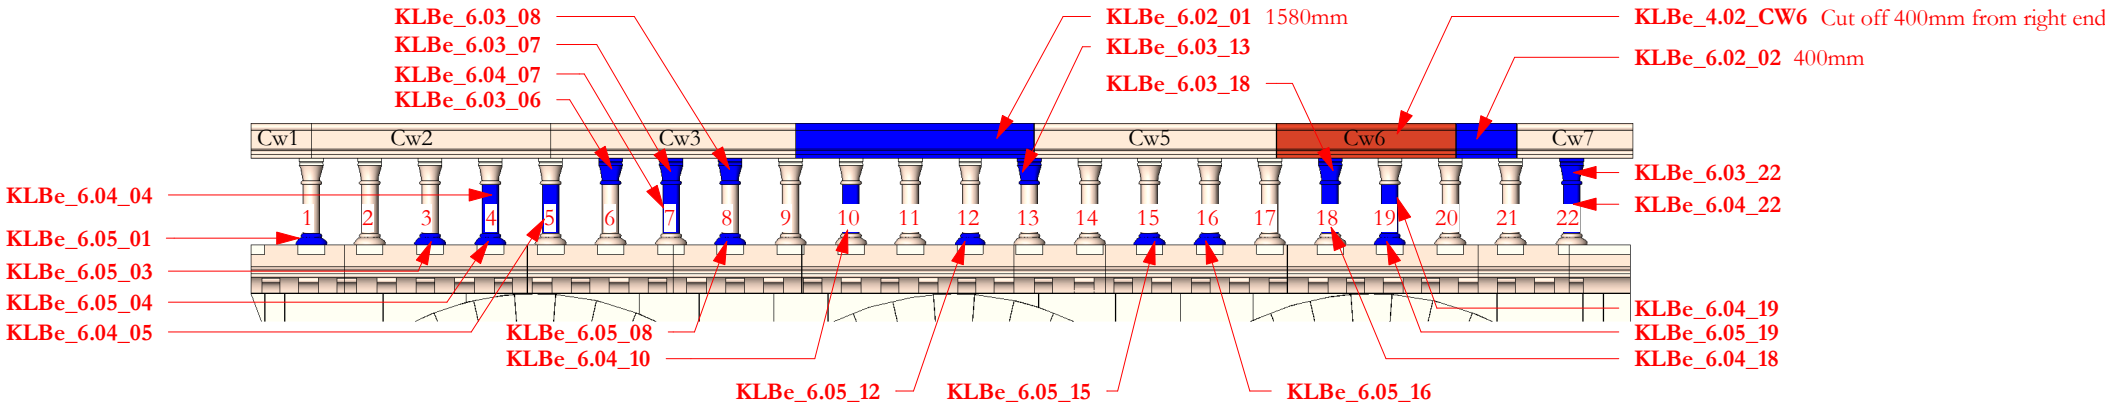

East Elevation Proposed - KLBe

1 : 50

