


NOTES

ALL DIMENSIONS AND LEVELS ARE TO BE CHECKED ON SITE

ANY DISCREPANCIES ARE TO BE REPORTED TO THE PROJECT MANAGER BEFORE ANY WORK COMMENCES

THIS DRAWING SHALL NOT BE SCALED TO ASCERTAIN ANY DIMENSIONS WORK TO FIGURED DIMS ONLY

THIS DRAWING SHALL NOT BE REPRODUCED WITHOUT EXPRESS WRITTEN PERMISSION FROM Clarks Bespoke Design LTD.

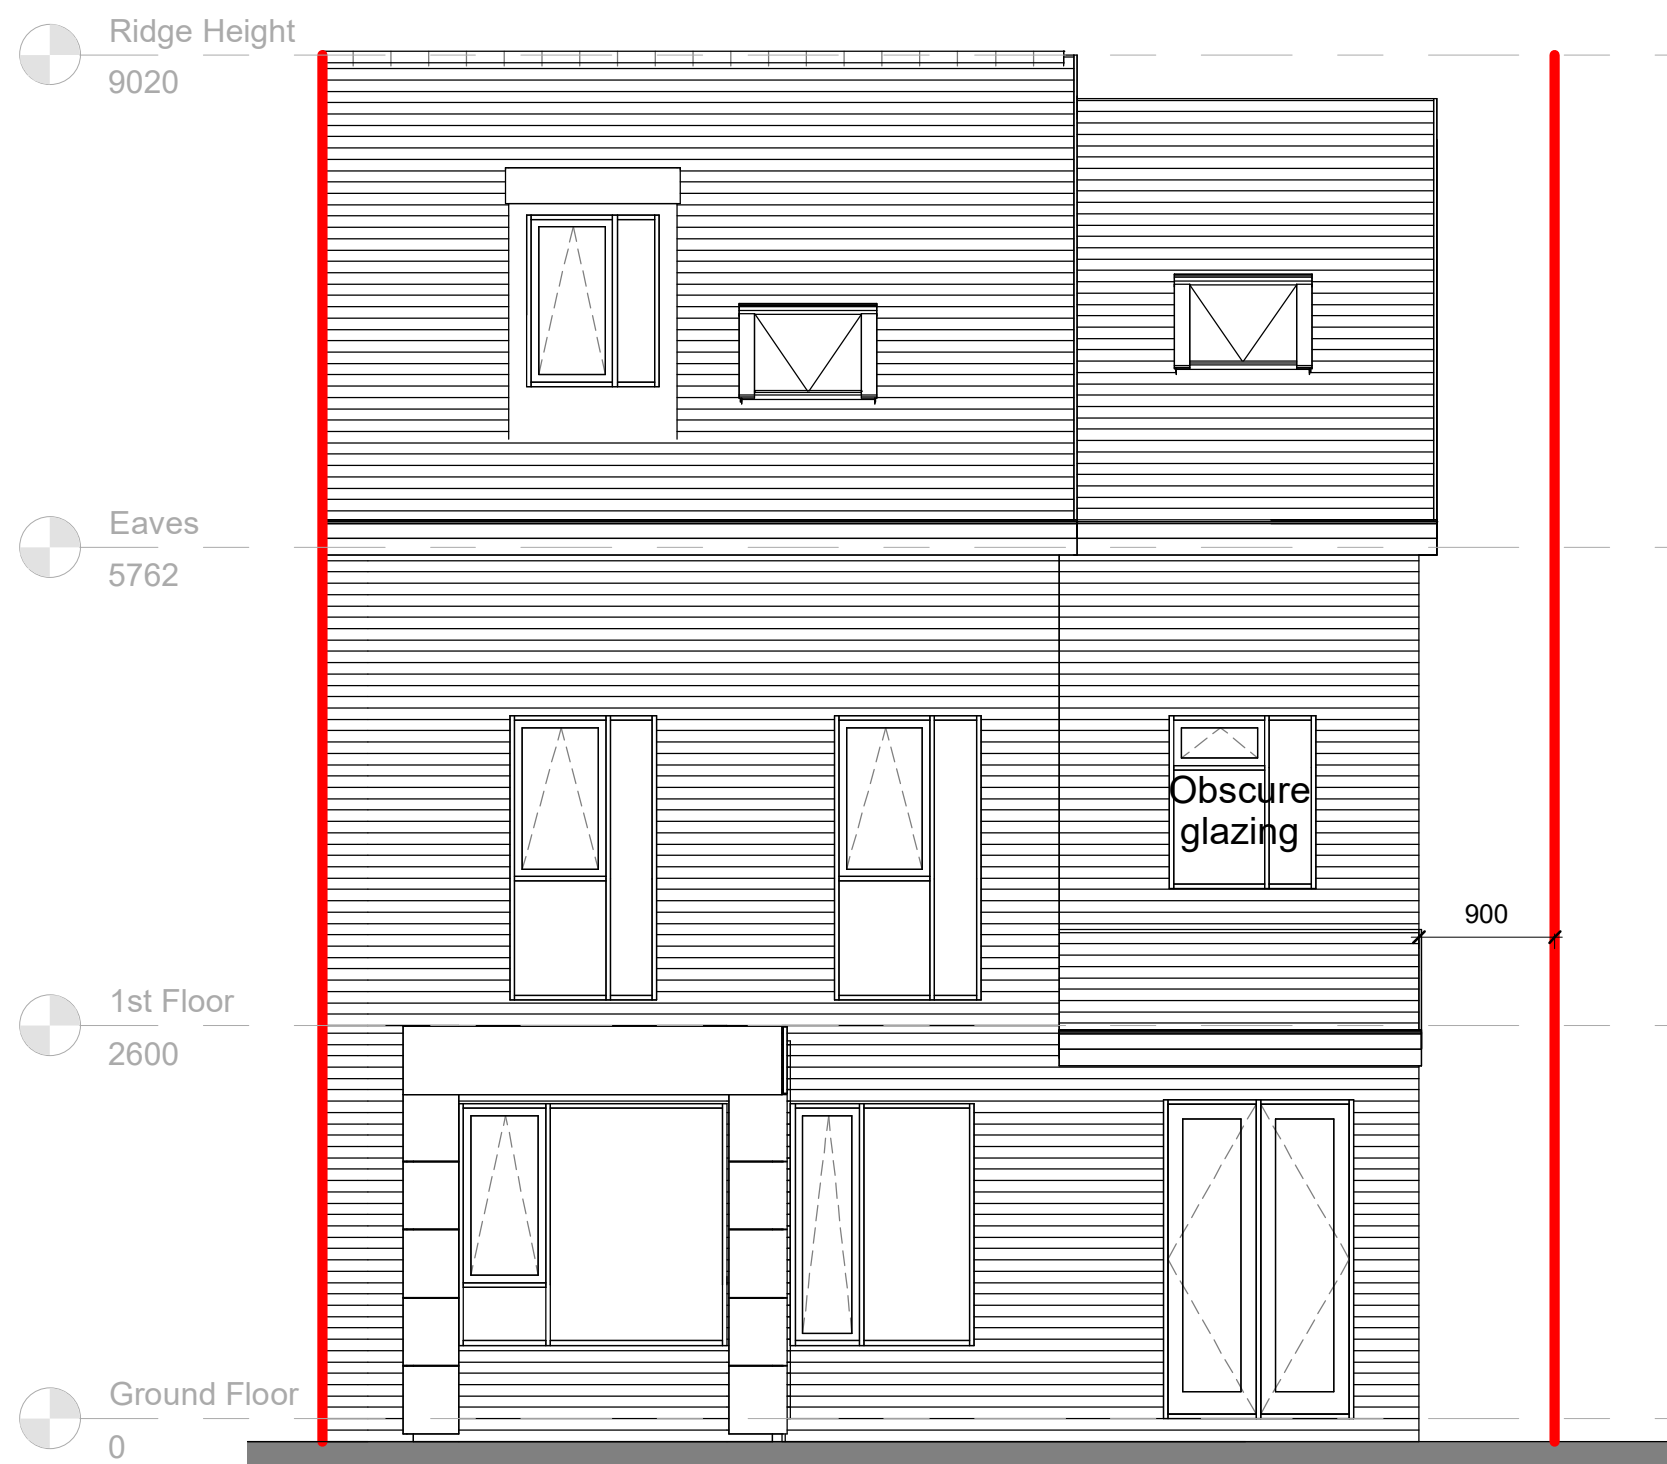

1 As Proposed Front Elevation
1 : 50




2 As Proposed RHS Elevation
1 : 50



5 3D View 2



3 As Proposed Rear Elevation
1 : 50

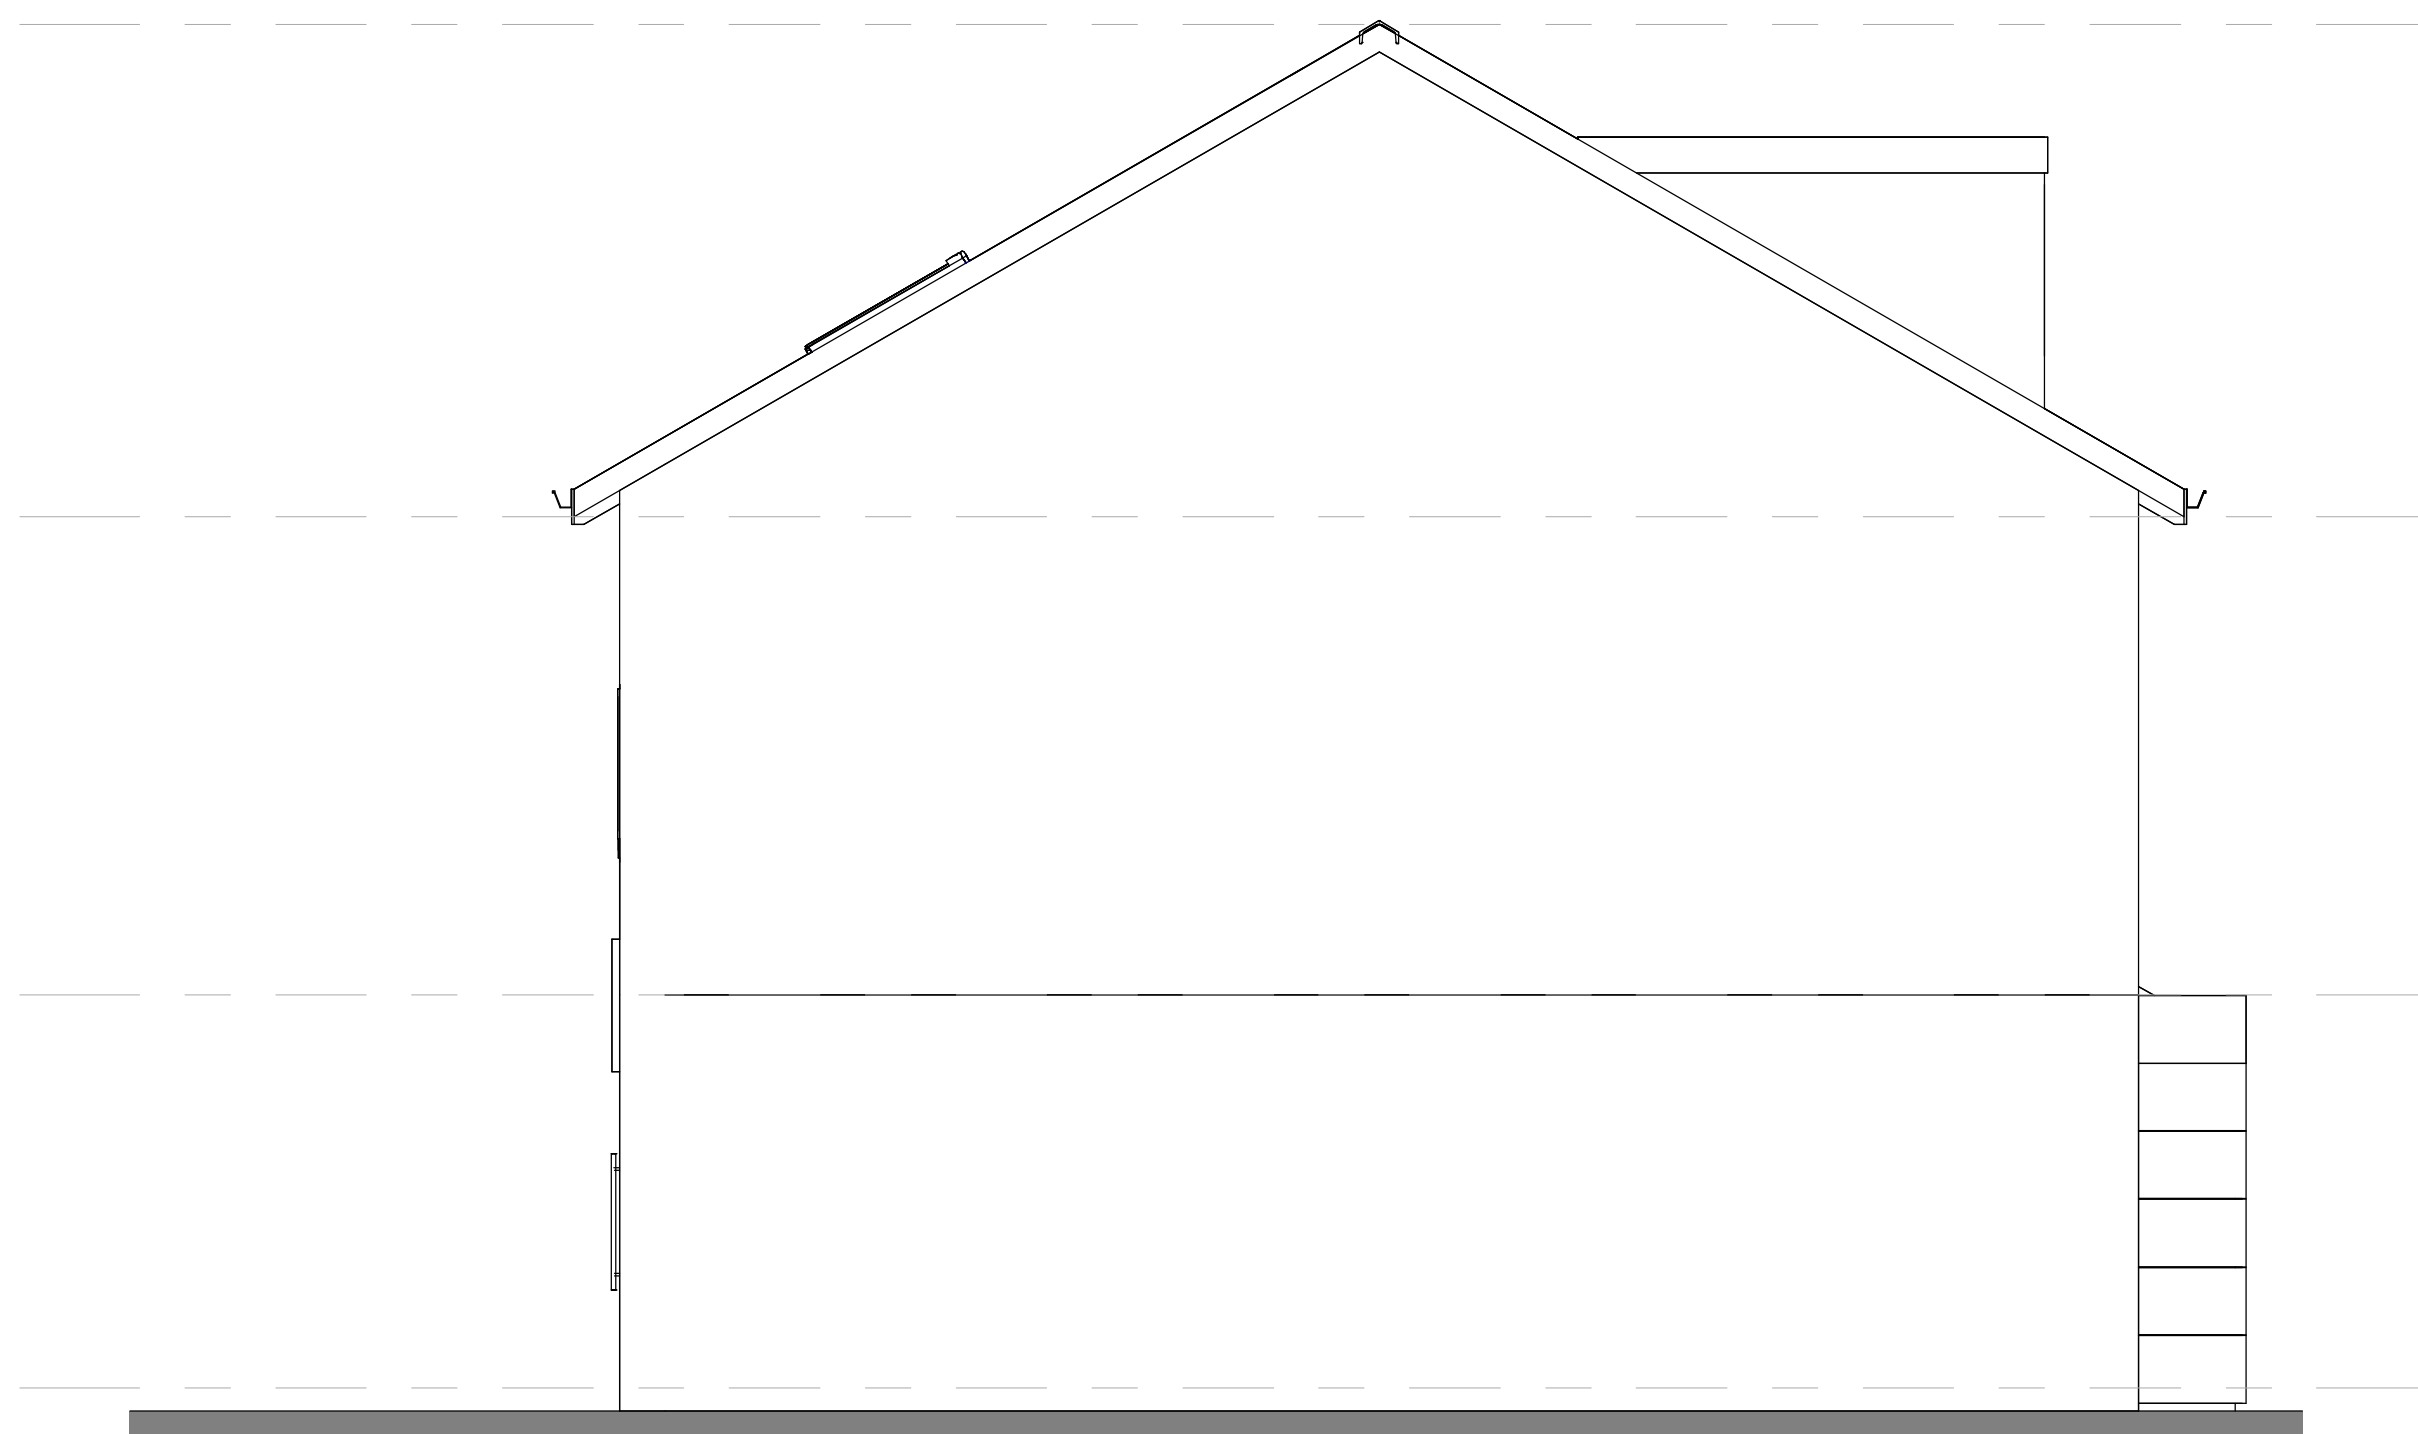

4 As Proposed LHS Elevation
1 : 50


P5	28.04.25	BC	obscure glazing notes added
P4	01.02.25	BC	client comments
P3	01.07.24	BC	window to WC and bathroom added as client request
P2	27.06.24	BC	Stair case relocated
P1	14/04/24	BC	First Issue

Rev No.	Rev Date	Rev By	Description
project			

229b Moseley Road - Side

location
229b Moseley road
Manchester M19 2LJ

client
Masood Ahmed

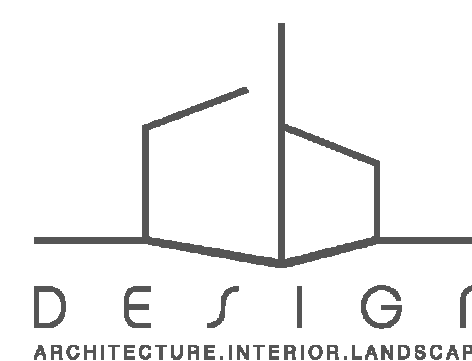

T: 07402266305 E: brad@cbdarchitecture.com
Phoenix House, 4 Huddensfield Road, Stalybridge, SK15 2QA



drawing title
As Proposed Elevations

dwg purpose
PRELIMINARY

scale 1 : 50
@ sheet size A1
drawn BC checked BC
rev date 28.04.25

23-048
job number
PL-003
drawing number
P5
revision