


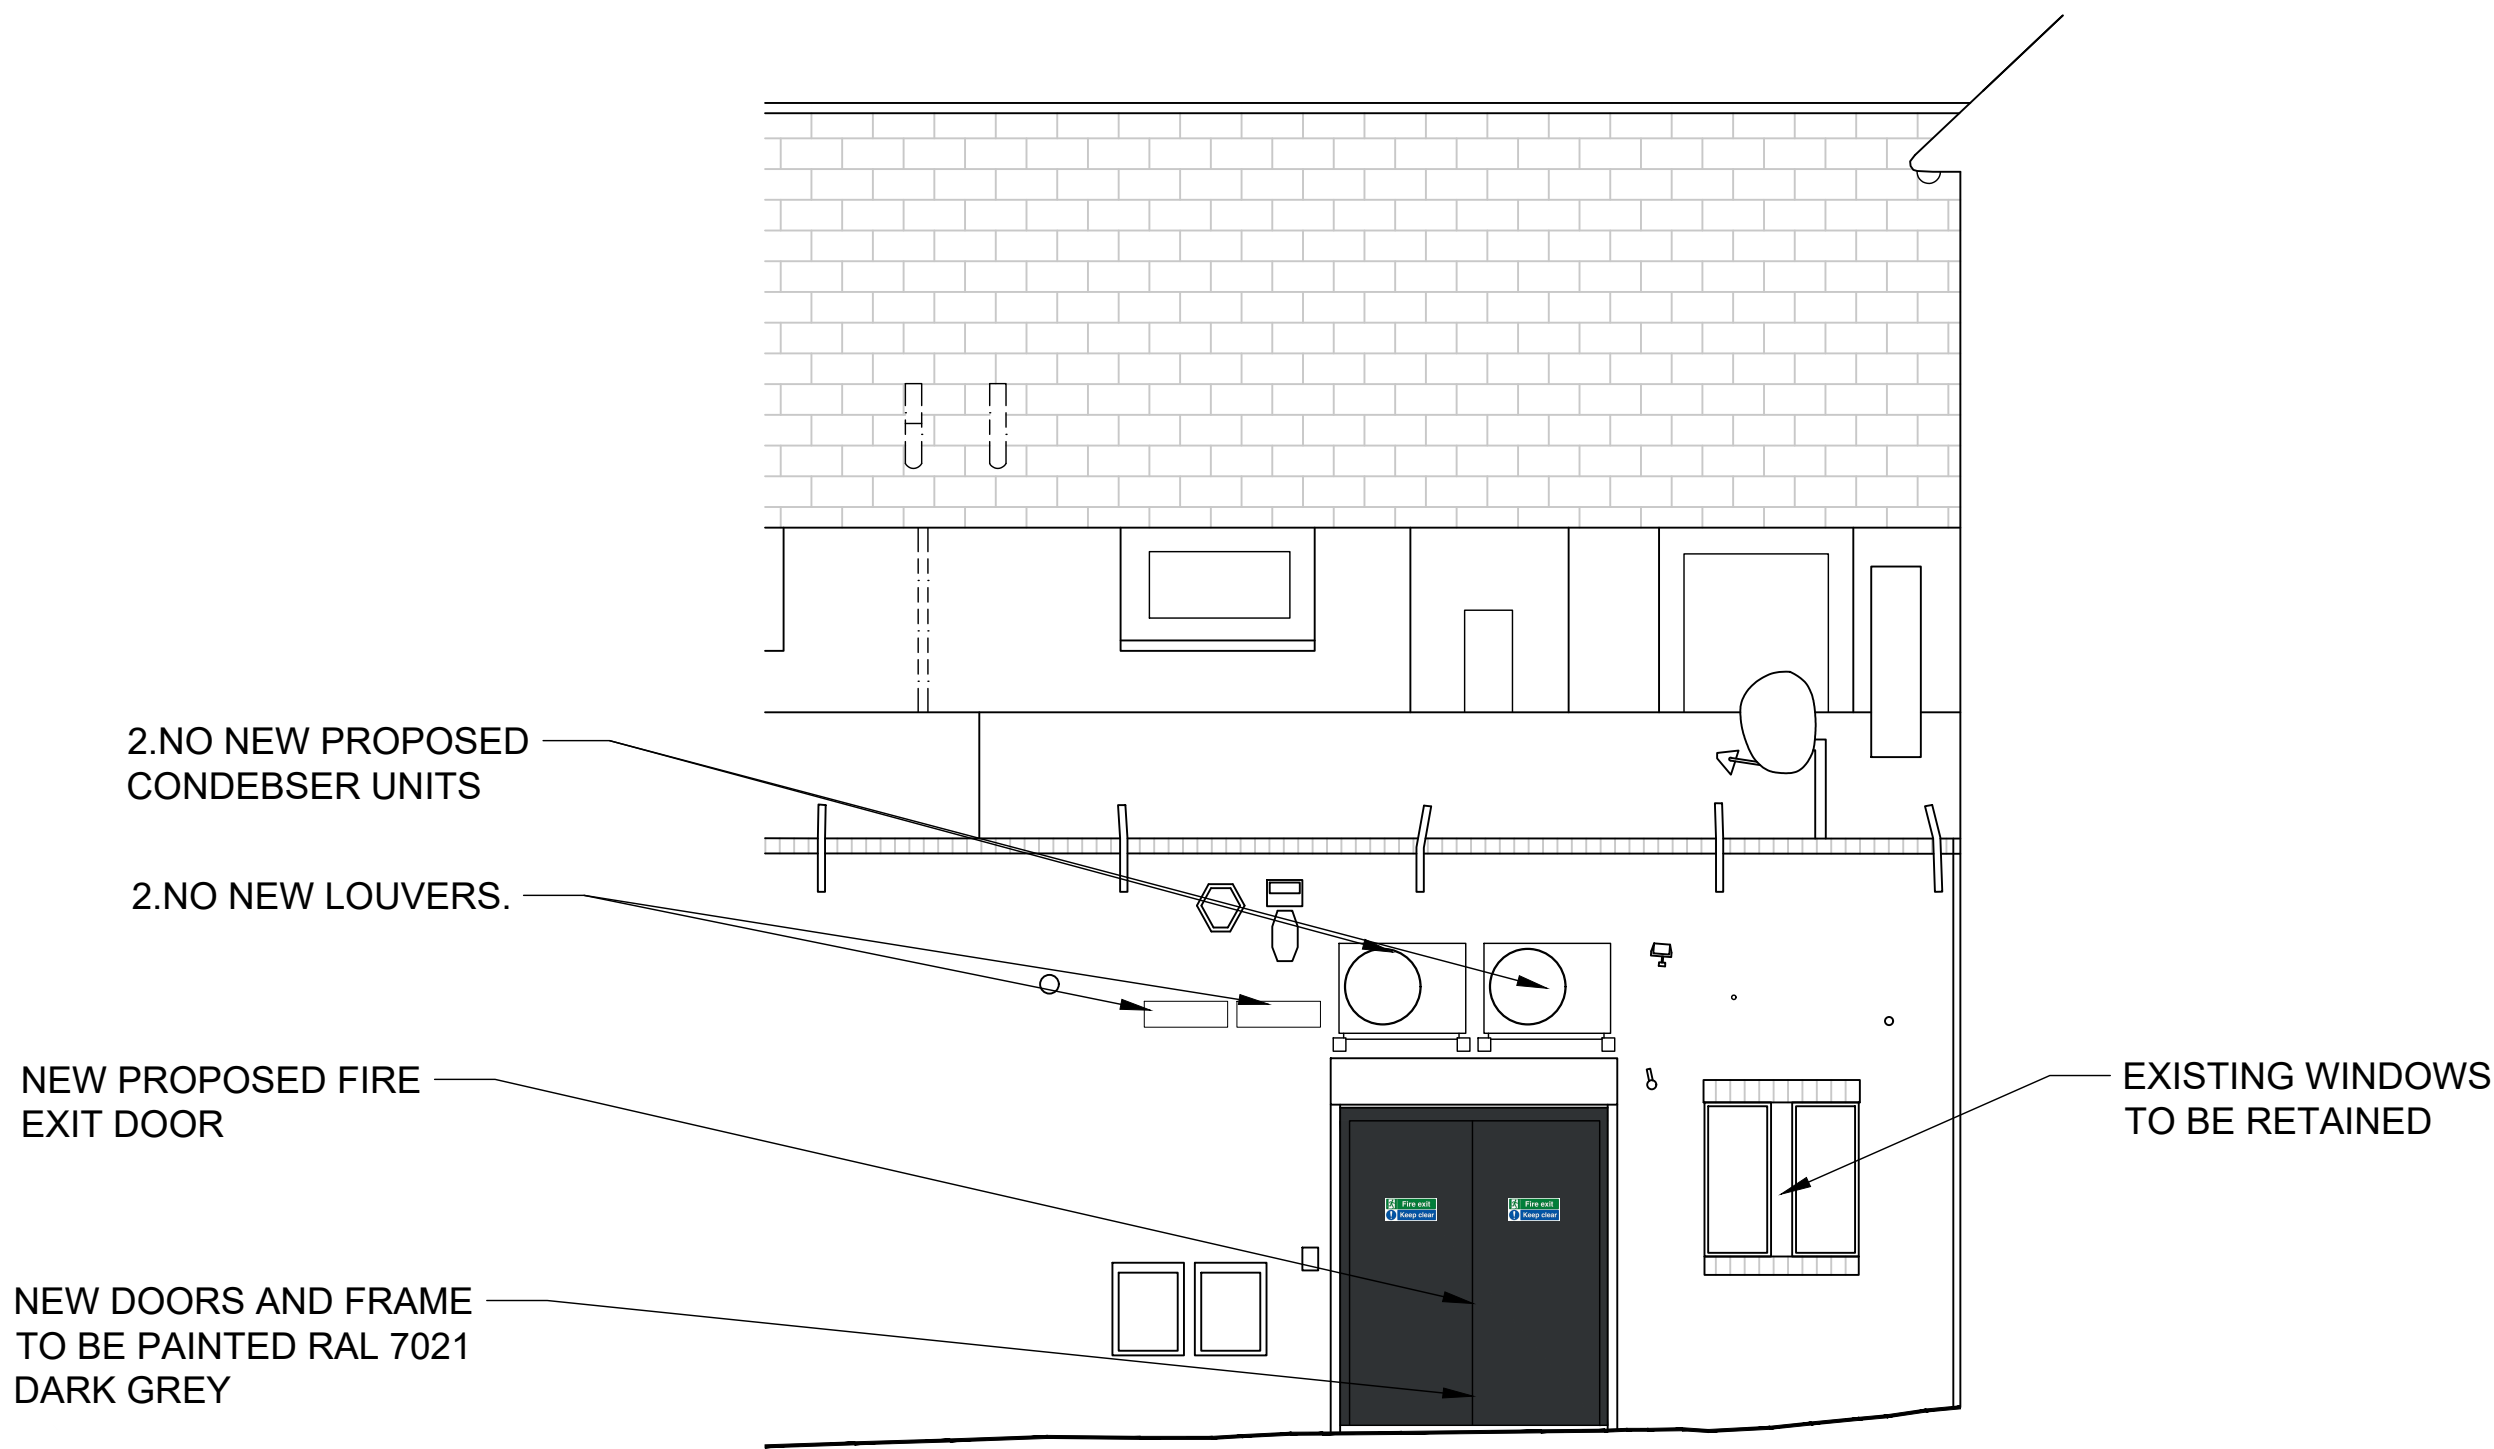

01 | REAR ELEVATION  
scale 1:50 @ A3

- Notes:
- Do not scale off this drawing
  - Drawing to be read in conjunction with all relevant other drawings and related specification documents
  - Contractor to check all dimensions / levels on site before construction and advise any discrepancies to L&H Architects
  - Dimensions are in millimetres unless otherwise stated
  - © This drawing is the copyright of Lewis & Hickey Ltd

- CONSTRUCTION (DESIGN MANAGEMENT) REGULATIONS 2015
- This drawing is to be read in conjunction with L&H Architect's corresponding Design Risk Assessments
  - All works to be carried out in accordance with the Construction Phase plan prepared by the Principle Contractor

**NOTE:**  
All dimensions must be checked on site prior to commencement of works or ordering of third party equipment.

|     |          |                                                             |       |         |
|-----|----------|-------------------------------------------------------------|-------|---------|
| P02 | 15/04/25 | Developed for Stage 4 Issue; Signage and paint colour added | CL    | PP      |
| P01 | 08/04/25 | Initial Issue - Stage 2                                     | PP    | AH      |
| rev | date     | description                                                 | drawn | checked |



Edinburgh | Guildford | London | Manchester | Nottingham



project title  
**Proposed Banking Hub @ Harpurhey**

address  
**Unit 5, Harpurhey Shopping Centre,  
Rochdale Road, Harpurhey  
M9 4DH**

description  
**Rear Elevation  
Proposed**

|      |       |          |          |            |
|------|-------|----------|----------|------------|
| size | scale | date     | drawn by | checked by |
| A1:L | 1:50  | 08/04/25 | PP       | AH         |

status  
**S4 - Suitable for 04 Technical Design Approval**

|                             |                   |          |
|-----------------------------|-------------------|----------|
| job no.                     | L&H job no. E7781 | revision |
| HUB194-LHA-XX-XX-DR-A-00003 |                   | P02      |

Lewis & Hickey Ltd | Registered in England & Wales | 20072897 | 18 Farnham Road | Guildford | GU1 4XA

