





GARDEN

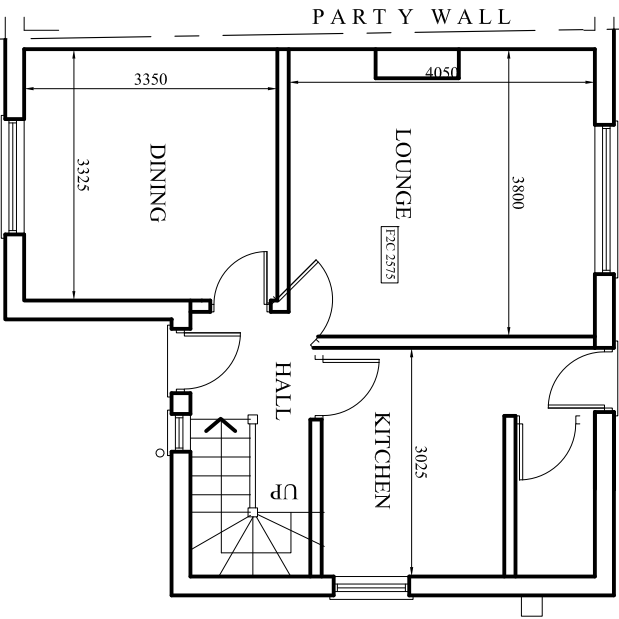


EXISTING GROUND FLOOR PLAN

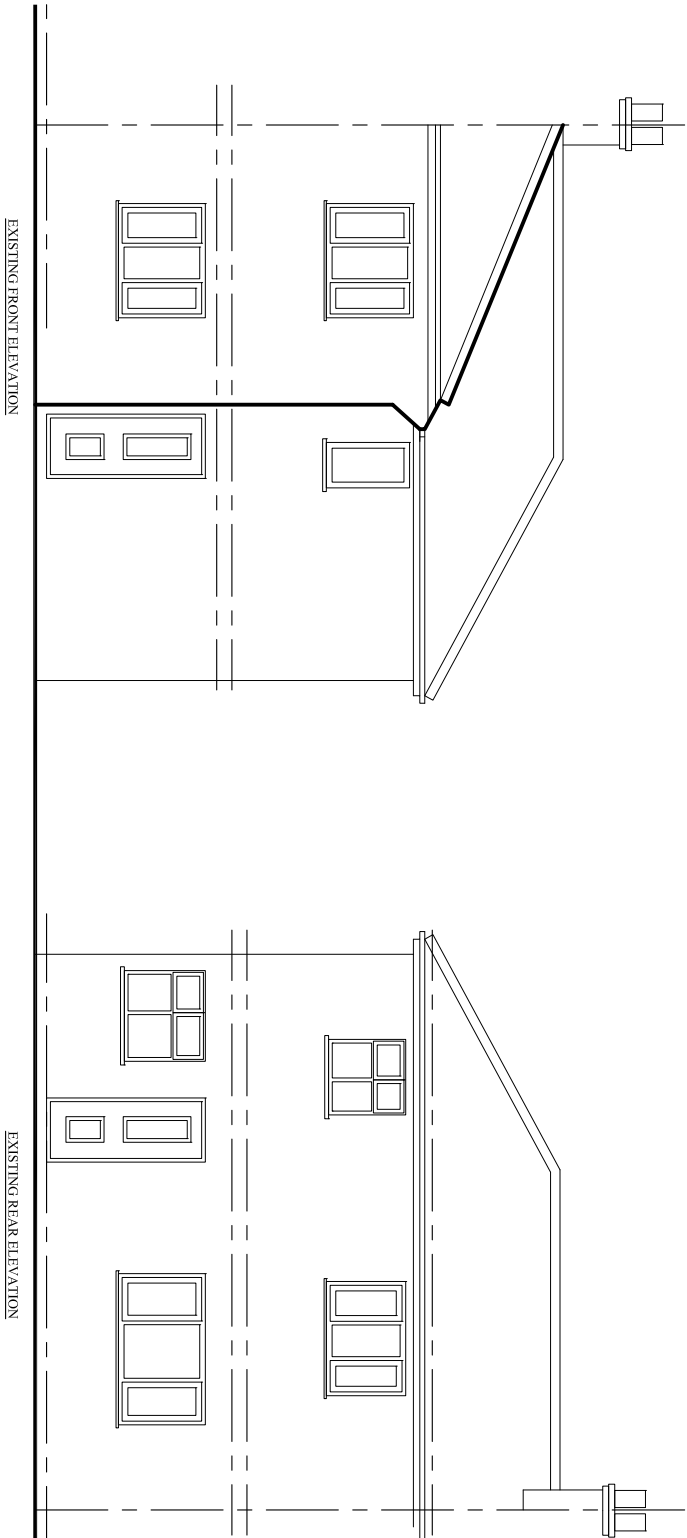

EXISTING FRONT ELEVATION

EXISTING REAR ELEVATION

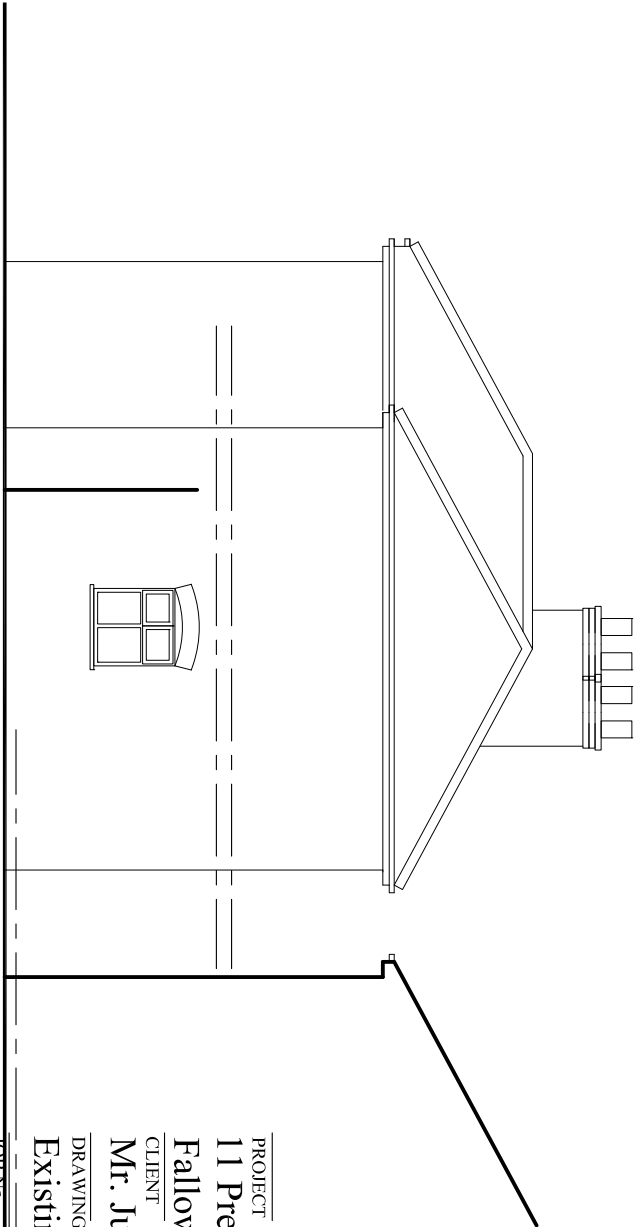

EXISTING SIDE ELEVATION

EXISTING SIDE ELEVATION

PROJECT
11 Prestbury Avenue,
Fallowfield
CLIENT
Mr. Junaid Ikram
DRAWING TITLE
Existing Plan

JOB No
DRAWING No
NA-P01

SCALE DATE REVISION
1:100@A3 Apr. 2025
DRAWN CHECKED BY -
NA

t: 0782 895 3405

e: nadesignandbuilds@gmail.com