




PROPOSED ELEVATION ON CHEETHAM HILL ROAD - ELEVATION 1

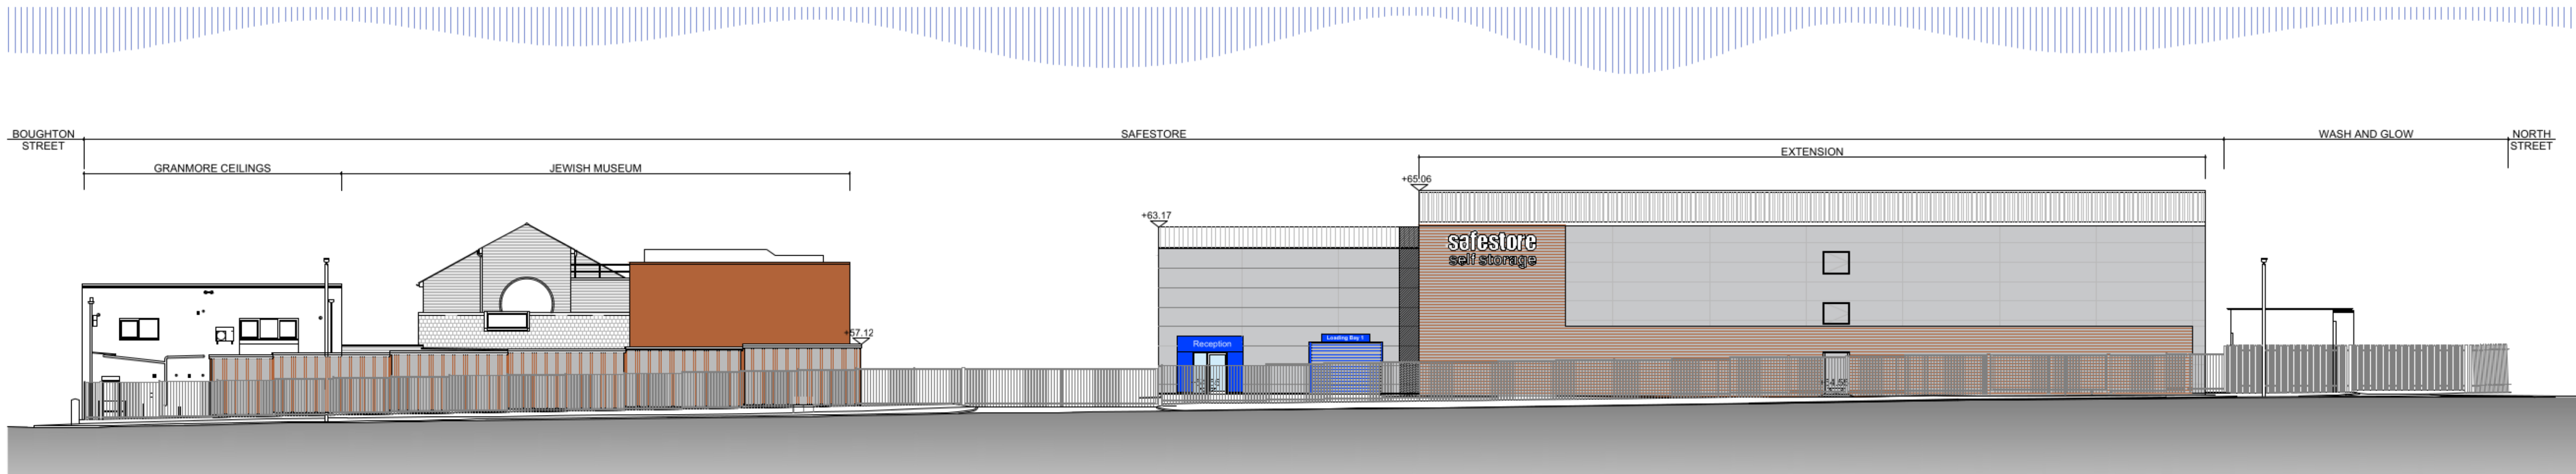

PROPOSED ELEVATION ON STOCK STREET - ELEVATION 2

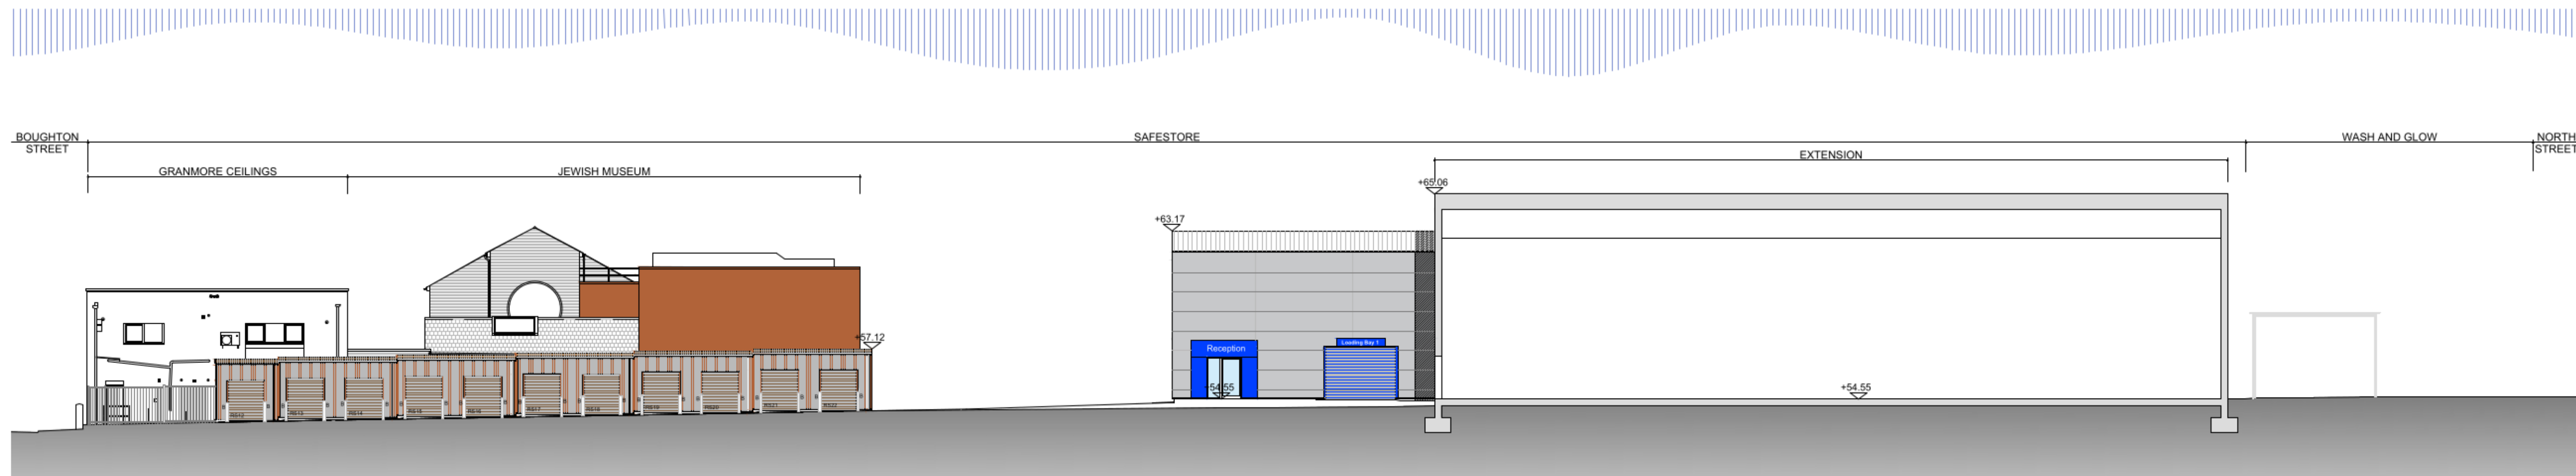

PROPOSED ELEVATION ACROSS SAFESTORE SITE - ELEVATION 3

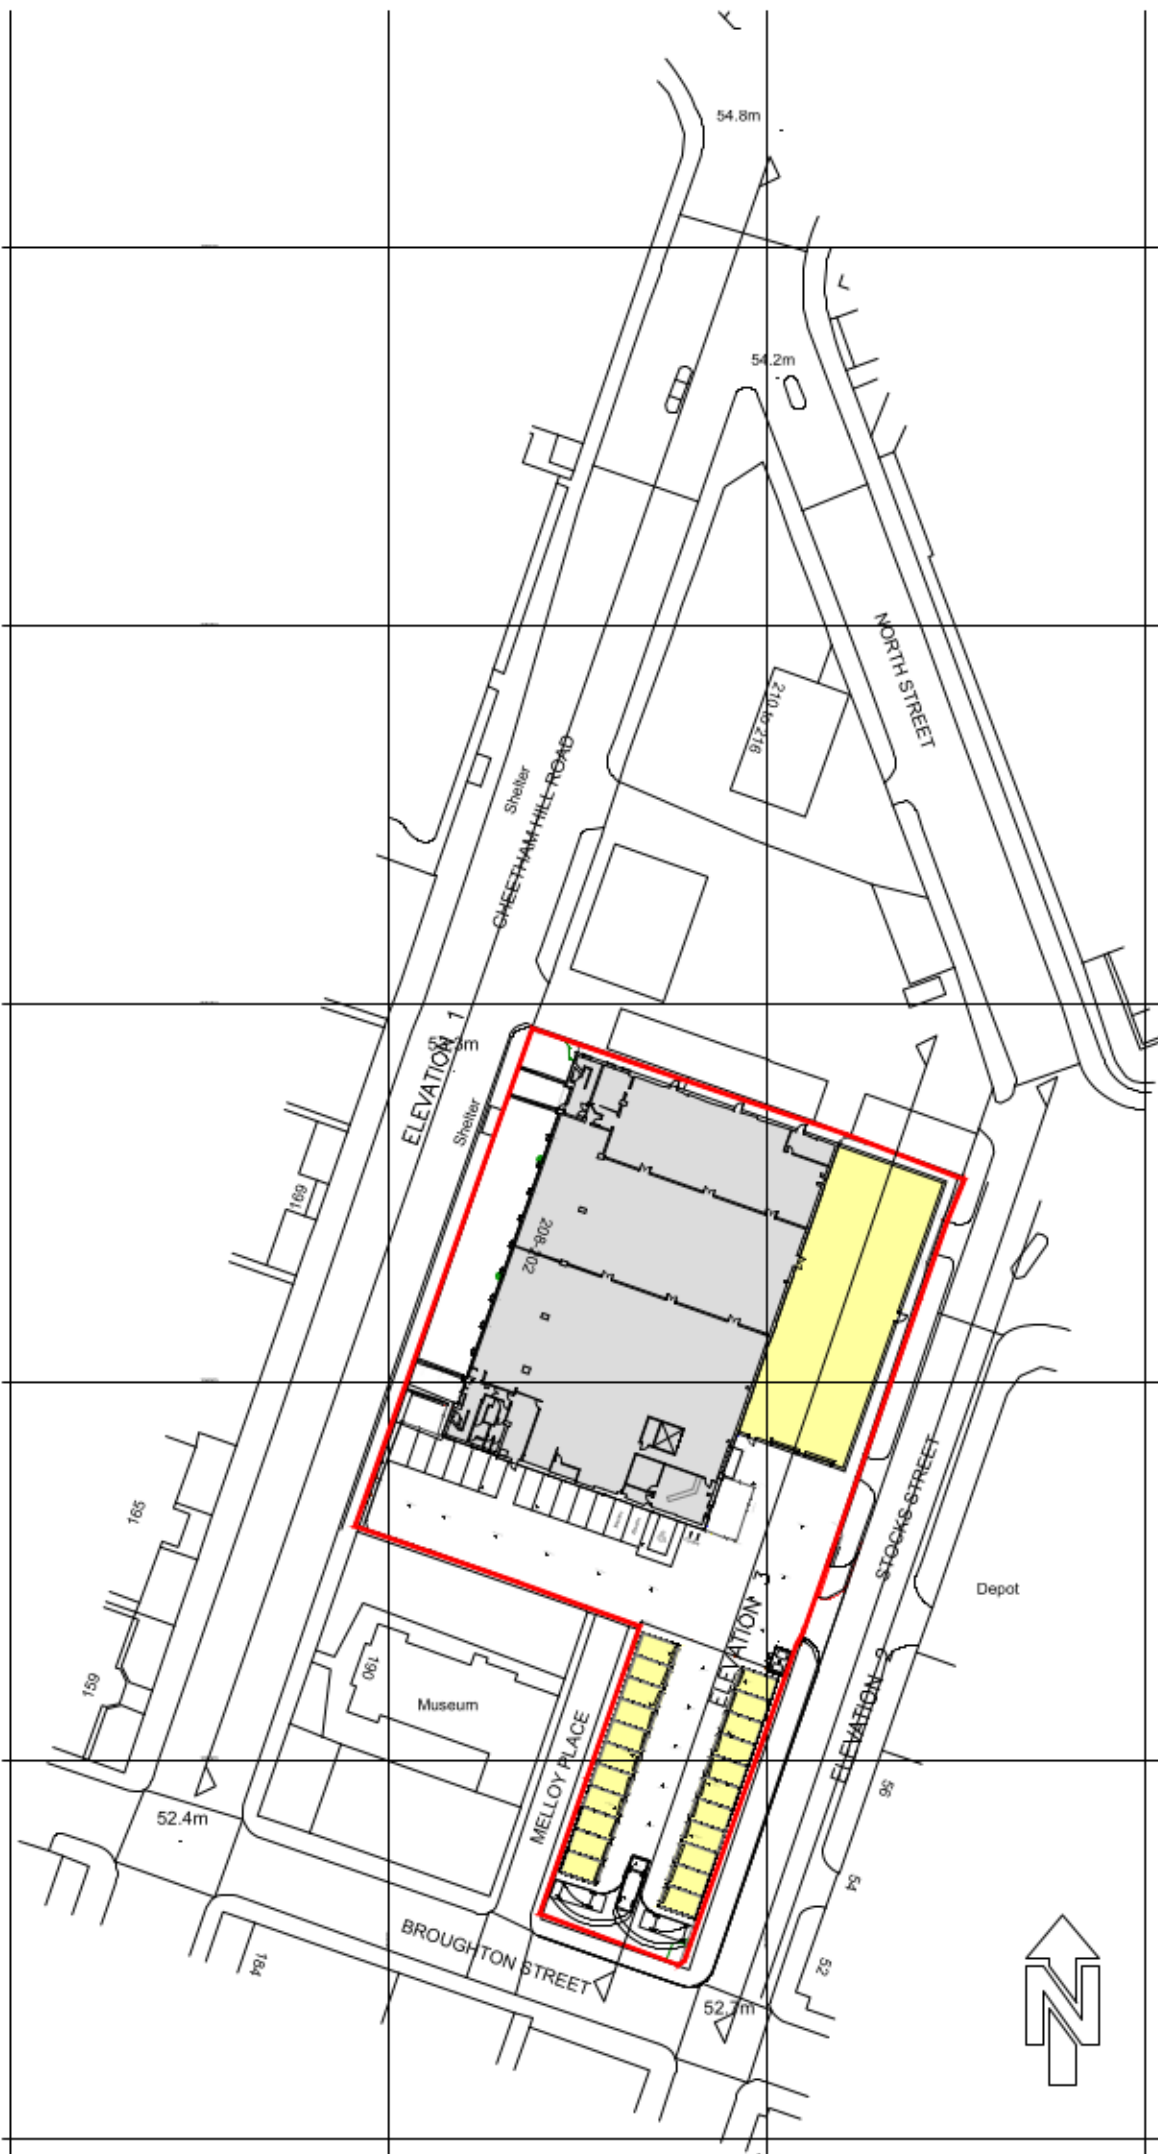

PROPOSED SITE PLAN
Scale 1:1000

0 2 METRES 10
Scale: 1:200

P R E L I M I N A R Y		
F O R A P P R O V A L		✓
T E N D E R		
C O N S T R U C T I O N		
A S B U I L T		
T E W A N D S M I T H		
A R C H I T E C T S A N D S U R V E Y O R S		
Revisions: A. 17.12.2024 - ER External units colours changed B. 28.02.2025 - ER External units materials changed.		
Project: SAFESTORE CHEETHAM HILL ROAD MANCHESTER M8 8LW		
Title: PROPOSED CONTEXTUAL ELEVATIONS		
Date: 05.12.2024 Scale: 1:200@AO Drawn: ER	Drp No. 4664-SK19PL	Rev: B
Checked: JT	© Proprietor: Tew and Associates Limited	
QUOITS HOUSE, 4 HARBOROUGH ROAD, KINGSTHORPE, NORTHAMPTON, NN2 7AZ TEL: (01604) 791197 FAX: (01604) 717591 EMAIL: architects@tewassociates.co.uk WEB: www.tewassociates.co.uk		