




Plant Room Demolition Plan

Scale 1:50

KEY

- | | |
|---|--|
|  | Demolition - refer to drawing PR (03) 004 for key details |
|  | Hard landscaping replaced within separate Planning & Listed Building Consent application |

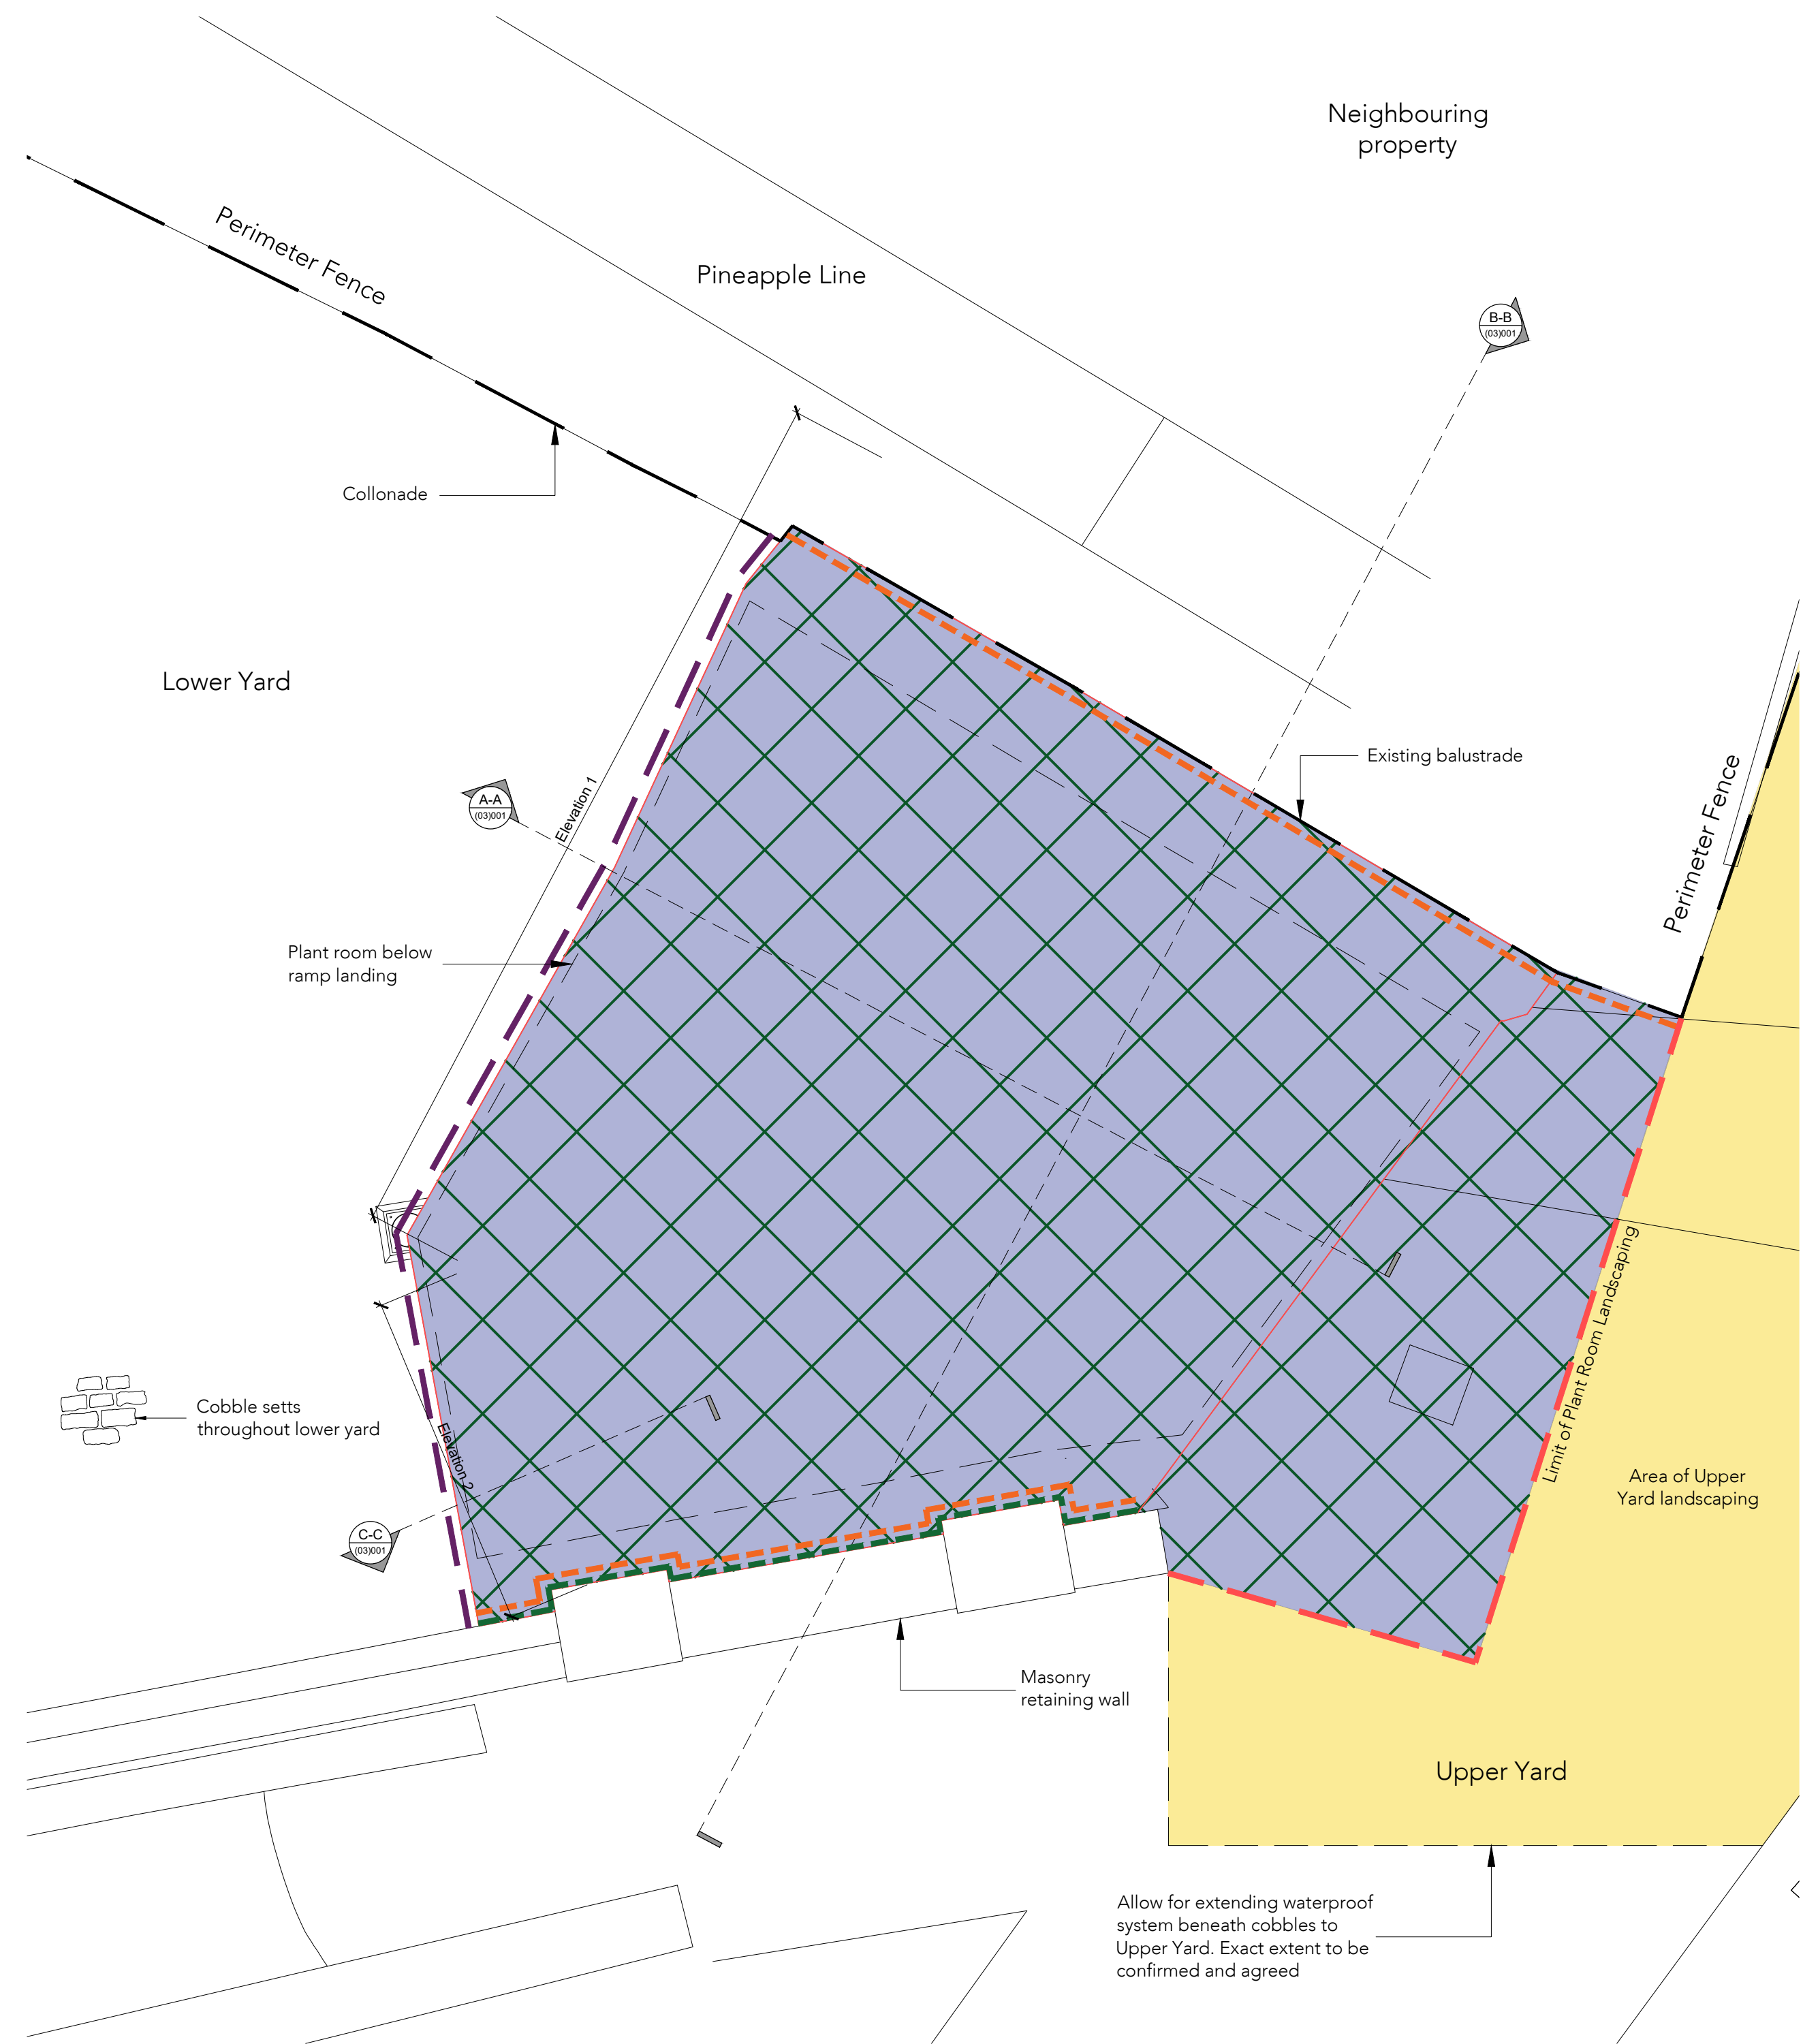

Plant Room Extent of Waterproofing Plan as Proposed
Scale 1:50

KEY

- | | |
|---|--|
|  | Waterproofing system |
|  | Geocomposite drainage membrane |
|  | Waterproofing system to extend to Upper Yard |
|  | Waterproofed upstand up and over structural steel beam |
|  | Waterproofed upstand with lead cover flashing |
|  | Flexible movement joint system |

General Notes

The existing general arrangement base drawings (plans, sections and elevations) are based upon 2024 data provided by others. Drawings have been further enhanced with information extracted from 1992 archival information, provided by the client. The accuracy & general arrangement of this information is unknown and subject to further review onsite and may therefore be subject to change. Dimensions and arrangements must be checked for accuracy onsite by the contractor, prior to any works commencing, ordering or manufacture / fabrication of any elements or components.

Any discrepancies / irregularities must be reported to the CA immediately.

No work shall commence until any such discrepancies have been resolved.

Limitations

The drawings are based upon existing data and no concealed and / or hidden spaces have been exposed and / or opened up for inspection, unless specifically highlighted. Therefore, the arrangement and interfacing illustrated across details are purely indicative / approximate only. The accuracy of the survey data graphically presented cannot be confirmed. These drawings are for tender purposes only.

P1 15/04/25 Issued for planning
PL

Rev	Date/Intls	Details
-----	------------	---------

© The moral rights of the author are hereby asserted.
This drawing and design is the sole property of Buttress Ltd and must not be reproduced without permission.
Buttress Ltd is Registered in England and Wales: 5363573

SCIENCE+
INDUSTRY
MUSEUM

Buttress

1 Bengal St
Manchester
M4 6AF

Clockwise, Yorkshire House
Greek Street, Leeds
LS1 5SH

Lockwise, Yorkshire House
Leek Street, Leeds
LS1 5SH

T 0161 236 3303
E contact@buttress.net
W www.buttress.net

Project Title	PLANT ROOM		
Client	SCIENCE & INDUSTRY MUSEUM		
Location	MANCHESTER		
Drawing Title	Plant Room		
	Demolition & Extent of Waterproofing as Proposed		
	Floor Plans		
Date	03/01/25	Scale	1:50
Checked	AS	Orig Paper Size	A1
		Status	PLANNING

Project: Origin: Zone: Level: Type: Disc: Number: Rev:

9488- BUT- PR - XX - DR - A - (01)003- P1

