

- General Notes:
1. This drawing is to be read in conjunction with all relevant architectural information and other consultants drawings.


2. Discrepancies must be reported directly to the Architect.

3. All dimensions must be checked on site and not scaled from drawing.


4. This drawing is copyright.



Site Location Plan
Scale 1:1250@A3

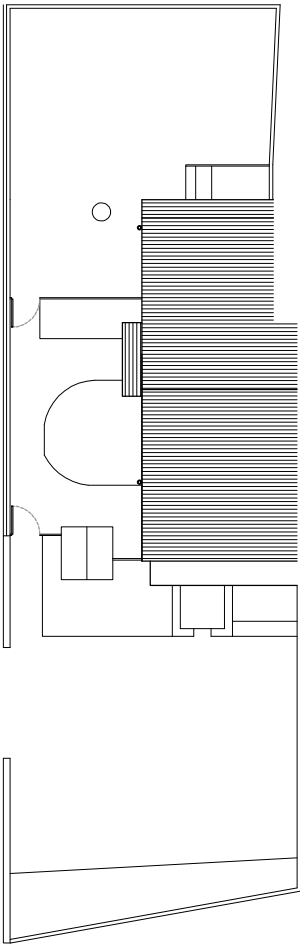

Existing Site Plan
Scale 1:250@A3

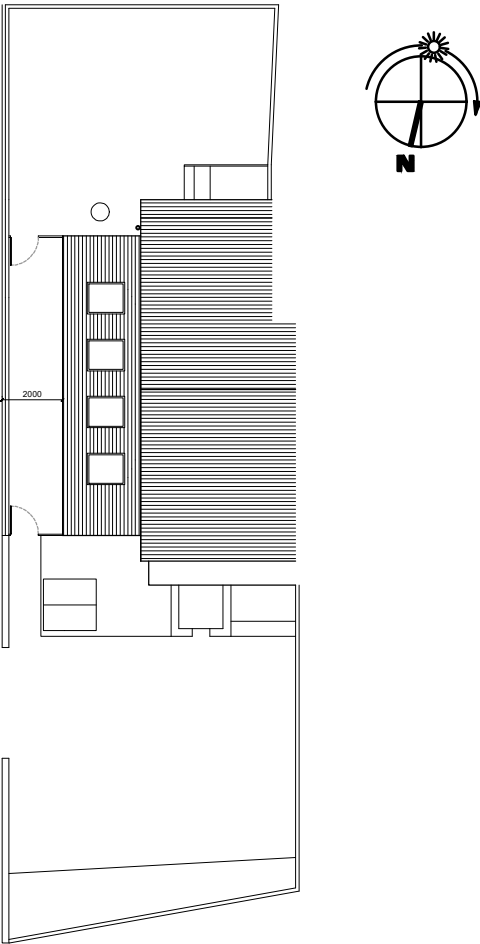

Proposed Site Plan
Scale 1:250@A3

A	13/06/25	Width reduced	JS
Rev	Date	Notes	Drawn
Scale		0 0.5 1 1.5 2 2.5m 1:100	
Issue			
PLANNING			
<div><div></div><div><div>Jeffrey Jordan Architects</div><div>w: www.jeffreyjordanarchitects.co.uk e: info@jeffreyjordanarchitects.co.uk t: 0161 823 1181</div></div></div>			
Project Address		Littleways Nursery, Levenshulme	
Project Description		Single Storey Side Extension	
Drawing Title		Site Plans	
Drawing No.		PL01	Rev. A