


VISUAL SCALE 1:100 @ A3



COPYRIGHT © ALL RIGHTS RESERVED BY VIKAS ALYAS LTD. DO NOT SCALE FROM DRAWING. DRAWING INDICATES DESIGN INTENT ONLY. REPORT ANY DISCREPANCIES TO CLIENT / VA LTD. NOT TO BE USED FOR CONSTRUCTION UNLESS STATED SO. TO BE READ IN CONJUNCTION WITH OTHER DRAWINGS OR SPECIFICATION WHERE PROVIDED.

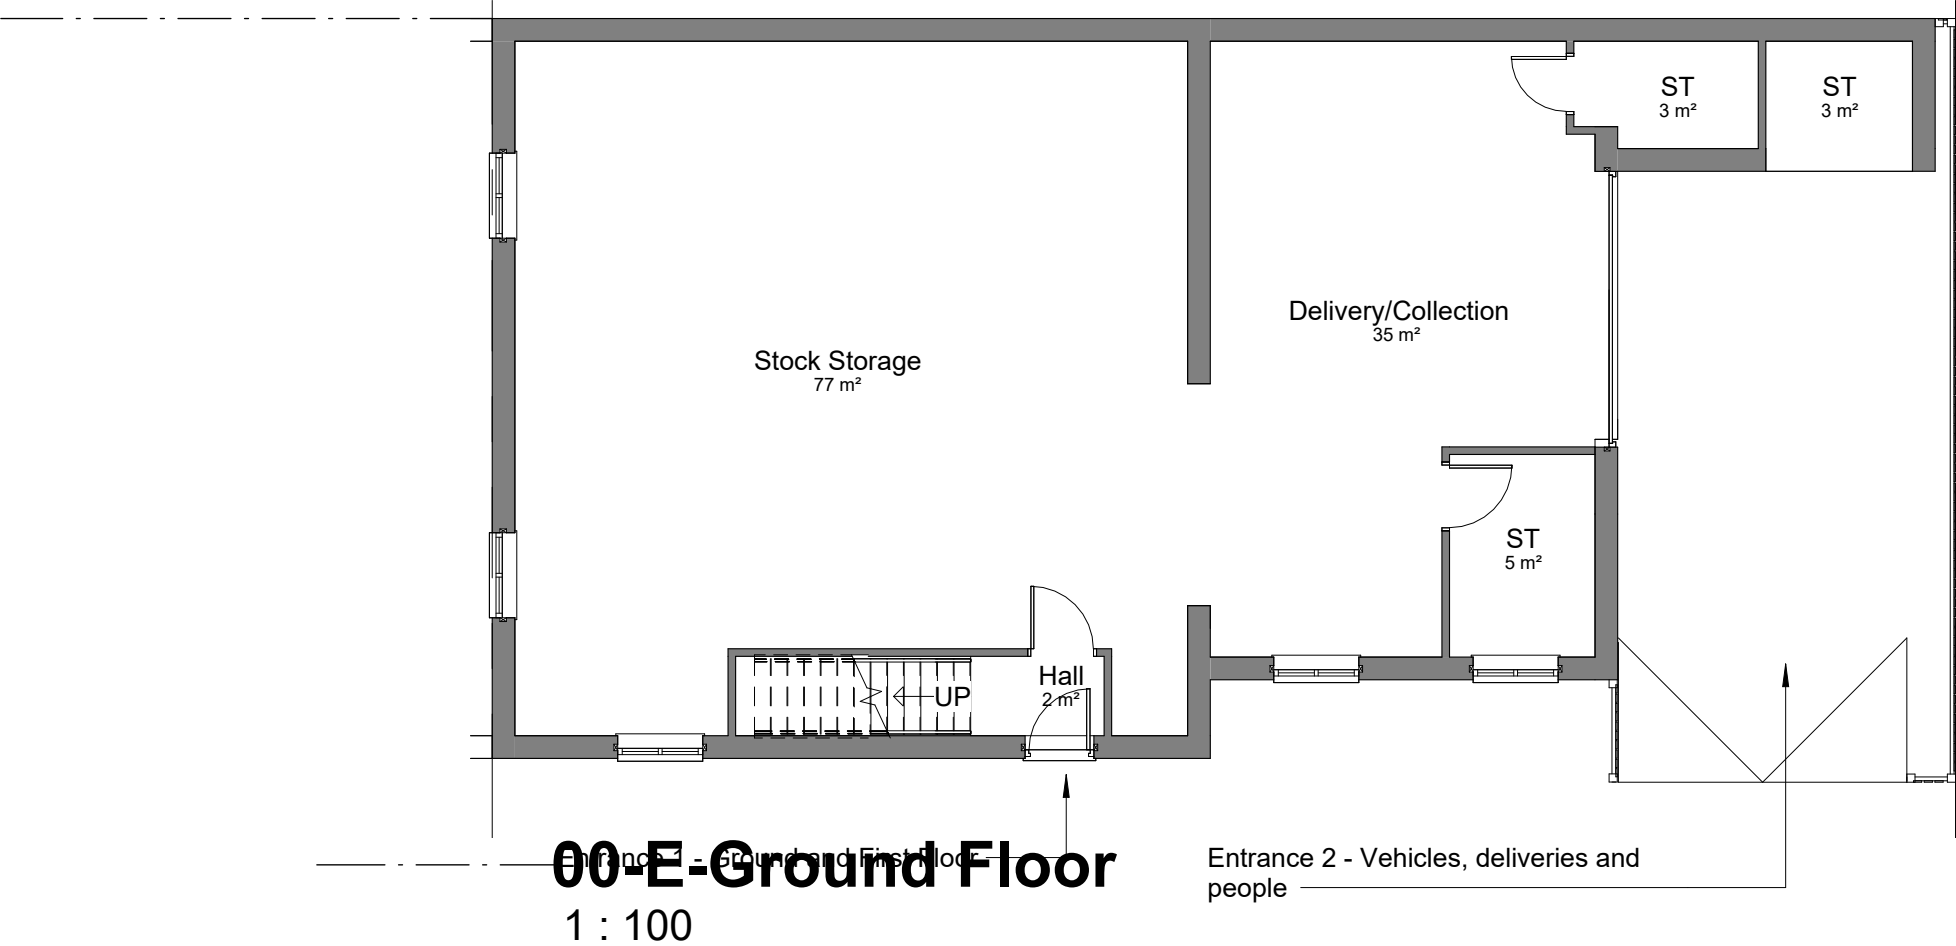

916 Stockport Road, Levenshulme, Manchester, M19 3AB

No.	Description	Date
P1	Issue to Planning	01.05.2025

PROJECT Change of Use - Class E to F1		ADDRESS 1 Worrall St, Manchester M40 2ED		CLIENT Dorcas Olowoyo		
				Date 15.04.2025	Project number	Scale (@ A3) 1 : 100
Manchester City Council	PURPOSE OF ISSUE PLANNING	SHEET Existing Ground Floor Plan	Drawn by NA	DRAWING NUMBER		REV
			Checked by VA	A101	P1	