


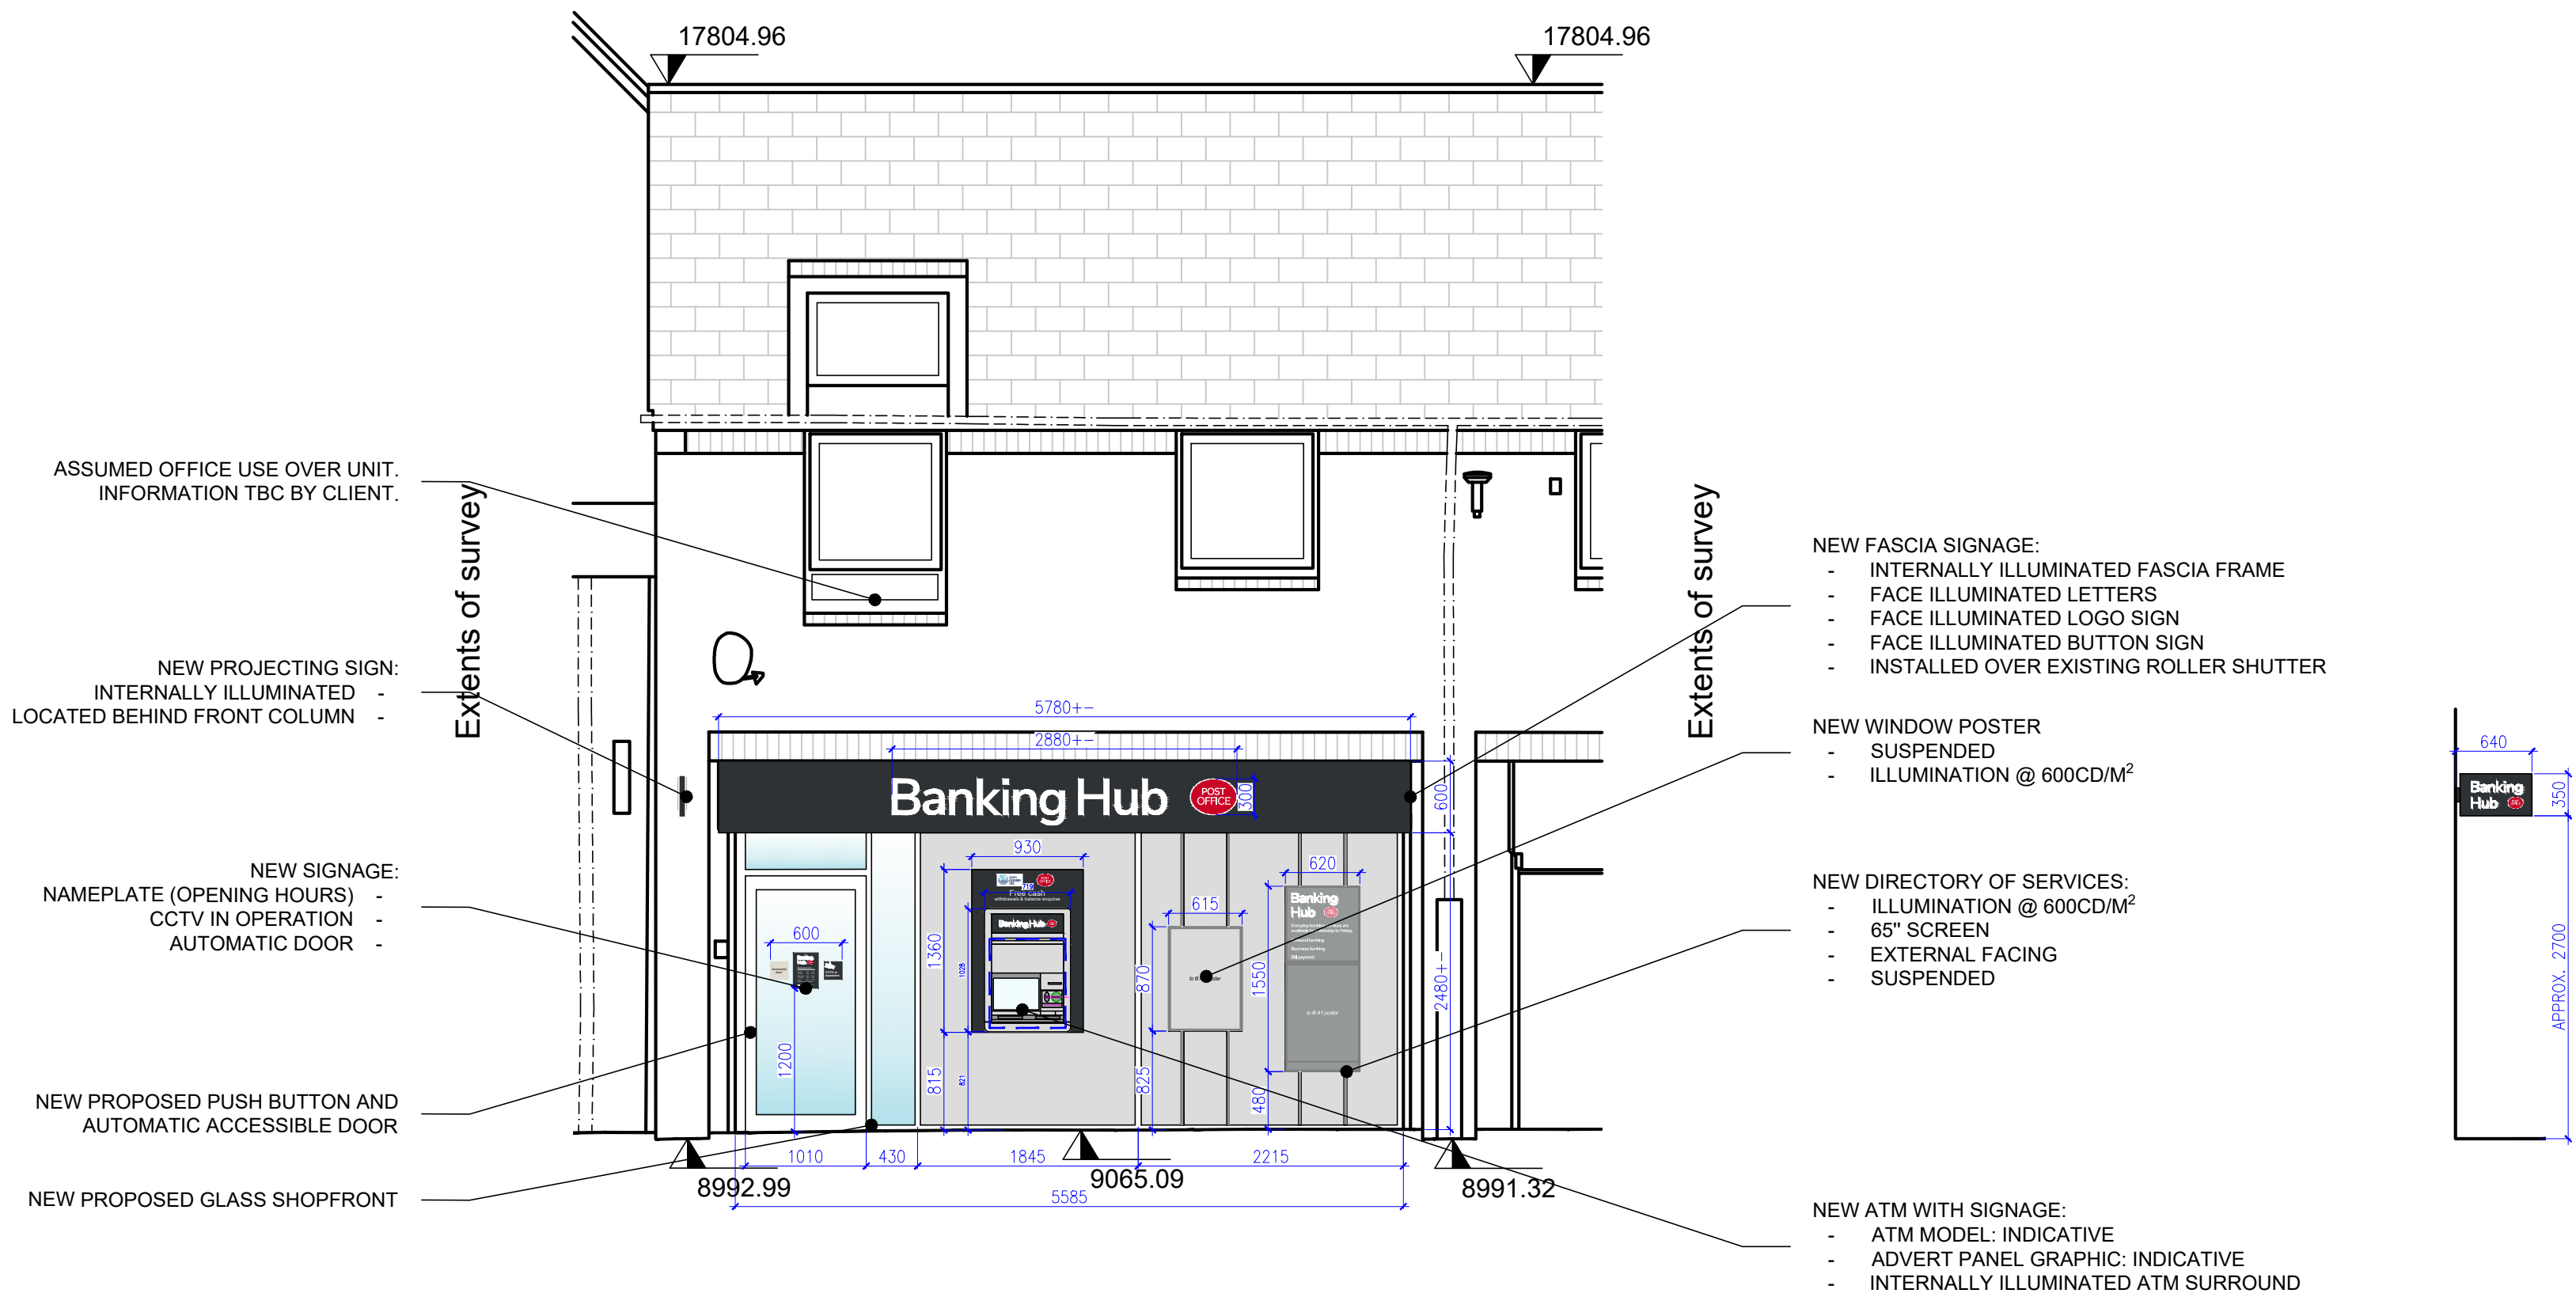

Notes:

- Do not scale off this drawing
- Drawing to be read in conjunction with all relevant other drawings and related specification documents
- Contractor to check all dimensions / levels on site before construction and advise any discrepancies to L&H Architects
- Dimensions are in millimetres unless otherwise stated
- © This drawing is the copyright of Lewis & Hickey Ltd

CONSTRUCTION (DESIGN MANAGEMENT) REGULATIONS 2015

- This drawing is to be read in conjunction with L&H Architect's corresponding Design Risk Assessments
- All works to be carried out in accordance with the Construction Phase plan prepared by the Principle Contractor

NOTE:

All dimensions must be checked on site prior to commencement of works or ordering of third party equipment.

P02	15/04/25	Developed for Stage 4 Issue	CL	KL
P01	08/04/25	Initial Issue - Stage 2	PP	AH
rev	date	description	drawn	checked



Edinburgh | Guildford | London | Manchester | Nottingham

client



in association with



project title

Proposed Banking Hub @ Harpurhey

address

Unit 5, Harpurhey Shopping Centre,
Rochdale Road, Harpurhey
M9 4DH

description

Front Elevation
Proposed

size	scale	date	drawn by	checked by
A1:L	1:50	08/04/25	PP	AH

status

S4 - Suitable for 04 Technical Design Approval

job no.

L&H job no: E7781

revision

HUB194-LHA-XX-XX-DR-A-00002

P02

Lewis & Hickey Ltd | Registered in England & Wales | 20072907 | 18 Farnham Road | Guildford | GU1 4XA

