



Key

- CCTV Camera by others
- Flood Light
- Roof Cladding - Inflated envelope / 240v Pump - continuous supply
- Traffic White - RAL 9016
- Wall Cladding - Trapezoidal profile cladding - Goosewing Grey

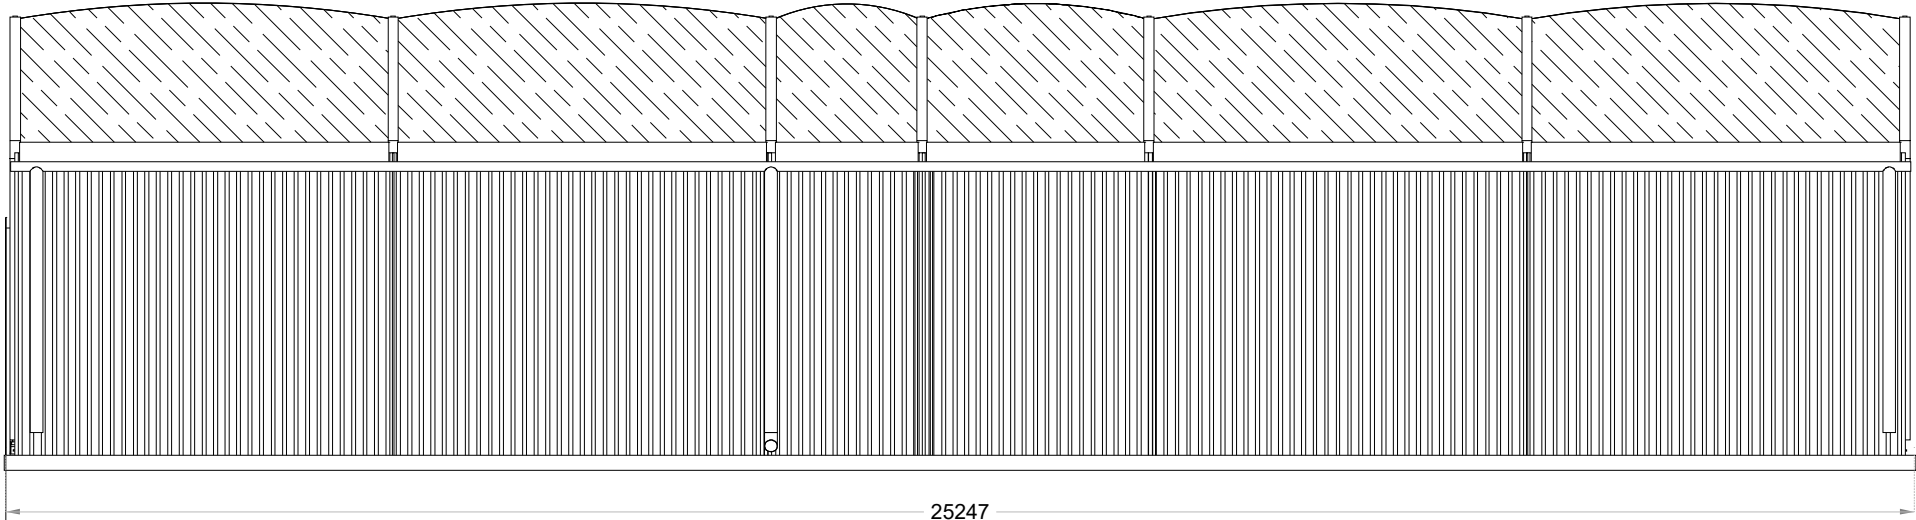

Rear Elevation

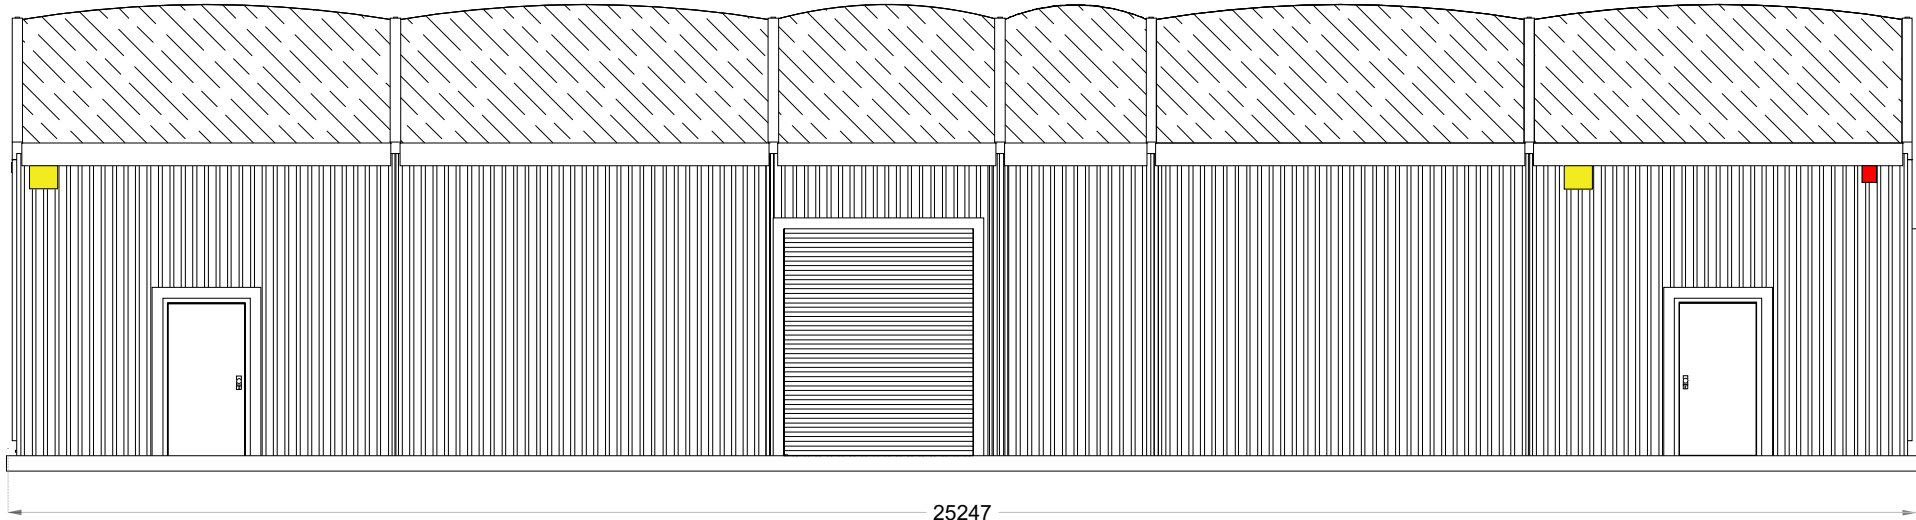

Front Elevation

REV	DESCRIPTION	DATE	INITIAL
B	DESCRIPTION	13/05/025	HCM

STAGE: TENDER

PROJECT: DNATA CARGO, 2 PINFOLD LANE, MANCHESTER AIRPORT

TITLE: FRONT AND REAR ELEVATIONS

	DRAWN: HCM	CHECKED: JV
	DATE: MAY 25	SCALE @ A3: 1:100
	DRAWING NO: BWP.08	REV: B