


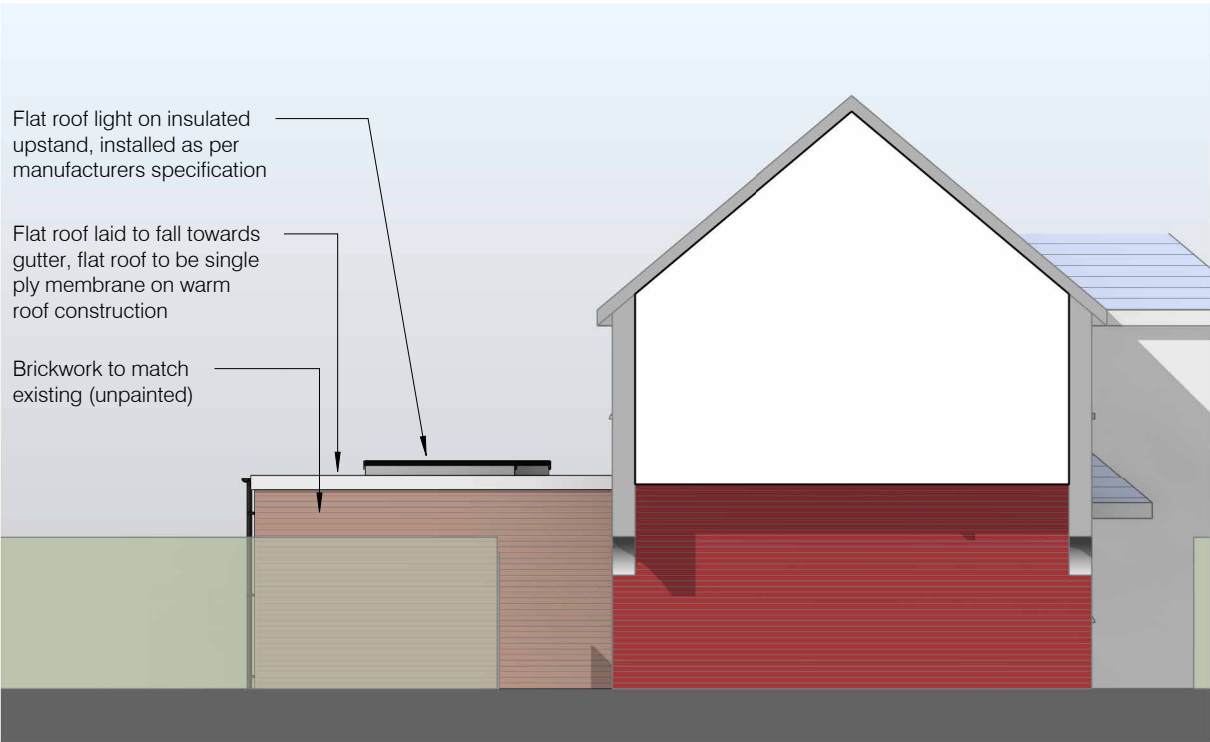


Proposed South East Elevation

Scale: 1 : 100




Proposed North East Elevation

Scale: 1 : 100

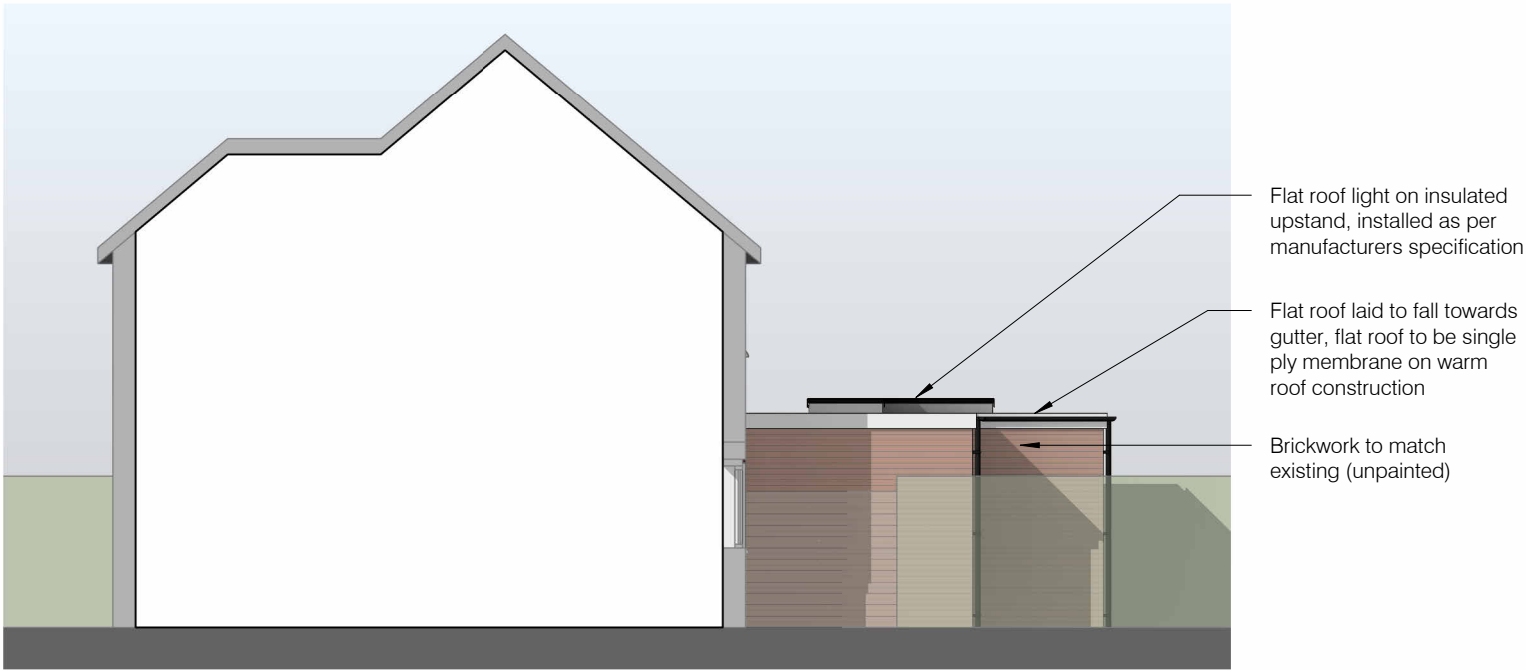

Proposed South West Elevation

Scale: 1 : 100

 

PROJECT INFORMATION:
Proposed Single Storey Rear
Extension
47 Hardcastle Avenue,
Manchester
M21 7LJ

PROJECT REF:
25005
DRAWING TITLE:
Propose Elevations

MODEL REF & VERSION:
CLIENT:
Mr & Mrs Scott

CLIENT REF:

STATUS CODE:
S0
PURPOSE OF ISSUE:
Work in Progress

REFERENCING SHEET:
10-003

SCALE @A3
1 : 100

A	Issued for Planning	03/06/2025	RW	RW
-	Initial Issue	20/05/2025	RW	RW
Rev.	Description	Date	By	App. By
ORIGINAL BY:		INITIAL ISSUE:		APPROVED BY:
RW		05/20/25		Approver
DRAWING NUMBER:				
PROJECT ID	ORIGINATOR	ZONE	LEVEL	TYPE
25005-	RWD	- ZZ	- XX	- DR - A
NUMBER				REV.
10-003				A
PLOT DATE: 03/06/2025 17:35:04			03/06/2025 LAST ISSUE DATE:	

R WATSON DESIGN SERVICES LTD.
CHARTERED ARCHITECTURAL TECHNOLOGIST

e: info@rwdsltd.com m: 07841 592534
@: www.rwdsltd.com
28 Eaton Lane | Davenham | Northwich | Cheshire | CW9 8JL