




* GARAGE BUILDING IS TO BE REMOVED

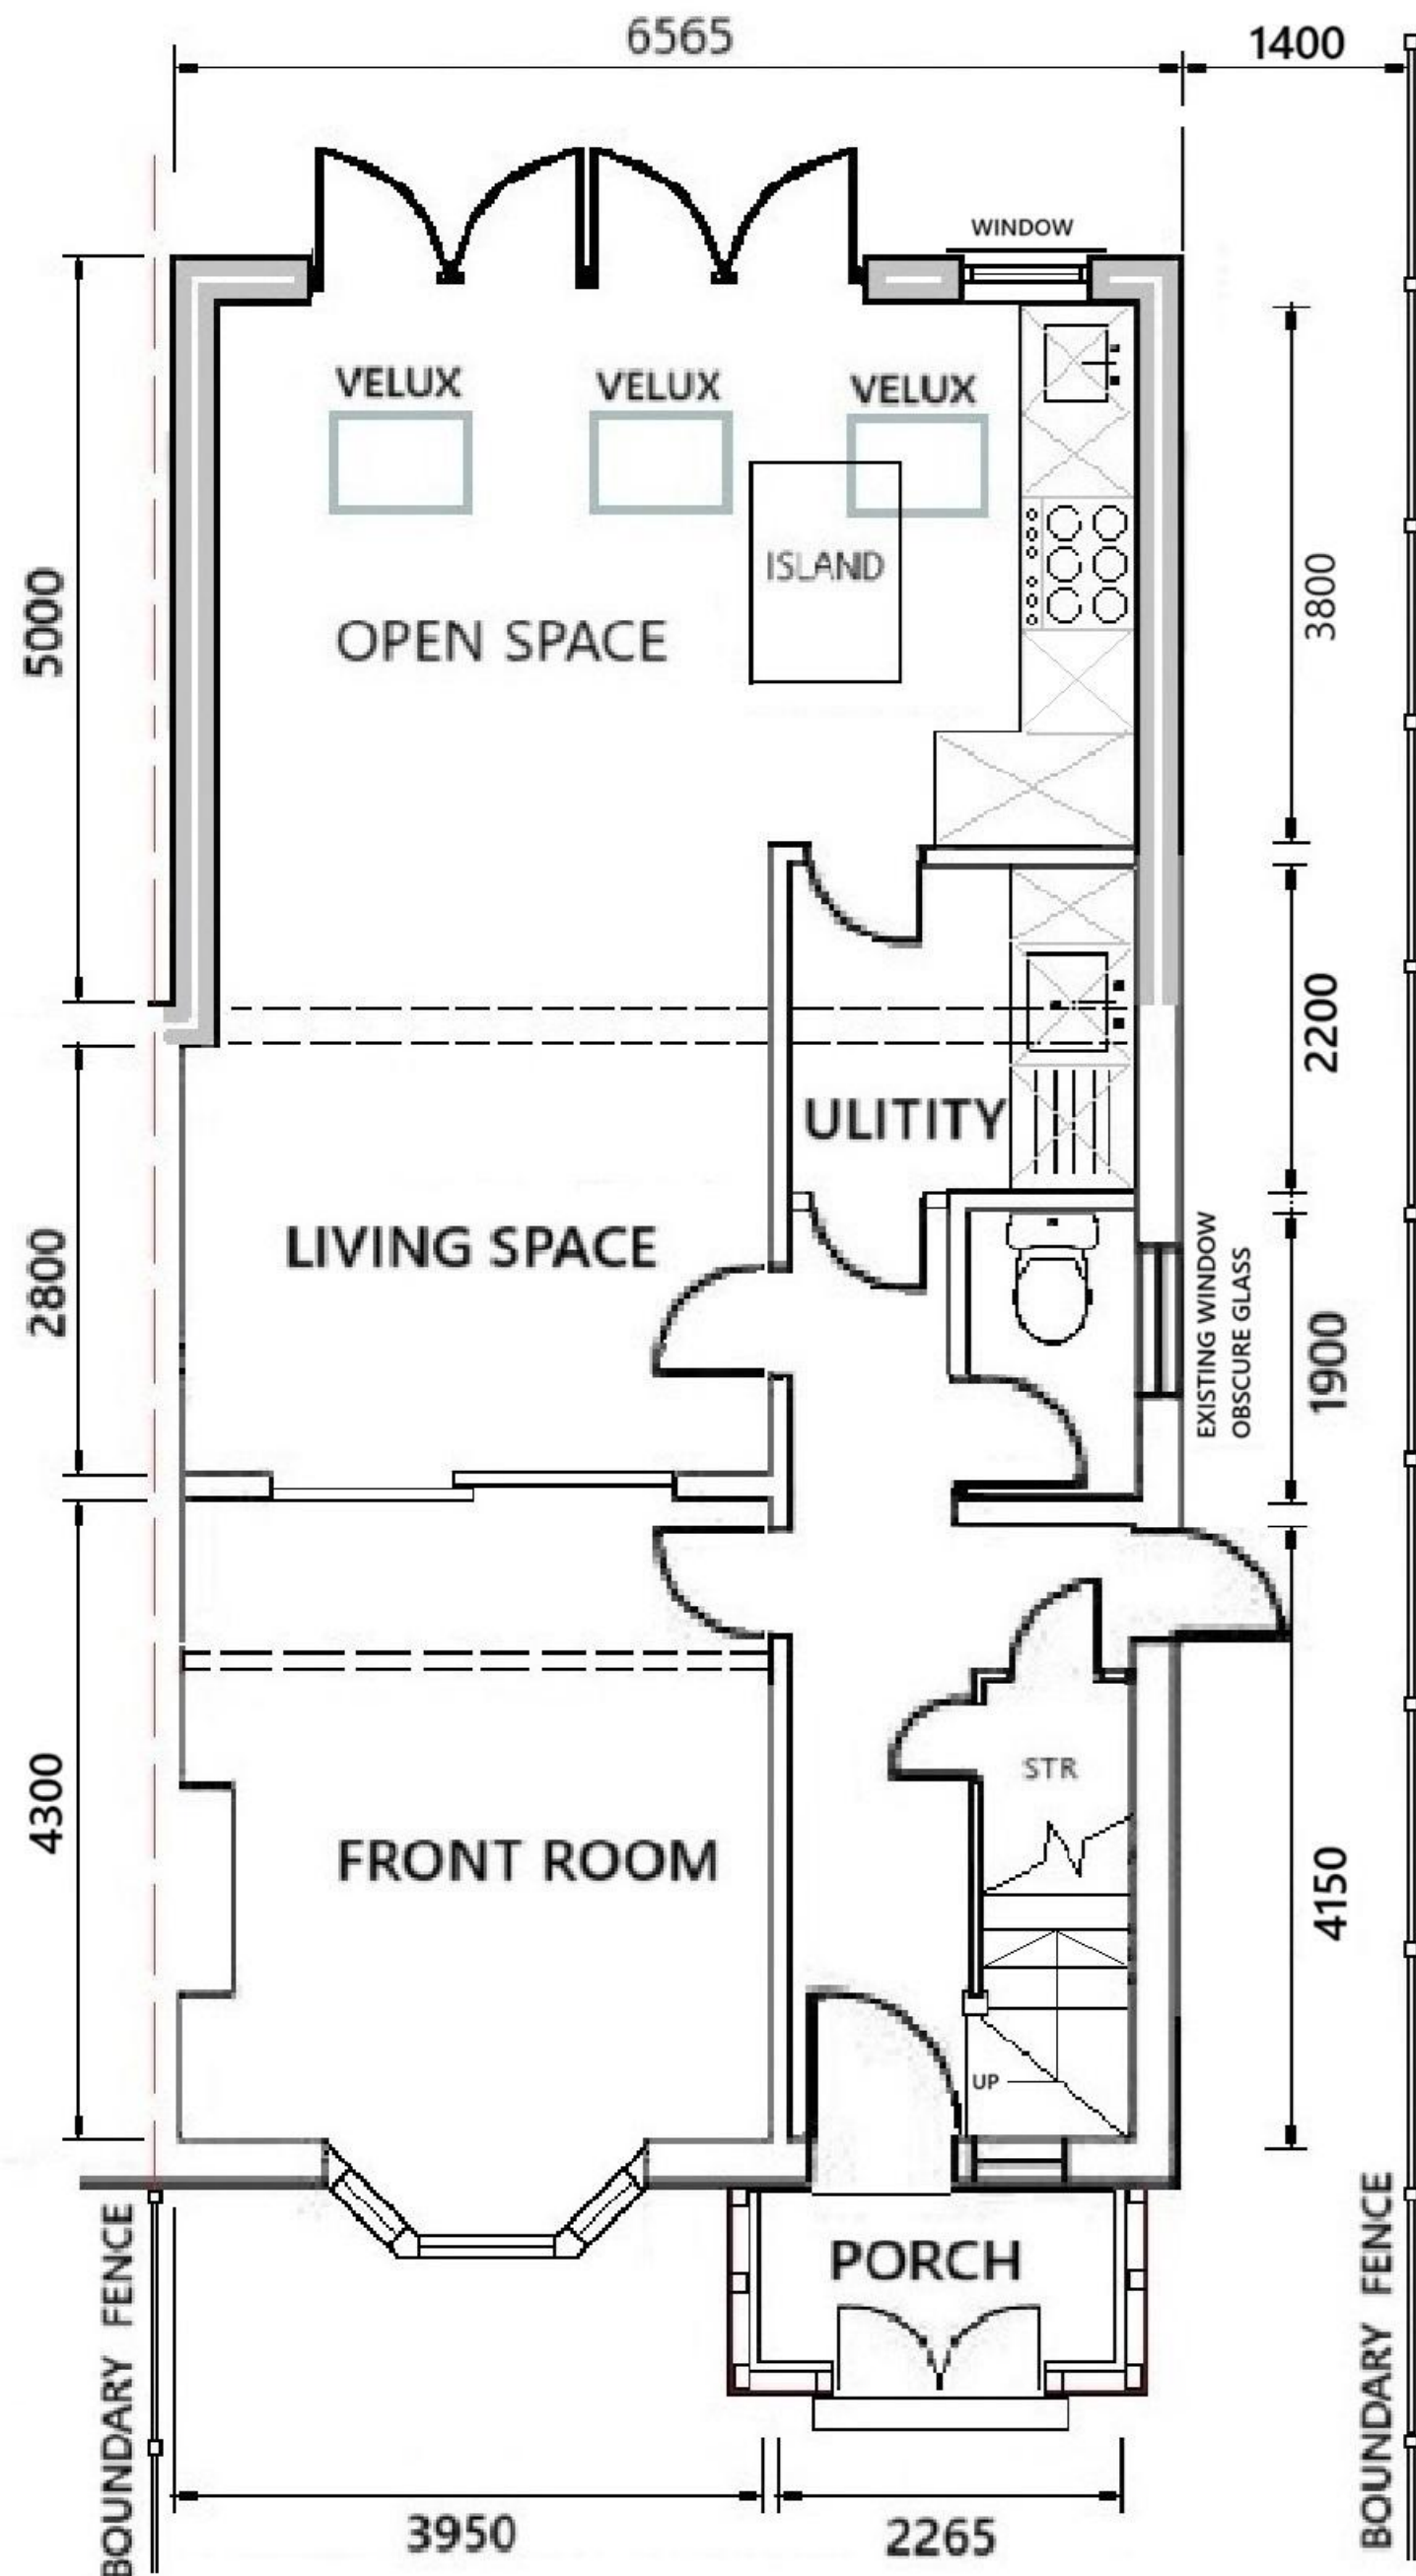


GROUND

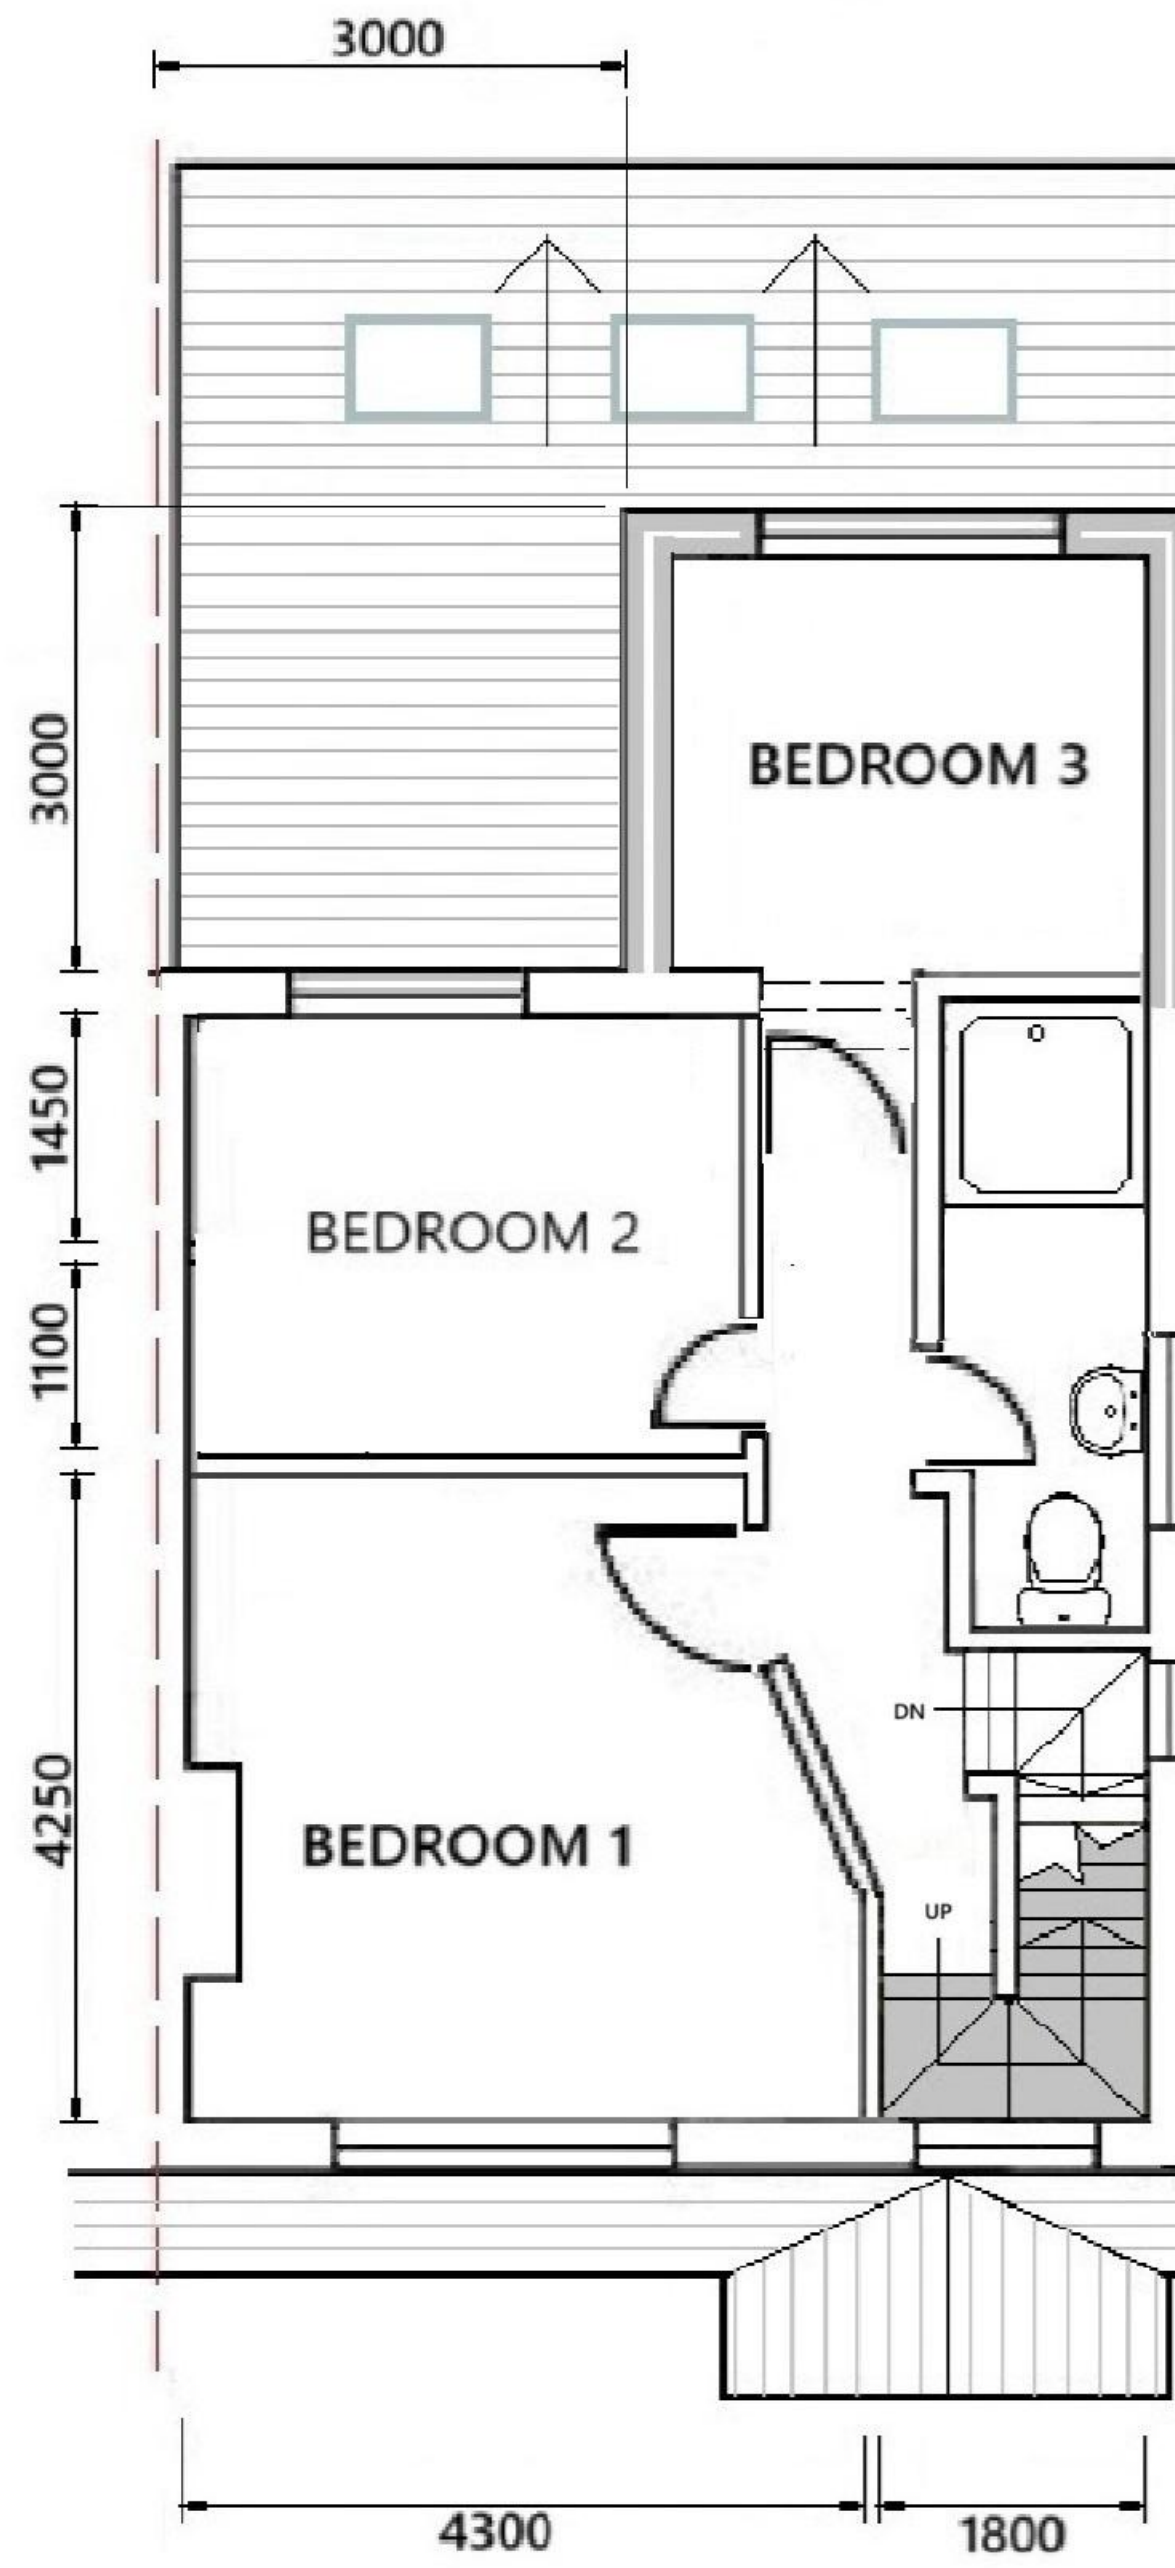

FIRST

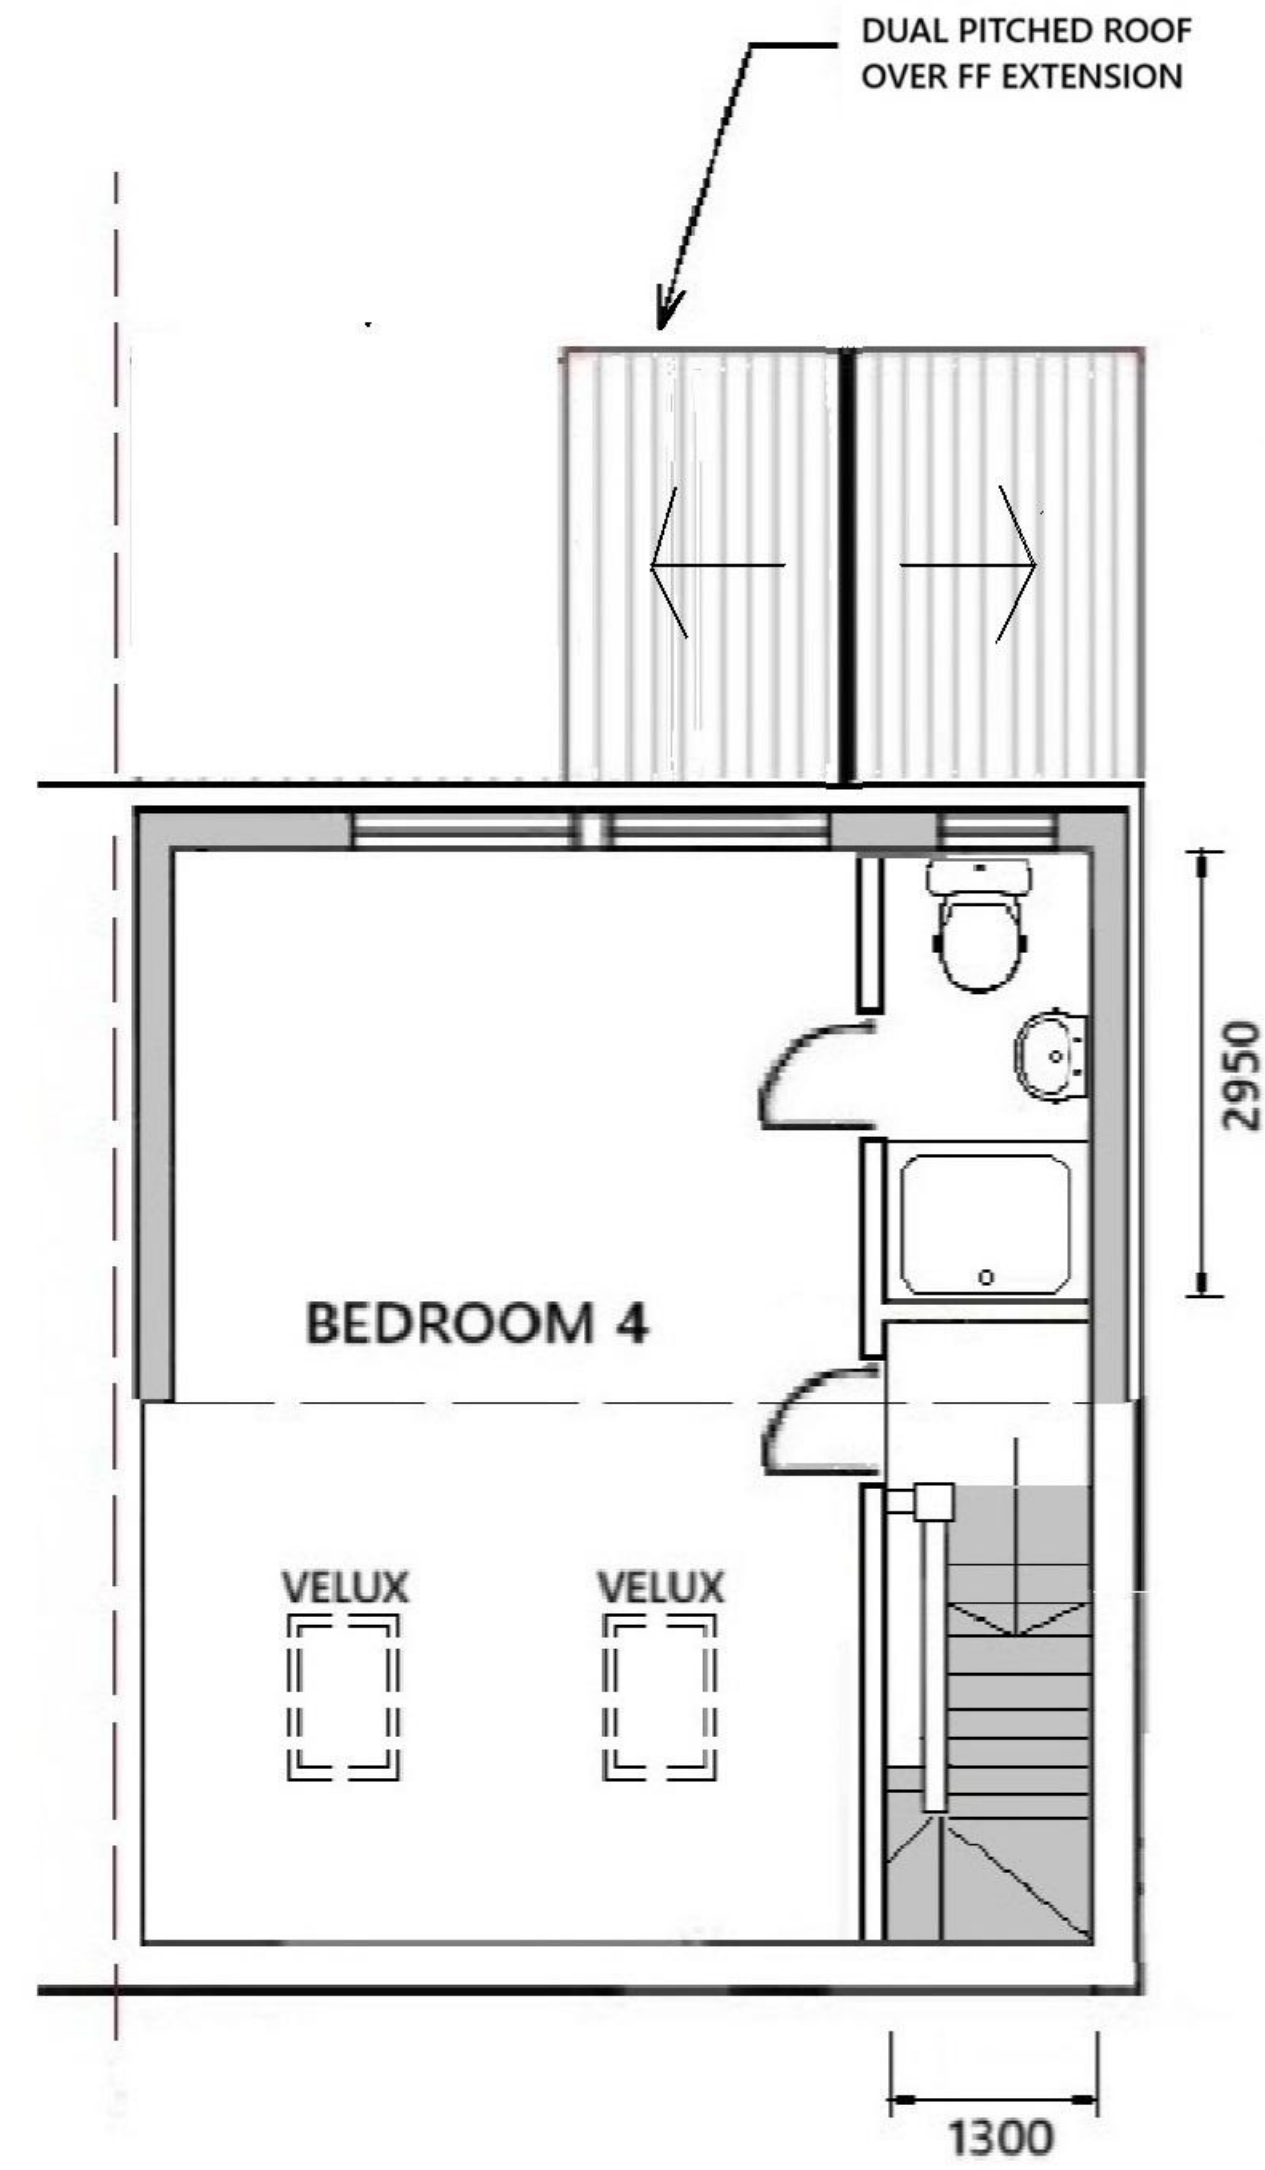

LOFT

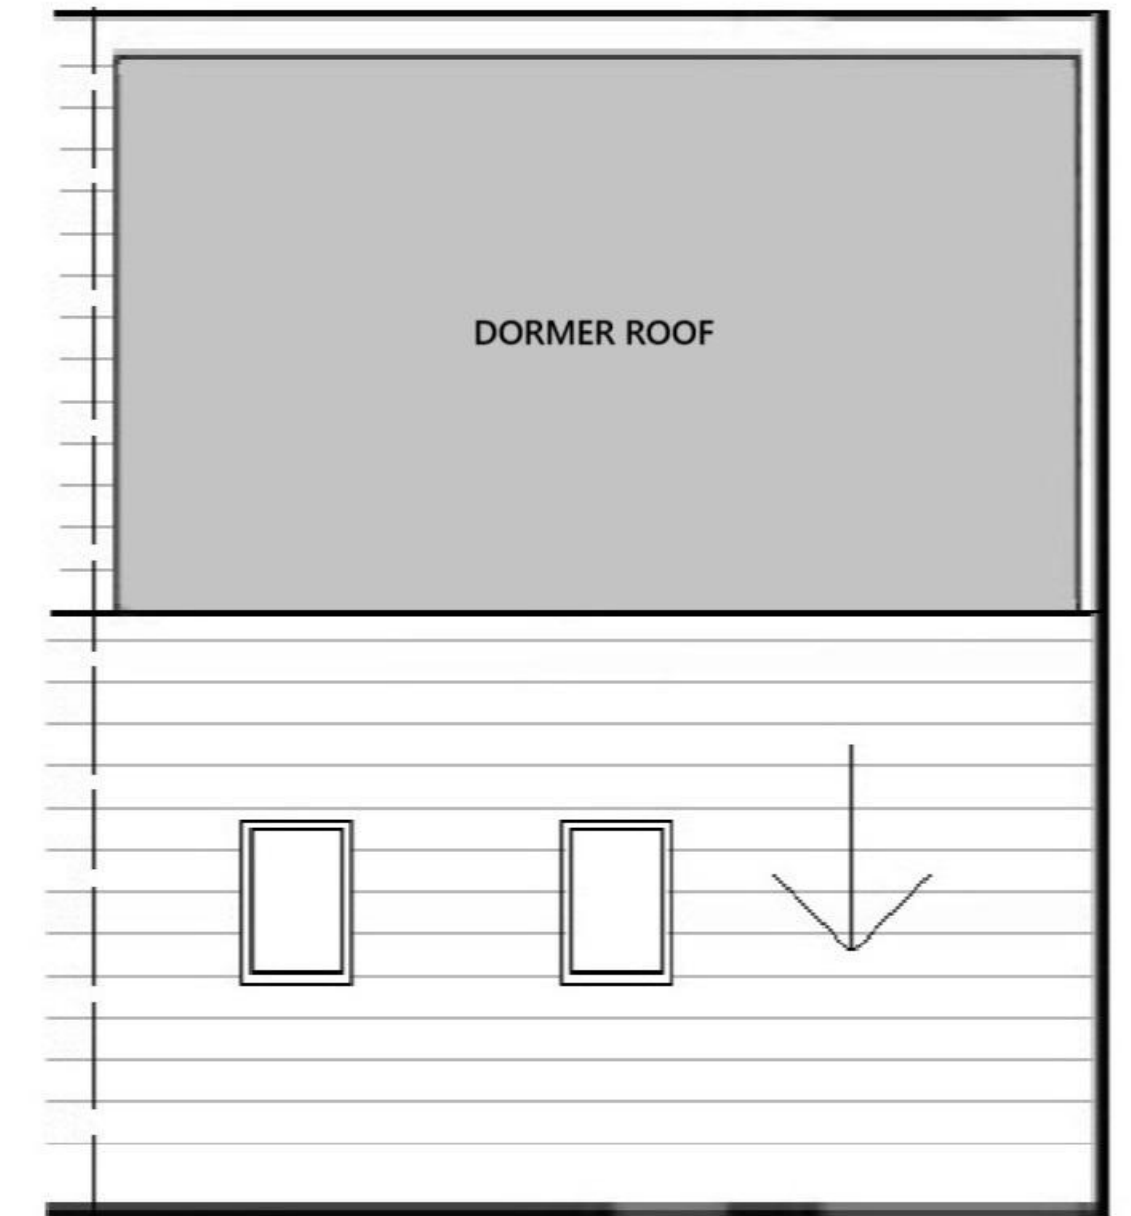


ROOF



SCALE 1 : 50




FRONT

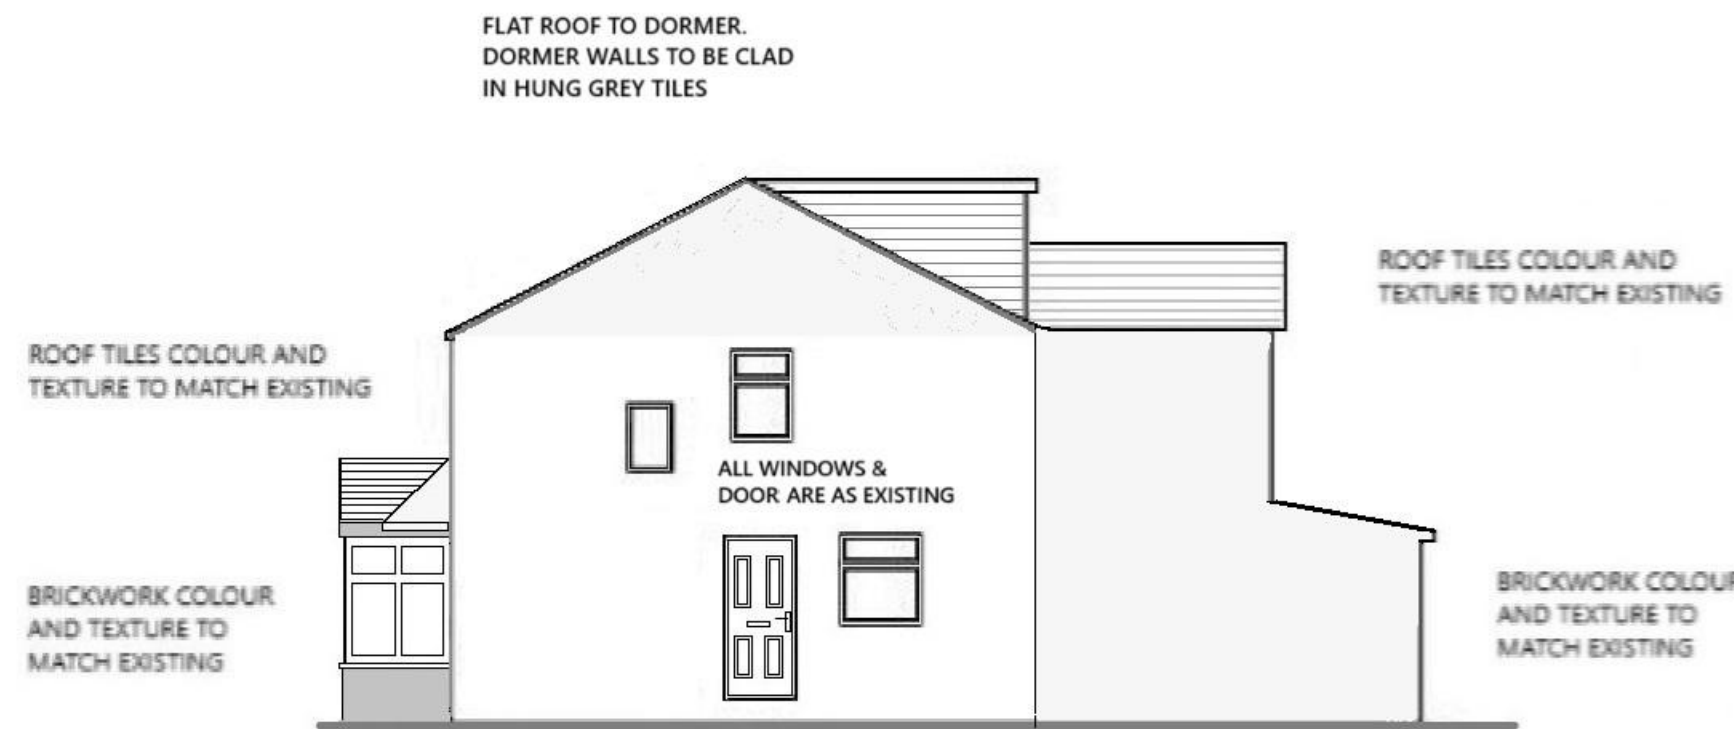

SIDE/GABLE



REAR

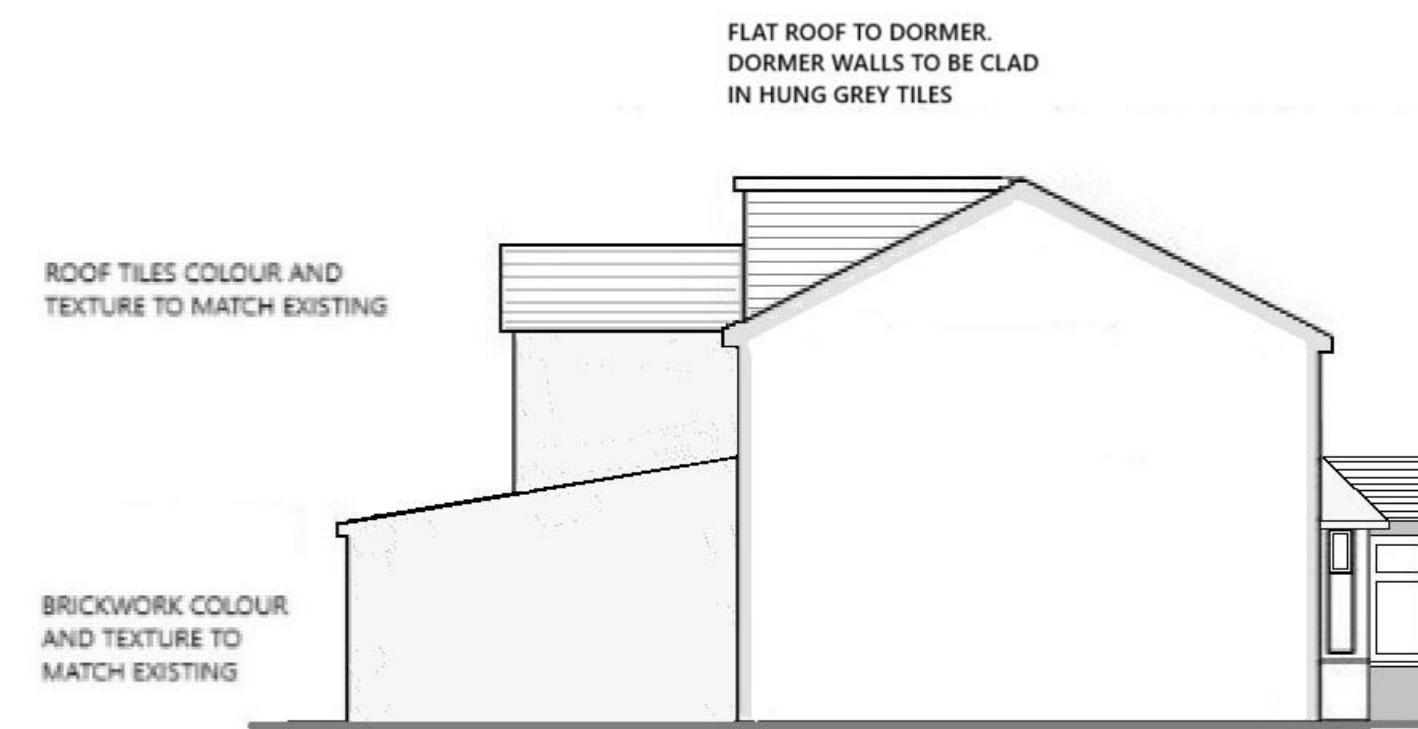

PARTY WALL



SCALE 1 : 100

NOTES

NO WORKS TO COMMENCE UNTIL FULL PLANNING APPROVAL AND BUILDING REGULATIONS HAS BEEN GAINED.

ALL DIMENSIONS TO BE CHECKED BY BUILDER/CONTRACTOR PRIOR TO COMMENCEMENT OF ANY WORKS. DIMENSIONS TO BE ADJUSTED TO SUIT CLIENTS AND SITE CONDITIONS.

REFER TO DRAWING 25/1007/02 FOR THE EXISTING LAYOUT & ELEVATIONS.

ISSUED FOR PLANNING

D	WINDOW ADDED TO GL REAR ELEVATION	MAY 25
C	FF EXTENSION REDUCED IN WIDTH + AMENDMENTS	APRIL 25
B	NEW DESIGN FOR PLANNING APPROVAL	MARCH 25
Revision	Description	Date
Architectural & Structural Services		
PROPOSED DOUBLE STOREY REAR EXTENSION FRONT PORCH & DORMER ROOF CONVERSION		
6 RAINCLIFF AVENUE LONGSIGHT MANCHESTER		
Drawn ARCH	Checked CLT	Approved AUTH
Scale 1:50 1:100	Drawing No. 25/1007/01	Date MARCH 2025
		Revision D