
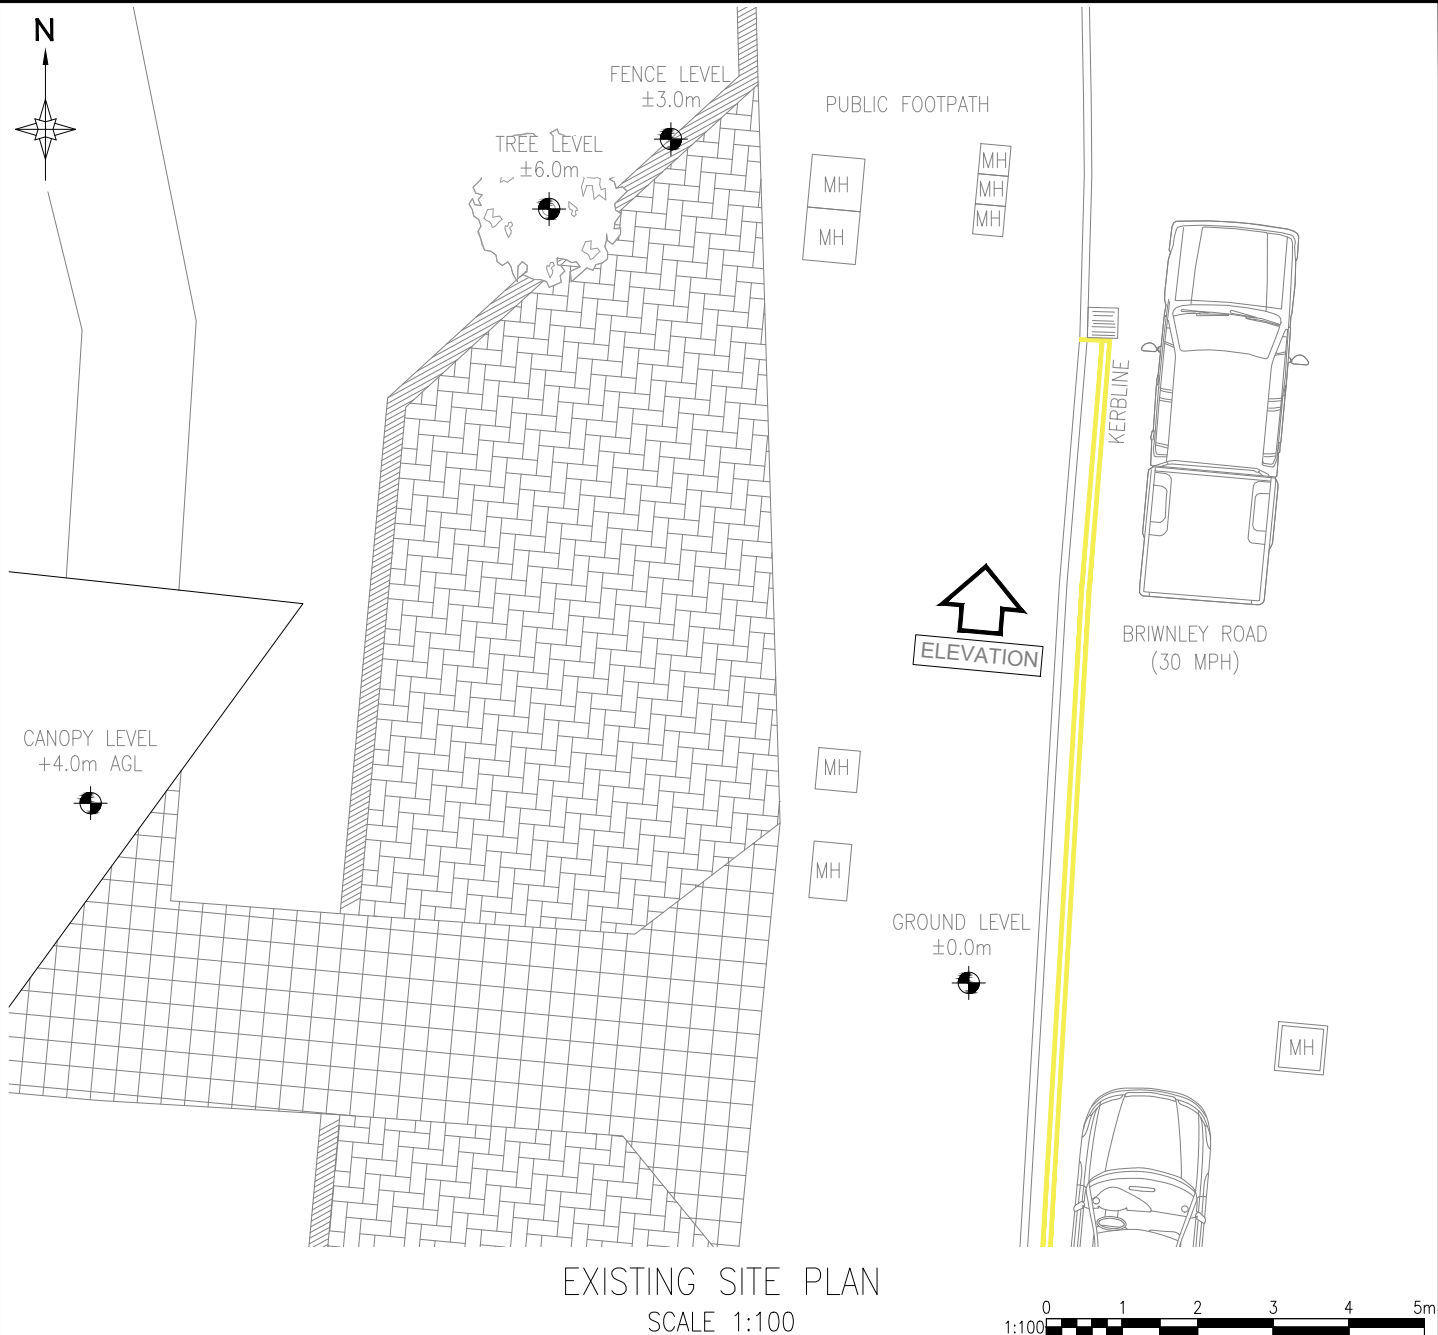
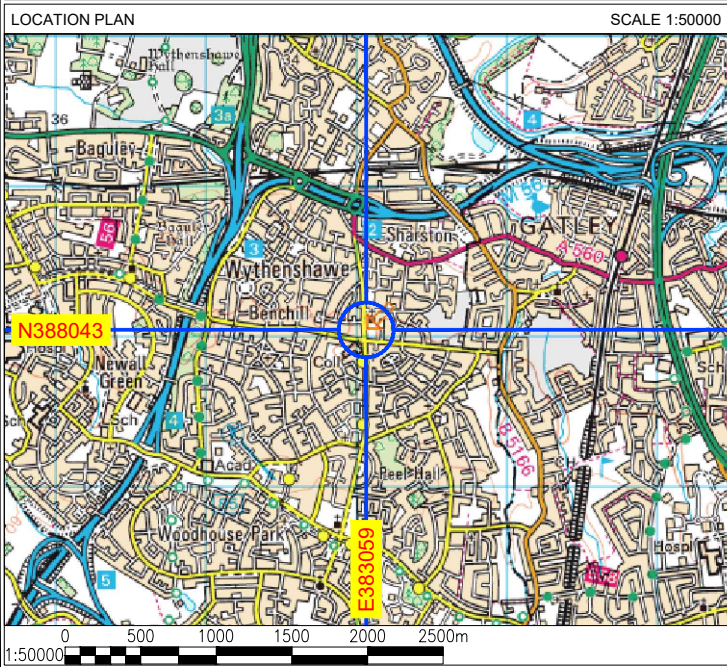



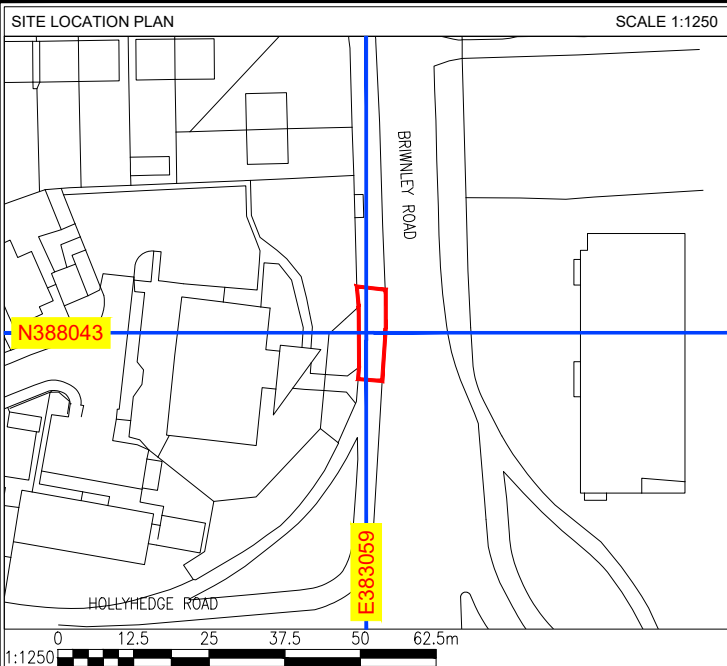


|                                                             |                     |       |          |         |          |                                   |          |
|-------------------------------------------------------------|---------------------|-------|----------|---------|----------|-----------------------------------|----------|
| A                                                           | ISSUED FOR APPROVAL |       |          |         |          | SM                                | 17.03.25 |
| B                                                           | UNIT RELOCATED      |       |          |         |          | SM                                | 11.04.25 |
| REV                                                         | DESCRIPTION         |       |          |         |          | BY                                | DATE     |
| SCALE AS SHOW<br>WHEN PRINTED AT A4                         |                     | DRAWN | SM       | CHECKED | DCC      | ALL DIMENSIONS IN<br>METRES U.N.O |          |
|                                                             |                     | DATE  | 17.03.25 | DATE    | 17.03.25 |                                   |          |
| LOCATION PLAN - Digital Mapping Solutions from Dotted Eyes. |                     |       |          |         |          |                                   |          |
| SITE BLOCK PLAN - Digital Mapping Solutions from Promap     |                     |       |          |         |          |                                   |          |

**DRAWING TITLE**  
**STREET HUB**  
**WYS - 104 - 100 BROWNLEY ROAD**  
**001 - EXISTING SITE PLAN**

**SITE ADDRESS**  
**WYTHENSHAW**  
**MANCHESTER**  
**M22 8UD**

|     |   |
|-----|---|
| REV | B |
|-----|---|

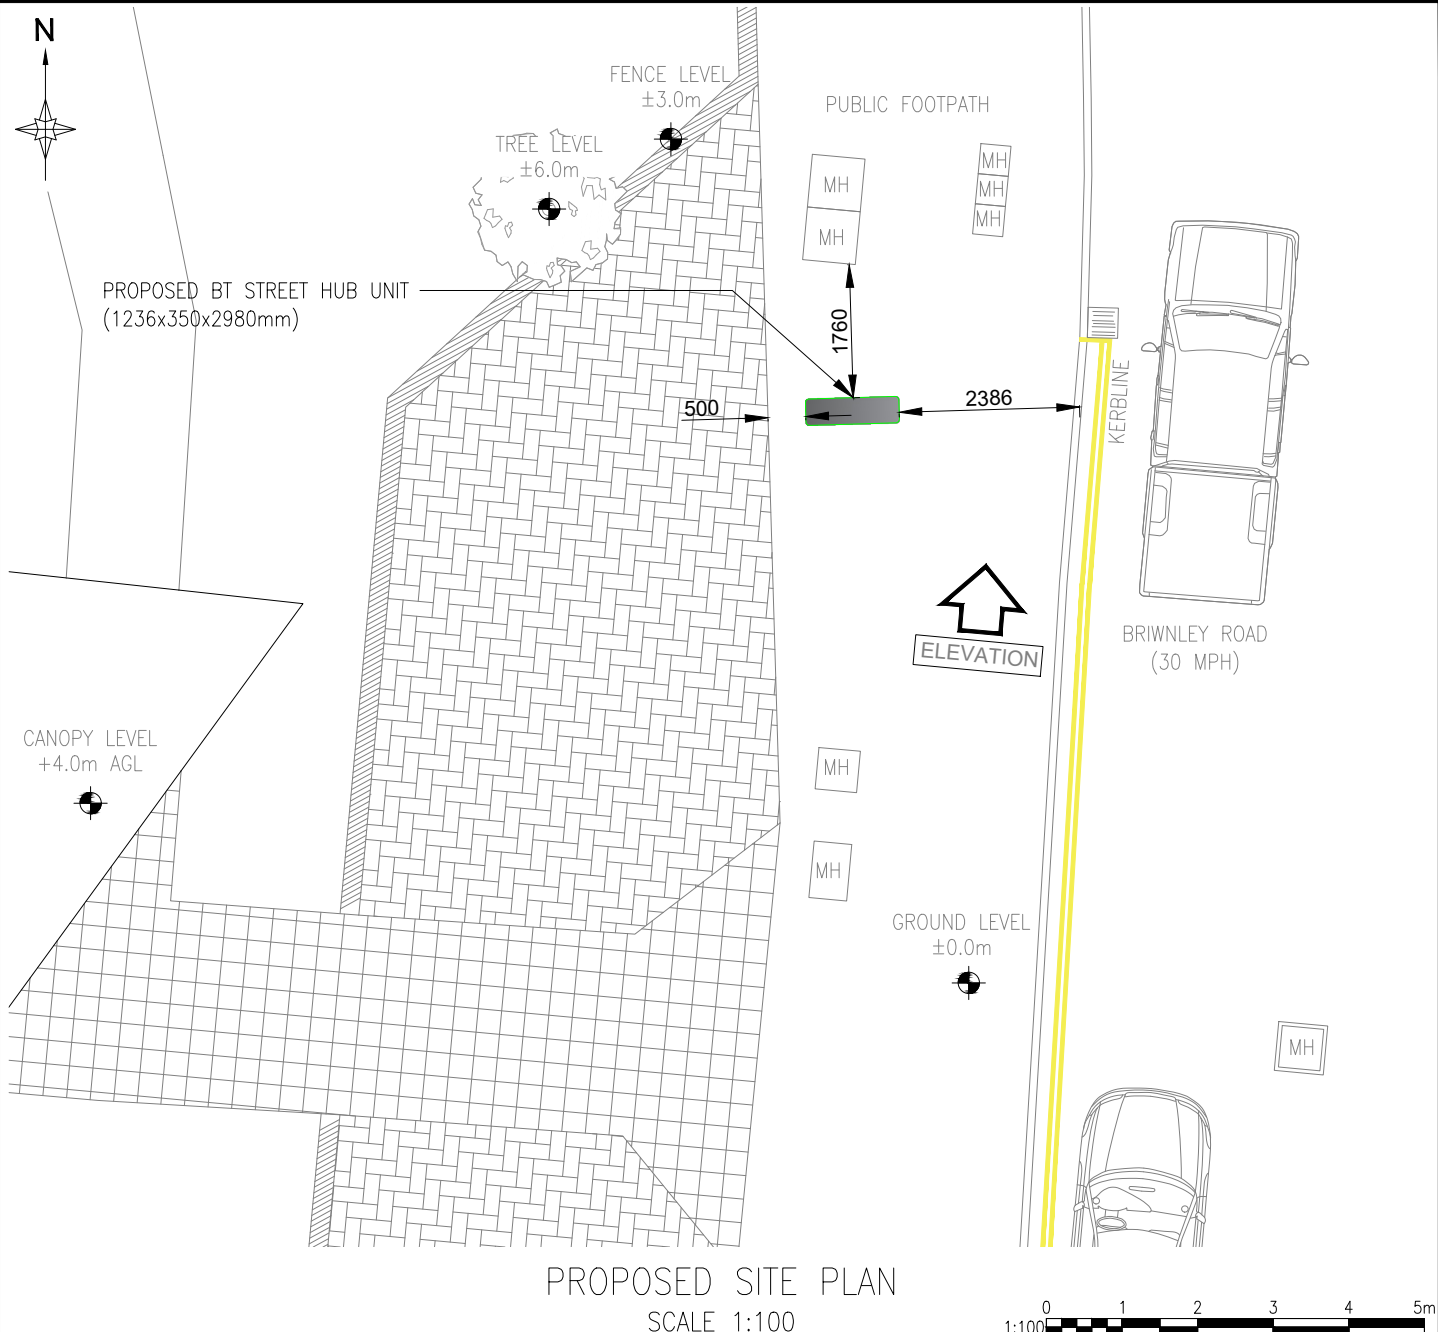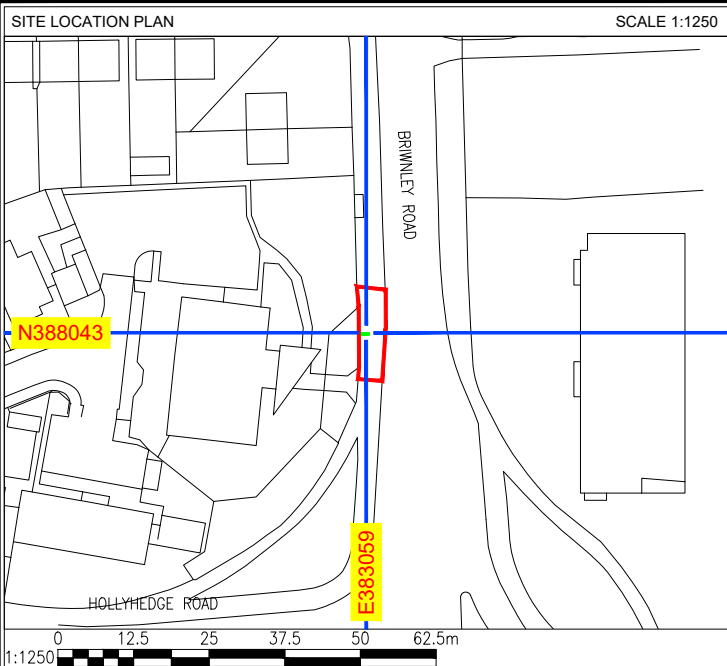


|                                                             |                     |       |          |         |          |                                   |          |
|-------------------------------------------------------------|---------------------|-------|----------|---------|----------|-----------------------------------|----------|
| A                                                           | ISSUED FOR APPROVAL |       |          |         |          | SM                                | 17.03.25 |
| B                                                           | UNIT RELOCATED      |       |          |         |          | SM                                | 11.04.25 |
| REV                                                         | DESCRIPTION         |       |          |         |          | BY                                | DATE     |
| SCALE AS SHOW<br>WHEN PRINTED AT A4                         |                     | DRAWN | SM       | CHECKED | DCC      | ALL DIMENSIONS IN<br>METRES U.N.O |          |
|                                                             |                     | DATE  | 17.03.25 | DATE    | 17.03.25 |                                   |          |
| LOCATION PLAN - Digital Mapping Solutions from Dotted Eyes. |                     |       |          |         |          |                                   |          |
| SITE BLOCK PLAN - Digital Mapping Solutions from Promap     |                     |       |          |         |          |                                   |          |


**DRAWING TITLE**  
**STREET HUB**  
**WYS - 104 - 100 BROWNLEY ROAD**  
**002 - PROPOSED SITE PLAN**

**SITE ADDRESS**  
**WYTHENSHAW**  
**MANCHESTER**  
**M22 8UD**

REV B

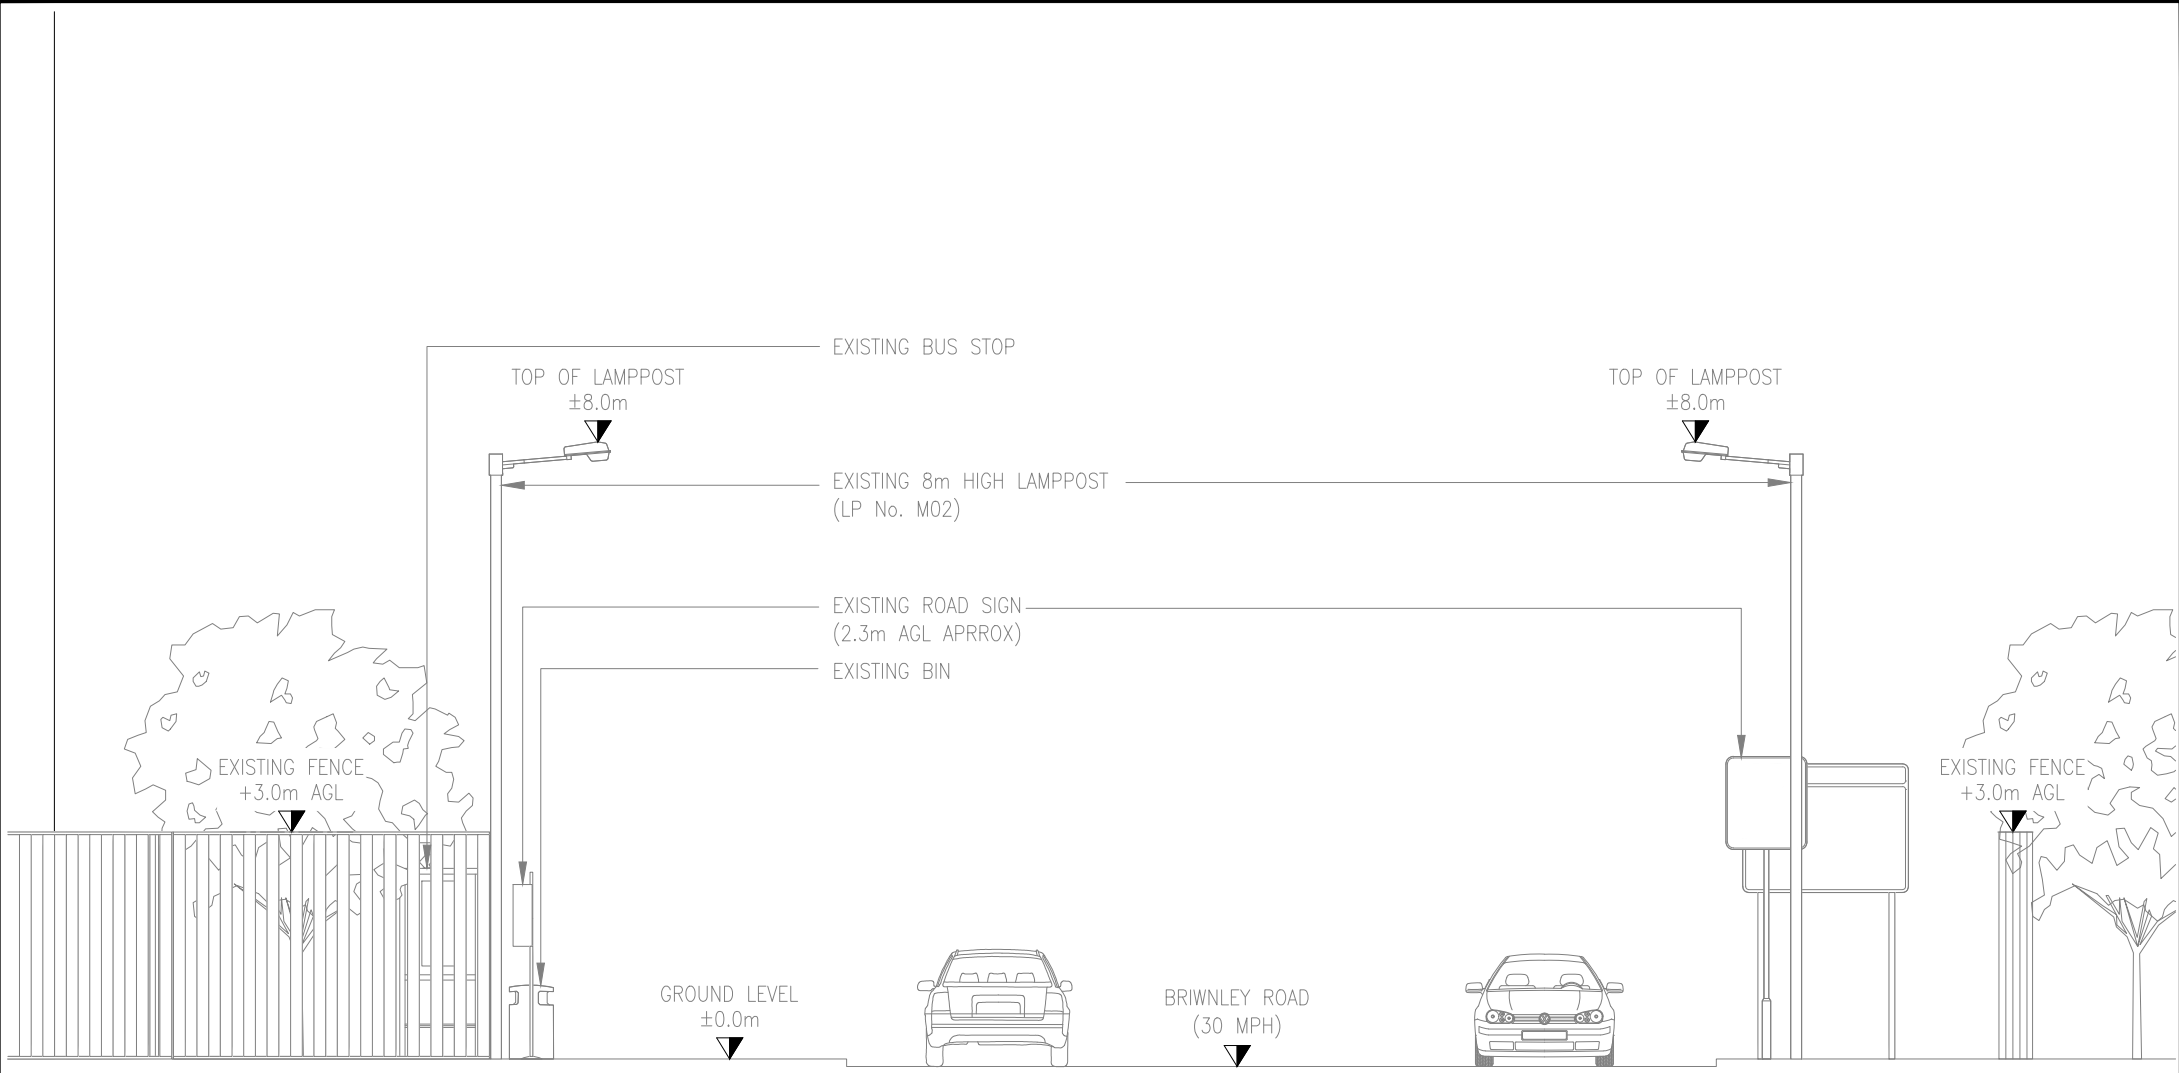

EXISTING SITE ELEVATION  
SCALE 1:100

 


|                                                             |                     |          |         |          |                                   |    |          |
|-------------------------------------------------------------|---------------------|----------|---------|----------|-----------------------------------|----|----------|
| A                                                           | ISSUED FOR APPROVAL |          |         |          |                                   | SM | 17.03.25 |
| B                                                           | UNIT RELOCATED      |          |         |          |                                   | SM | 11.04.25 |
| REV                                                         | DESCRIPTION         |          |         |          |                                   | BY | DATE     |
| SCALE AS SHOW<br>WHEN PRINTED AT A4                         | DRAWN               | SM       | CHECKED | DCC      | ALL DIMENSIONS IN<br>METRES U.N.O |    |          |
|                                                             | DATE                | 17.03.25 | DATE    | 17.03.25 |                                   |    |          |
| LOCATION PLAN - Digital Mapping Solutions from Dotted Eyes. |                     |          |         |          |                                   |    |          |
| SITE BLOCK PLAN - Digital Mapping Solutions from Promap     |                     |          |         |          |                                   |    |          |


DRAWING TITLE  
STREET HUB  
WYS - 104 - 100 BROWNLEY ROAD  
003 - EXISTING SITE ELEVATION

SITE ADDRESS  
WYTHENSHAW  
MANCHESTER  
M22 8UD

|     |   |
|-----|---|
| REV | B |
|-----|---|

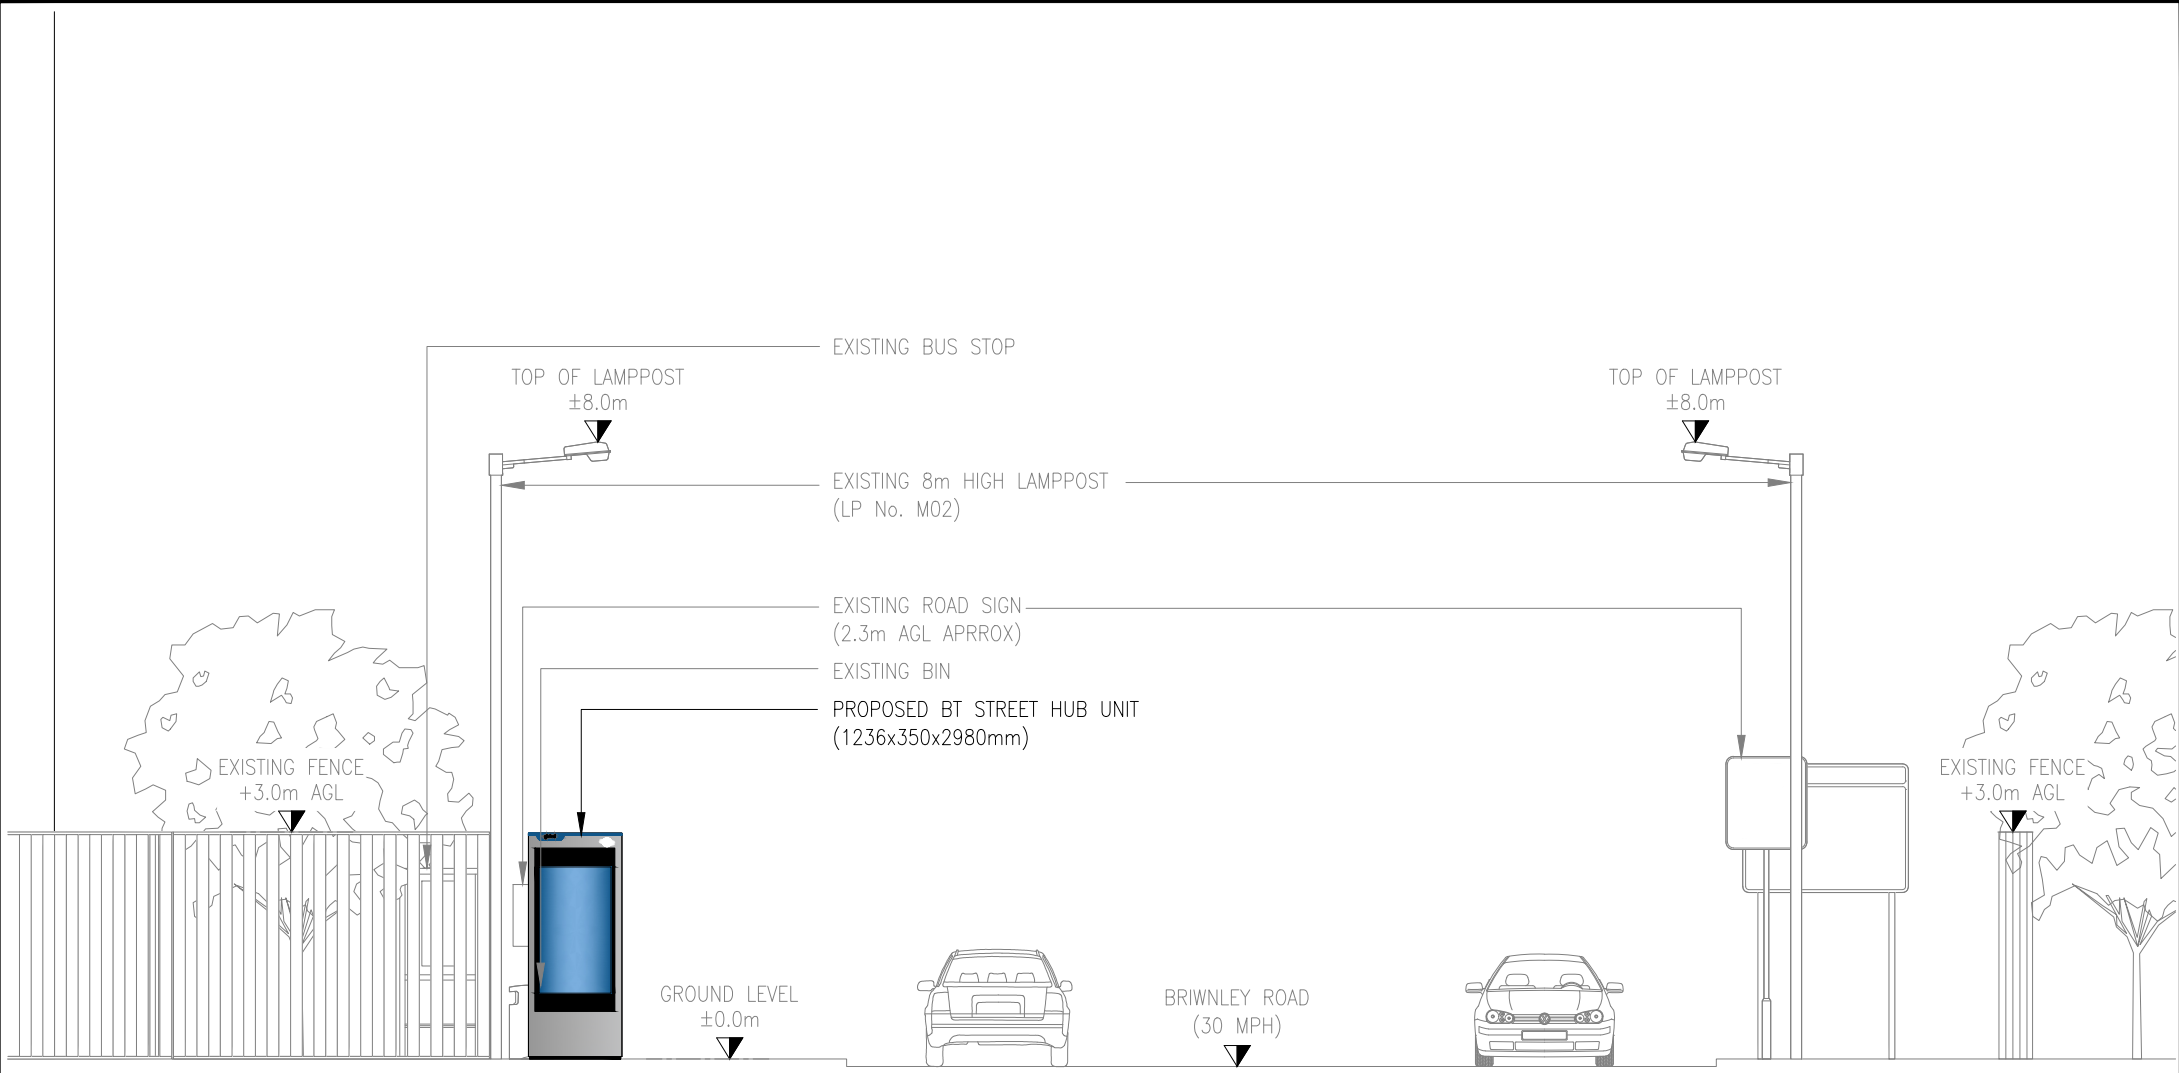

PROPOSED SITE ELEVATION  
SCALE 1:100

 

|                                                             |                     |       |          |         |          |                                   |          |
|-------------------------------------------------------------|---------------------|-------|----------|---------|----------|-----------------------------------|----------|
| A                                                           | ISSUED FOR APPROVAL |       |          |         |          | SM                                | 17.03.25 |
| B                                                           | UNIT RELOCATED      |       |          |         |          | SM                                | 11.04.25 |
| REV                                                         | DESCRIPTION         |       |          |         |          | BY                                | DATE     |
| SCALE AS SHOW<br>WHEN PRINTED AT A4                         |                     | DRAWN | SM       | CHECKED | DCC      | ALL DIMENSIONS IN<br>METRES U.N.O |          |
|                                                             |                     | DATE  | 17.03.25 | DATE    | 17.03.25 |                                   |          |
| LOCATION PLAN - Digital Mapping Solutions from Dotted Eyes. |                     |       |          |         |          |                                   |          |
| SITE BLOCK PLAN - Digital Mapping Solutions from Promap     |                     |       |          |         |          |                                   |          |

DRAWING TITLE  
STREET HUB  
WYS - 104 - 100 BROWNLEY ROAD  
004 - PROPOSED SITE ELEVATION

SITE ADDRESS  
WYTHENSHAW  
MANCHESTER  
M22 8UD