


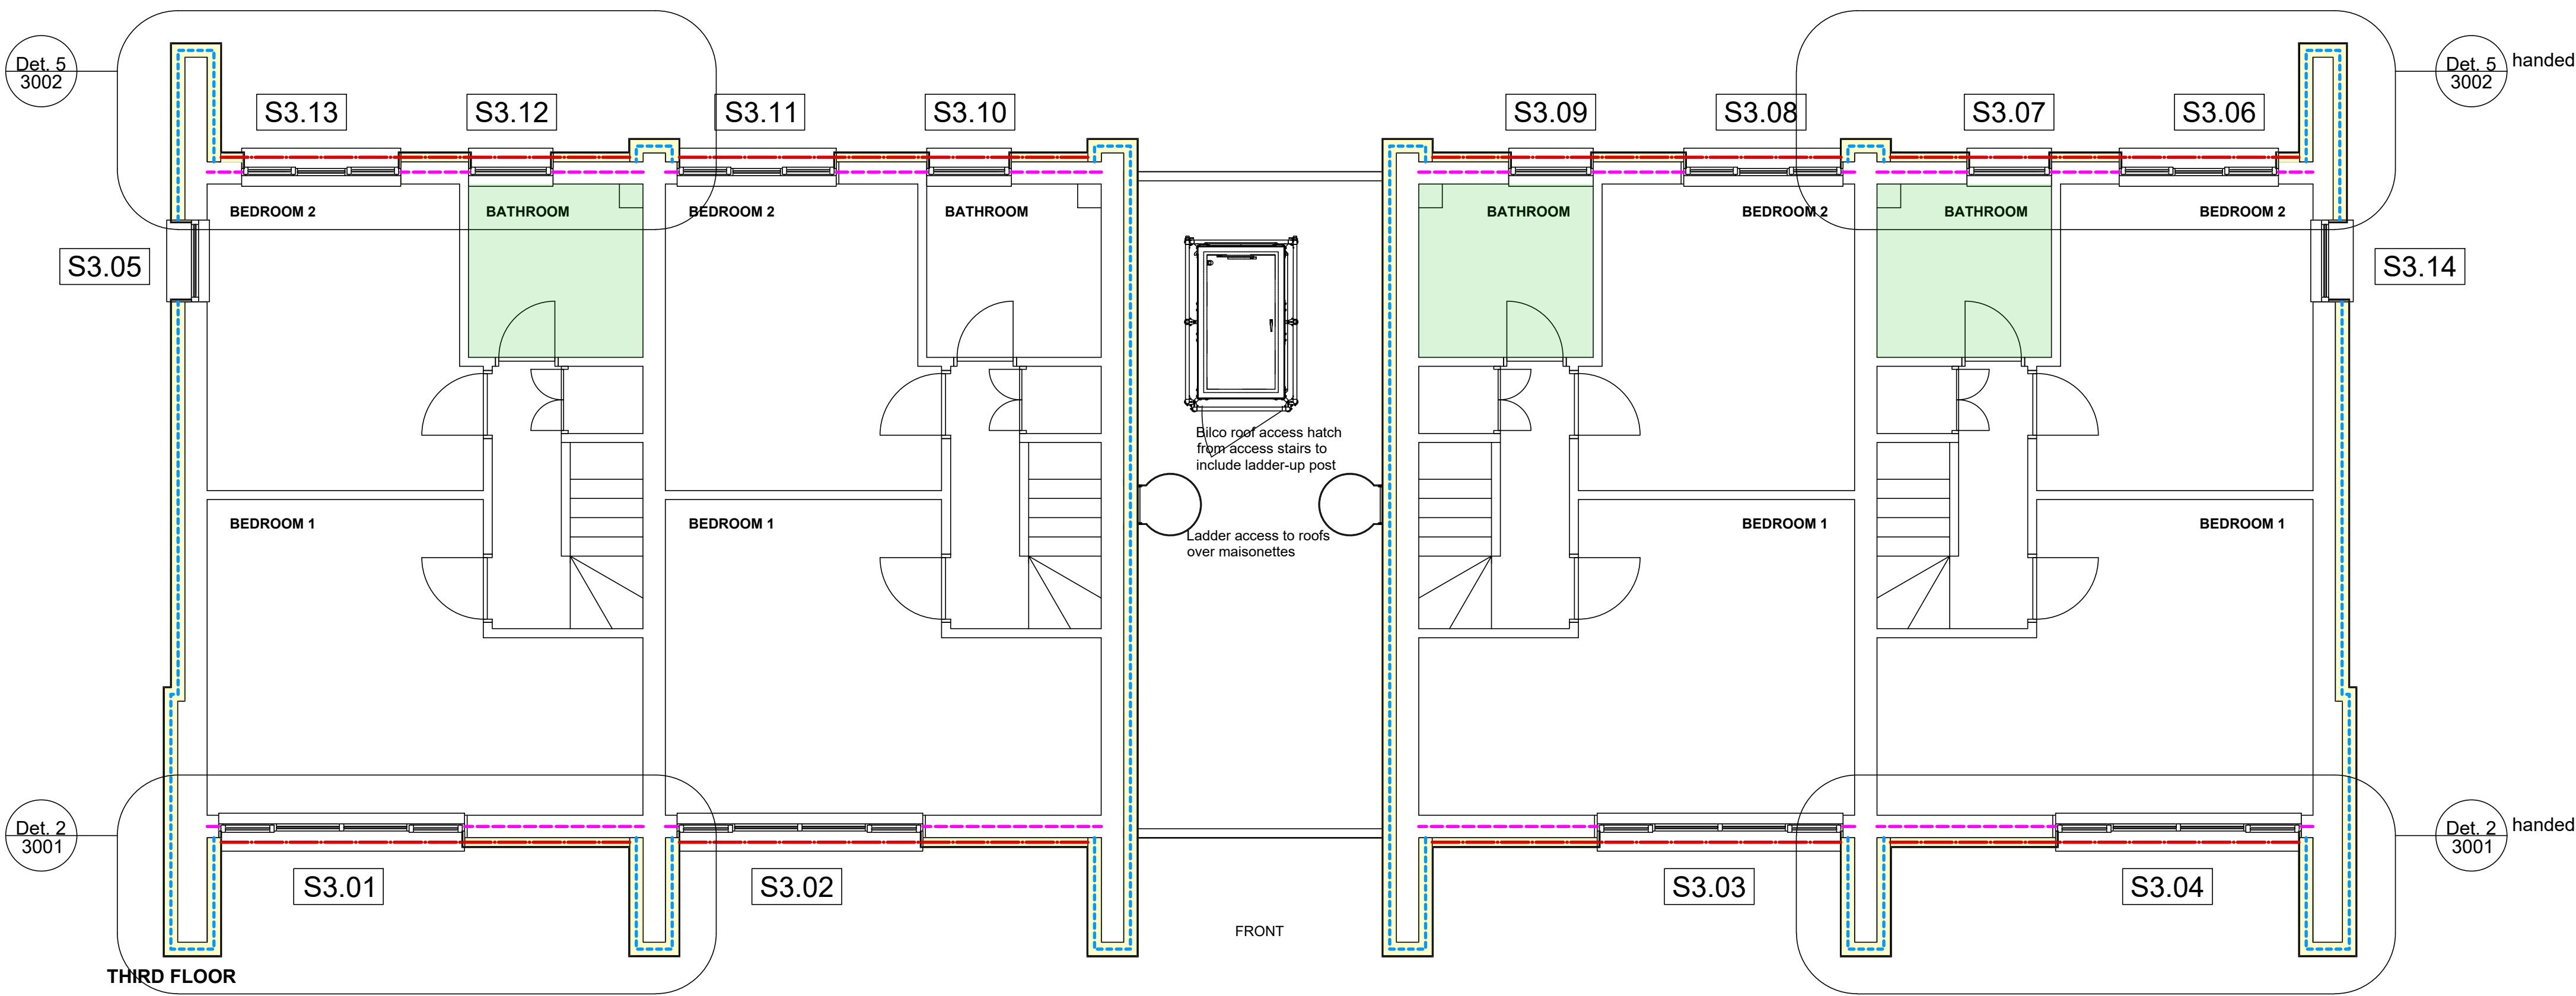


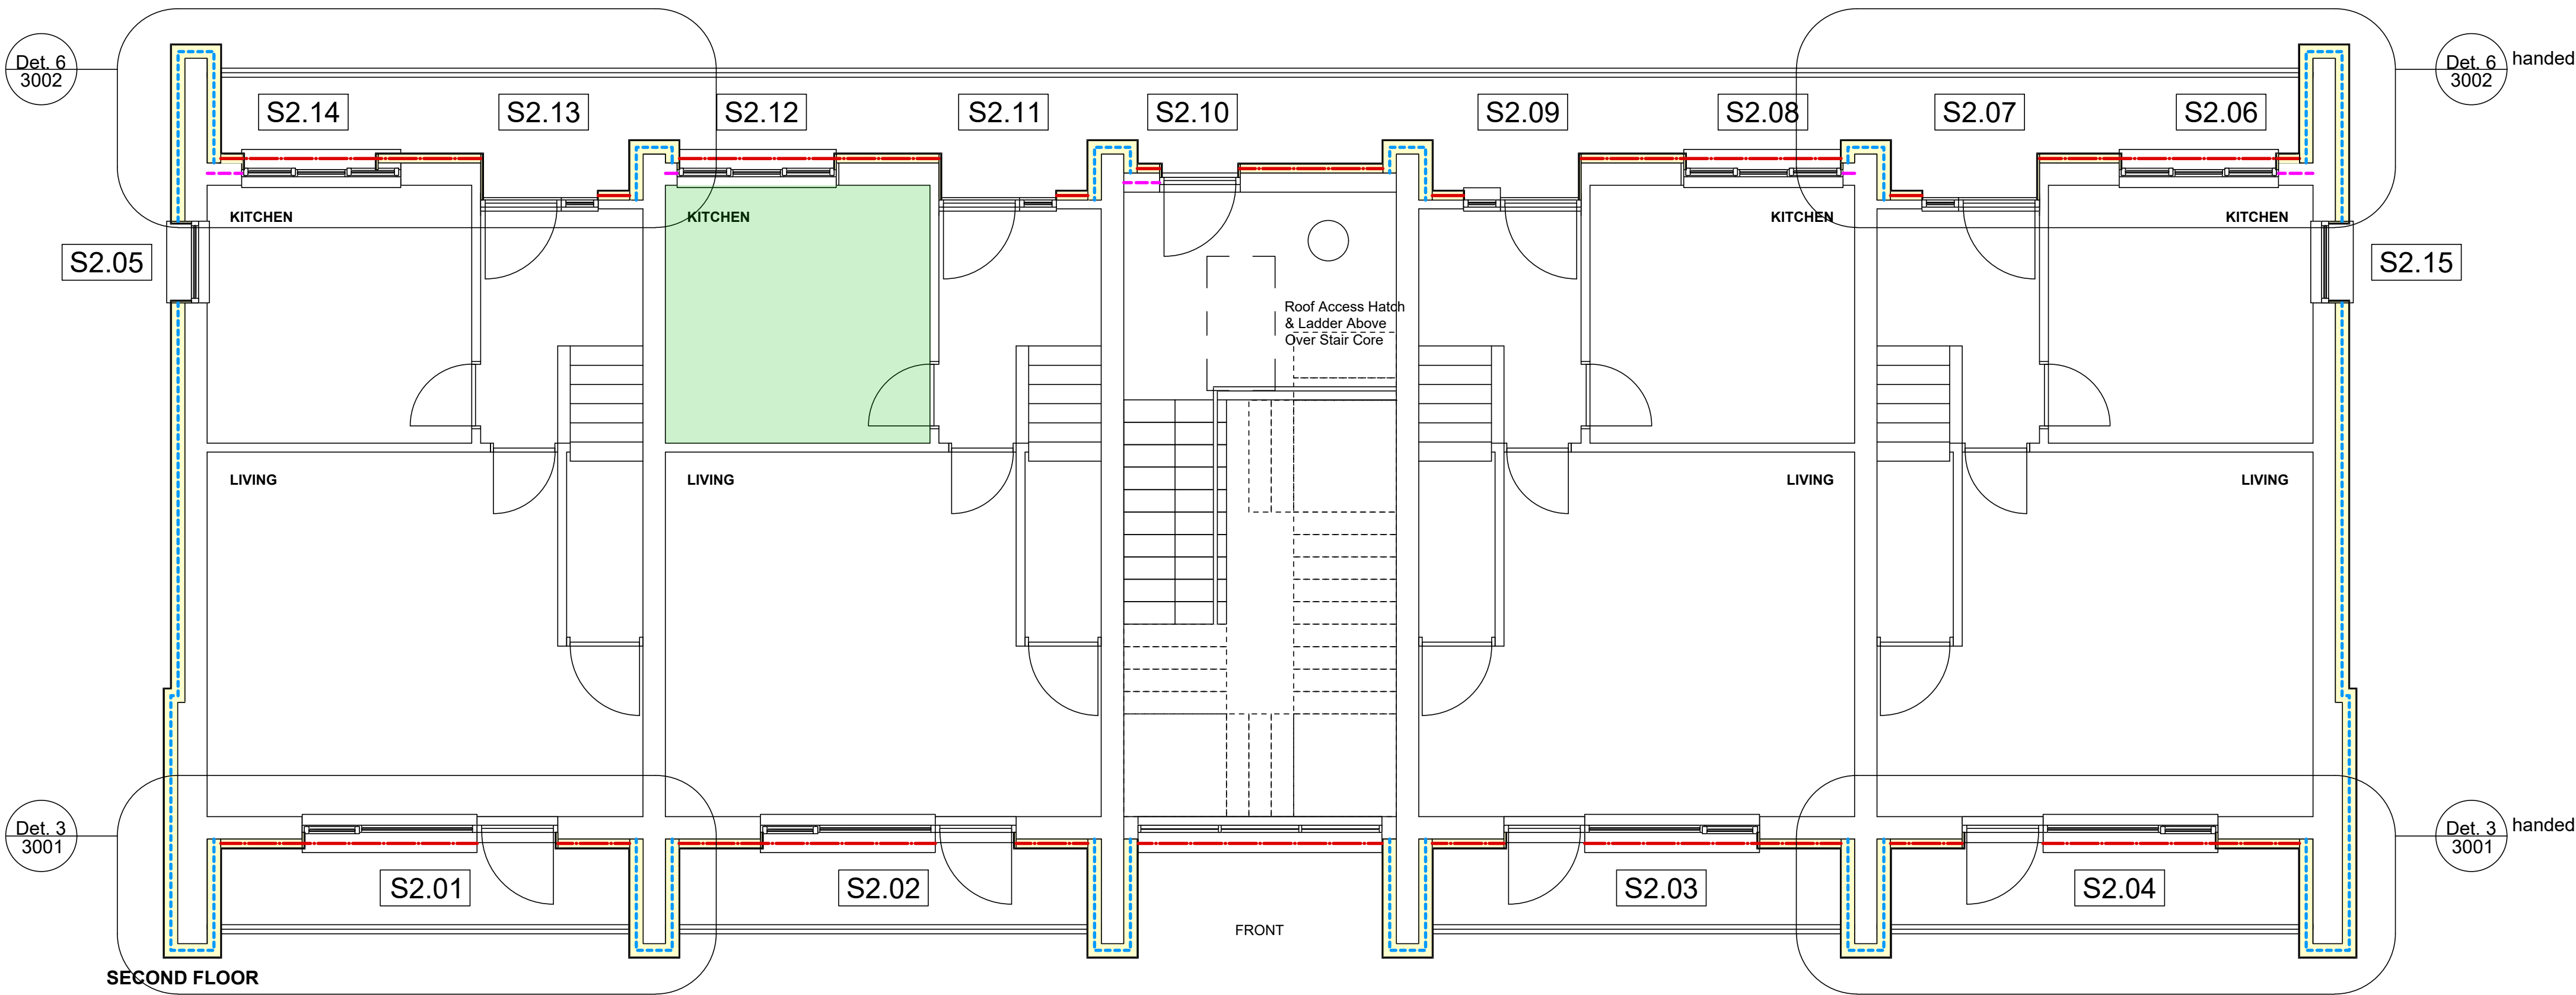

- New silicone render/adhered brick slip finish (refer to elevations for exact locations) over new 150mm mineral fibre slab insulation, fixed to existing masonry backing wall. As Wetherby Building Systems specification ref. PS_21-01642MR - (150mm Stone Wool & 14mm Brick Slips - Masonry) and PS_21-01642MR - (150mm Stone Wool & HECK Silicone K 1.5mm - Masonry) both dated May 2024, or equivalent alternative subject to written agreement
 - New silicone render/adhered brick slip finish (refer to elevations for exact locations) over new 100mm mineral fibre slab insulation, fixed to existing masonry backing wall (vertical hanging tile and support removed as necessary). As Wetherby Building Systems specification ref. PS_21-01642MR - (100mm Stone Wool & 14mm Brick Slips - Masonry) and PS_21-01642MR - (100mm Stone Wool & HECK Silicone K 1.5mm - Masonry) both dated May 2024, or equivalent alternative subject to written agreement
 - New silicone render finish (refer to elevations for exact locations) over new 100mm mineral fibre slab insulation, fixed to new SFS, comprising 200mm galvanised steel framing system with 200mm mineral fibre quilt to cavity, faced internally with 1 layer wallboard and externally with weather resistant sheathing board and breather membrane. As Wetherby Building Systems specification ref. PS_21-01642MR - (100mm Stone Wool & 14mm Brick Slips - SFS) and PS_21-01642MR - (100mm Stone Wool & HECK Silicone K 1.5mm - SFS) both dated May 2024 or equivalent alternative subject to written agreement
- Kitchen/bathroom to be refurbished

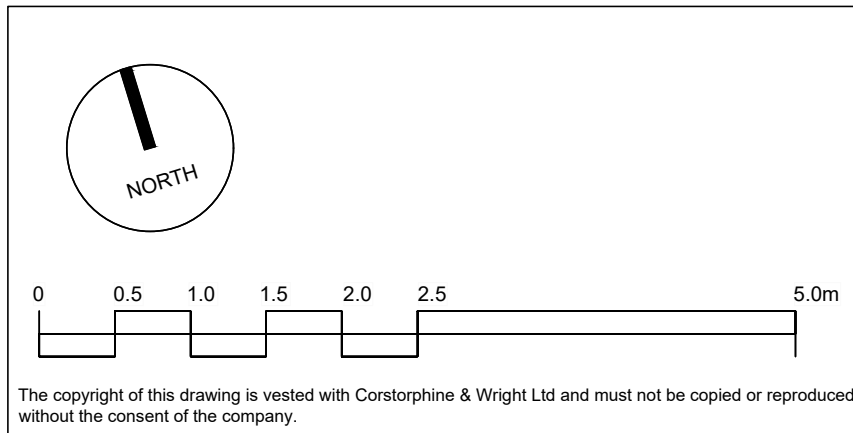

P-00 PLANNING ISSUE		21.05.25		DN	RE
Rev.	Description	Date	Drawn	Chk.	

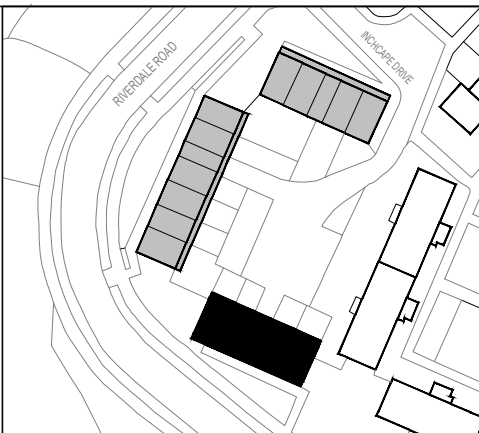

Client
NORTHWARDS HOUSING

Project
RIVERDALE MAISONETTES FABRIC FIRST REFRUBISHMENT

Drawing Title
PROPOSED SECOND AND THIRD FLOOR PLANS - SOUTH BLOCK

Drawing Status
PLANNING

Corstorphine & Wright

Manchester Studio
Tribeca House, 21-27 Dale Street, Manchester M1 1EY
0161 272 8100
corstorphine-wright.com

Drawing No. 23746-2012		Revision P-00	
Drawn PR	Checked KE	Paper Size A1	Scale 1:50
Date 21.05.25			