


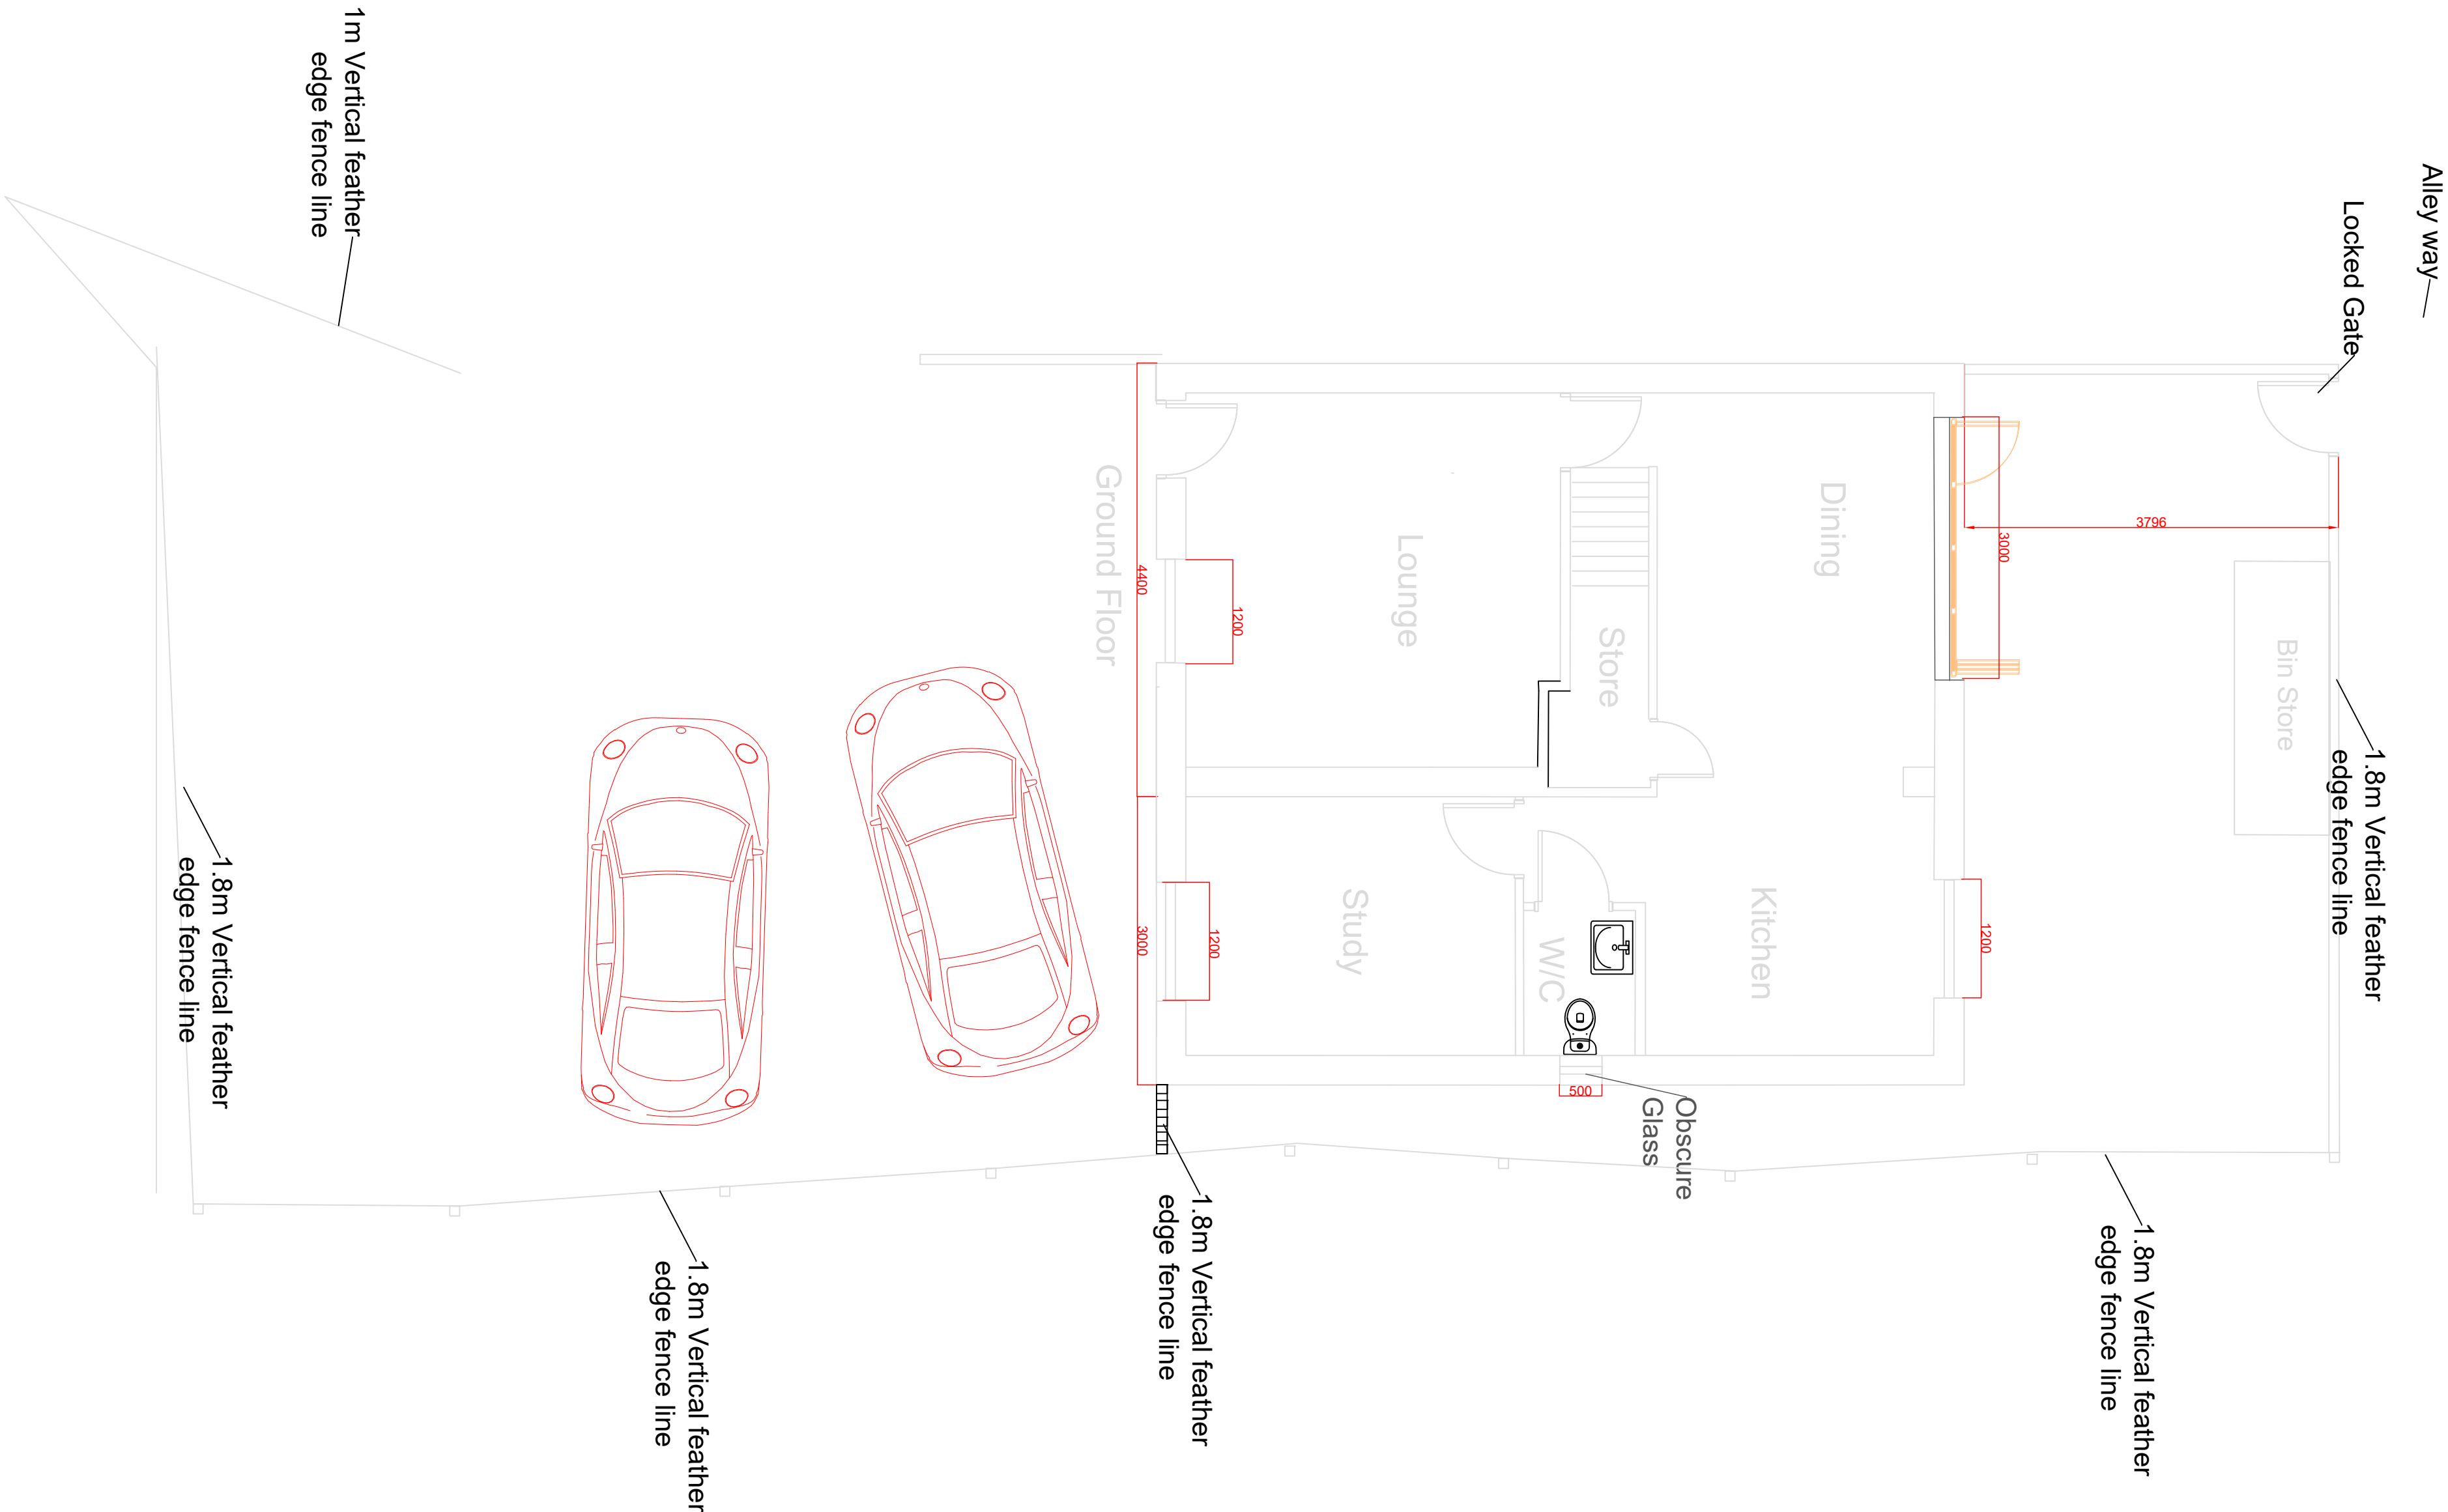

Proposed Fence detail



Rev.	Date	Description	By	Chk
------	------	-------------	----	-----

Drawing Status

--	--

Client

SJ Property
Solutions LTD

Project

Gratrix St

Drawing Title

Proposed Site Plan

Dwg No.	Revision
GS-004	B

Scale	Date	Engineer	Checked
1:50@A1		AH	WA