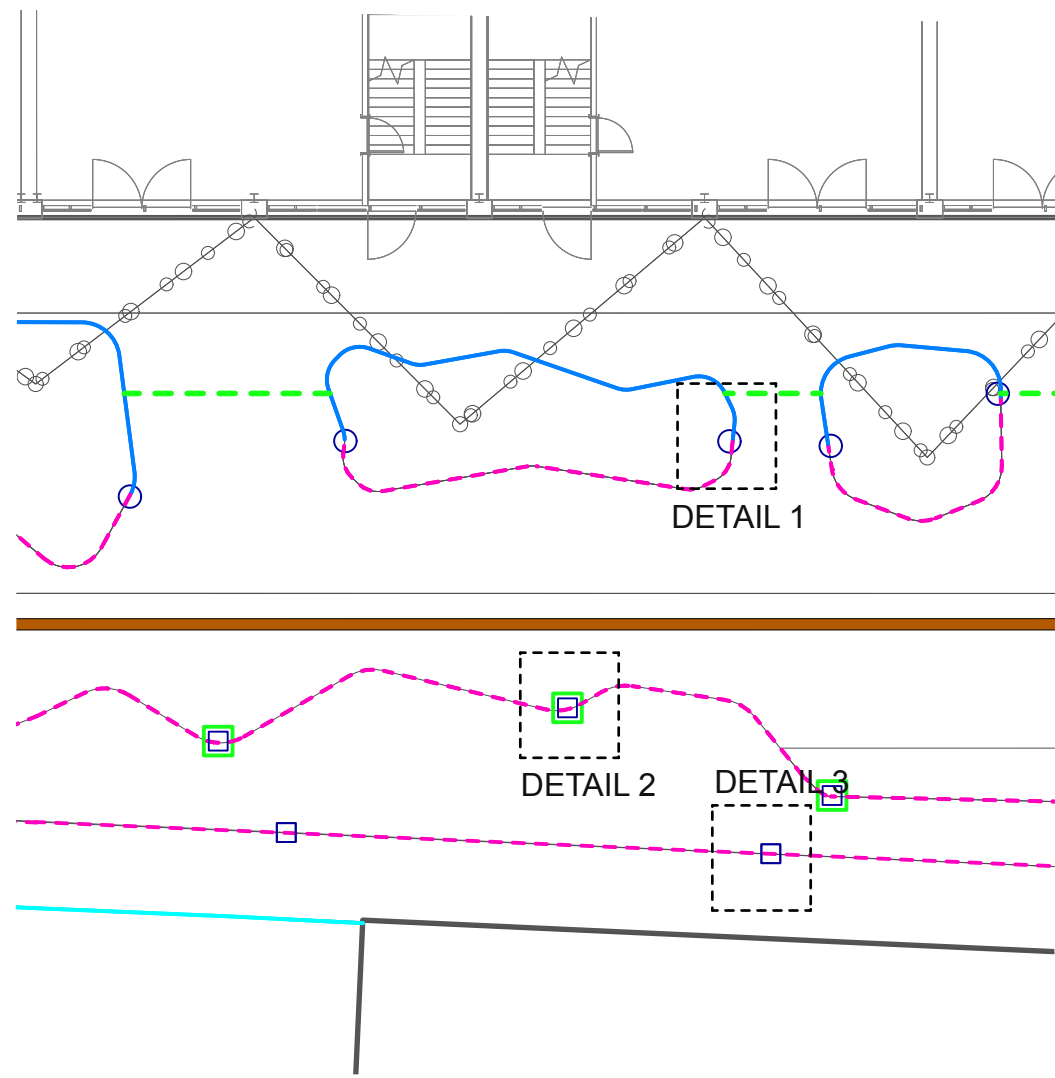


**FLUSH ALUMINIUM EDGE**  
Product: Alu Excel  
Size: 75mm D  
Colour: Mill Aluminium  
Supplier: Kinley or similar approved

**GRANITE KERB - RAIN GARDEN ONLY**  
Product: Granite  
Size: Refer rain garden details  
Colour: Silver Grey  
Supplier: Techtonix or similar approved


**STONE FLAG ON EDGE**  
Product: Sandstone Paving Flag laid on edge  
Size: 600mm x random lengths x 63mm  
Colour: Mira OS  
Supplier: Contractors choice

**PCC PIN KERB**  
Product: Straight Kerb  
Size: 255mm x 900mm x 50mm  
Colour: Natural  
Supplier: Contractors choice


**RAIN GARDEN DIFFUSER FLAG**  
Product: Granite Flag - raised & recessed pattern  
Refer to Rain Garden Drawing 1174-WRI-XX-XX-DR-L-3002  
Size: 400mm x 400mm X 50mm  
Colour: Natural to match kerbs  
Supplier: Techtonix or similar approved

**GRANITE DRAIN KERB**  
Product: Granite special kerb (Left handed/ right handed)  
Size: Refer to Rain Garden drawing 1174-WRI-XX-XX-DR-L-3002  
Colour: Natural  
Supplier: Techtonix or similar approved



1 **Edge Types - Typical Rain Garden**  
Scale: 1:200

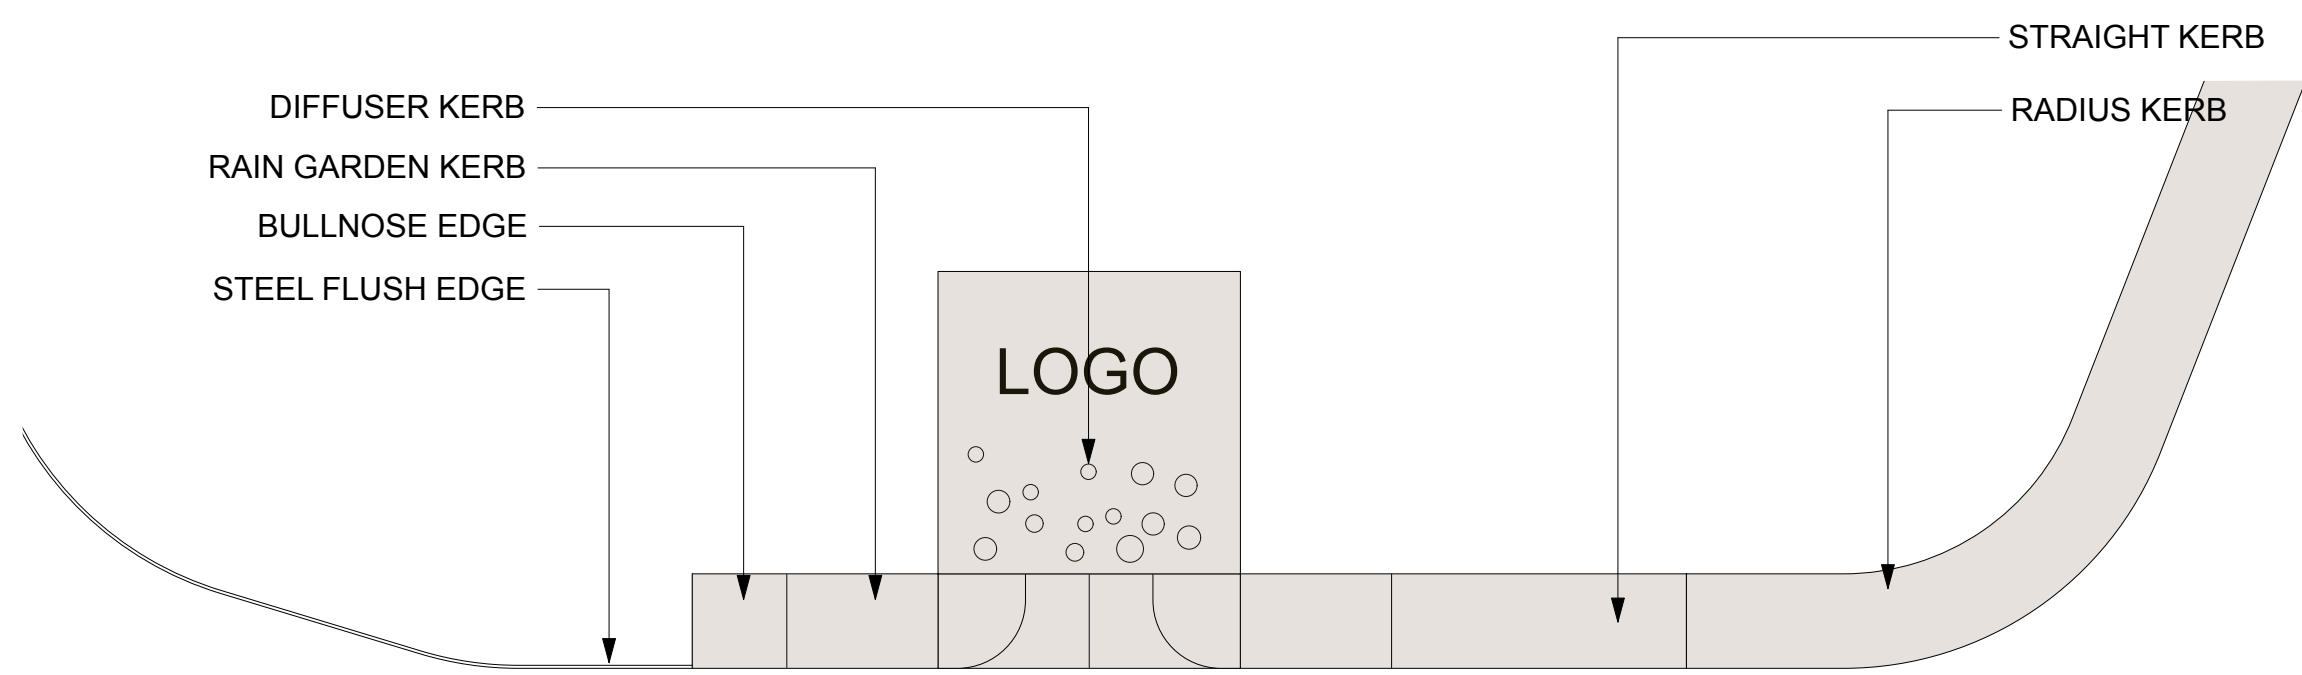


2 **Typical Rain Garden - PLAN VIEW**  
Scale: 1:10

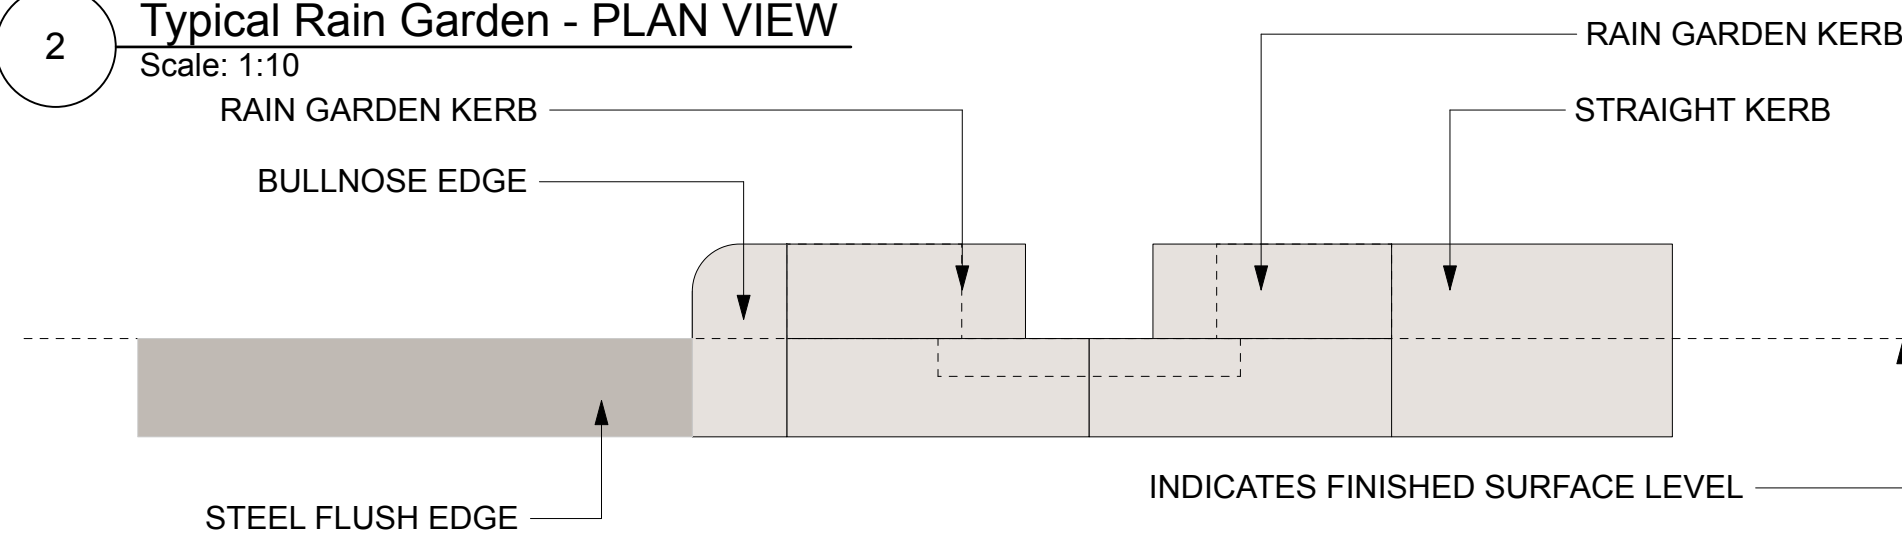


3 **Typical Rain Garden - FRONT ELEVATION**  
Scale: 1:10

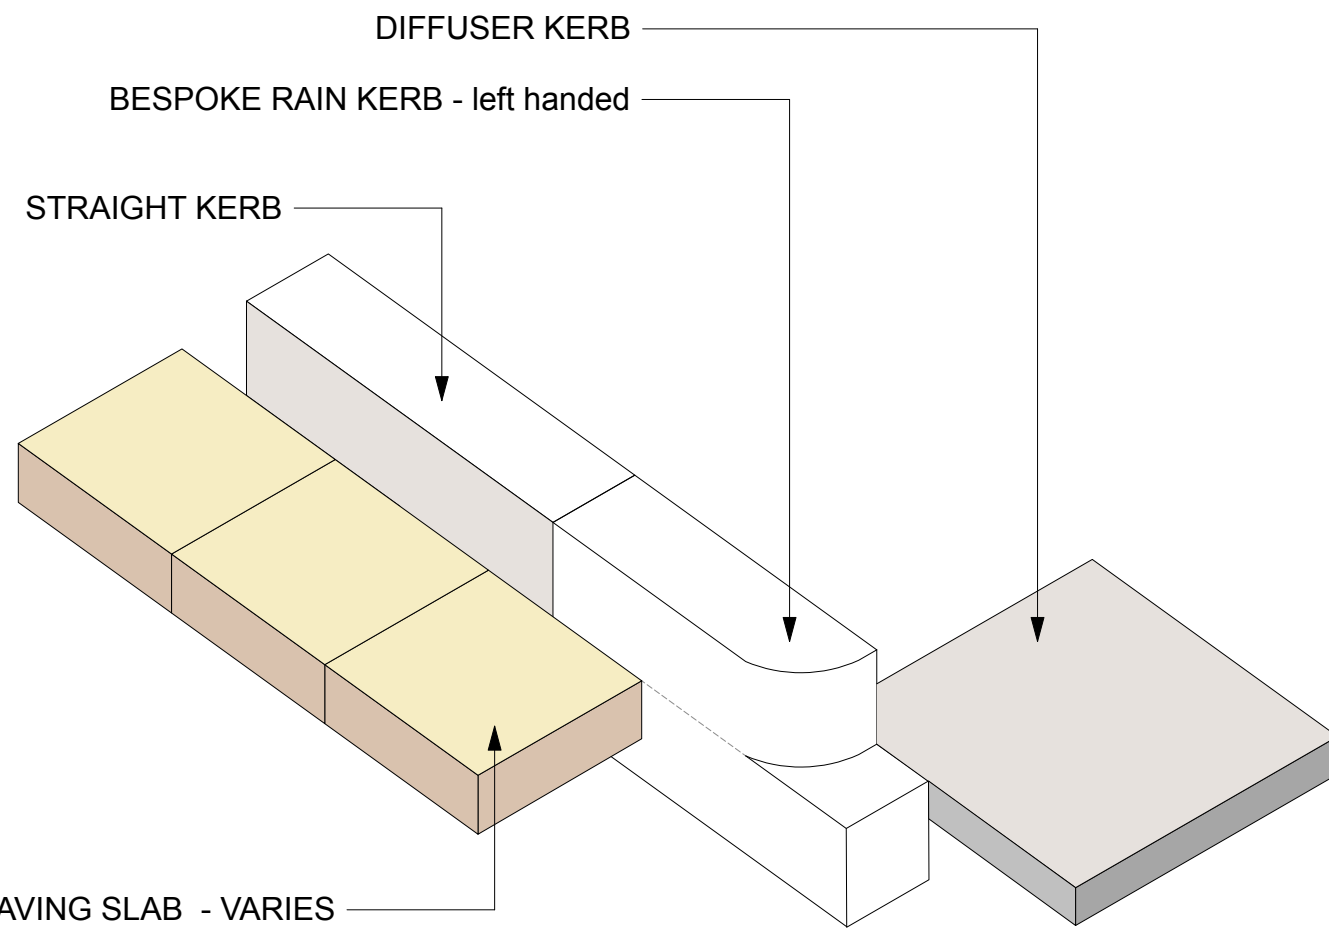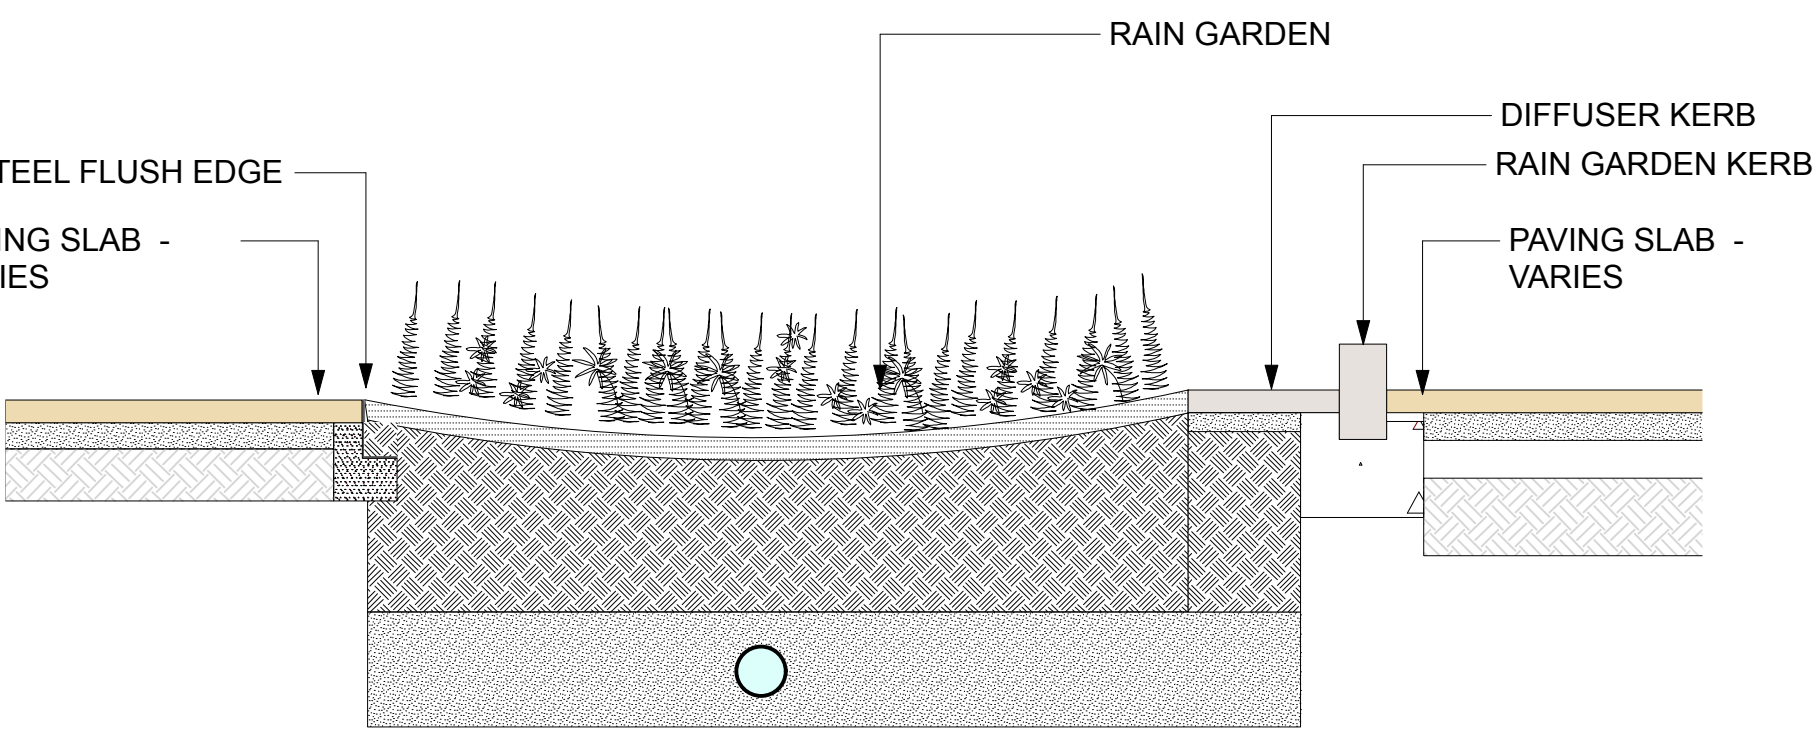


4 **RAIN GARDEN KERB & DIFFUSER KERB**  
Scale: 1:10

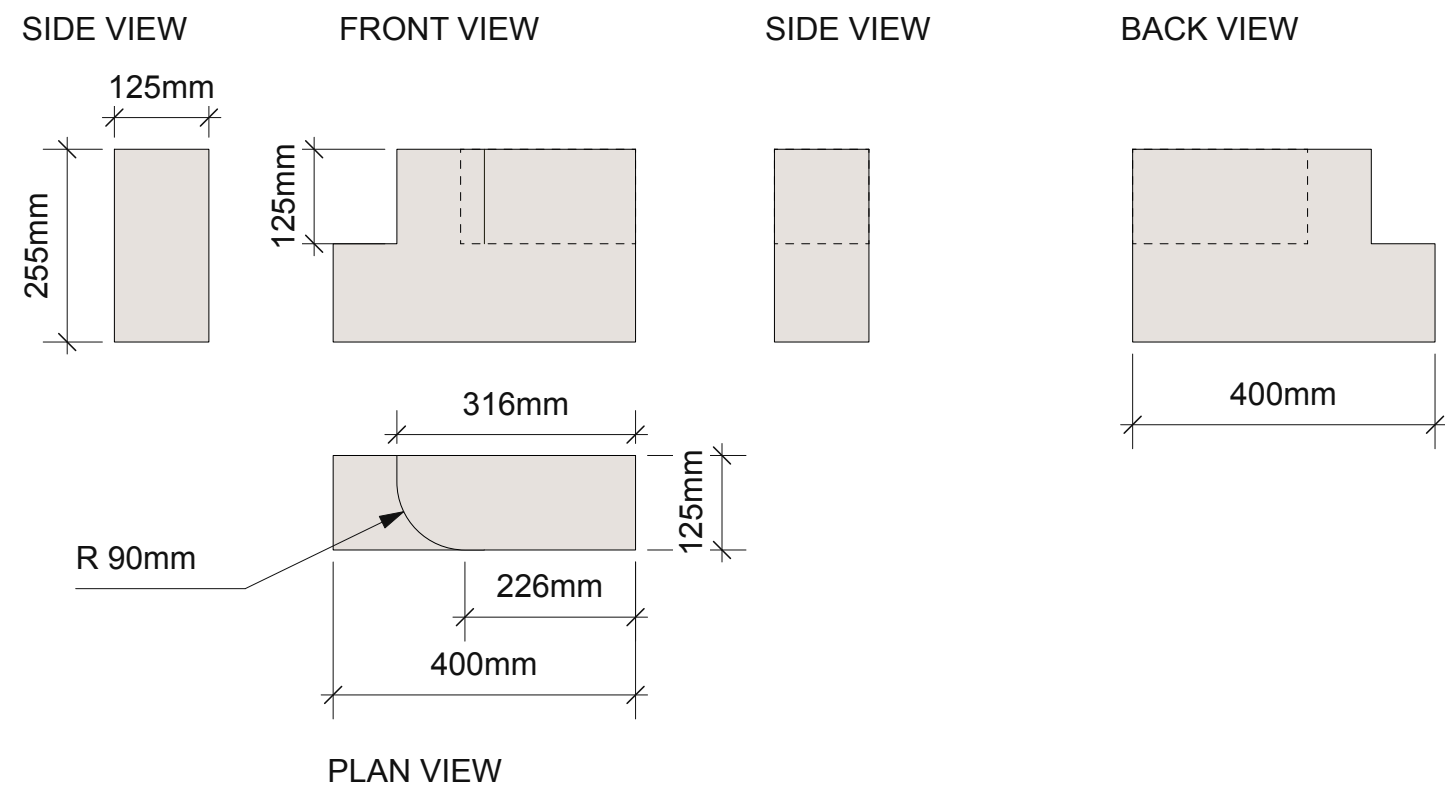


5 **Rain Garden Kerb**  
Scale: 1:10

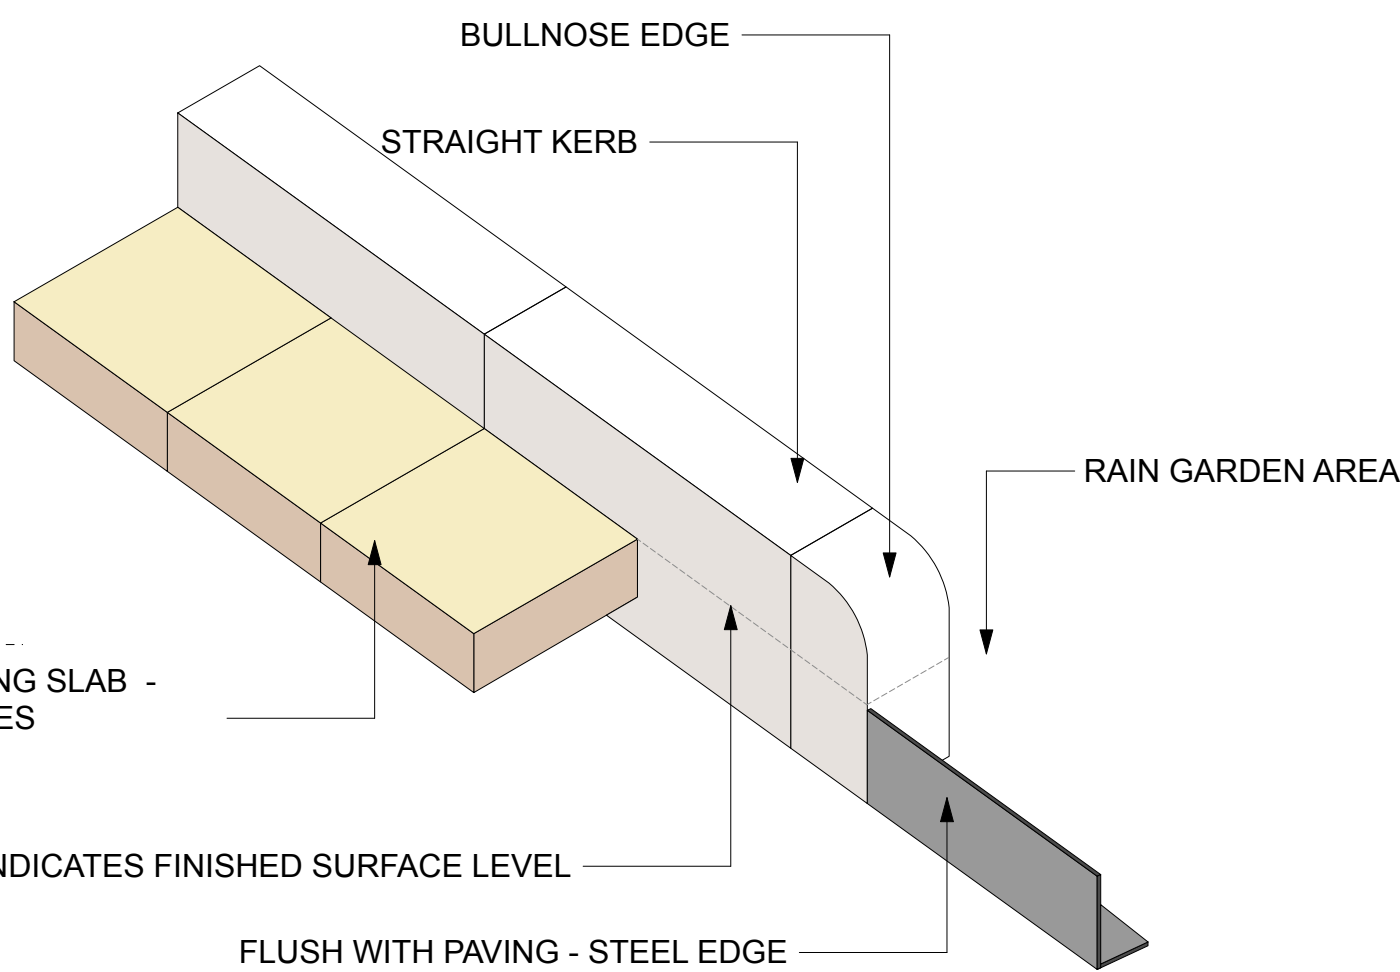

6 **Bullnose Edge**  
Scale: 1:10

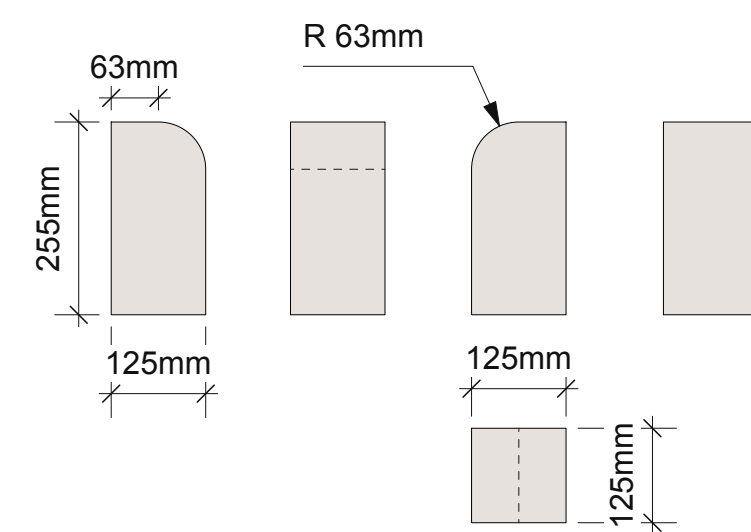

7 **Bullnose Edge**  
Scale: 1:10

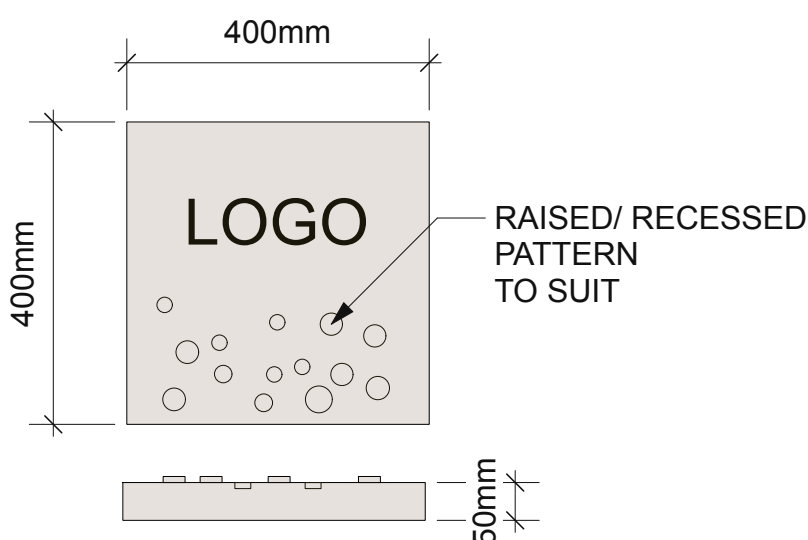


8 **DIFFUSER KERB**  
Scale: 1:10

No dimensions are to be scaled from this drawing. All dimensions are to be checked on site.  
Area measurements for indicative purposes only.

This drawing is the property of Wright Landscapes Limited. No part of the drawing may be reproduced in any manner without permission from Wright Landscapes Limited.

All Wright Landscapes drawings to read in conjunction with architectural / engineers plans & details.

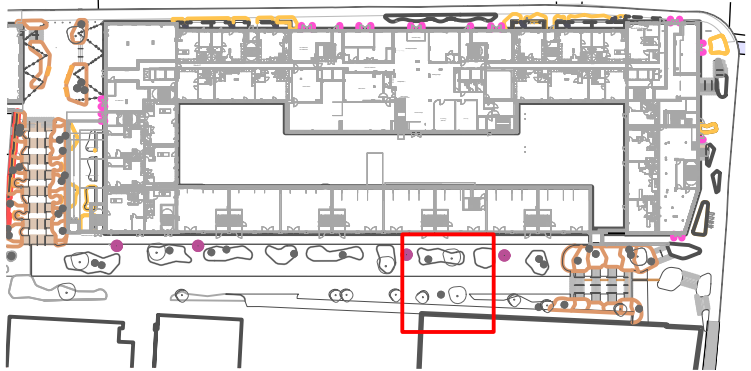

LOCATION PLAN

S5-P01 31-10-24 For Construction SB NW

| Revision | Date | Description | Drawn | Approved |
|----------|------|-------------|-------|----------|
|----------|------|-------------|-------|----------|

WRIGHT LANDSCAPES LIMITED



E: info@wrightlandscapes.co.uk  
W: www.wrightlandscapes.co.uk  
T: 01244 541959

HEAD OFFICE  
Pickmere Lane, Pickmere, Knutsford,  
WAT6 0UL

CLIENT DOMIS CONSTRUCTION

PROJECT WATERHOUSE GARDENS

DRAWING RAIN GARDEN KERBS  
TITLE

|            |           |
|------------|-----------|
| DATE       | SCALE     |
| 12/02/2025 | AS NOTED  |
| DRAWN      | SIZE      |
| SB         | A1        |
| APPROVED   | WORKSTAGE |
| NW         | Stage 5   |

|                          |             |          |
|--------------------------|-------------|----------|
| DRAWING NUMBER           | SUITABILITY | REVISION |
| 1174-WRI-XX-XX-DR-L-0048 | S5          | P01      |