

Flaunching as NBS C41.293

P - Pots

C - Capping
13 inch

Tm - Top margin
10 inch

S - String

Ob - Ornamental
base
12 inch

01 - 6 1/2 inch

03.10b - Cut 40mm off right side

02 - 9 1/2 inch

03.10a - Cut 40mm off right side

03 - 6 1/2 inch

04 - 9 1/2 inch

05 - 9 1/2 inch

06 - 6 1/2 inch

07 - 9 1/2 inch

08 - 9 1/2 inch

09 - 6 1/2 inch

10 - 9 1/2 inch

11 - 9 1/2 inch

12 - 6 1/2 inch

St - String

Pt - Plinth top

Pb - Plinth
bottom

13 - 13 inch and 6 1/2 inch

14 - 6 1/2 inch

15 - 9 1/2 inch

16 - 6 1/2 inch

17 - 6 1/2 inch

18 - 6 1/2 inch

19 - 6 1/2 inch

20 - 6 1/2 inch

21 - 6 1/2 inch

22 - 6 1/2 inch

23 - 6 1/2 inch

24 - 6 1/2 inch

25 - 6 1/2 inch

26 - 6 1/2 inch

27 - 6 1/2 inch

28 - 6 1/2 inch

29 - 6 1/2 inch

30 - 9 1/2 inch

31 - 6 1/2 inch

32 - 6 1/2 inch

33 - 6 1/2 inch


34 - 9 1/2 inch

35 - 6 1/2 inch

36 - 6 1/2 inch


37 - 6 1/2 inch

38 - 6 1/2 inch

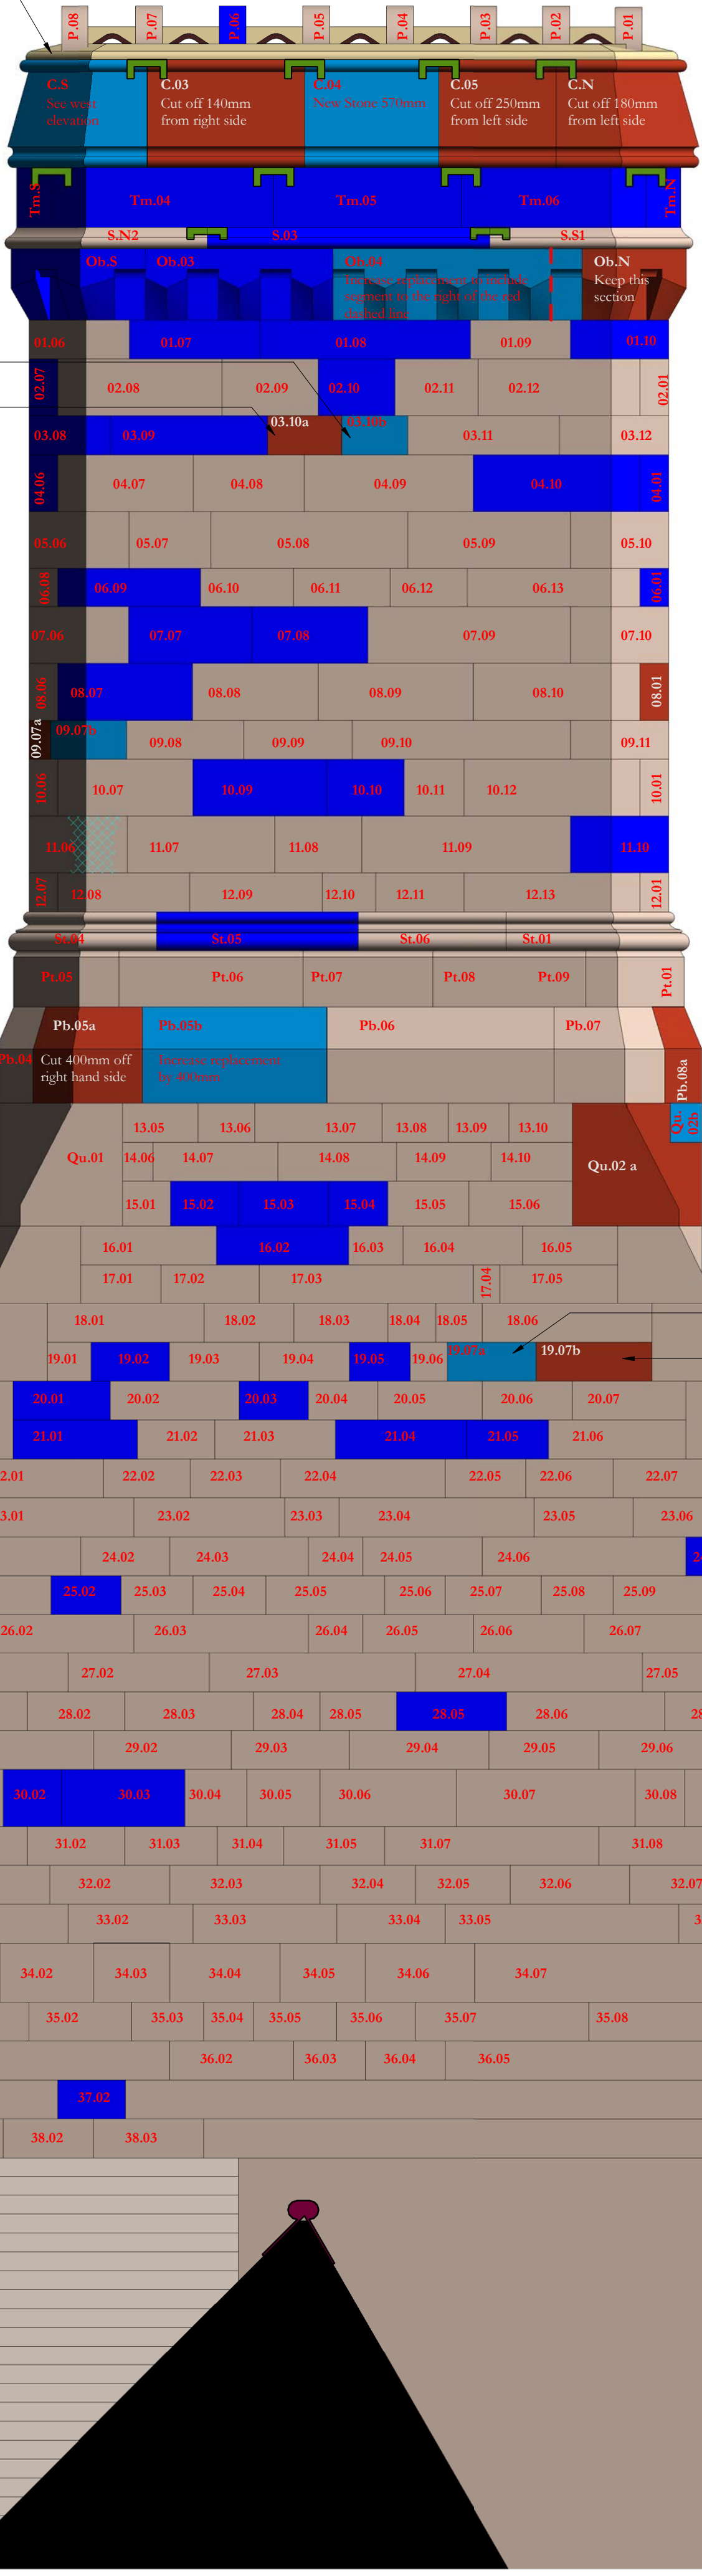

Notes:
Drawings are based on survey data and may not accurately represent what is physically present.
Do not scale from this drawing. All dimensions are to be verified on site before proceeding with the work.
All dimensions are in millimeters unless noted otherwise.
Purcell shall be notified in writing of any discrepancies.

Key Plan

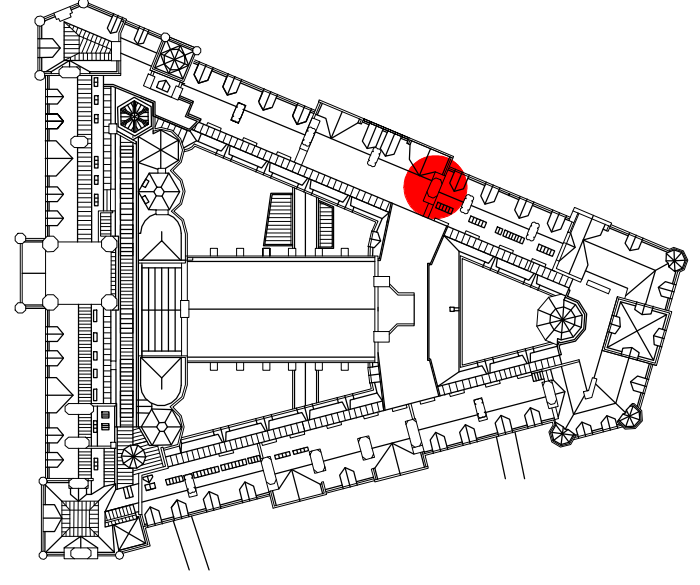

KEY

05.04

Existing stone and reference number

05.04

Existing stone to be adjusted and retained.

05.04

Existing eroded or damaged stone to be reused after cutting to new size

05.04 = R3.03

Existing stone cut to new size and used to replace damaged or eroded stone.

05.04

New stone like for like replacement of existing

05.04

New stone new size to suit location following adjustment of existing stones

New location reference

Original reference

05.04

Stone number

05.04

Course number (from top down)

05.04

Descalce stone as NBS clause C41.456

05.04

Redress stone as NBS clause C41.459

05.04

Replacement cramps between stones as NBS reference C41.282

05.04

Replacement cramps between stones as NBS reference C41.285

05.04

Replacement cramps across feathers as NBS reference C41.283

05.04

Replace eroded terracotta bricks as NBS clause C41.276

05.04

Replace terracotta pot with new pot to match existing

05.04

Remove metal fixing and fill hole as NBS reference C41.411

05.04

Mortar repair as NBS reference C41.518

05.04

Proposed extent of dismantling and rebuild

NOTES

Refer to NBS reference C41.321 for rebuilding chimneys.

Sections of chimney that are not rebuilt are to be repointed as NBS reference C41.821 with brick sections repointed as reference C41.822

The whole chimney is to be repointed as NBS reference C41.805

See Purcell Drawing 4163 and 4202 for North, South and West elevations

-	09/07/2021	GR	TK	First issue
ISSUE	DATE	APPROVED	DRAWN	DESCRIPTION

OUR TOWN HALL PROJECT

PURCELL

Project Office, Room 308, Town Hall, MANCHESTER M60 2L1
+44 (0) 7970 097 432
www.purcelluk.com

PROJECT STATUS	Riba Stage 5
CLIENT	Manchester City Council
PROJECT	Our Town Hall
DRAWING TITLE	Chimney Number CS03 Proposed East
SIZE & SCALE	A2:
DRAWING STATUS	S4 - Construction
JOB NUMBER	236959
DRAWING NO.	OTH-PUR-TH-RF-DWG-A-4203 -
REV	

CS03 East

1 : 20