


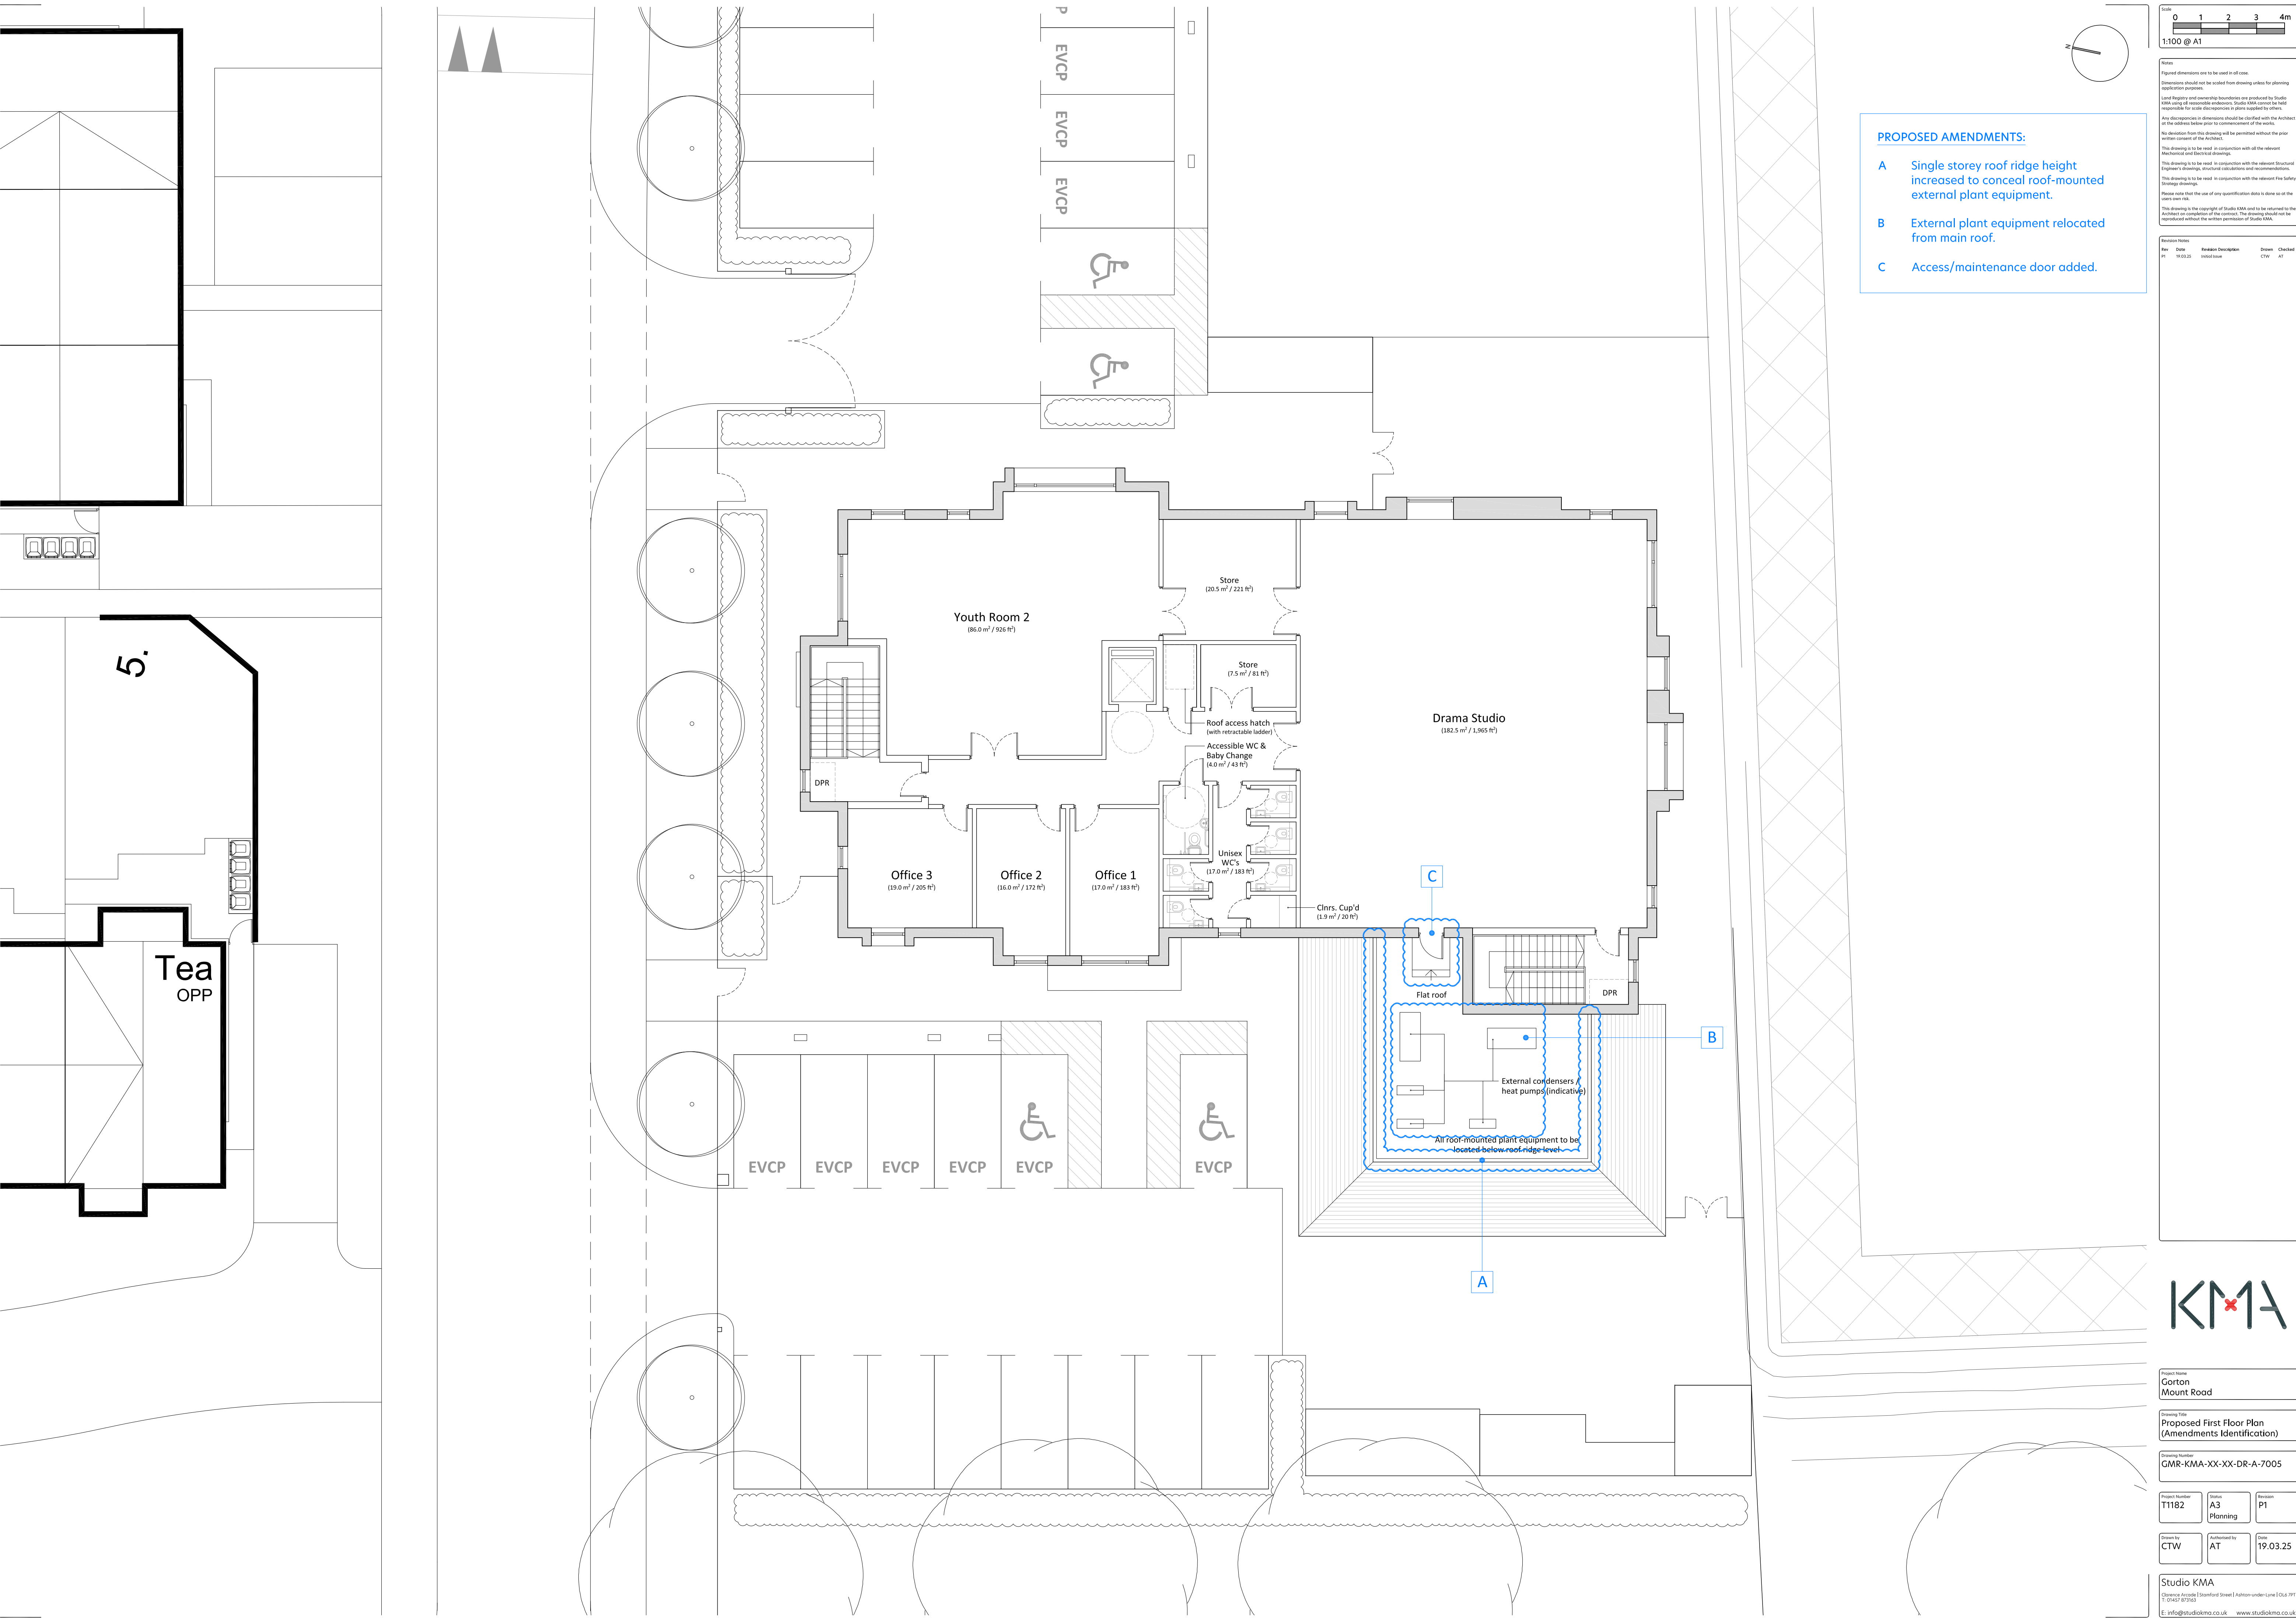

- PROPOSED AMENDMENTS:**
- A** Single storey roof ridge height increased to conceal roof-mounted external plant equipment.
 - B** External plant equipment relocated from main roof.
 - C** Access/maintenance door added.

Scale: 0 1 2 3 4m
1:100 @ A1

Notes

Figured dimensions are to be used in all cases.

Dimensions should not be used from drawing unless for planning application purposes.

Level Rights and ownership boundaries are indicated by Studio KMA using red lineable boundaries. Studio KMA cannot be held responsible for any discrepancies in plans supplied by others.

Any discrepancies in dimensions should be clarified with the Architect at the address below prior to commencement of the works.

No variation from this drawing will be permitted without the prior written consent of the Architect.

This drawing is to be used in conjunction with all the relevant Mechanical and Electrical drawings.

This drawing is to be used in conjunction with the relevant Structural Engineer's drawings, structural calculations and recommendations.

This drawing is to be used in conjunction with the relevant Fire Safety Strategy drawings.

Please note that the use of any quantification data is done so at the client's own risk.

This drawing is the copyright of Studio KMA and is to be returned to the Architect on completion of the contract. The drawing should not be reproduced without the written permission of Studio KMA.

Revision Notes				
Rev	Date	Revision Description	Drawn	Checked
01	19.03.25	Initial Issue	CTW	AT

KMA

Project Name
Gorton Mount Road

Drawing Title
Proposed First Floor Plan (Amendments Identification)

Drawing Number
GMR-KMA-XX-XX-DR-A-7005

Project Number T1182	Status A3 Planning	Revision P1
-------------------------	-----------------------	----------------

Drawn by CTW	Authorised by AT	Date 19.03.25
-----------------	---------------------	------------------

Studio KMA
Clarence Arcade | Stamford Street | Ashford-under-Lyne | GL6 9PT
T: 01457 873143
E: info@studiokma.co.uk www.studiokma.co.uk